



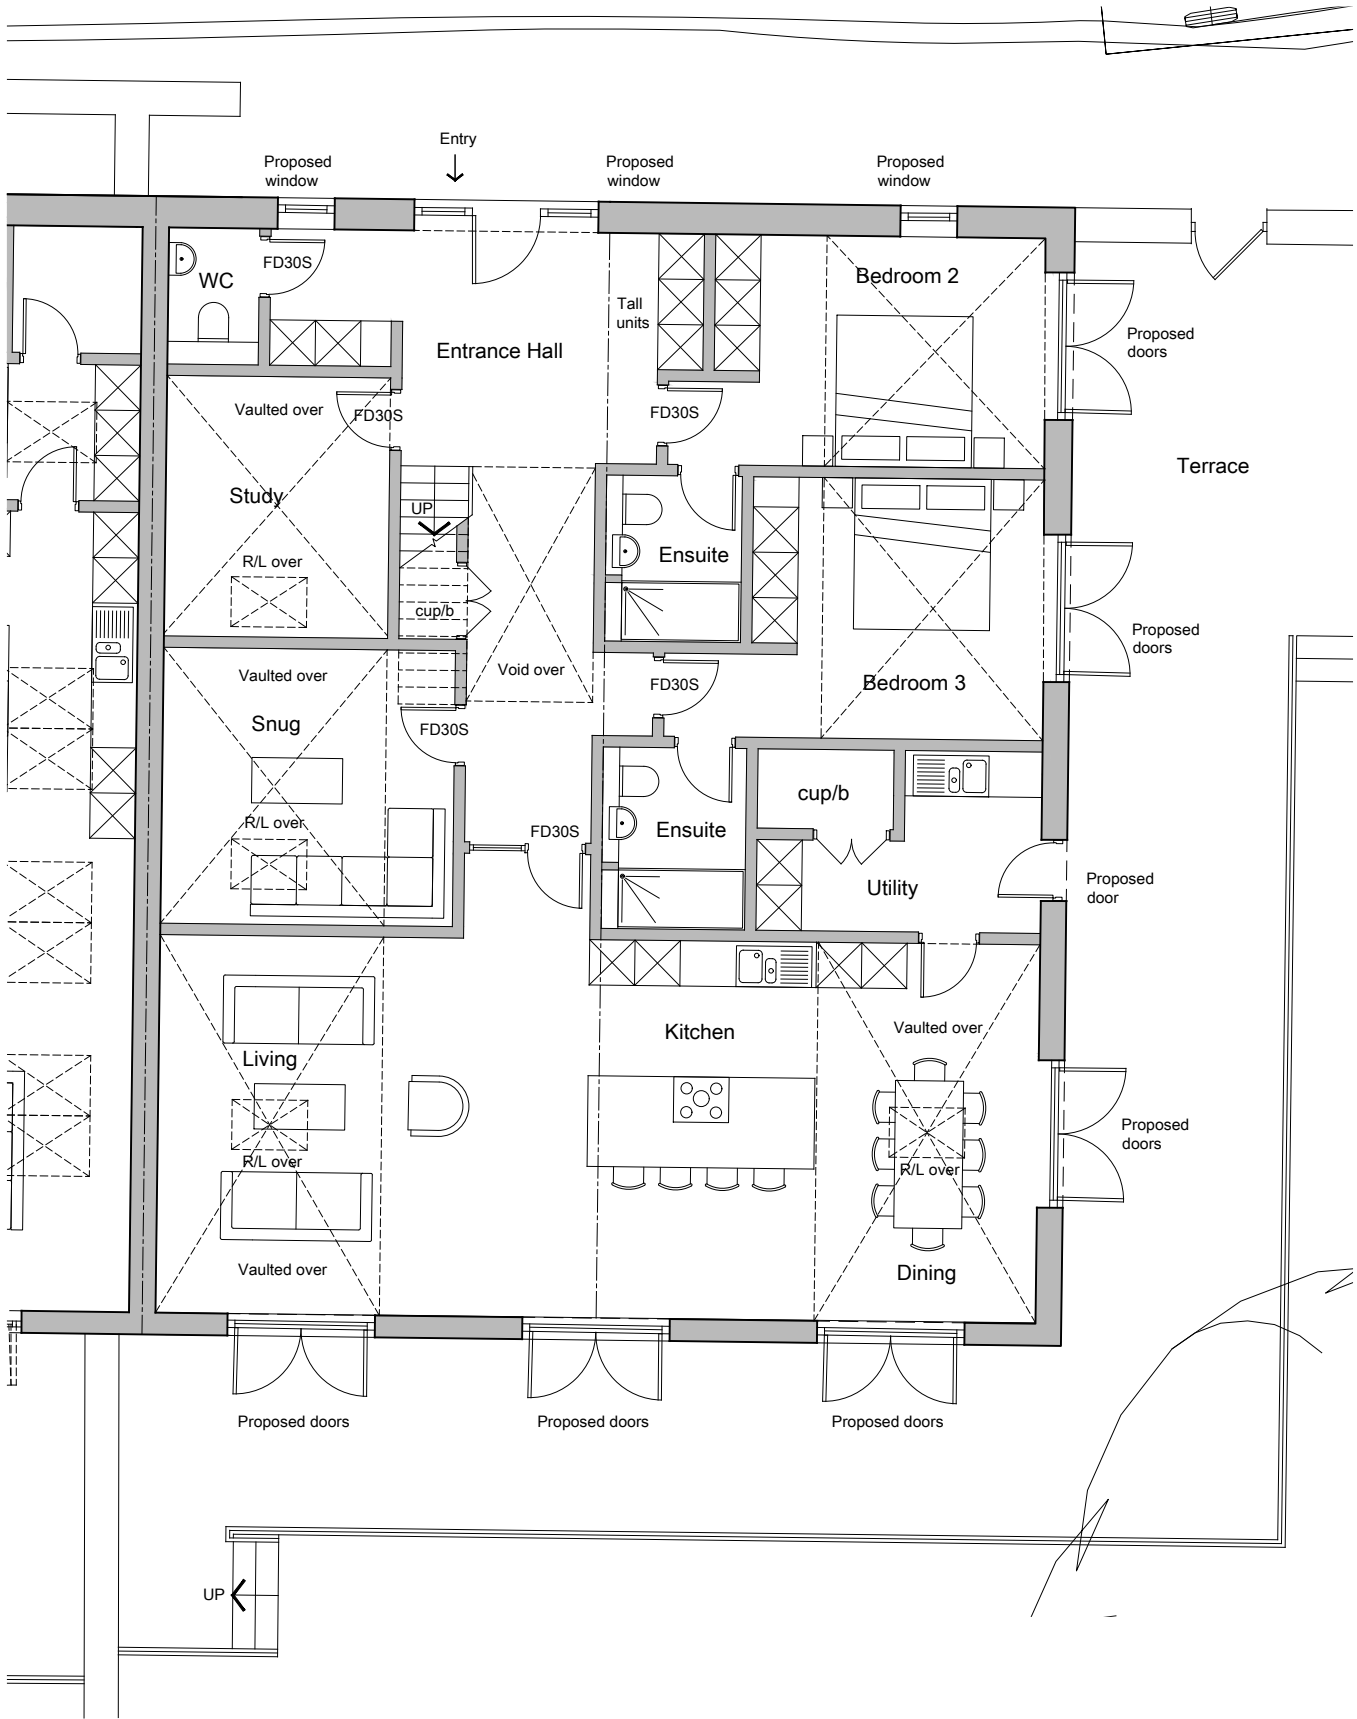

House 4 - Ground Floor Plan

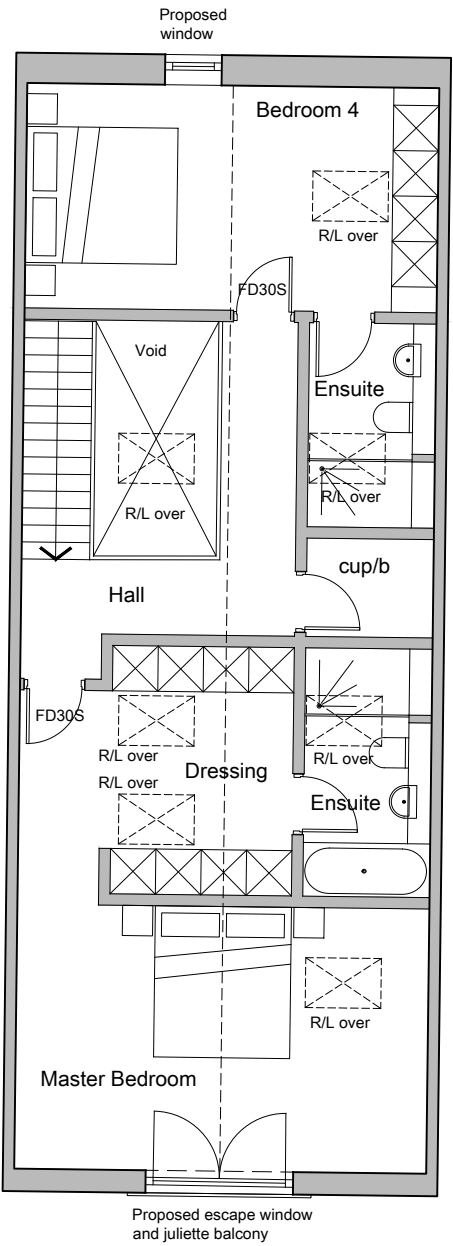

House 4 - First Floor Plan

studio gedye
architecture and design

The Studio
2 Bank View
Main Road
Hathersage
Derbyshire
S22 1BB

T : 01433 659461 / 0791 253 4372
E : sgedye@mac.com

Project
Oldfield Road, Honley
Holmfirth, HD9 6RL

REV A RW 01/05/24 Amends following client comments

Amended Scheme

Drawing title
House 4 Floor Plans

Drawn by RW	Date 29/02/24	App'd -
Drawing no 317	Project no 21030	Scale @ A3 1:100
		Rev A