


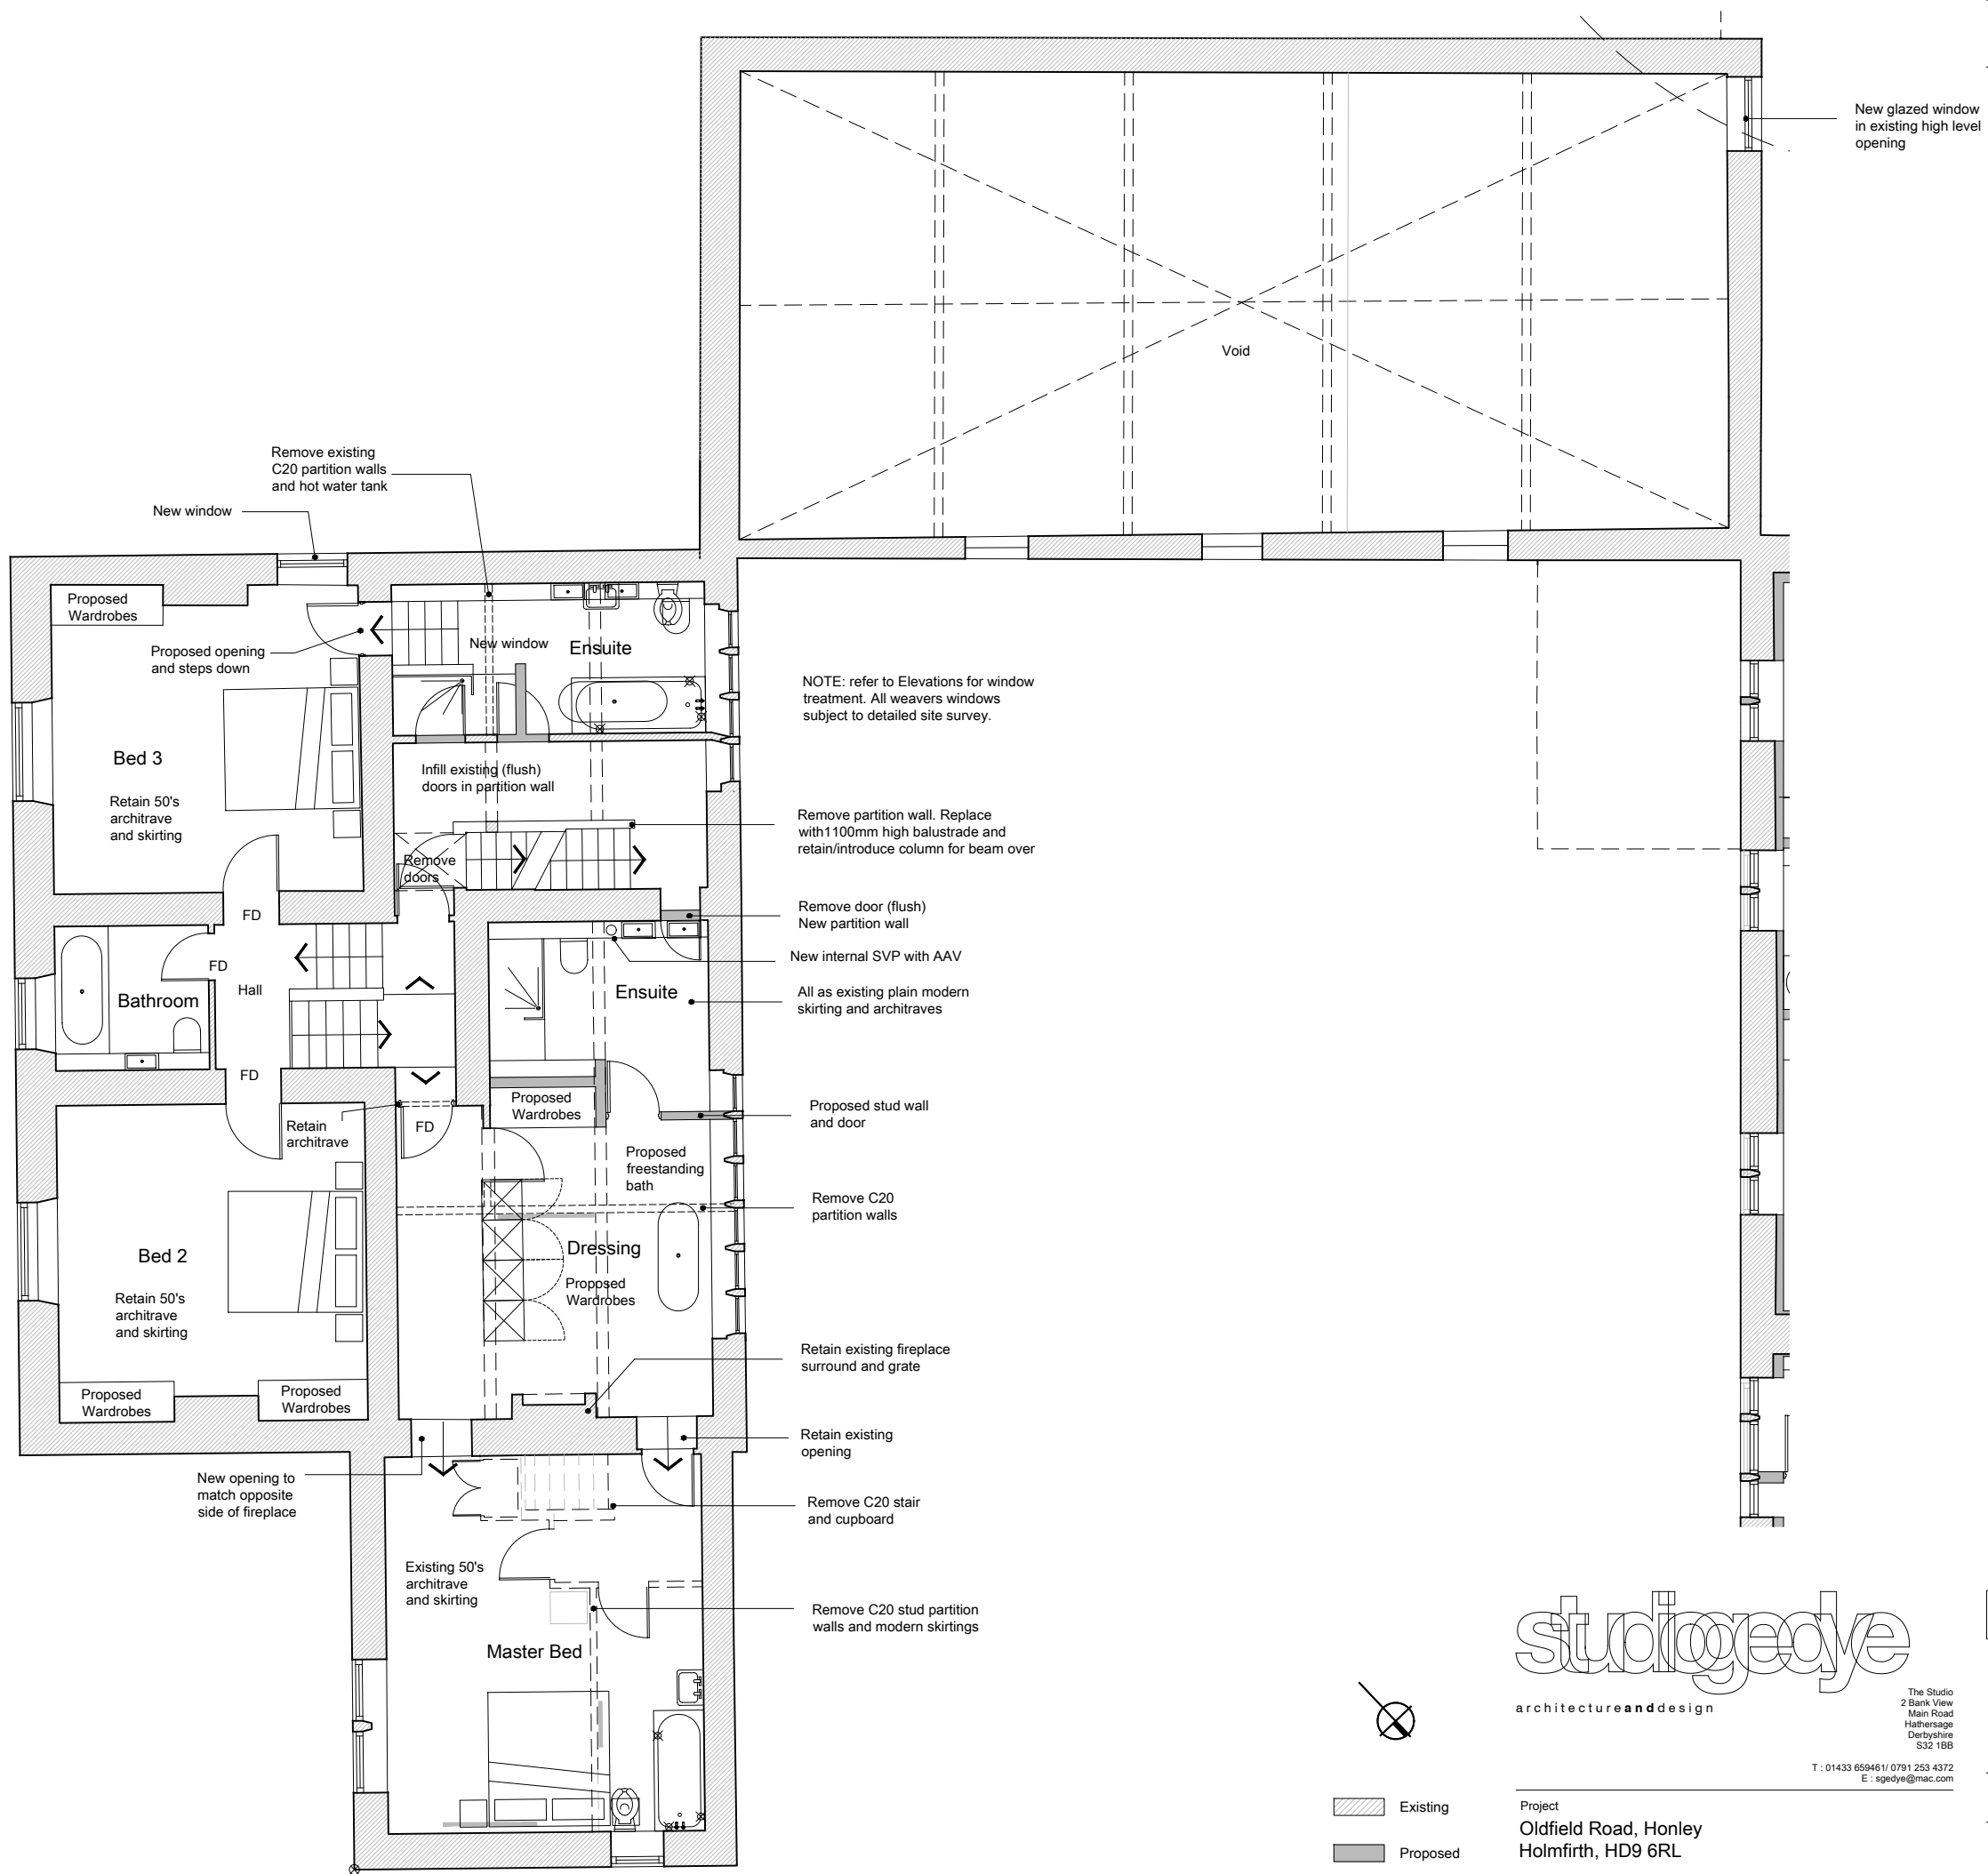

Amended Scheme

Drawing title			
House 1 - Oldfield House			
First Floor Plan			
Drawn by		Date	App'd
RW		29/02/24	-
Drawing no	Project no	Scale @ A3	Rev
302	21030	1:100	-