




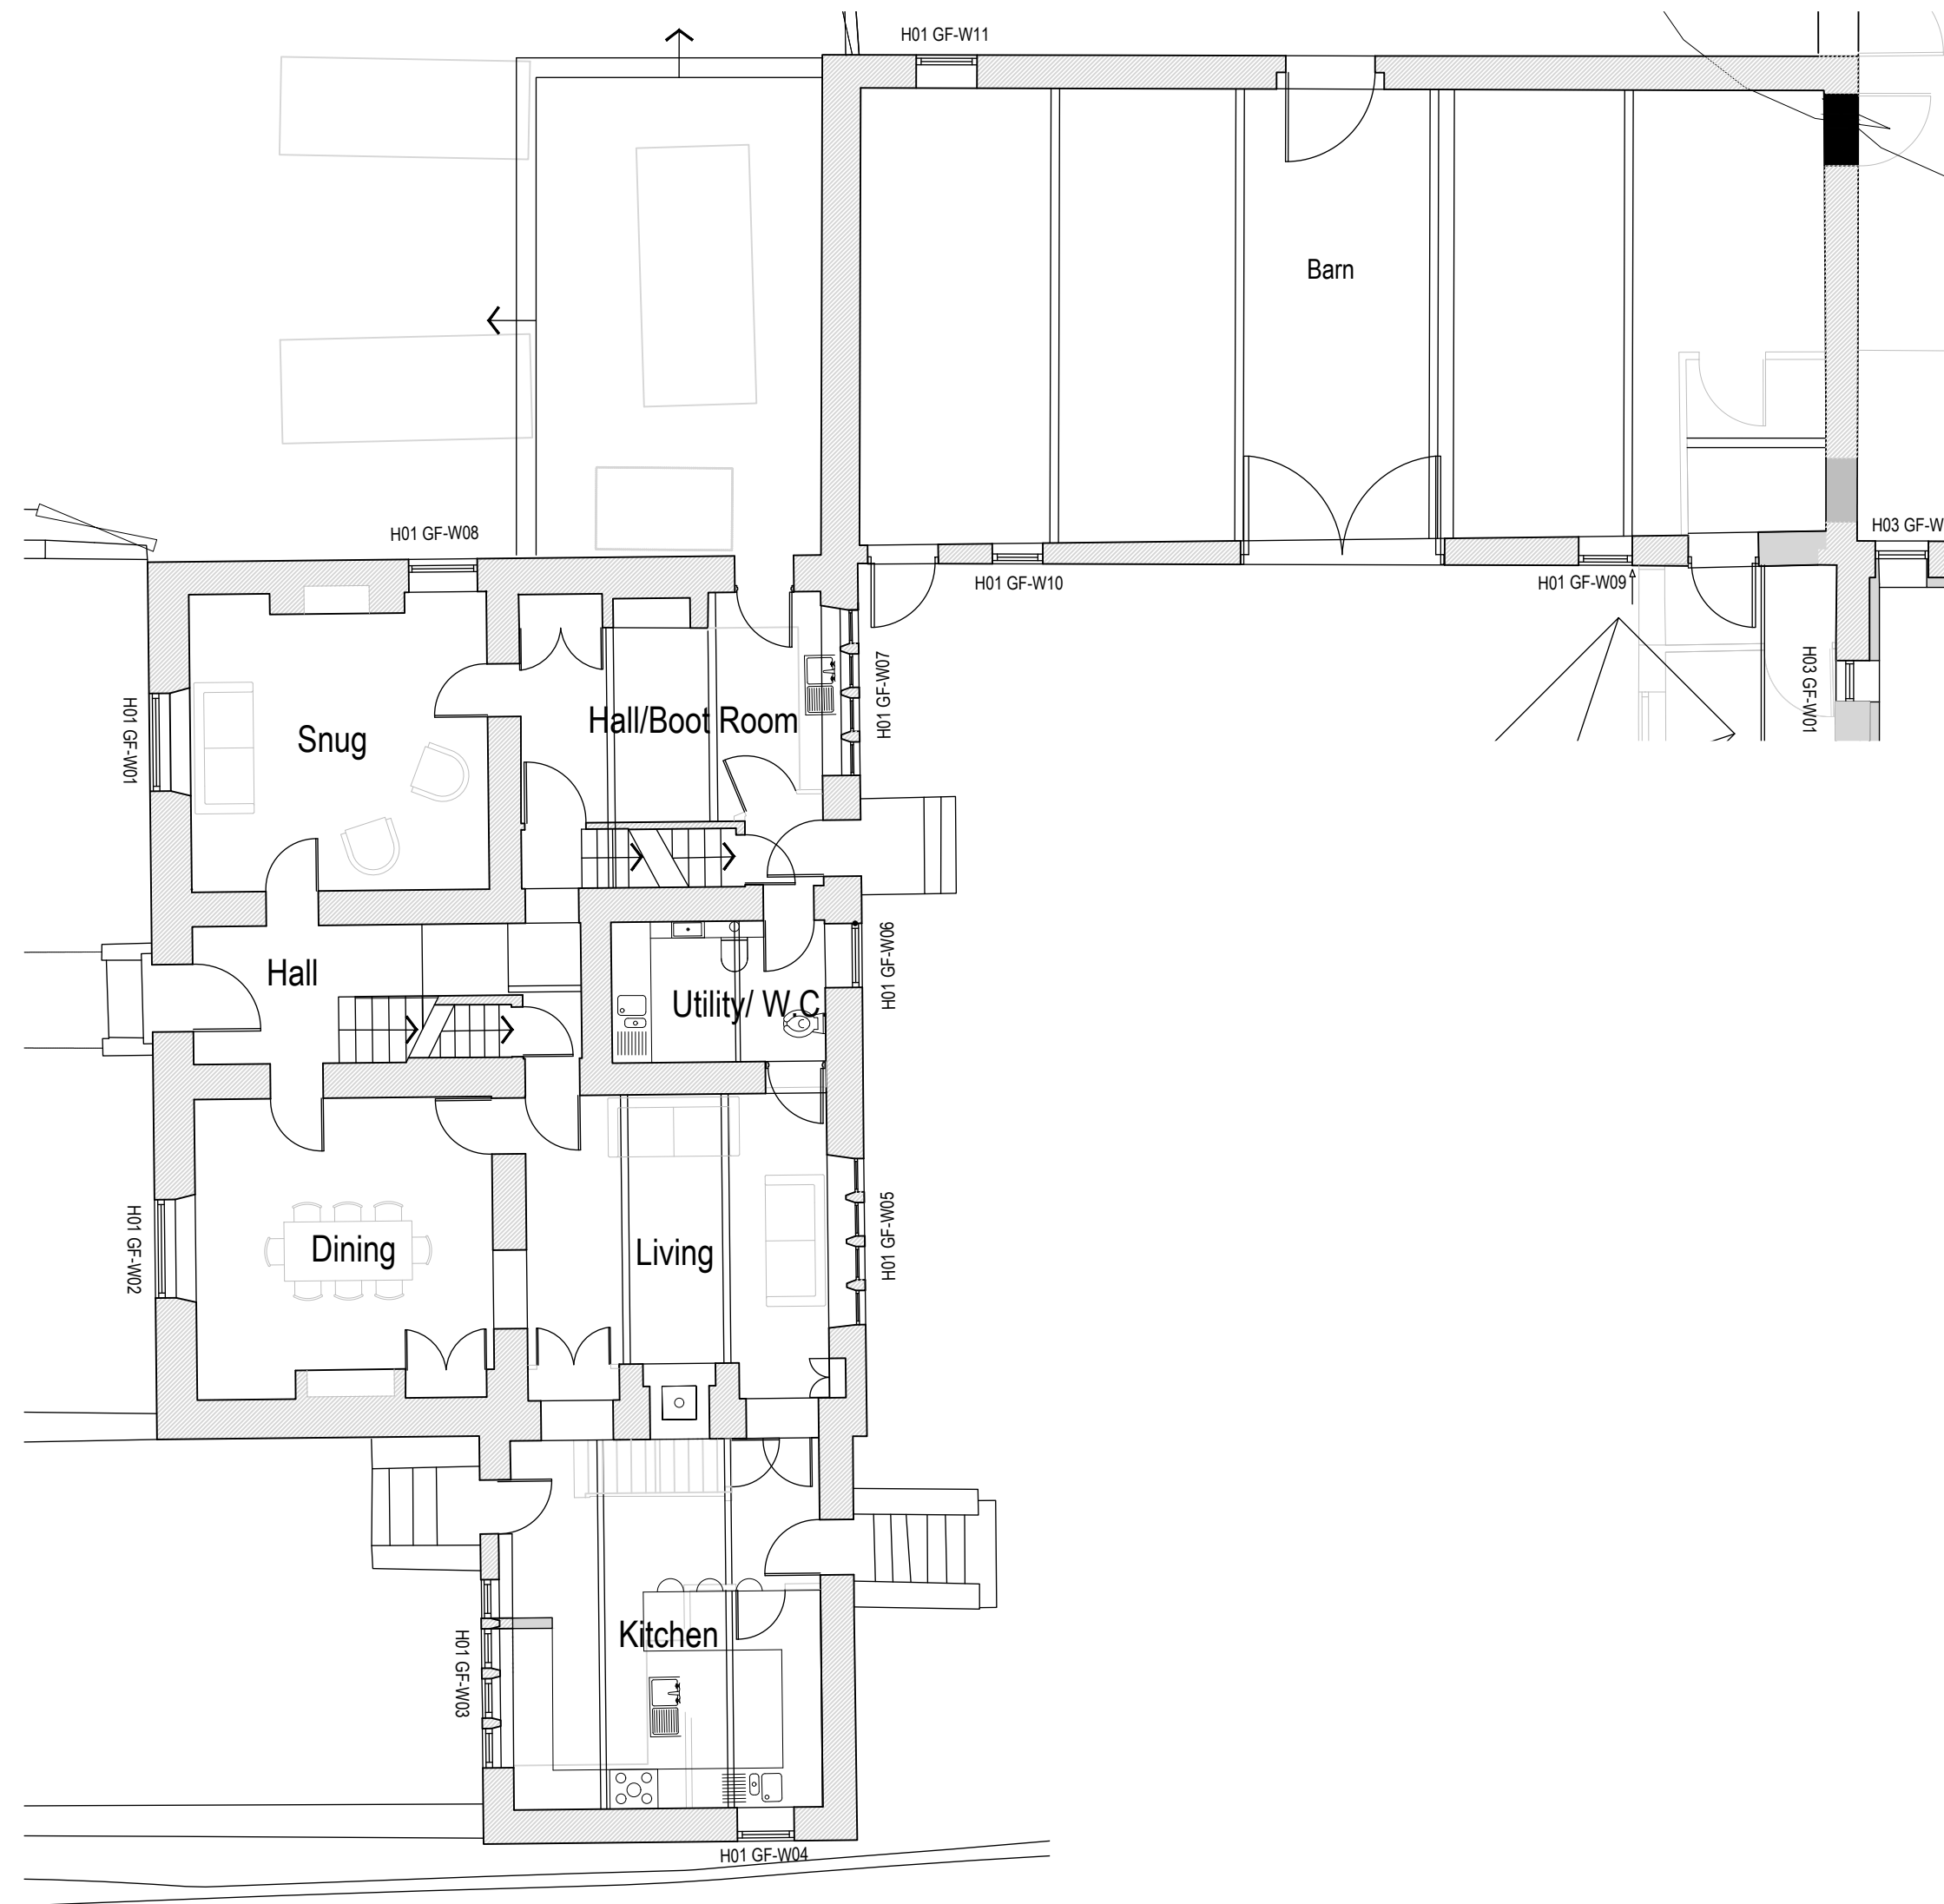


HOUSE 1 - PROPOSED GROUND FLOOR
INDICATING WINDOW REFERENCES
Scale 1:100

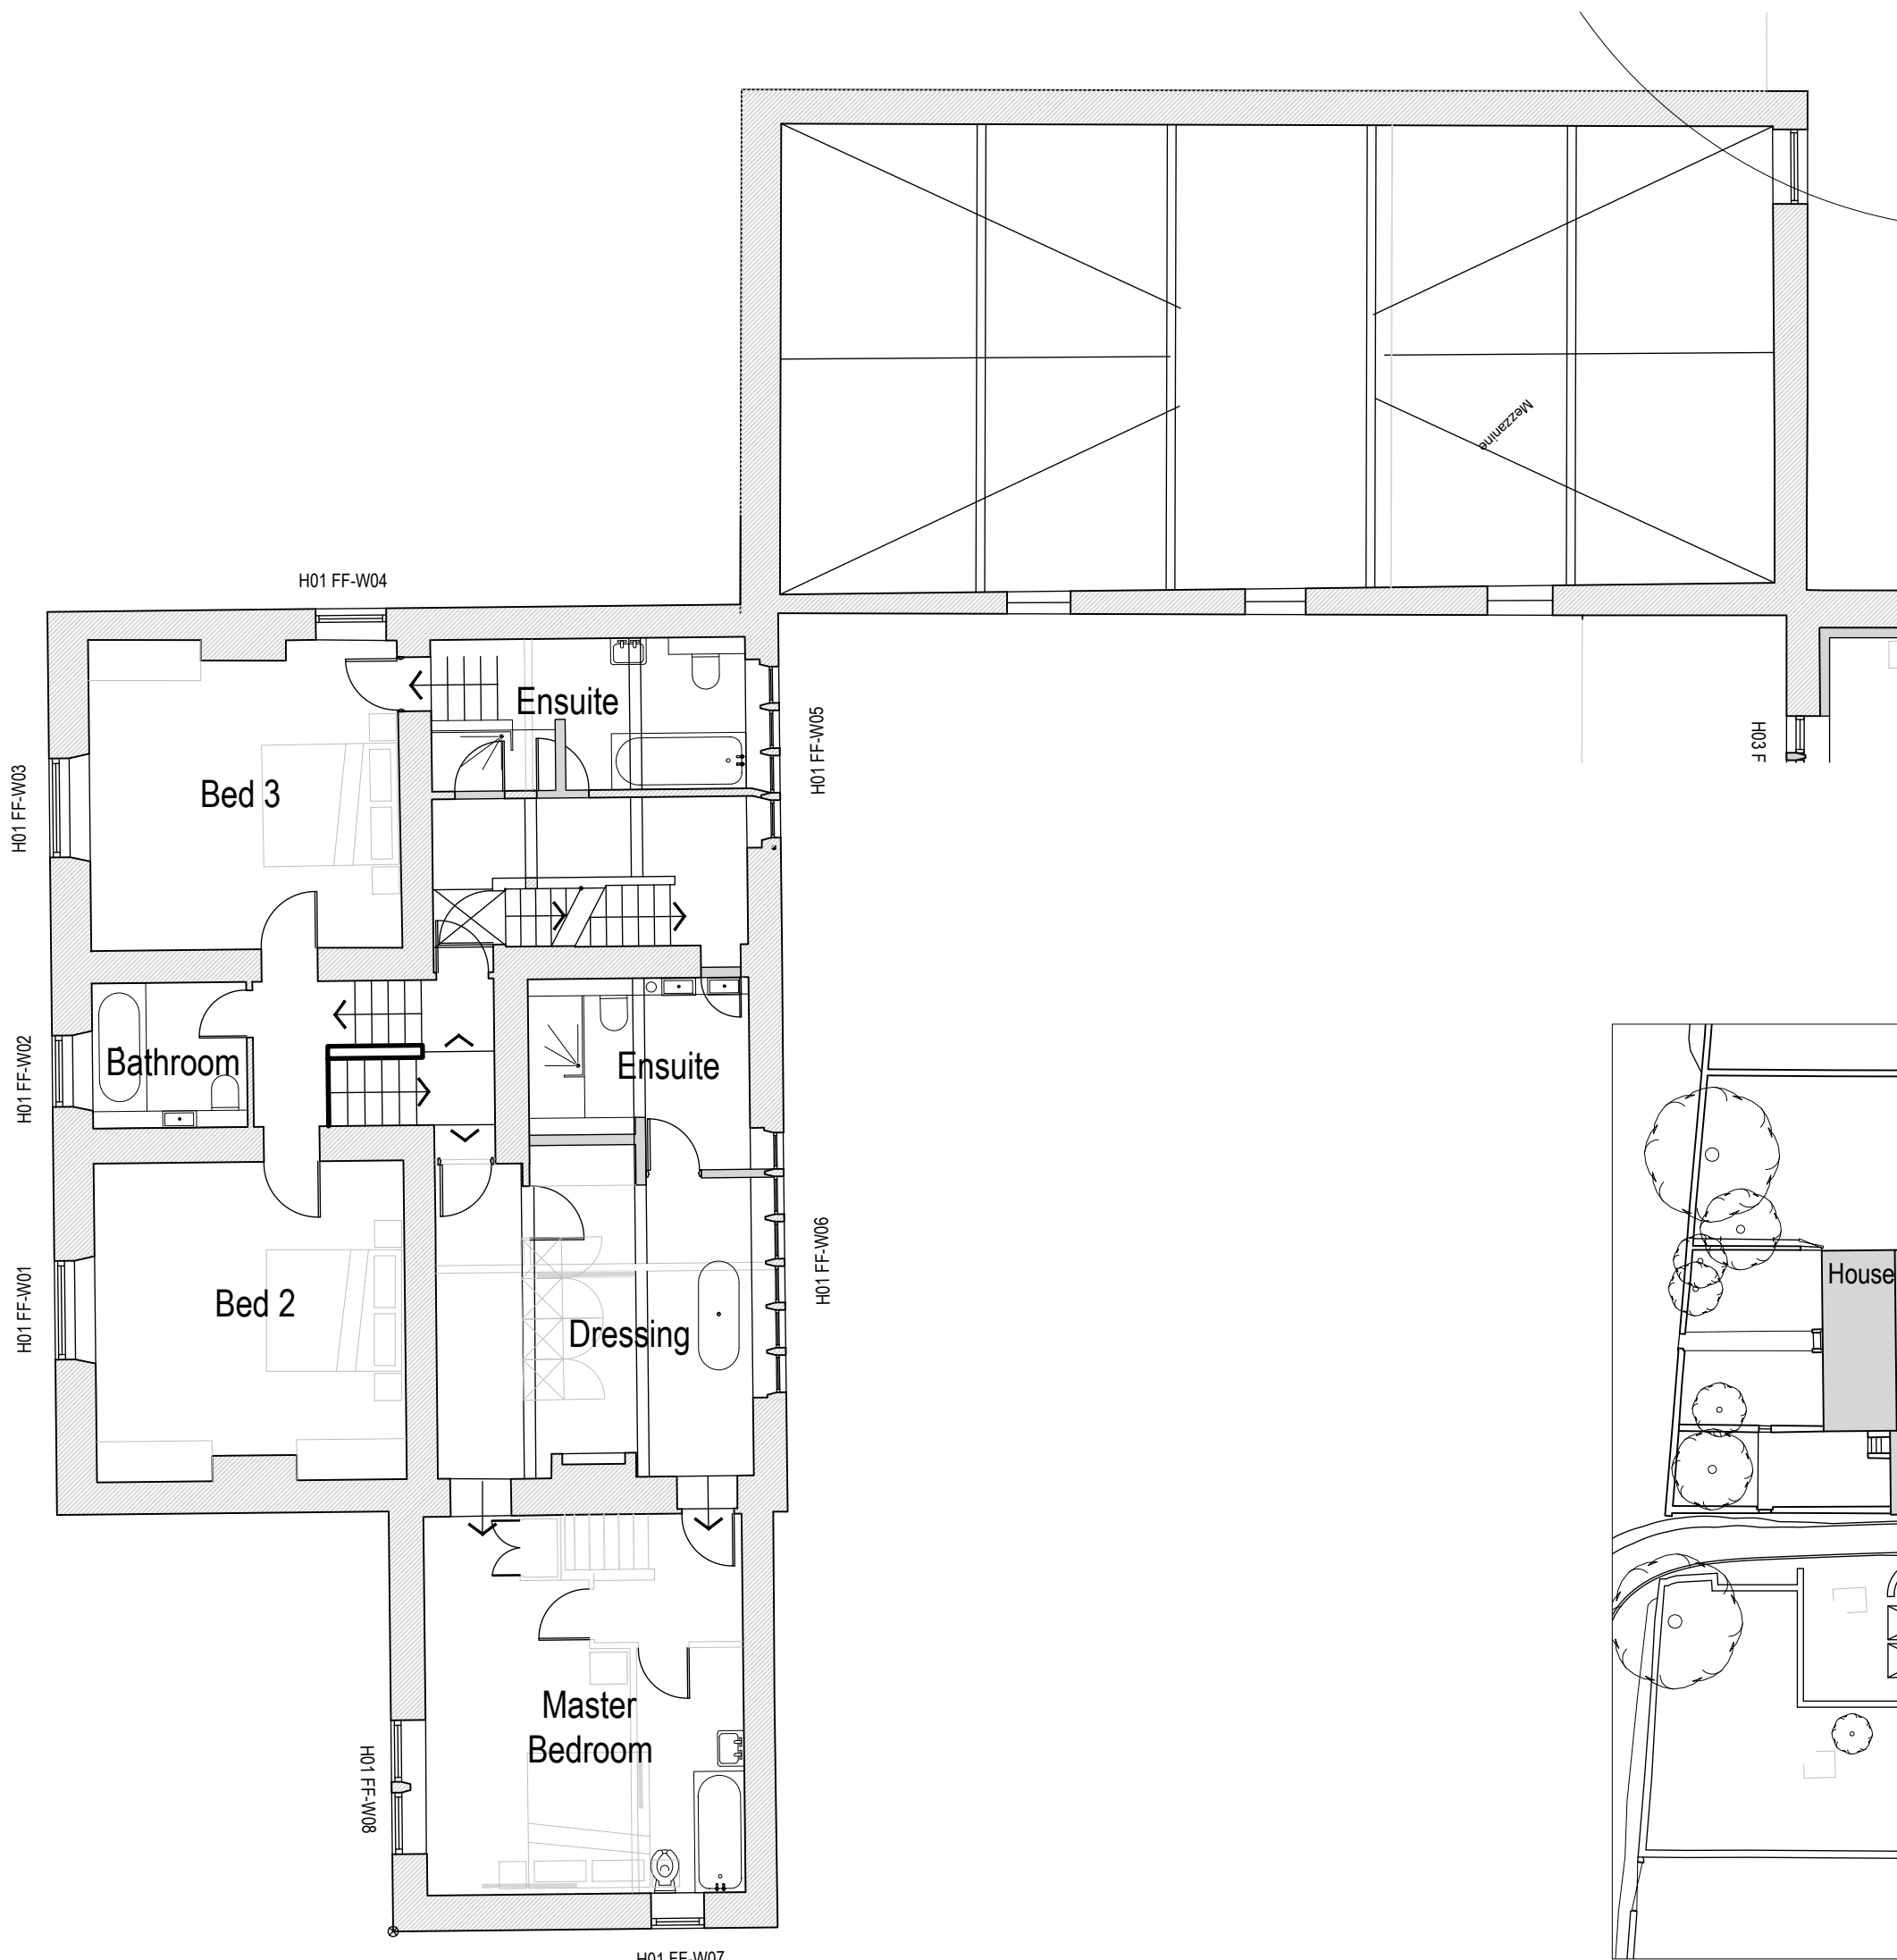


HOUSE 1 - PROPOSED FIRST FLOOR
INDICATING WINDOW REFERENCES
Scale 1:100

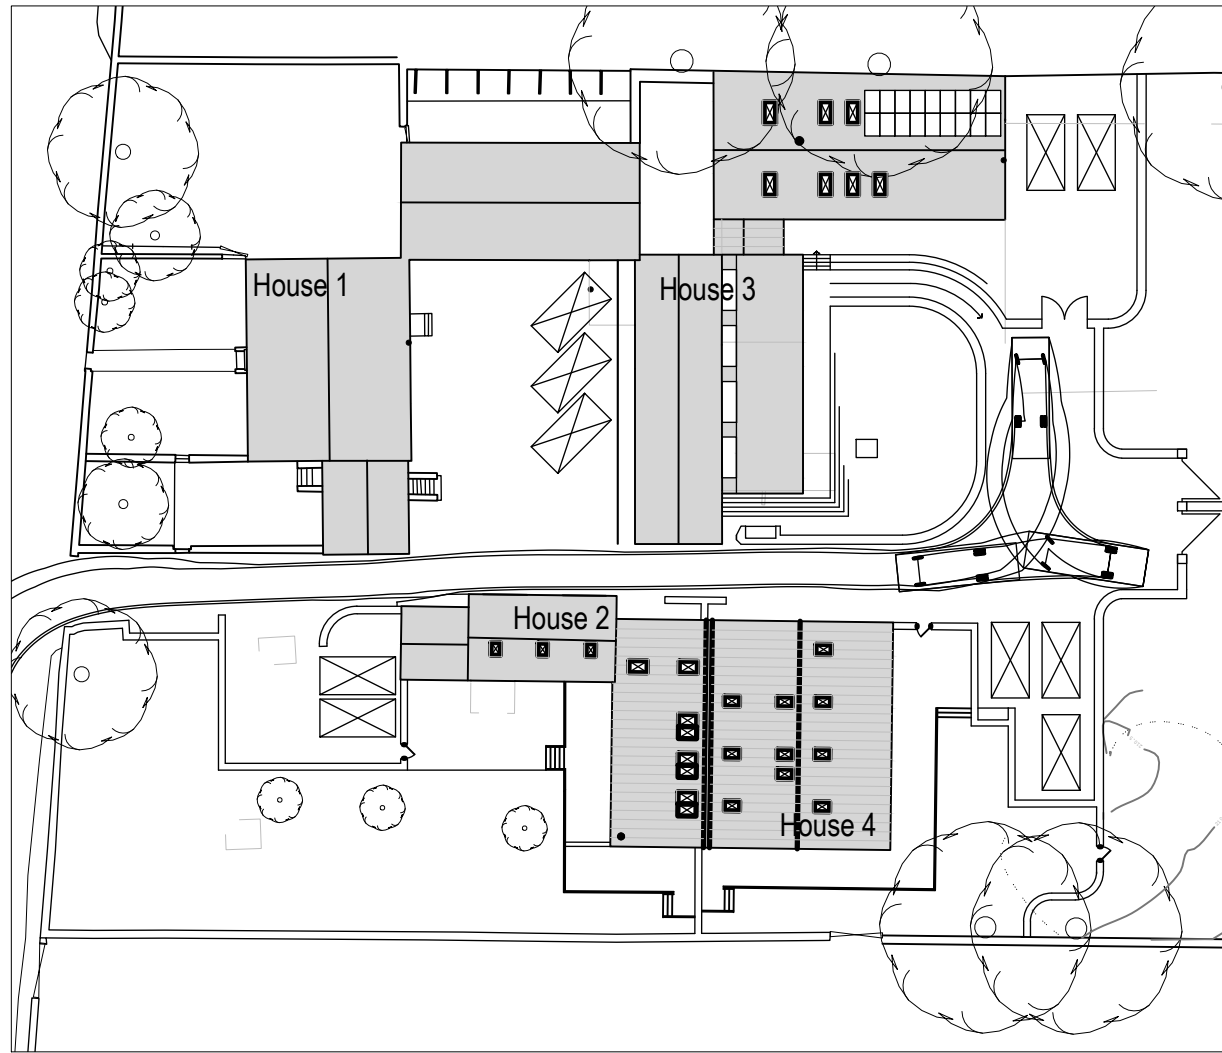

PROPOSED SITE PLAN
SCALE 1:500

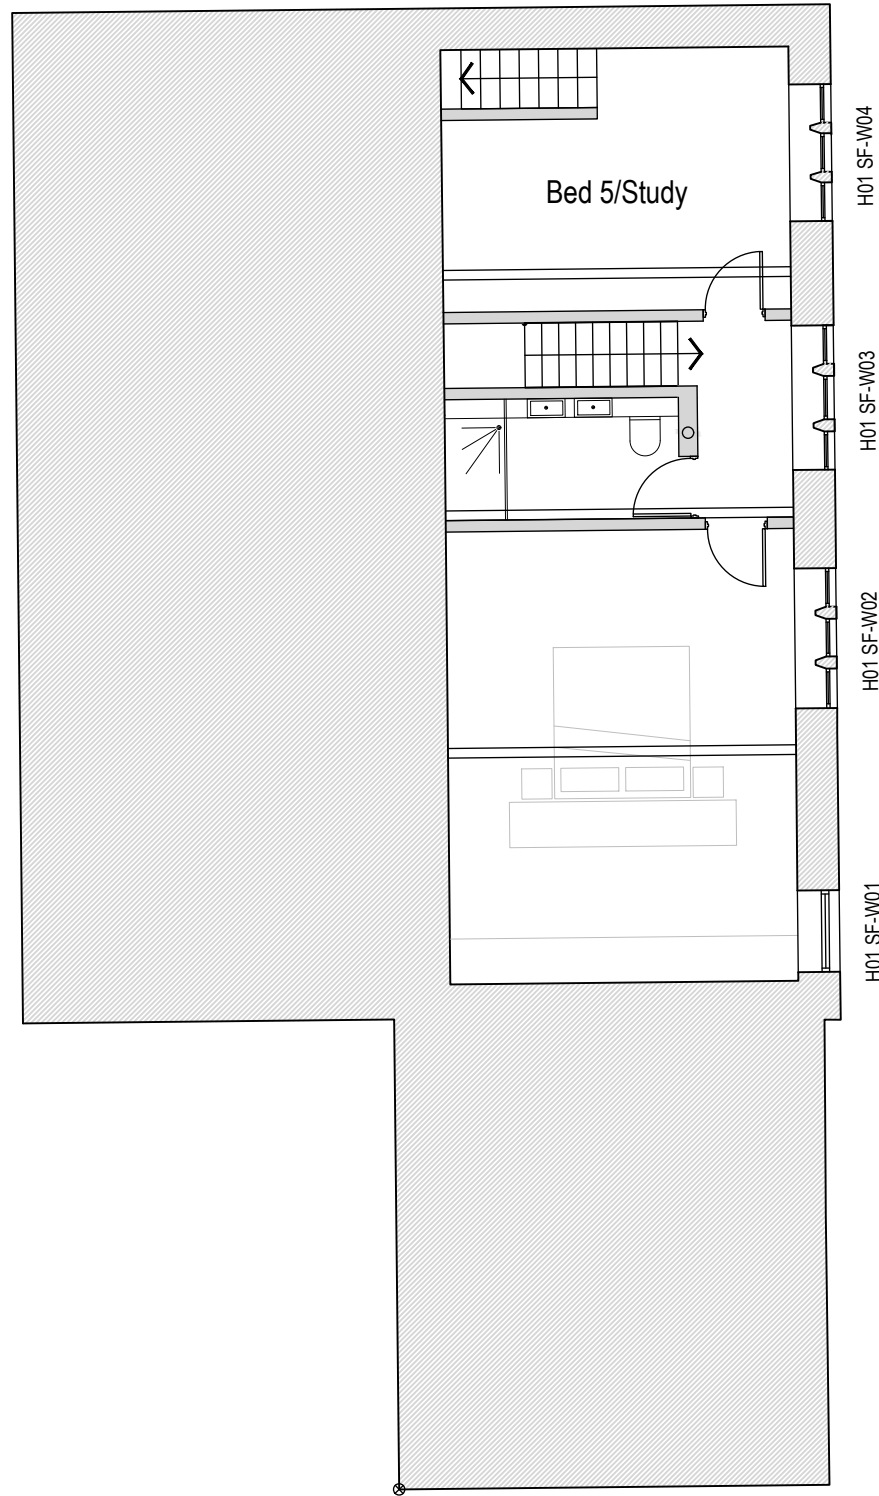

HOUSE 1 - PROPOSED SECOND FLOOR
INDICATING WINDOW REFERENCES
Scale 1:100

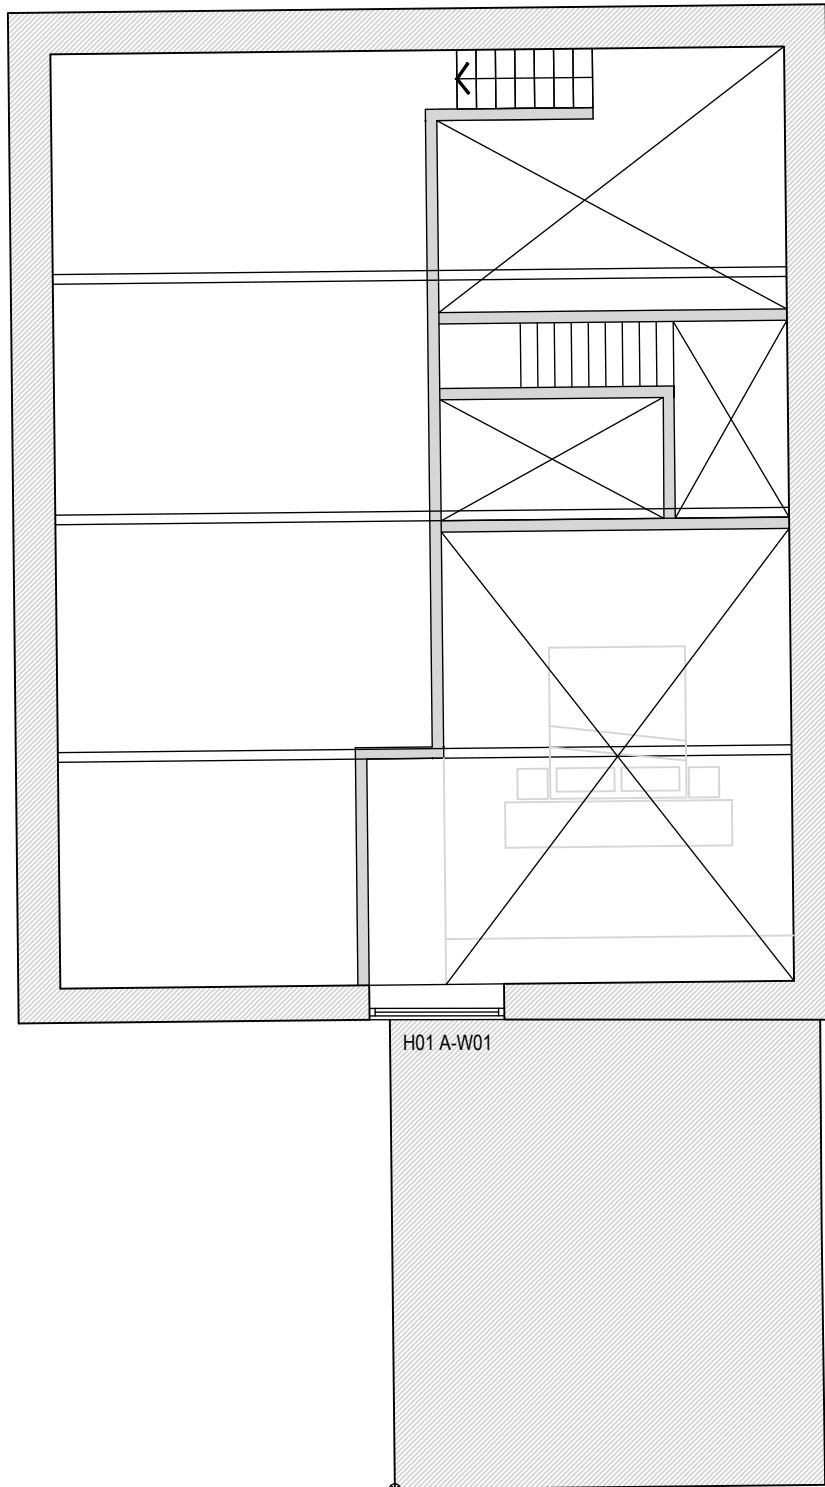

HOUSE 1 - PROPOSED ATTIC
INDICATING WINDOW REFERENCES
Scale 1:100

NOTES

1. No dimensions to be scaled. IF IN DOUBT ASK.
2. All dimensions must be checked and verified on site by the Contractor prior to the commencement of works and Hinchliffe Architecture & Design Ltd. to be notified of any discrepancies.
3. The copyright of these drawings remains the property of Hinchliffe Architecture & Design Ltd. They must not be reproduced in any way without prior written consent from the originator (Hinchliffe Architecture & Design Ltd.)

Health & Safety Note

The details on this drawing have been prepared on the assumption that a competent contractor will be carrying out the works. If the contractor(s) considers that there is insufficient Health and Safety information on this drawing, this should immediately be brought to the attention of the designer.

Rev.	A	11/09/2023	Paint Spec corrected
		Date	Description
Status			
PLANNING			
 hinchliffe architecture & design Hinchliffe A&D 24 Carr View Road Hepworth Holmfirth West Yorkshire HD9 1HX 01923 907 162 01484 520 764 info@hinchliffe-architecture.co.uk www.hinchliffe-architecture.co.uk			
Client			
P KANE & J TURNER			
Project			
OLDFIELD OLDFIELD ROAD HONLEY HOLMFIRTH, HD9 6RL			
Drawing Title			
HOUSE 1 WINDOW REF PLANS			
Scale (at A1)		Date	
AS SHOWN		JUNE 2024	
Drg. no.			Rev.
254-24-PL02			—