



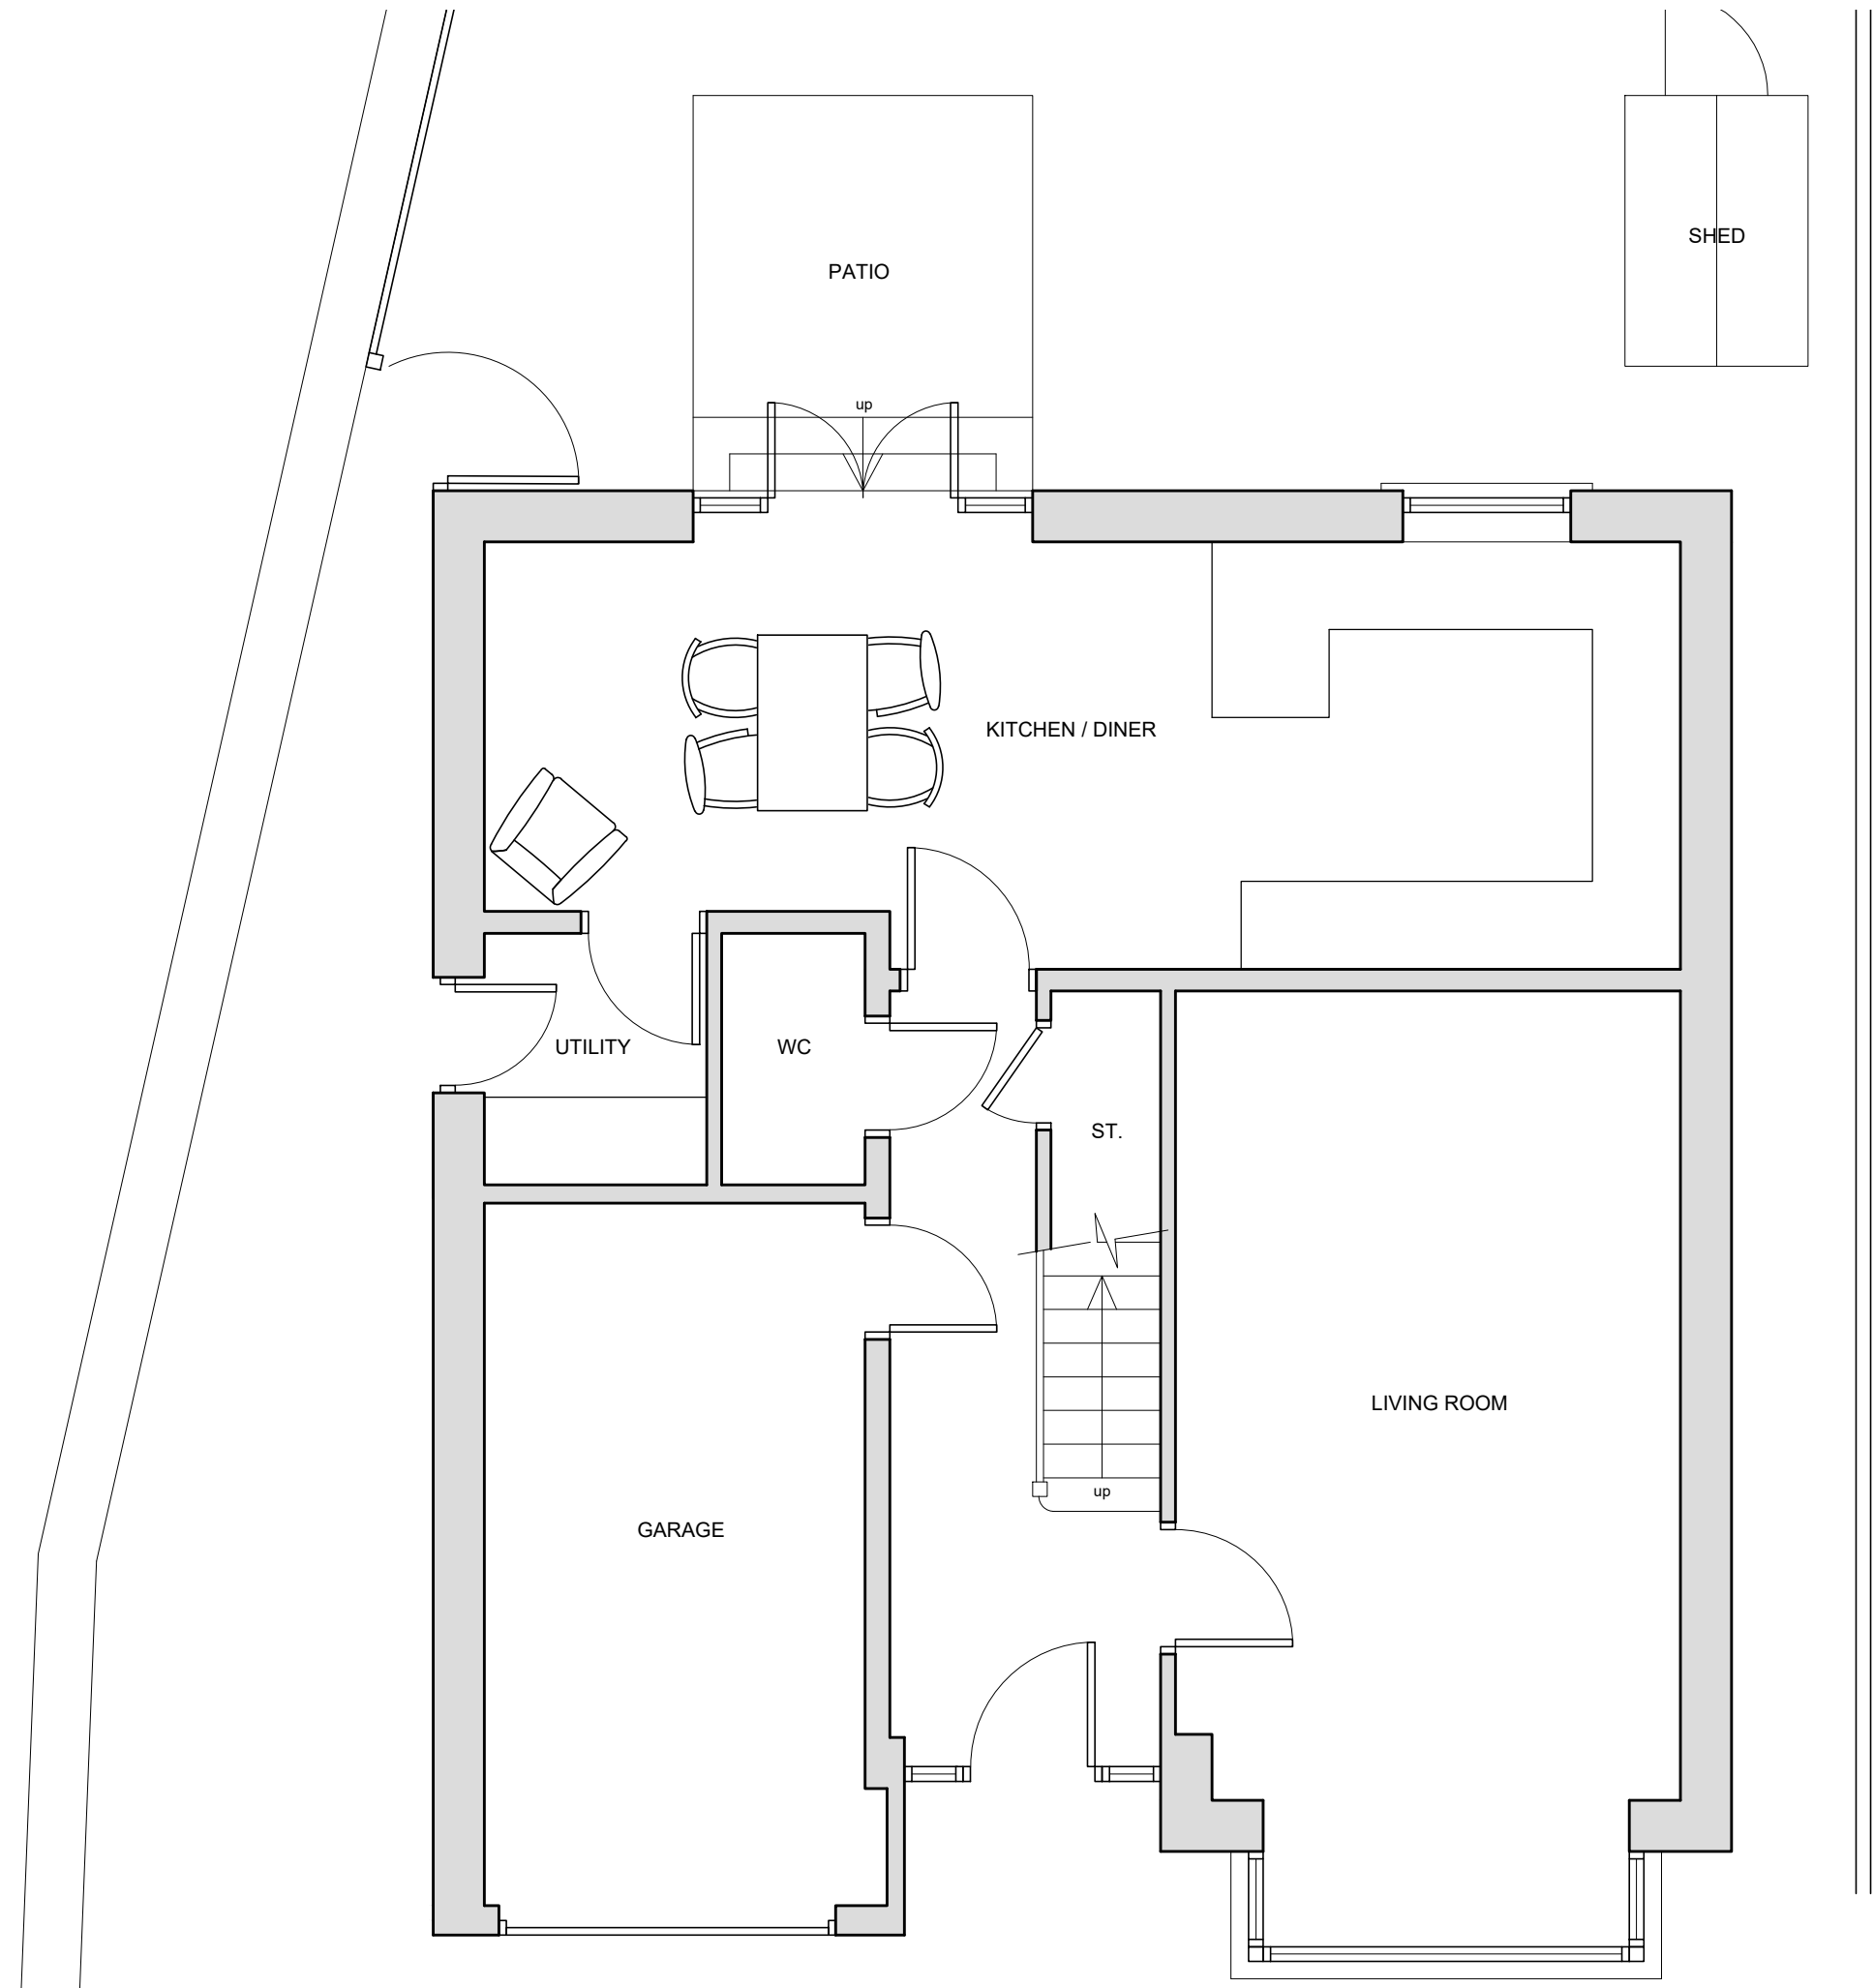


1 Existing Ground Floor Plan

Scale: 1:50

 

NOTE: Do not scale dimensions from this drawing. If in doubt refer to JS Design.
This drawing remains the copyright of the JS Design Partnership alone all materials specified must be used in accordance with the manufacturers recommendations and all relevant current codes of practice.

Rev:	Description:	Date:
a	annotation added	13.06.24

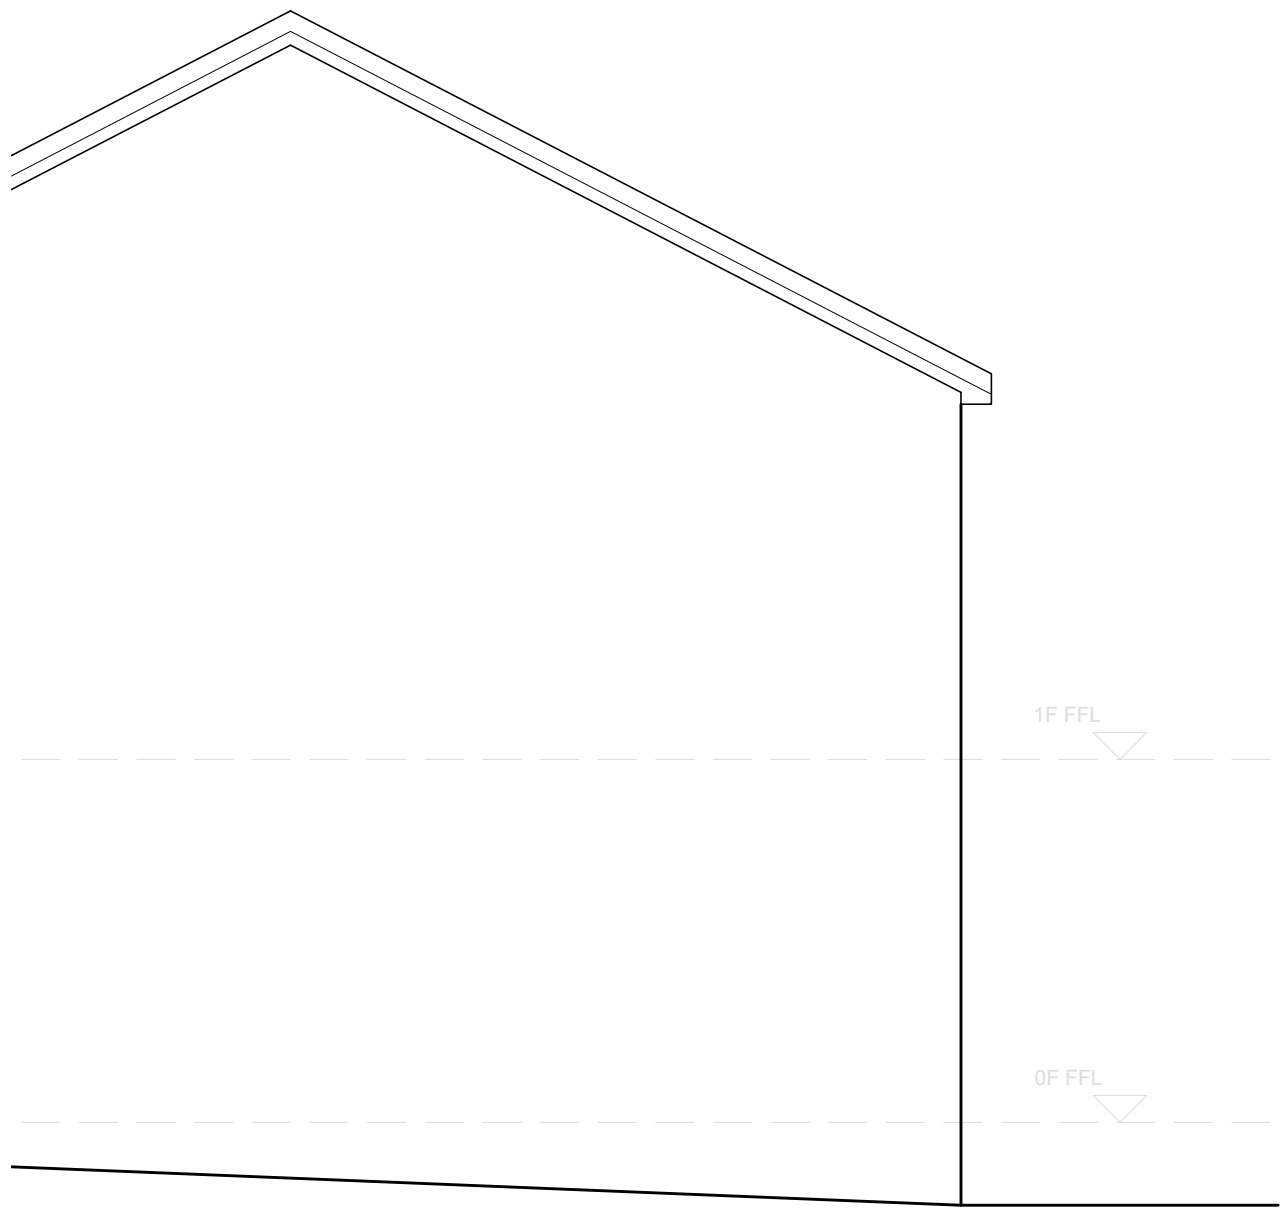


2 Existing Side Elevation

Scale: 1:50




3 Existing Rear Elevation

Scale: 1:50

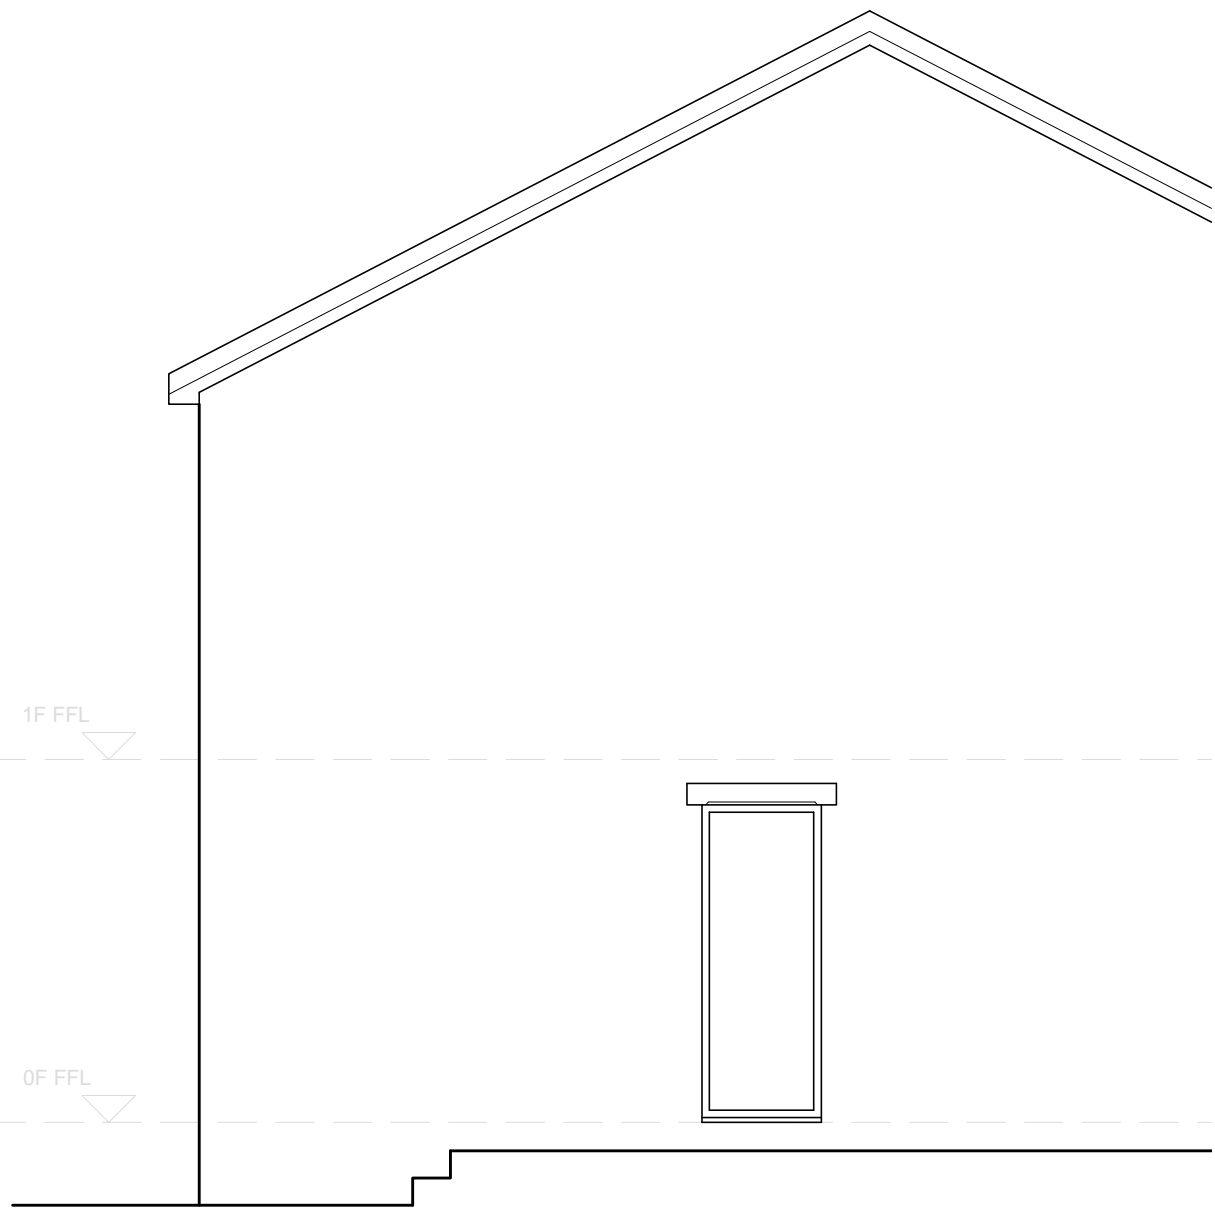

4 Existing Side Elevation

Scale: 1:50

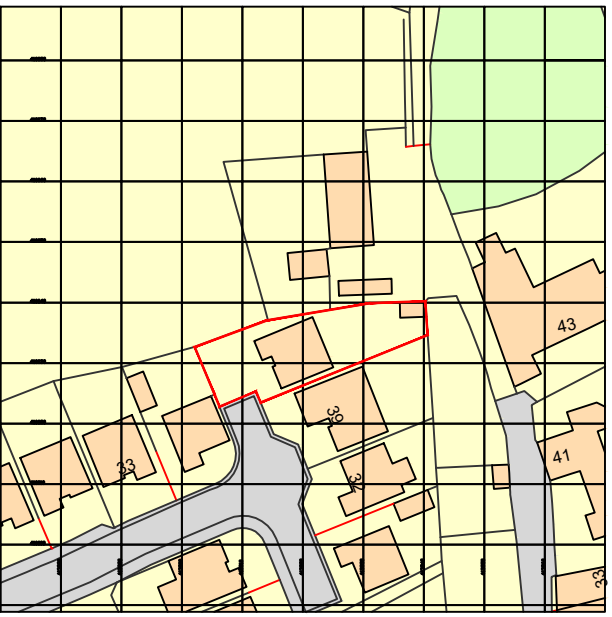

Ordnance Survey, (c) Crown Copyright 2024. All rights reserved. Licence number 100022432

5 Site Location Plan

Scale: 1:1250

Denotes Site Boundary

CDM 2015:
Under the CDM regulations there are no significant design risks.

JSDESIGN
PARTNERSHIP LLP

T: 01274 533022
E: info@jsdesignpartnership.co.uk
Unit 5, Peel House, 2 Taunton Street, Shipley Bradford, BD18 3NA.
the jsdesignpartnership ltd is a limited liability partnership registered no 06 902011

Client:
Mr + Mrs Jolly

Project:
37 St Mary's Avenue
Netherthong,
Holmfirth
HD9 3XN

Title:
Existing Plan + Elevations

Drawing No:	Rev:	Date:	Drawn By:	Checked:	Scale @ A1
9176-01	a	12.03.24	SB	-	1:50