






East Elevation

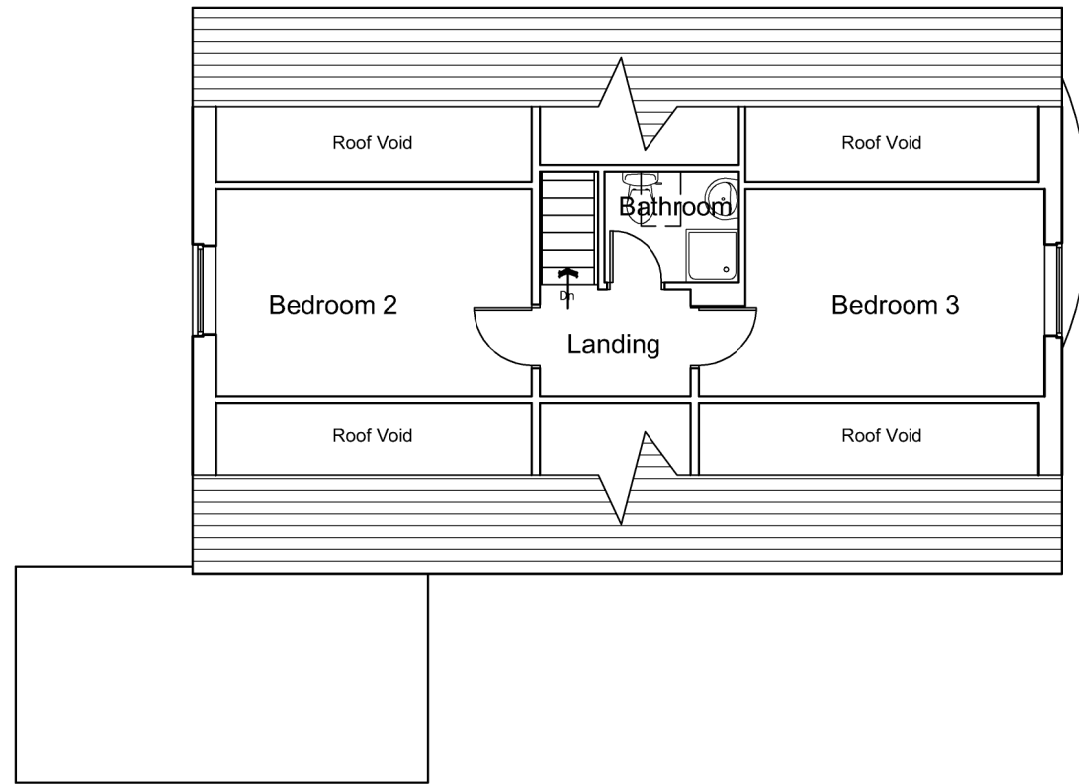


First Floor Plan

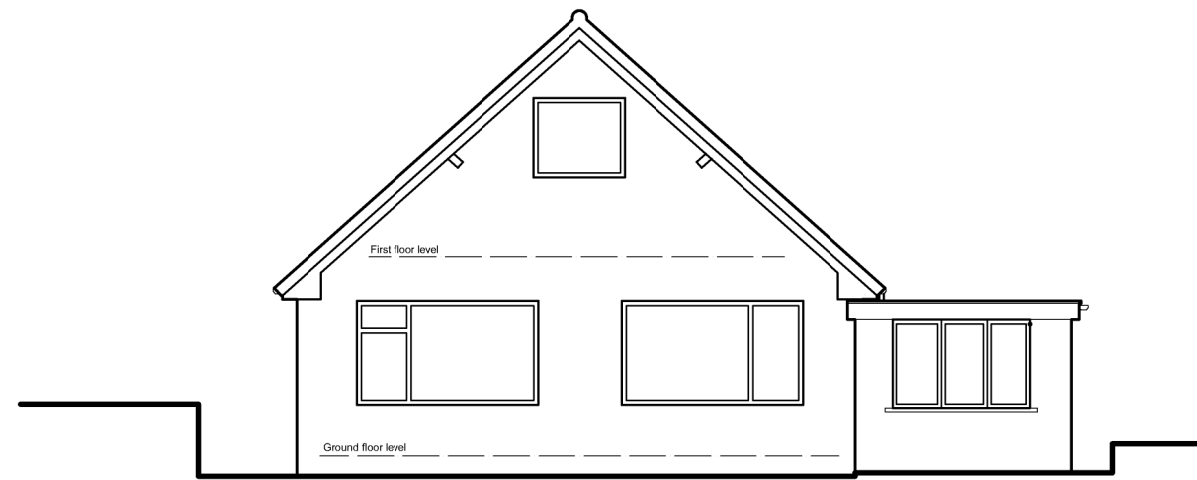


North Elevation

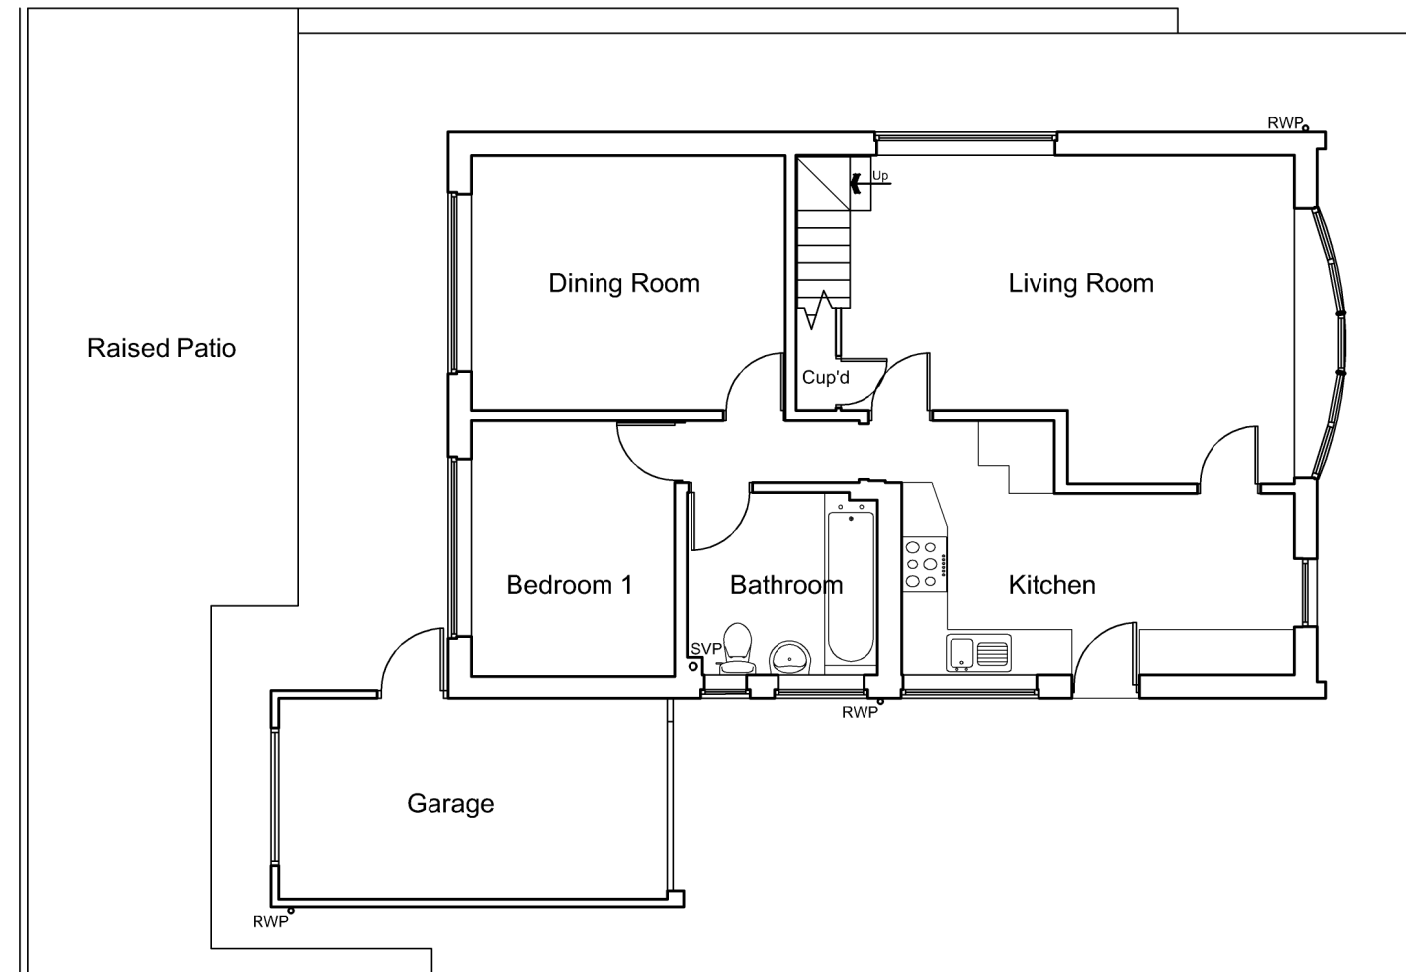


Ground Floor Plan

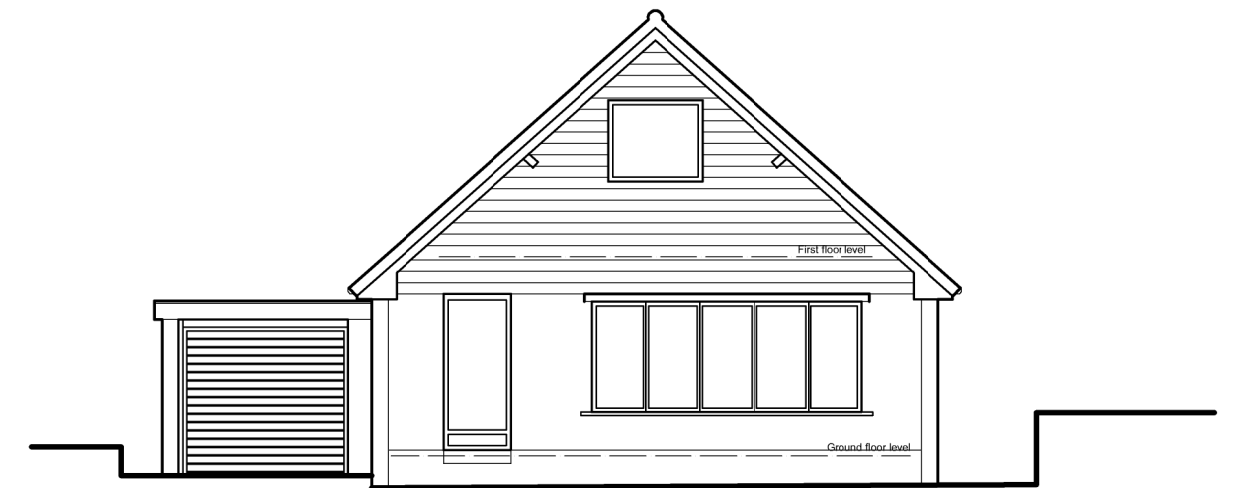

South Elevation

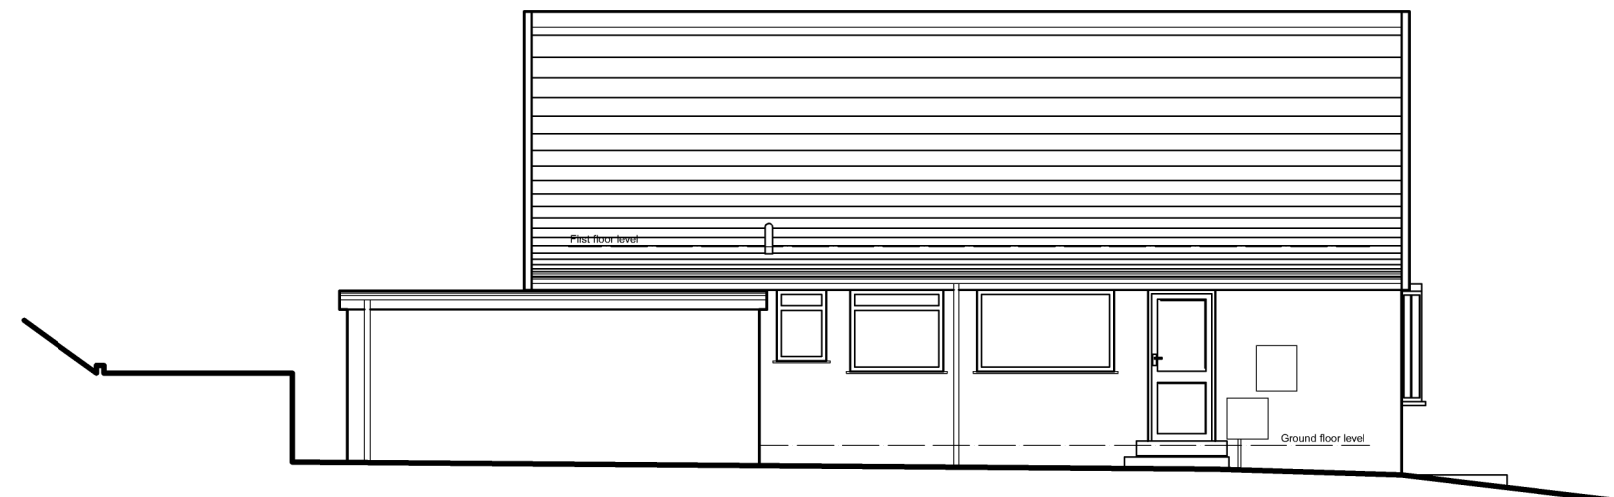

West Elevation

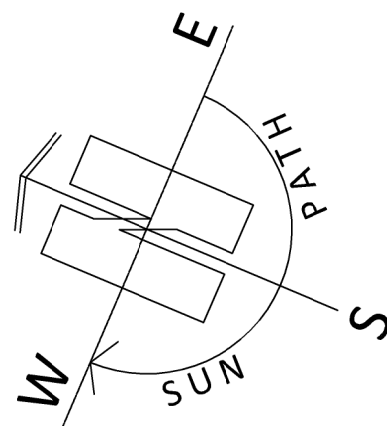

ARCHITECTURE | PLANNING | DESIGN

Malkin Farm

Brow Lane

Holmfirth

HD9 2RJ

07946872499

paul@paulmatthewsarchitectural.co.uk

www.paulmatthewsarchitectural.co.uk

Company Registration Number: 09898149 – Company
Registered in England and Wales

Project

Erection of Dormer Extension to Existing First Floor
and Alterations to Dwelling at, 2 St Mary's Way,
Netherthong, Holmfirth, HD9 3XS

Client

Mr & Mrs C Hartley

Drawing Title/Issue

General Arrangement as Existing

scale 1:100 date 03/2024 sheet size A2 dwg. no. 24/989/03

