




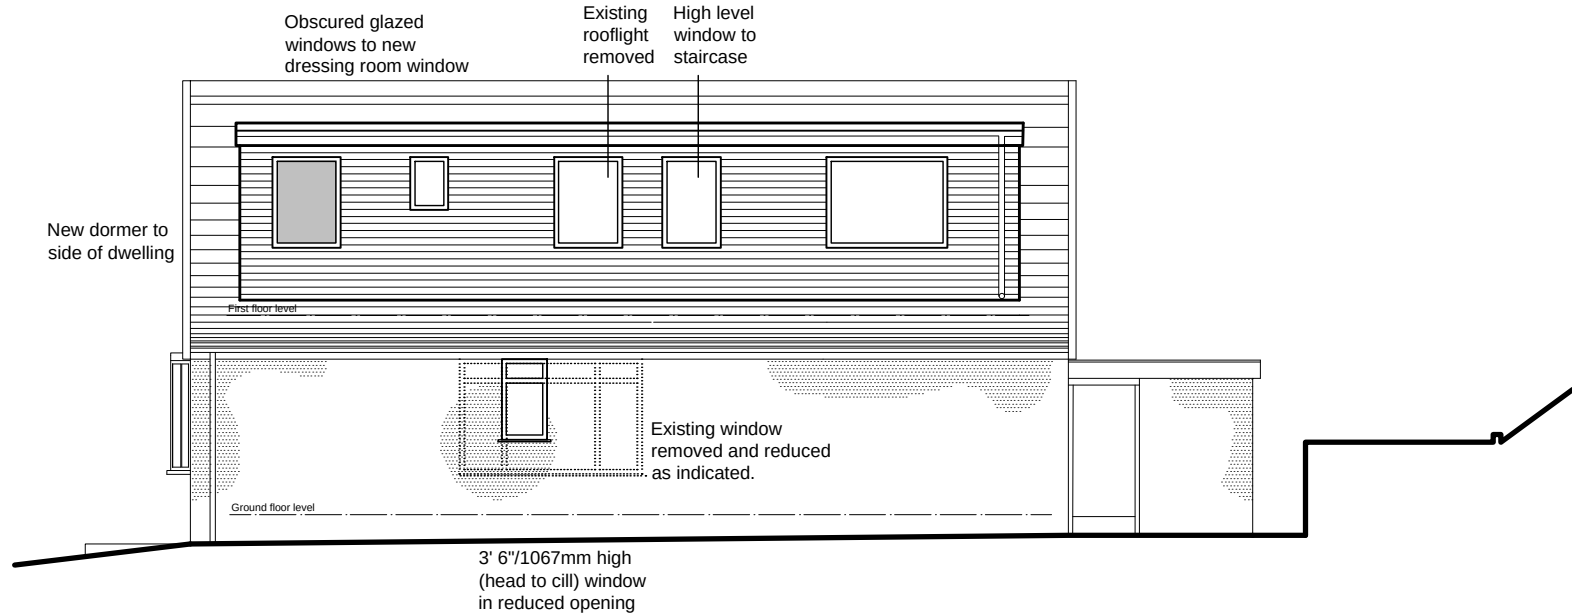


East Elevation
Side

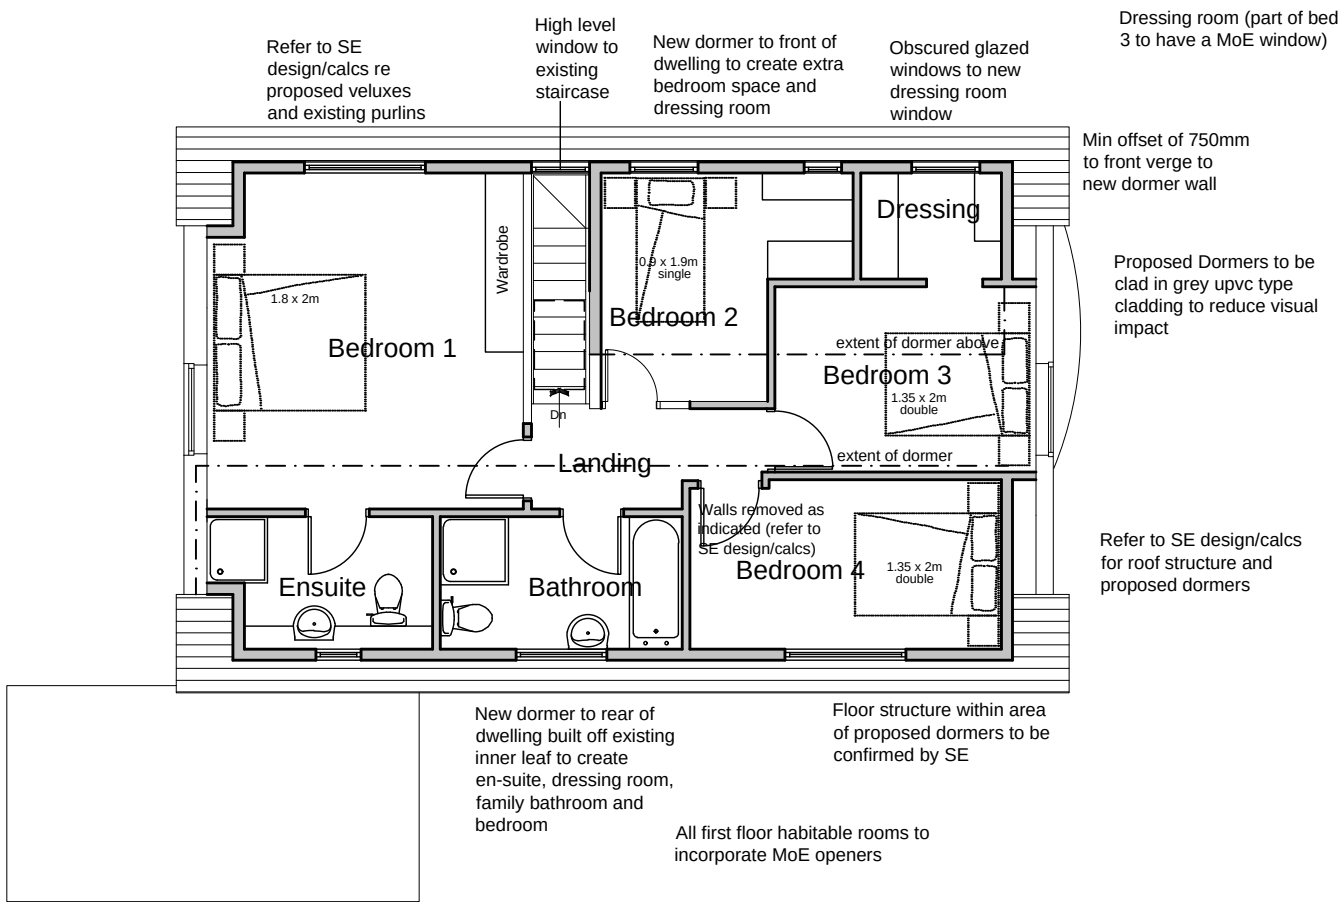


First Floor Plan

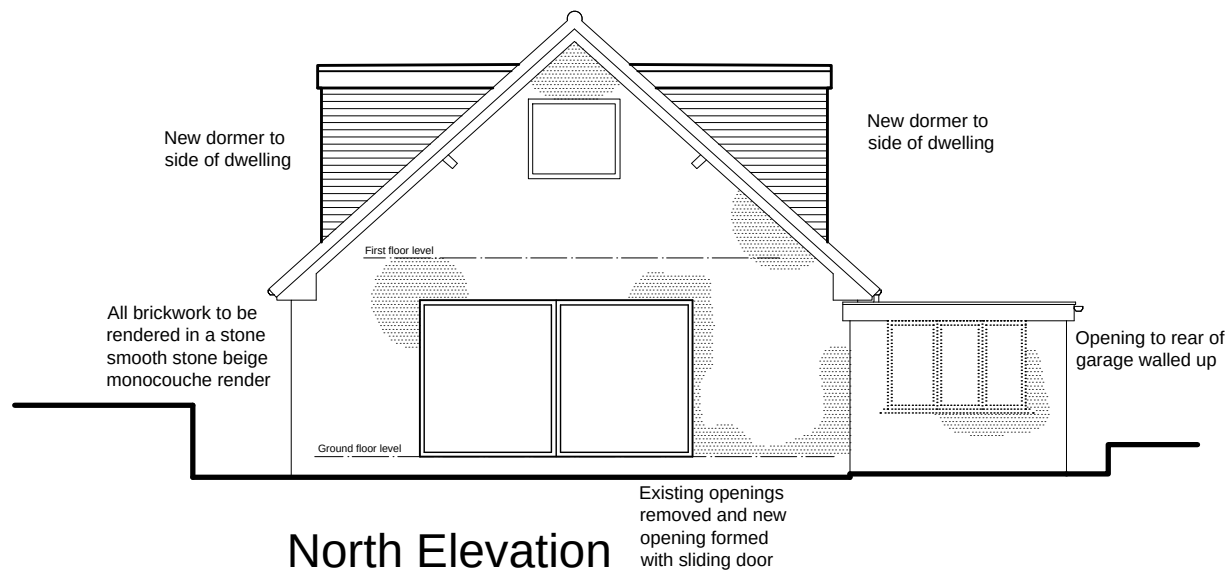


North Elevation
Rear

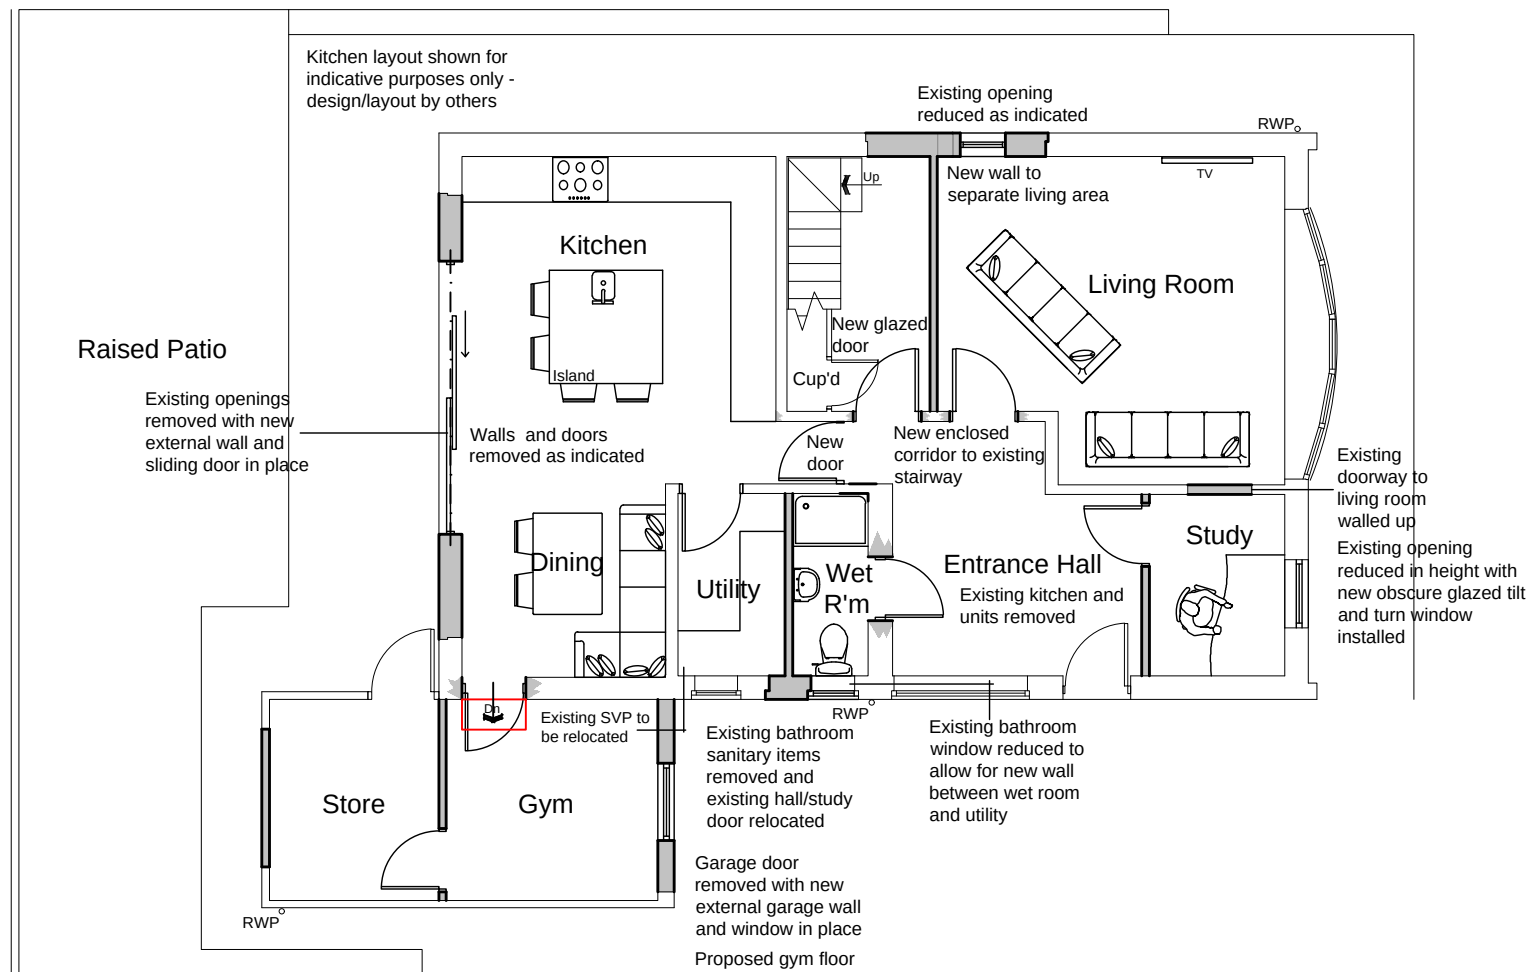


Ground Floor Plan

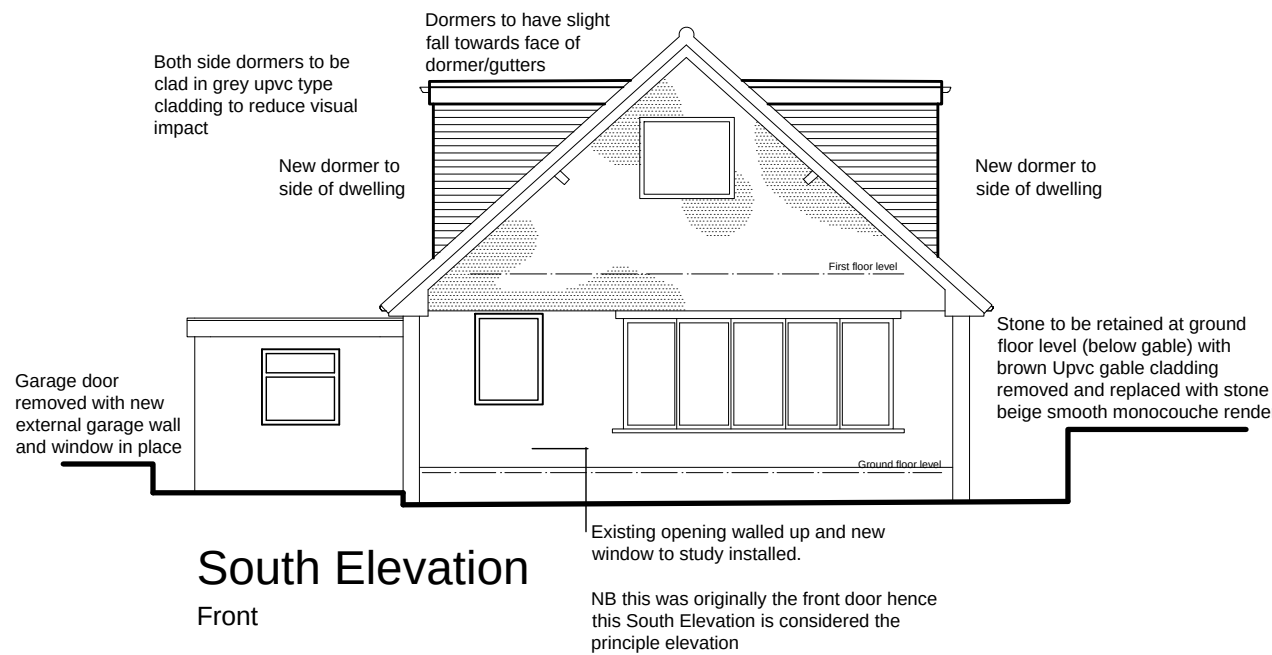

South Elevation
Front

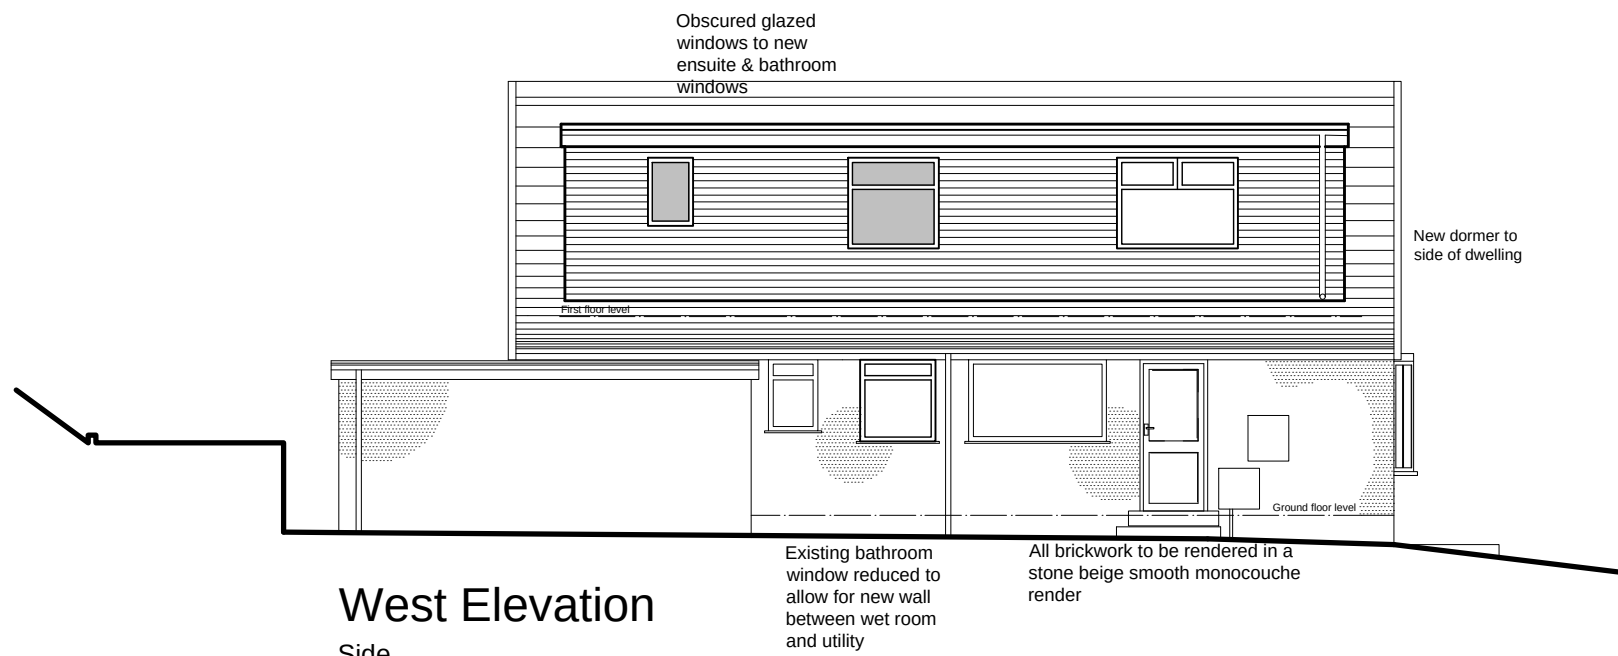

West Elevation
Side

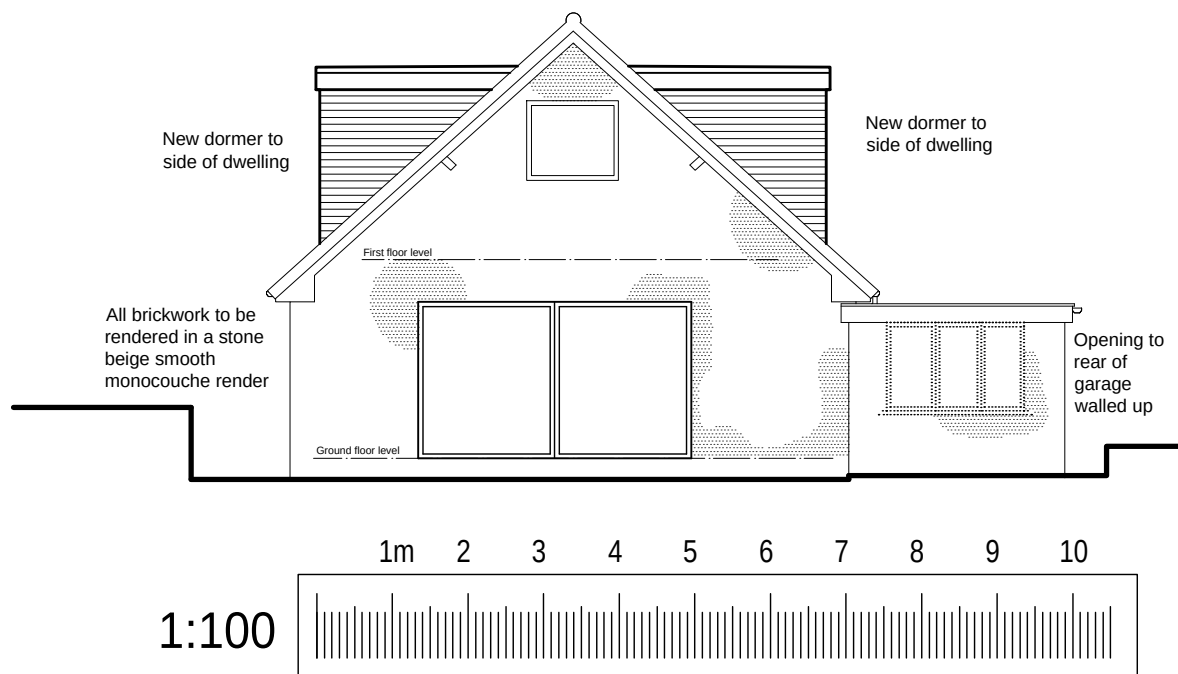

1:100

ARCHITECTURE | PLANNING | DESIGN

Malkin Farm

Brow Lane

Holmfirth

HD9 2RJ

07946872499

paul@paulmatthewsarchitectural.co.uk

www.paulmatthewsarchitectural.co.uk

Company Registration Number: 09898149 - Company
Registered in England and Wales

Project
Erection of Dormer Extension to Existing First Floor
and Alterations to Dwelling at, 2 St Mary's Way,
Netherthong, Holmfirth, HD9 3XS
Client

Mr & Mrs C Hartley

Drawing Title/Issue

General Arrangement as Proposed

scale	date	sheet size	dwg. no.
1:100	03/2024	A2	24/989/04d

Revision

- | | |
|---------------------------------|---------------------------------------|
| (a) - amends to client comments | (d) - amends to KMC Planning comments |
| (b) - amends to client comments | |
| (c) - amends to client comments | |