



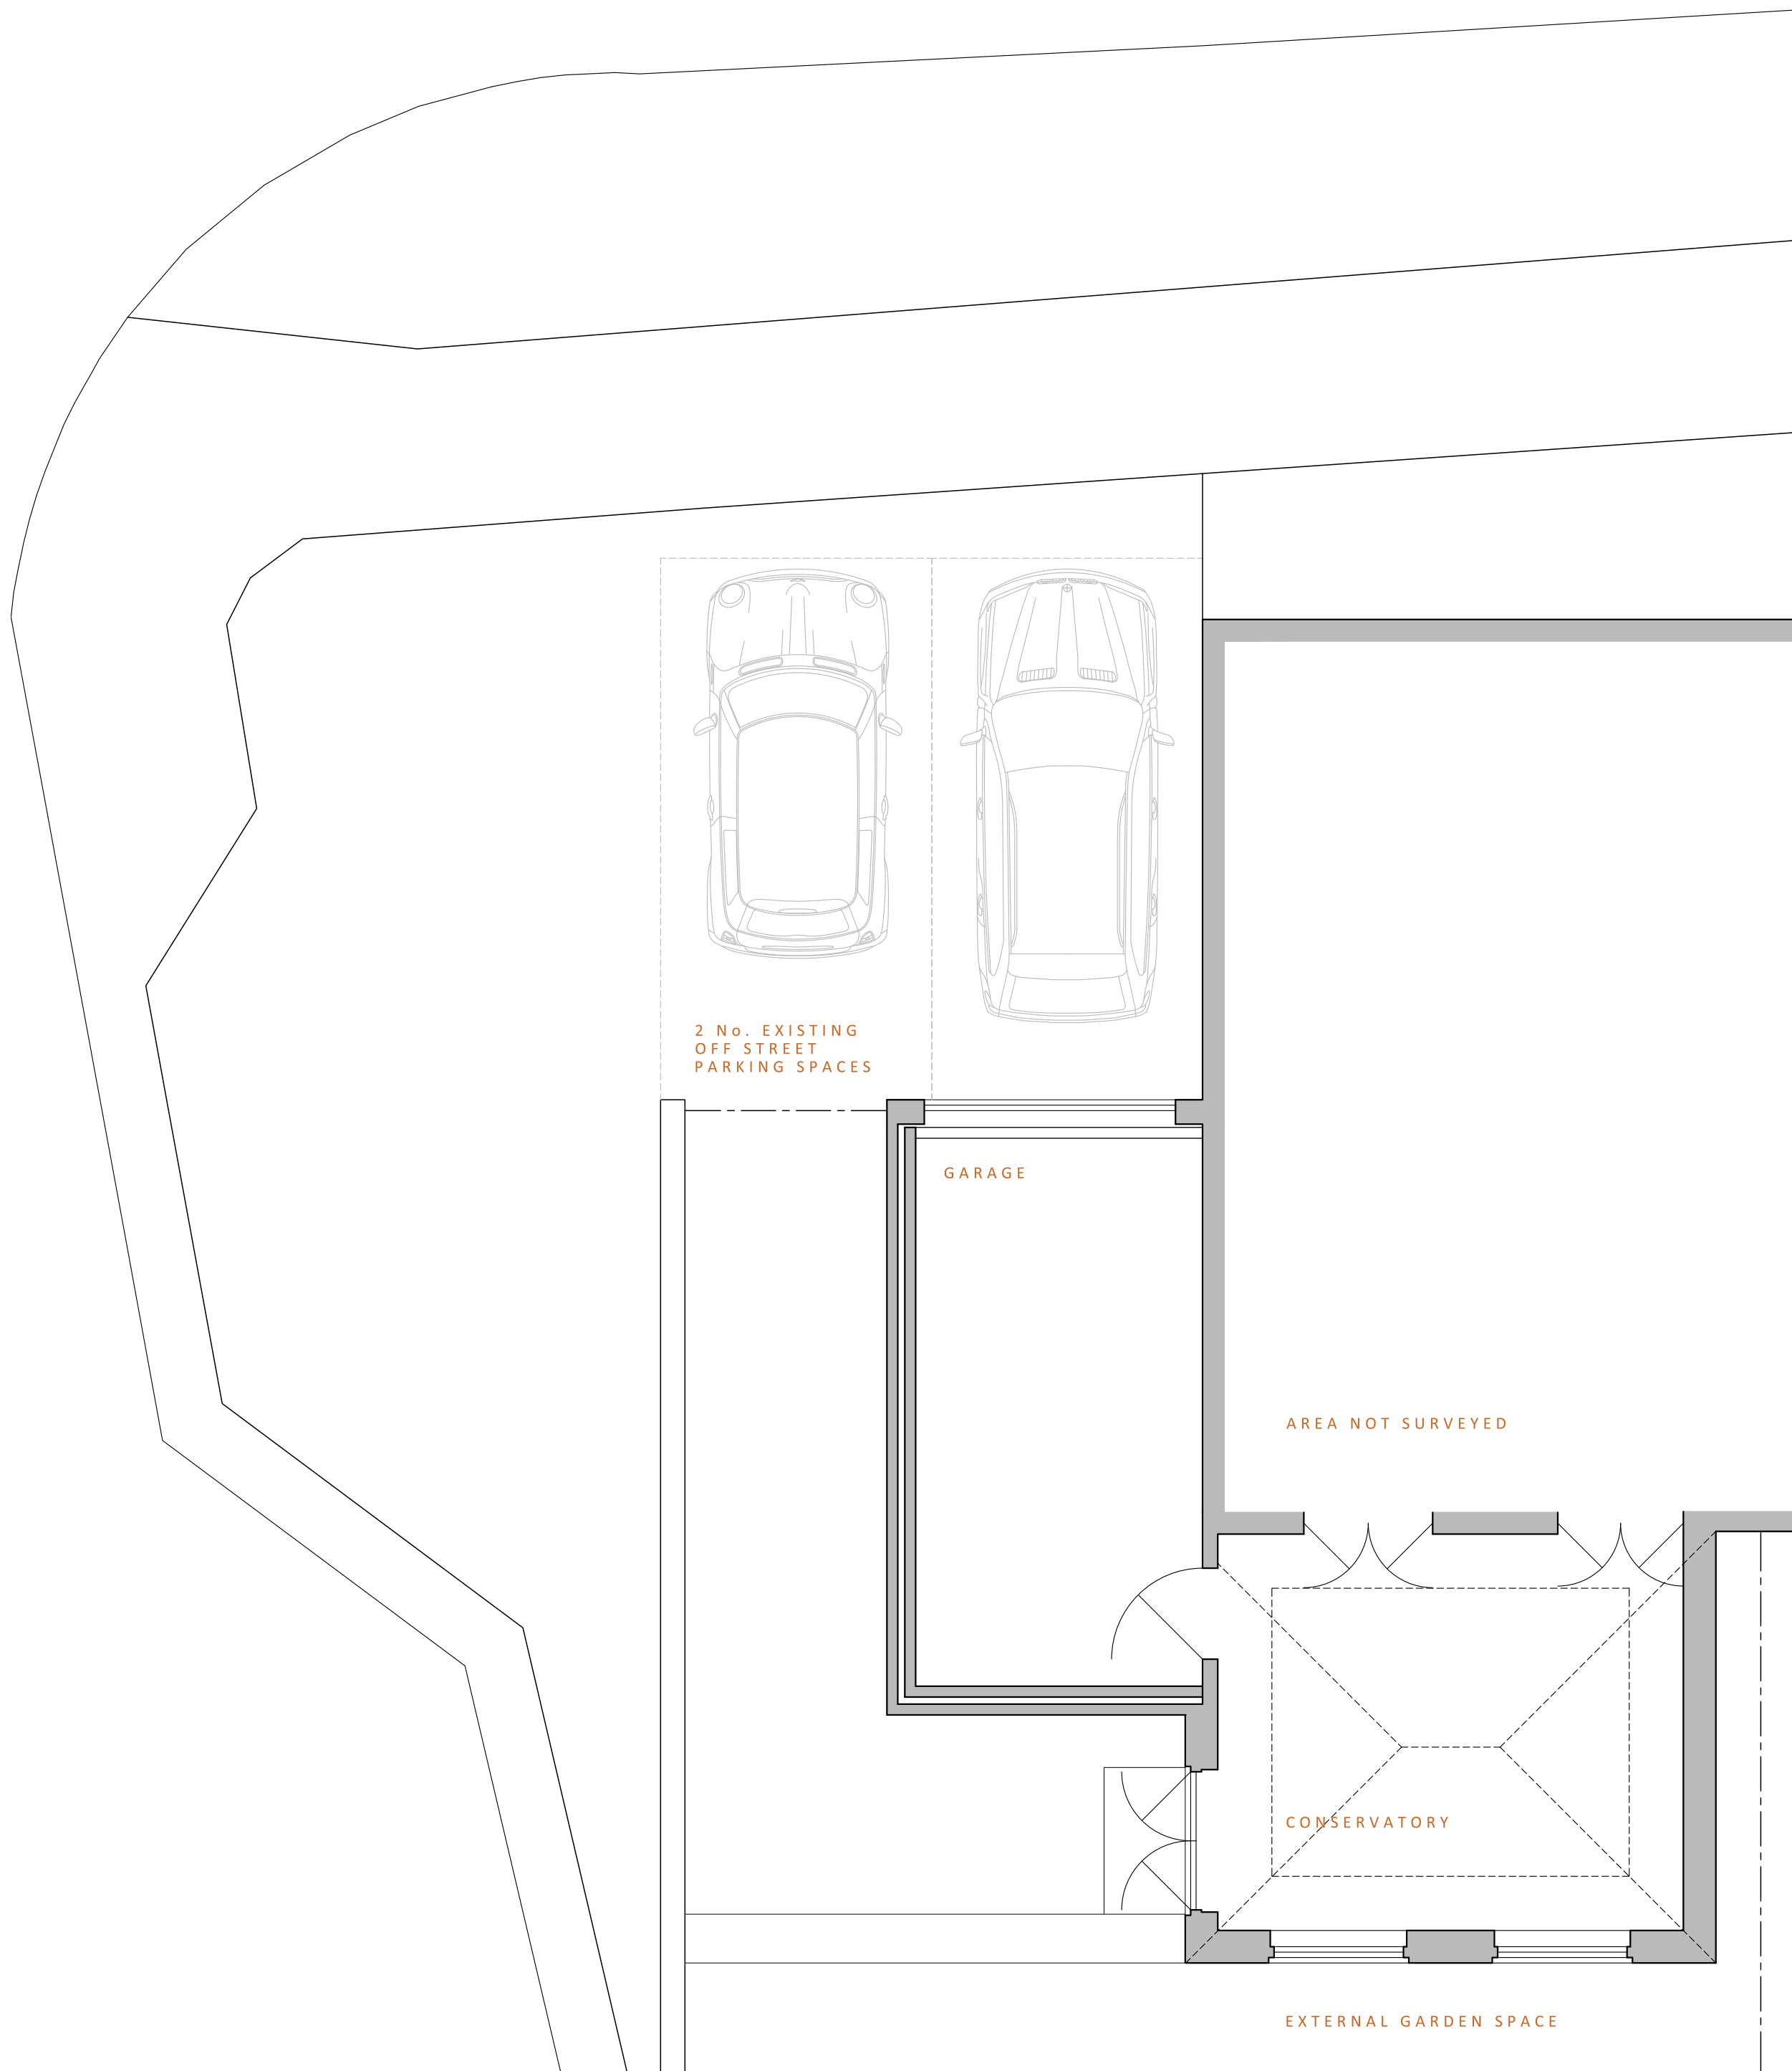

1 GROUND FLOOR/SITE BLOCK PLAN AS EXISTING
SCALE 1:50



2 FRONT ELEVATION AS EXISTING
SCALE 1:100

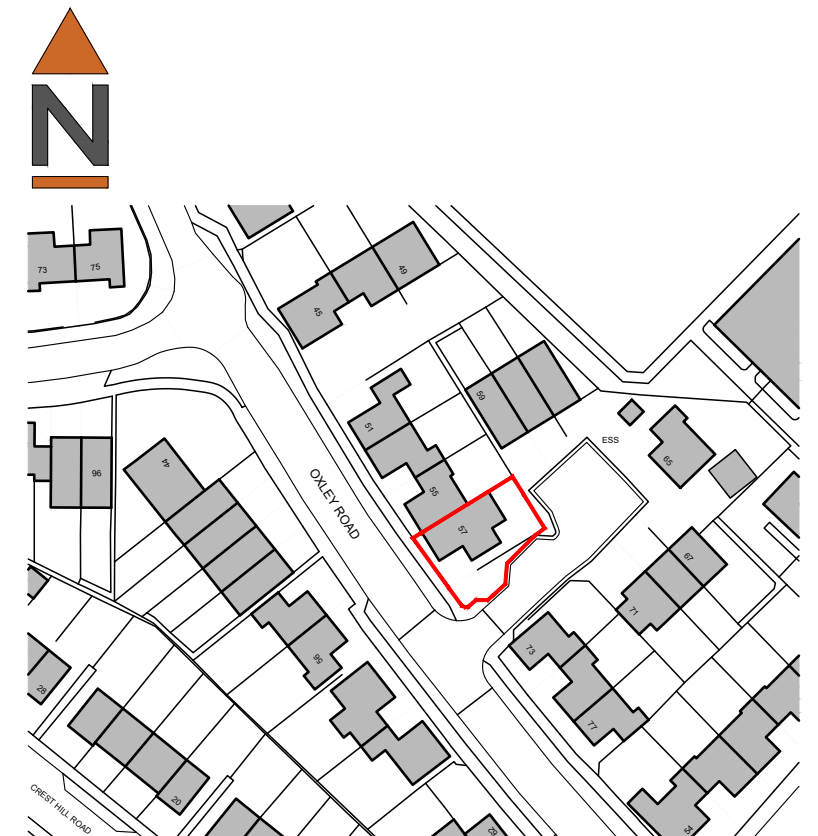

5 SITE LOCATION PLAN
SCALE 1:1250



3 SIDE ELEVATION AS EXISTING
SCALE 1:100



4 REAR ELEVATION AS EXISTING
SCALE 1:100

Do not scale from this drawing. Northlight Architecture Ltd must be notified immediately should any discrepancies be found. The contractor must check all dimensions on site before construction or manufacture of materials. This drawing or any portion of it may not be reproduced without the consent of Northlight Architecture Ltd.

Revisions

NORTHLIGHT
ARCHITECTURE LTD

The Media Centre
7 Northumberland Street
Huddersfield
HD1 3RL

t : 07815 290495
t : 07815 290496
e : info@northlightarchitecture.com
w : www.northlightarchitecture.com

Client
M Lukman

Project
**57 Oxley Road,
Huddersfield
HD2 1NT**

Drawing title
**Plans and Elevations
As Existing**

SURVEY DRAWING

Scale @ A2	Drawn by
as shown	CG
Date	App'd
14/06/24	-
Drawing no	Rev
24.1233/(EX)01	-

© Northlight Architecture Ltd 2020