



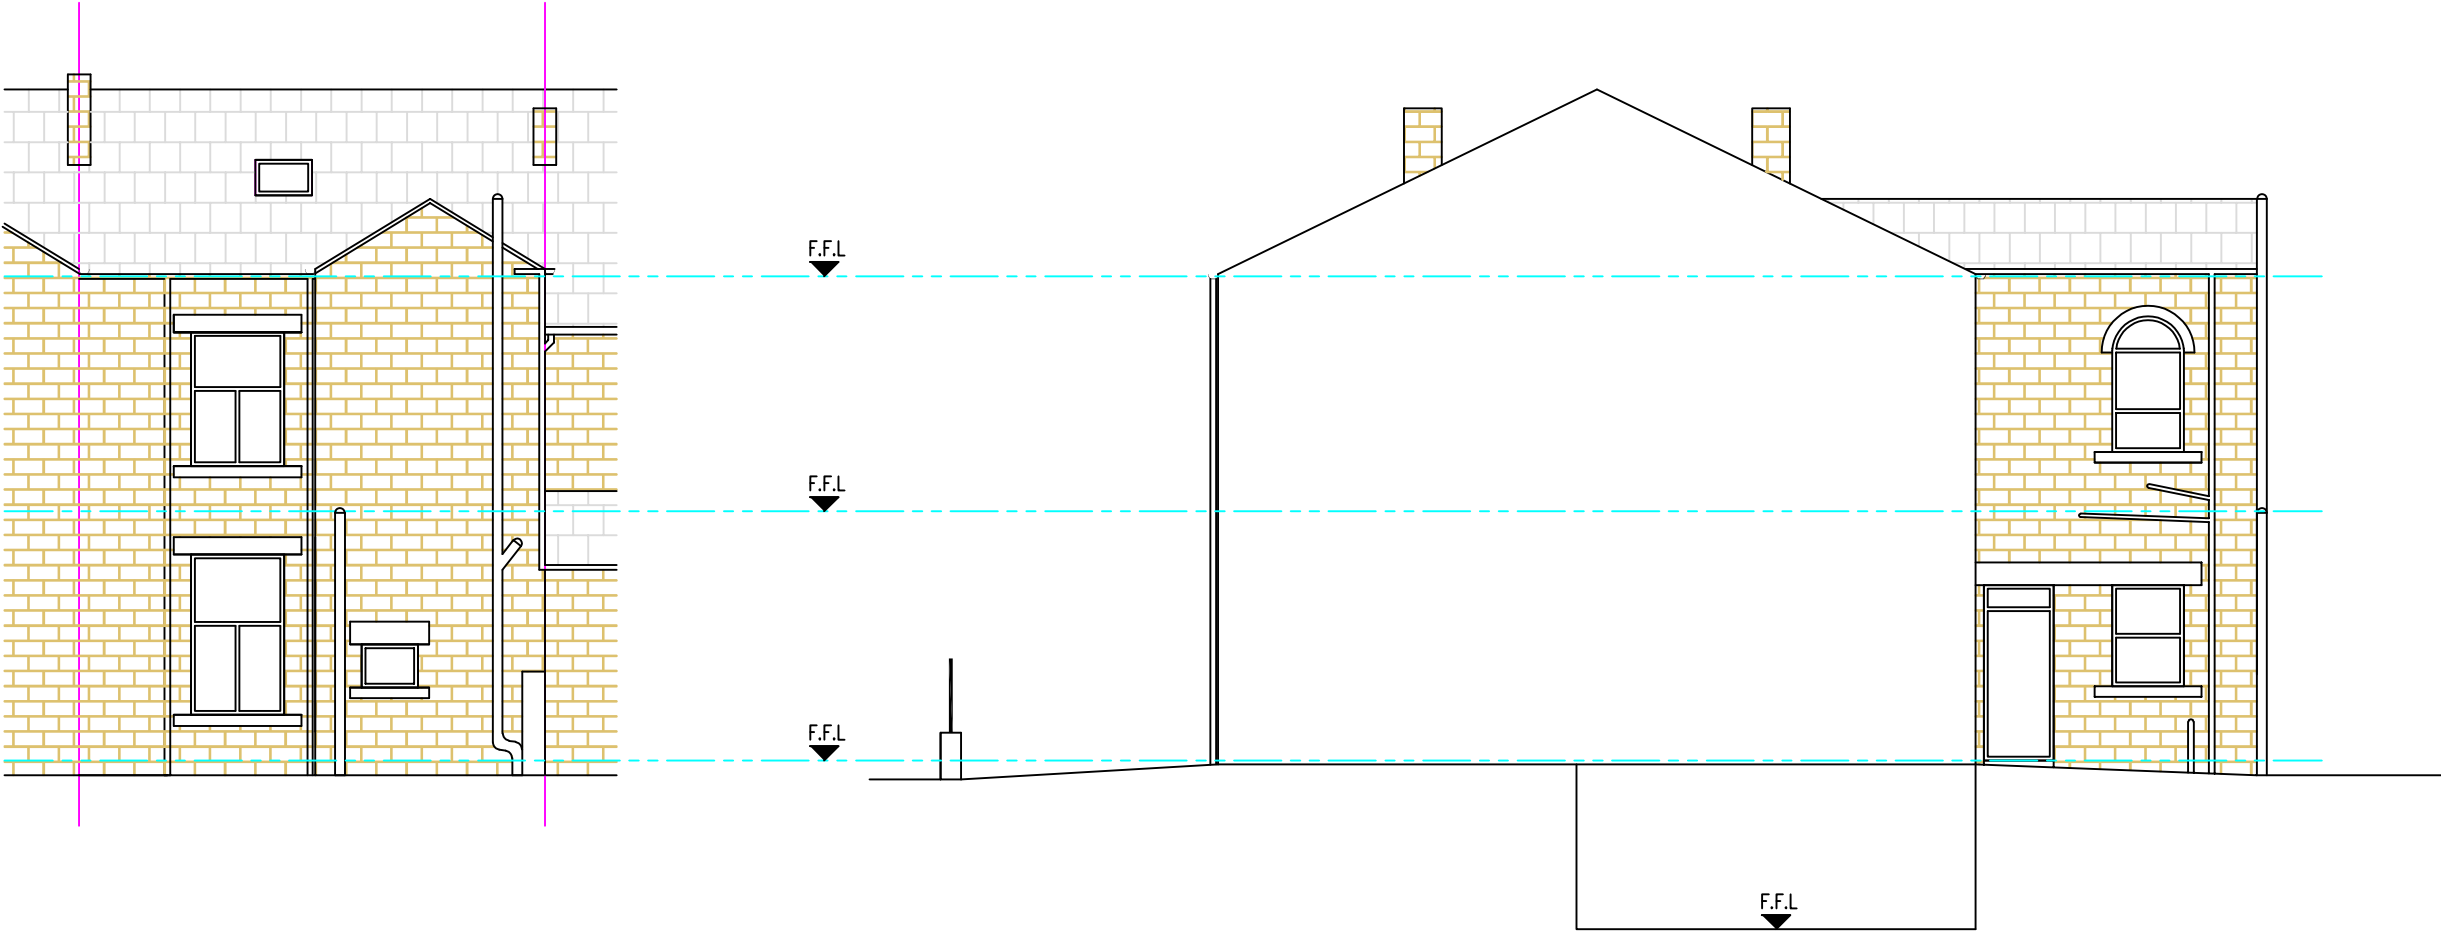


EXISTING REAR ELEVATION
SCALE 1:100

EXISTING SIDE ELEVATION
SCALE 1:100

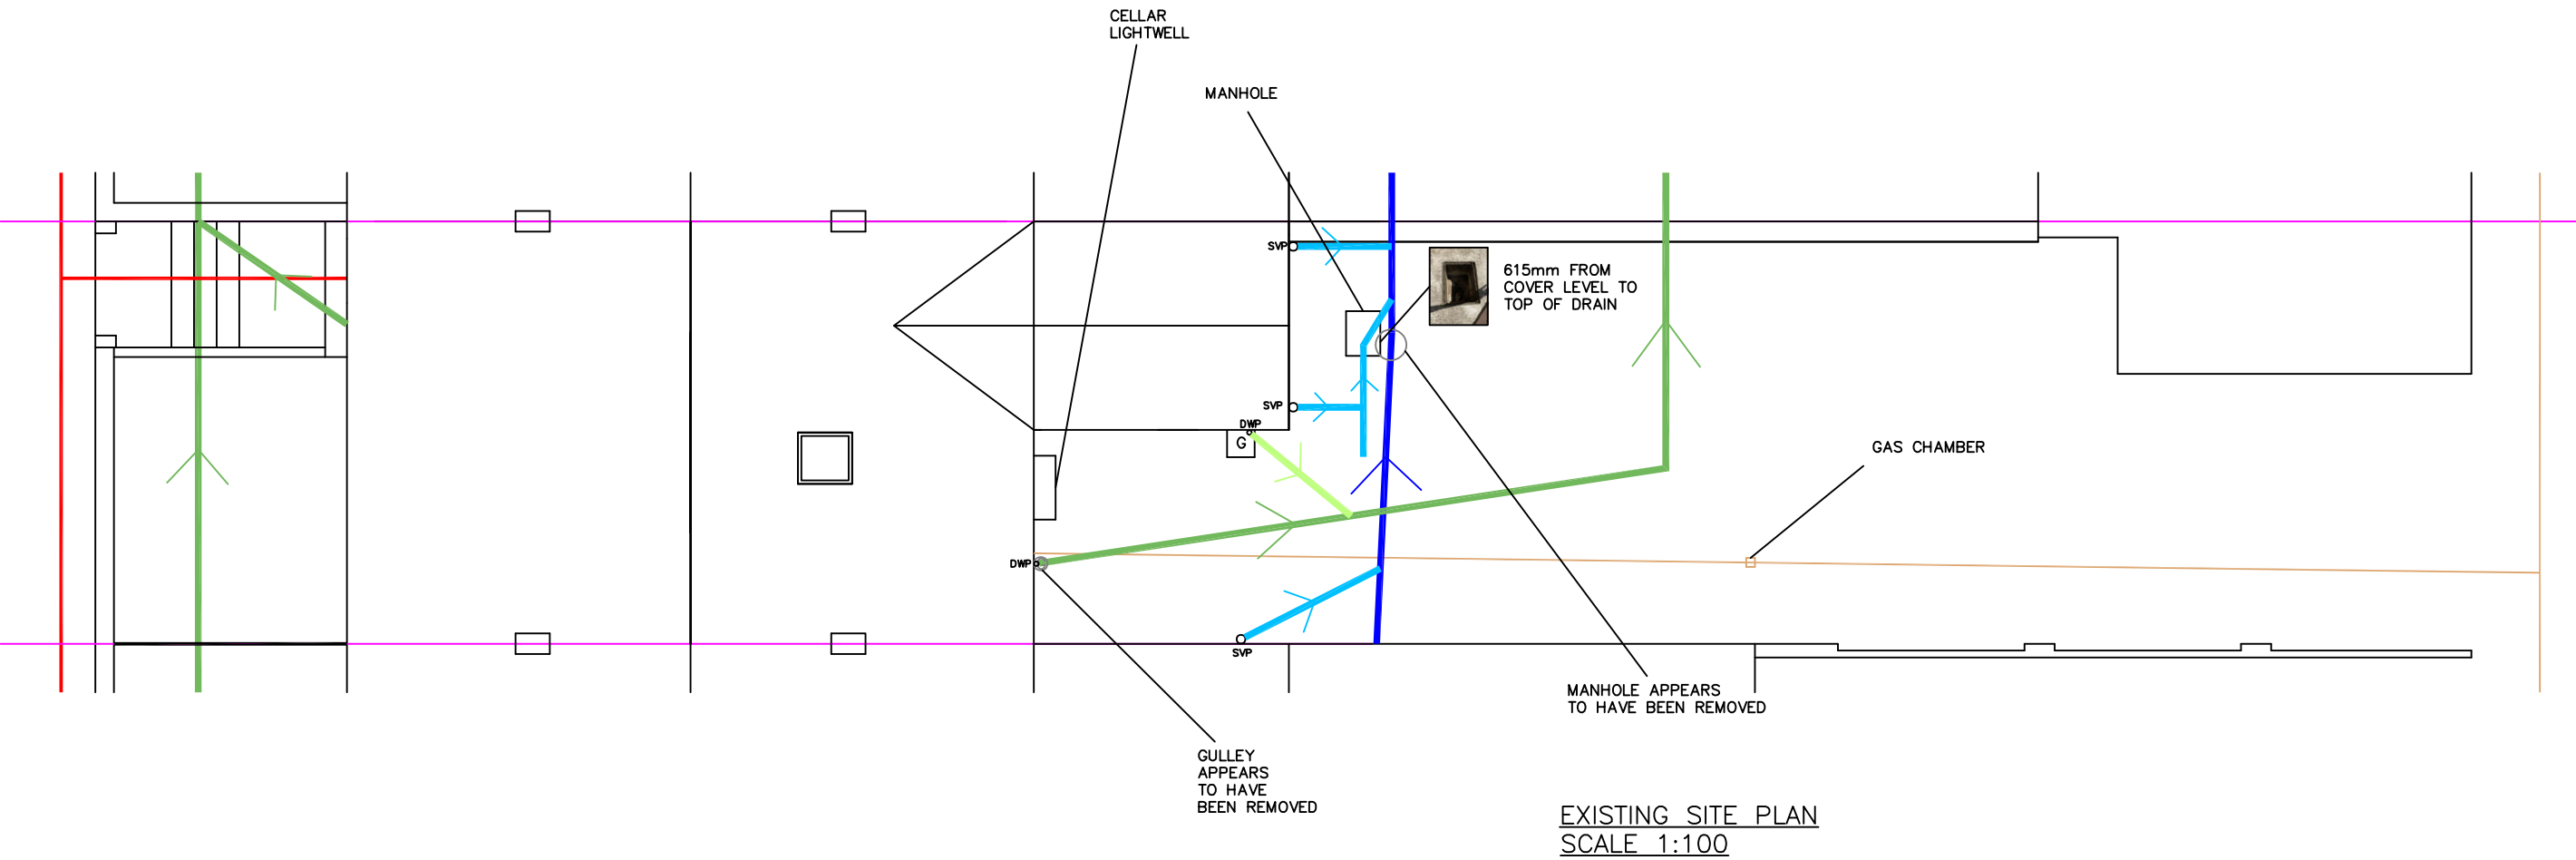

EXISTING SITE PLAN
SCALE 1:100

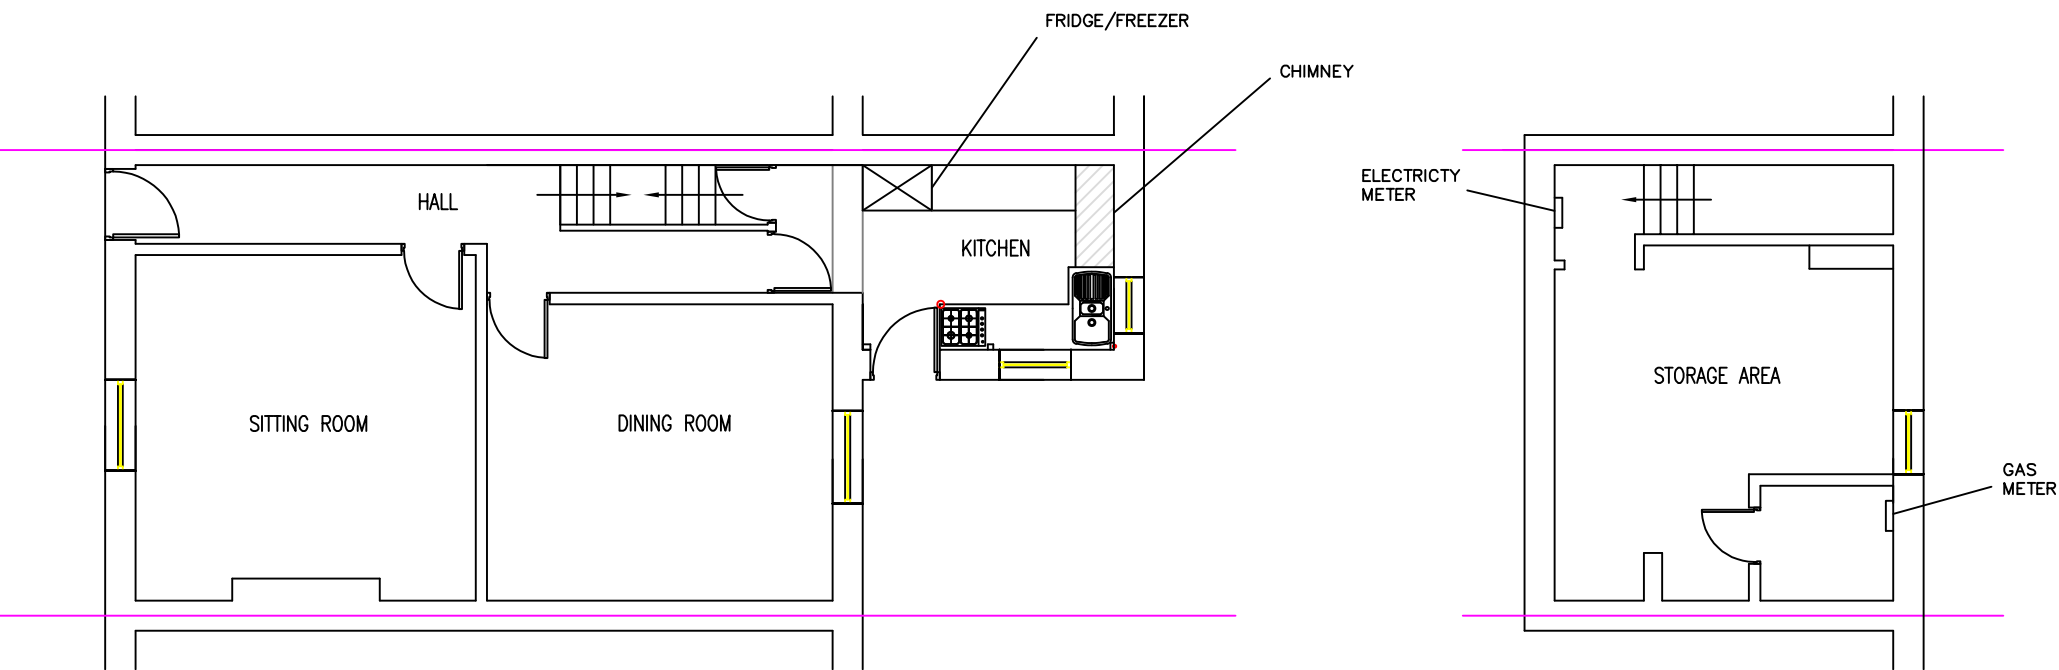


EXISTING GROUND FLOOR PLAN
SCALE 1:100

EXISTING CELLAR PLAN
SCALE 1:100

- ASSUMED ELECTRICITY FEED TO PROPERTY
- ASSUMED ROUTE OF GAS MAIN
- EXISTING PRIVATE FOULWATER SEWERS
- EXISTING PRIVATE SURFACE WATER SEWERS
- EXISTING YORKSHIRE WATER FOULWATER SEWERS
- EXISTING YORKSHIRE WATER SURFACE WATER SEWERS
- GULLEYS
- SVP SOIL VENT PIPE
- DWP DRAINWATER PIPE

NOTE – THIS DRAWING IS FOR PLANNING PURPOSES ONLY – FURTHER DETAILED DRAWINGS WILL BE REQUIRED AS PART OF A BUILDING REGULATIONS APPLICATION.

NOTE – DO NOT SCALE OFF DRAWING. DIMENSIONS TO BE CONFIRMED ON SITE
ALL DIMENSIONS IN MM

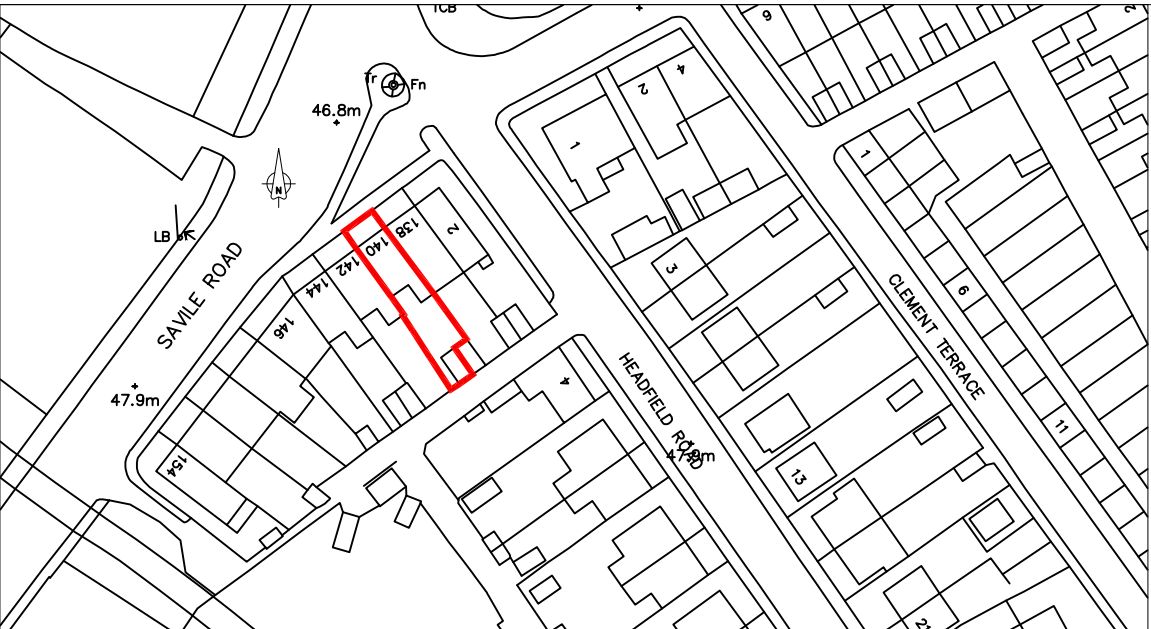

SITE LOCATION PLAN
SCALE 1:1250

Revisions	Date	Jun 2024	Planning Application for:
			Rear Extension
			140 Savile Road, Savile Town, Dewsbury
			Drawing Title:
			Existing Plans and Elevations
			Drawing No:
			S01
			Scale: As shown
			Paper Size: A1
			Rev
			A