


Only figured dimensions should be used.

Scaled dimensions should be checked with the Architect.

This drawing together with the design, is the property and copyright of the Architect and must not be reproduced without written permission

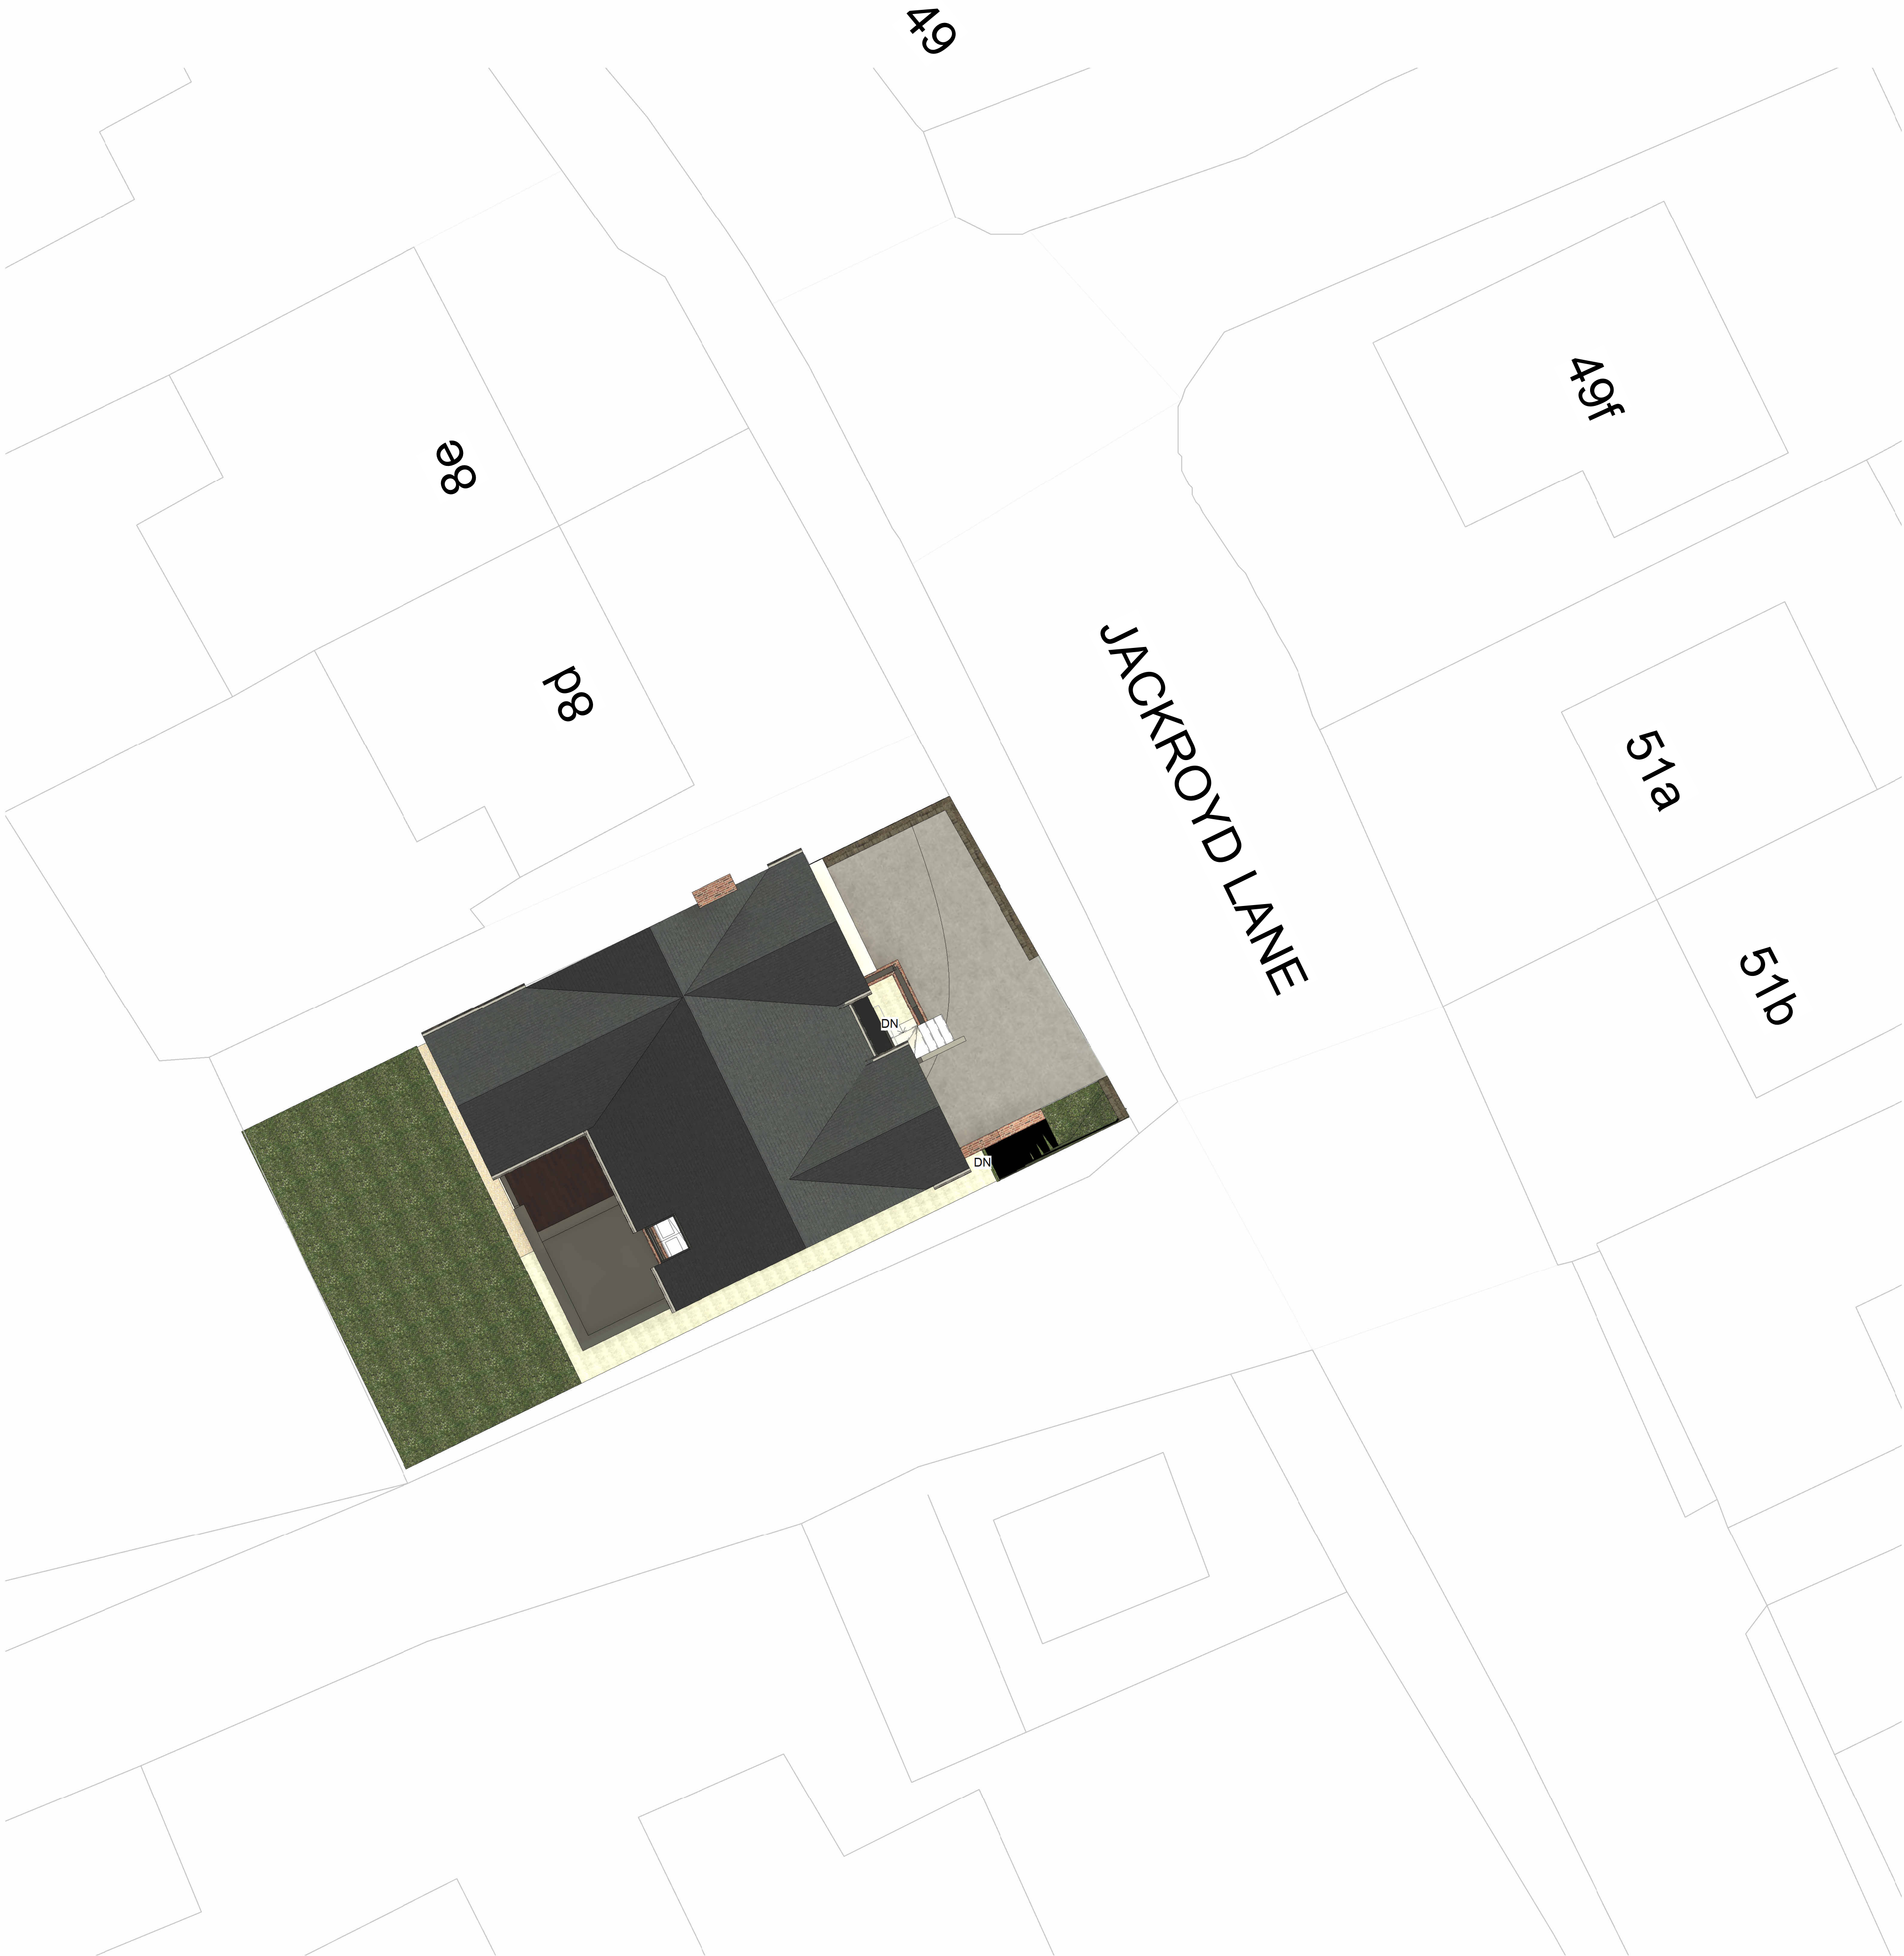

1 Site
1 : 100



rev	description	drawn	auth	date
DO NOT SCALE OFF THIS DRAWING				

ACUMEN
Designers & Architects

acumenarchitects.co.uk01484 546 000
Headrow House, Old Leeds Road, Huddersfield, Huddersfield HD1 1SG

Client
ACUMEN

Project
8C JACKROYD LANE, MIRFIELD WF14 8HX

Project No 2896	Drawing No (100)02	Rev
--------------------	-----------------------	-----

Description
PROPOSED SITE PLAN

Scale 1 : 100 @ A1	Date Drawn APR 24	Drawn By GH	Authorised By JC
-----------------------	----------------------	----------------	---------------------

Purpose of Issue
Planning ☒ Building Regs ☐ Tender ☐ Construction ☐ Comment ☐ Info ☐