



Only figured dimensions should be used.

Scaled dimensions should be checked with the Architect.

This drawing together with the design, is the property and copyright of the Architect and must not be reproduced without written permission

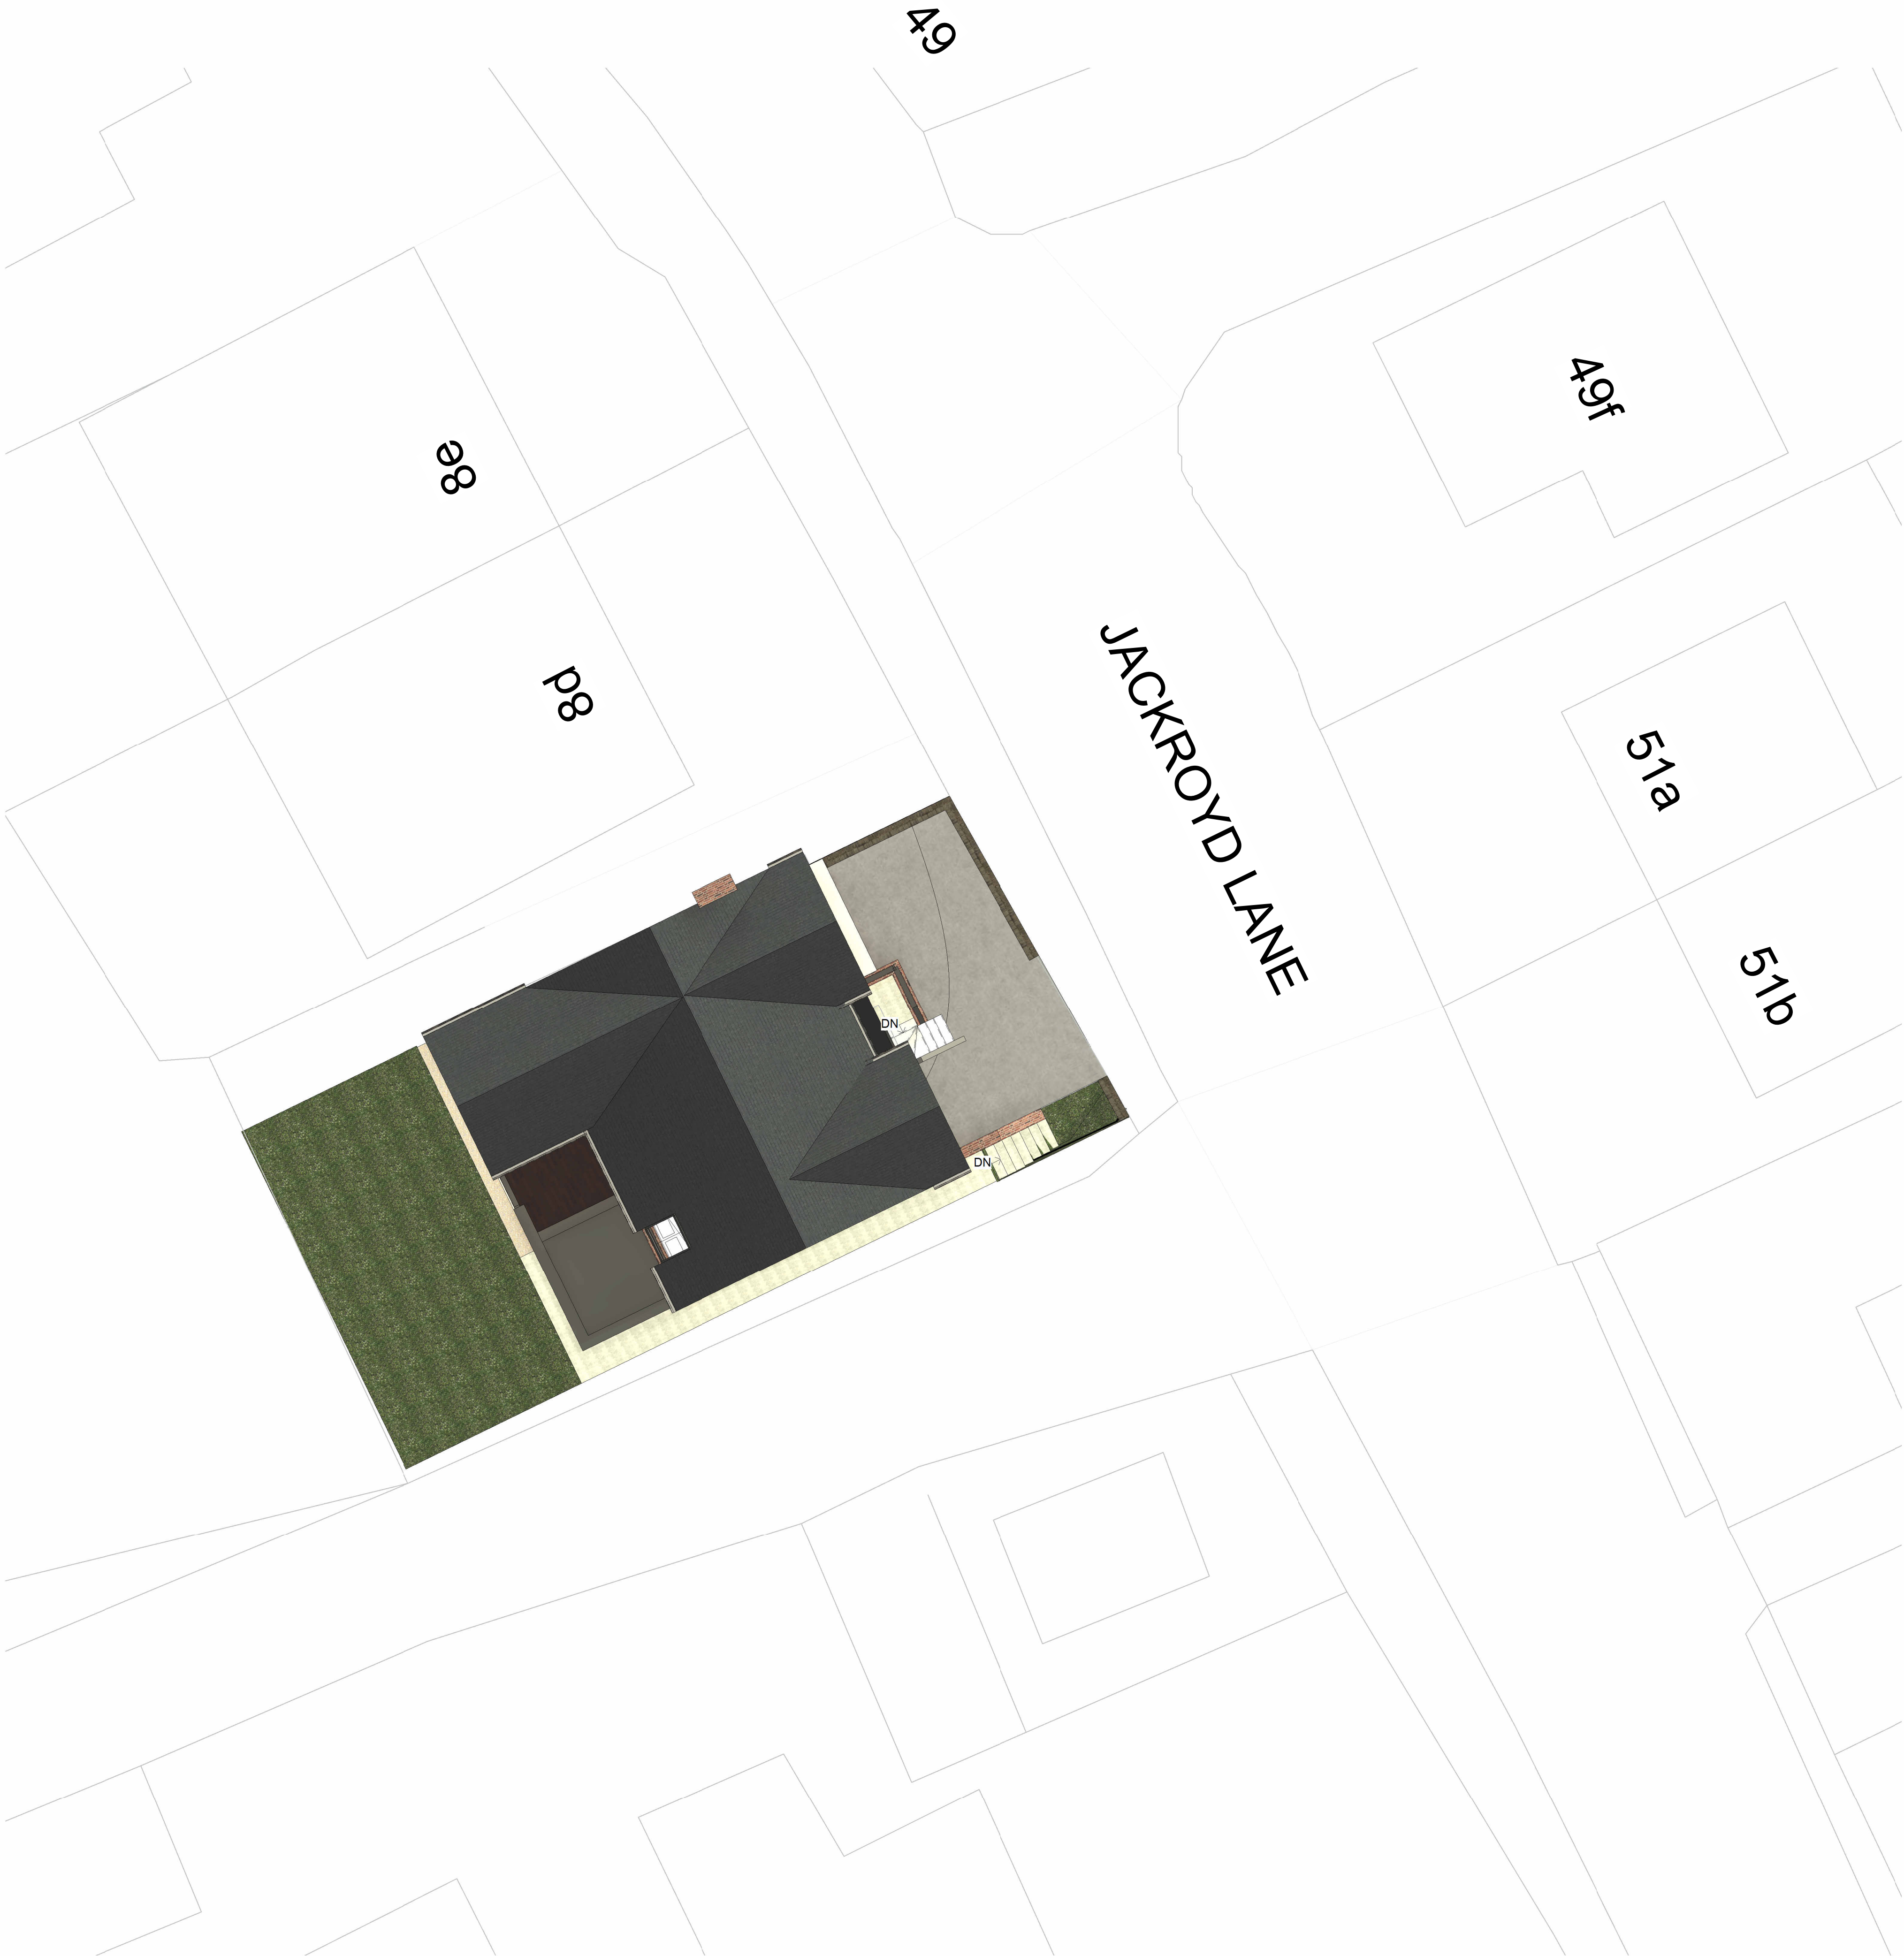

1 Site
1 : 100

 

A	Amended as per council comments	GH	JC	04.07.24
rev	description	drawn	auth	date

DO NOT SCALE OFF THIS DRAWING

ACUMEN
Designers & Architects

acumenarchitects.co.uk01484 546 000
Headrow House, Old Leeds Road, Huddersfield, Huddersfield HD1 1SG

Client ACUMEN				
Project 8C JACKROYD LANE, MIRFIELD WF14 8HX				
Project No 2896	Drawing No (100)02		Rev A	
Description PROPOSED SITE PLAN				
Scale 1 : 100 @ A1	Date Drawn APR 24	Drawn By GH	Authorised By JC	
Purpose of Issue Planning ☒ Building Regs ☐ Tender ☐ Construction ☐ Comment ☐ Info ☐				