




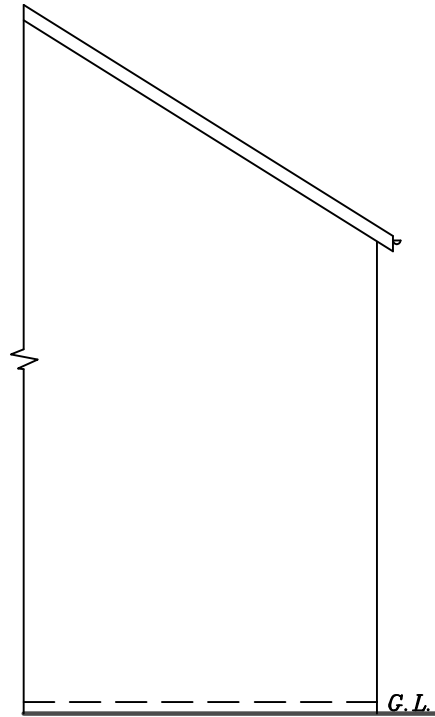


EXISTING SIDE ELEVATION

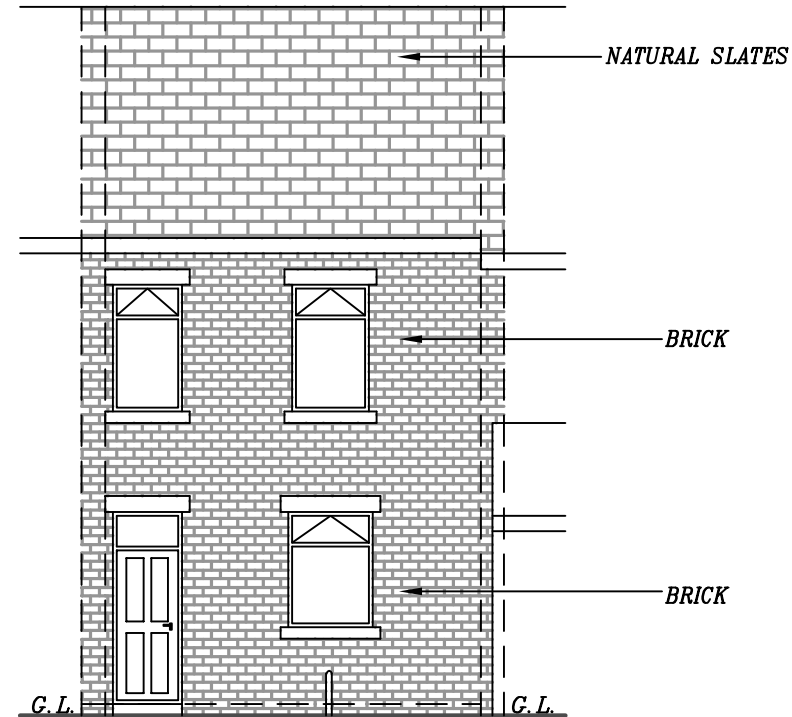


EXISTING SIDE ELEVATION

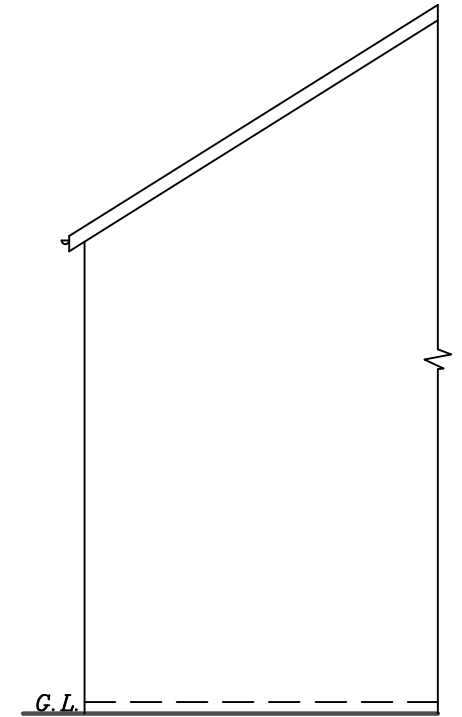


EXISTING SIDE ELEVATION

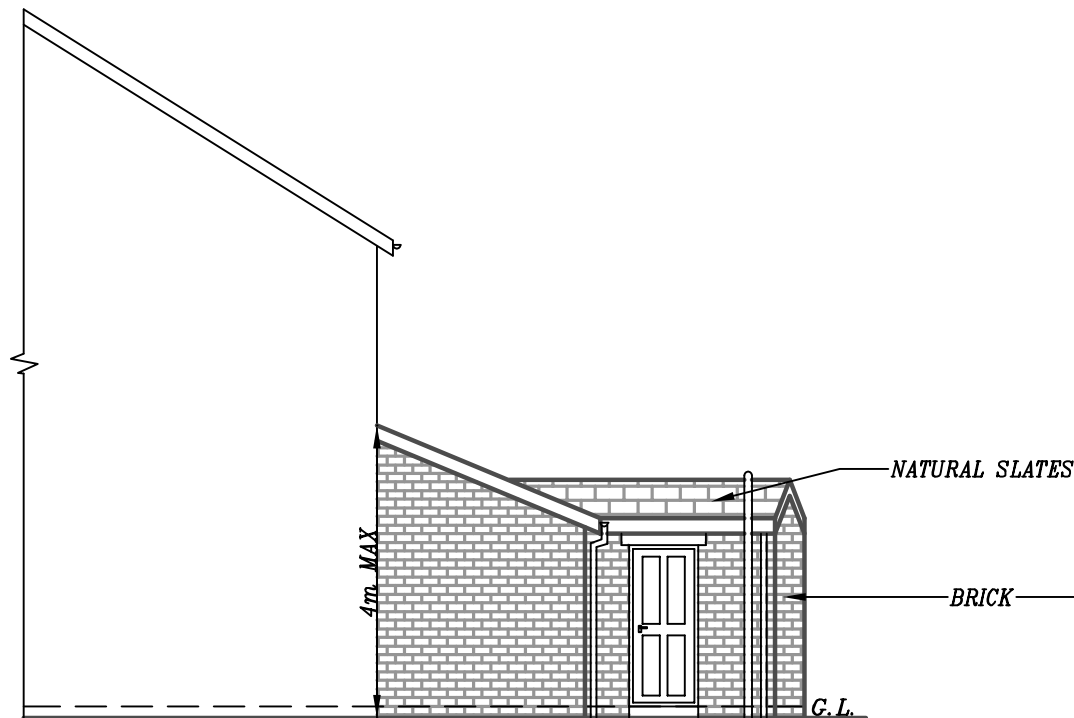

PROPOSED SIDE ELEVATION

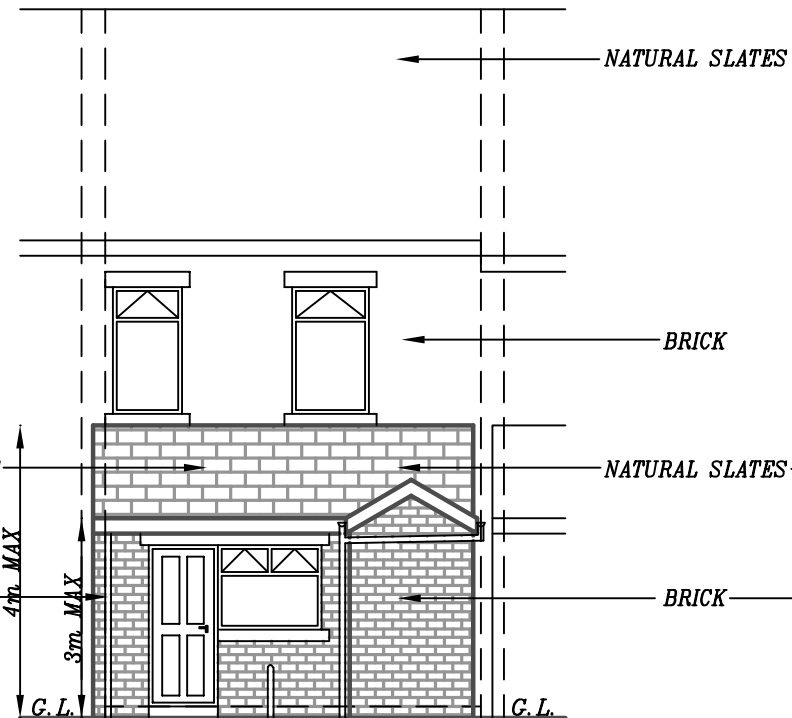

PROPOSED REAR ELEVATION

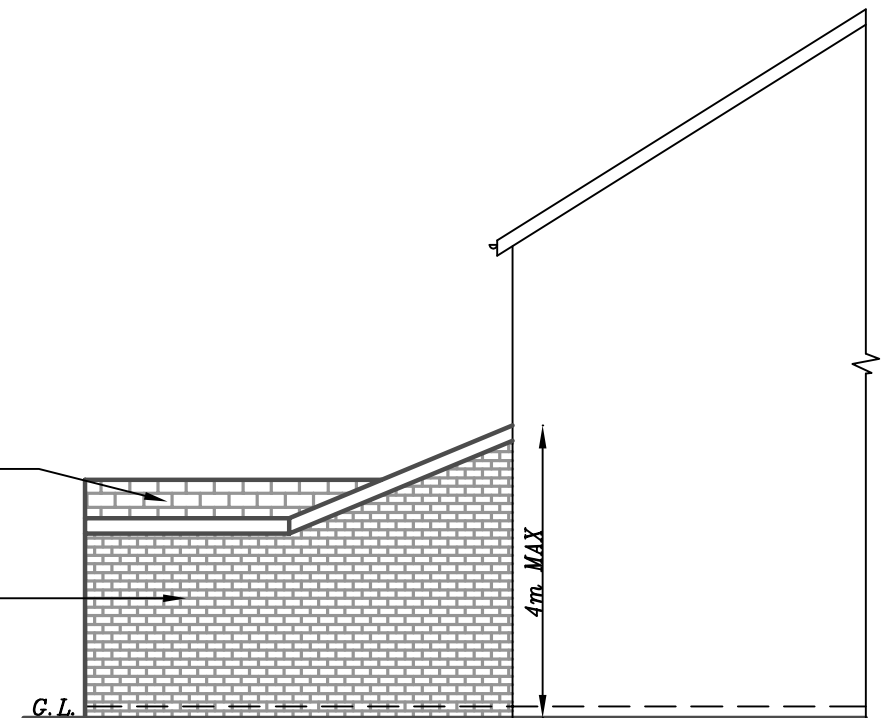

PROPOSED SIDE ELEVATION

PROPOSED 1-STOREY EXTENSION TO THE REAR OF 25 CRAVEN STREET, DEWSBURY, WF13 3DN, FOR MR SHAZAD DITTA

SCALE: 1:100(A3) DATE: MAY 2024

DRAWN BY: ZESHAN KHAWAJA

PLANNING/BUILD REGS

DRAWING NUMBER: 24/3114/SD2

**Khawaja**  
PLANNING SERVICES  
TEL: 01274 618780 MOB: 07956 184960