


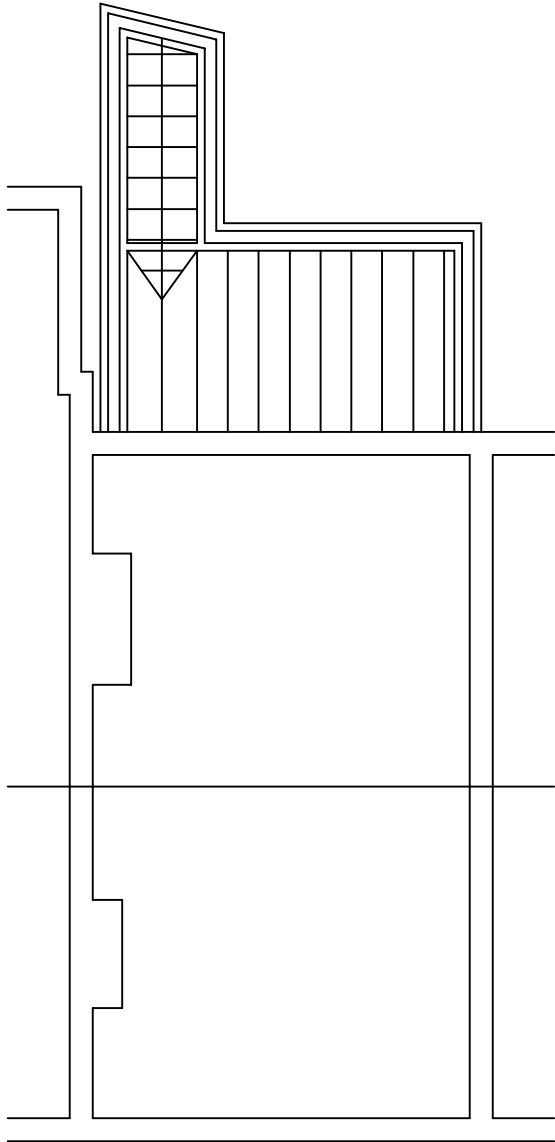

PROPOSED ROOF PLAN

RAFTERS: 150x50mm @400mm c/c


3No. LAYERS OF BONDED FELT ON
PLY DECK UNDER CROSS BATTENS
TO LEAN TO ROOF

NATURAL SLATES TO ROOF


13. GENERAL:
EXISTING FOUNDATIONS, LINTELS AND WALLS TO BE
CHECKED ON SITE FOR ADDITIONAL LOADINGS.

ALL WORK TO BE IN STRICT ACCORDANCE WITH THE
CURRENT BUILDING REGULATIONS & TO COMPLY WITH
ALL RELEVANT BRITISH STANDARDS & BUILDING CODES
OF PRACTICE.

THIS IS NOT A WORKING DRAWING. ALL DIMENSIONS &
LEVELS MUST BE CONFIRMED ON SITE BY THE
CONTRACTOR PRIOR TO COMMENCEMENT OF WORK. DO
NOT SCALE. USE WRITTEN DIMENSIONS ONLY.

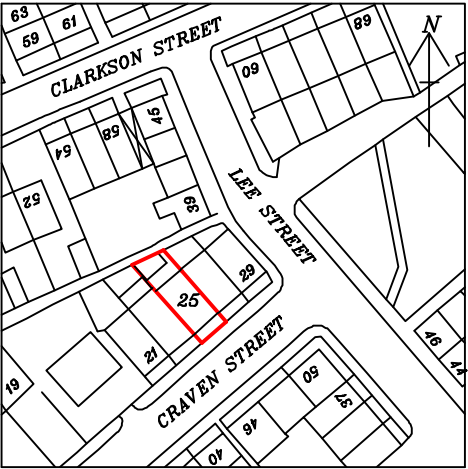

LOCATION PLAN
SCALE: 1:1250

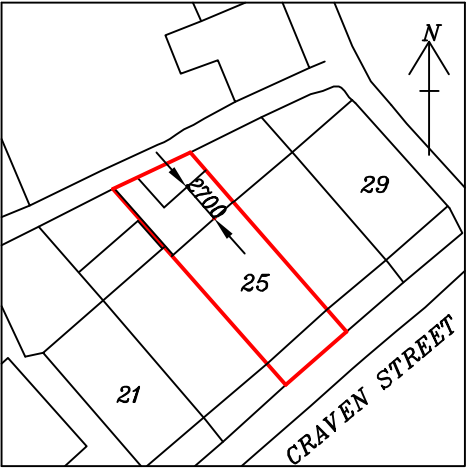

SITE PLAN
SCALE: 1:500

PROPOSED 1–STOREY
EXTENSION TO THE REAR
OF 25 CRAVEN STREET,
DEWSBURY, WF13 3DN, FOR
MR SHAZAD DITTA

SCALE: 1:100(A3)	DATE: MAY 2024	DRAWN BY: ZESHAN KHAWAJA
PLANNING/BUILD REGS		DRAWING NUMBER: 24/3114/SD3

Khawaja
PLANNING SERVICES
TEL: 01274 618780 MOB: 07956 184960