

NOTES

1. No dimensions to be scaled.
IF IN DOUBT ASK.


2. All dimensions must be checked and verified on site by the Contractor prior to the commencement of works and Hinchliffe Architecture & Design Ltd. to be notified of any discrepancies.

3. The copyright of these drawings remains the property of Hinchliffe Architecture & Design Ltd. They must not be reproduced in any way without prior written consent from the originator (Hinchliffe Architecture & Design Ltd.)


- PROPOSED MATERIALS**
- MASONRY – COURSED STONE
 - ROOF – EPDM
 - DOORS – ALUMINIUM
 - WINDOWS – PVCu
 - RAINWATER GOODS – PVCu
 - SOFFIT'S & FASCIA'S – ALUMINIUM




Proposed North West Facing
Rear Elevation
Scale 1:100

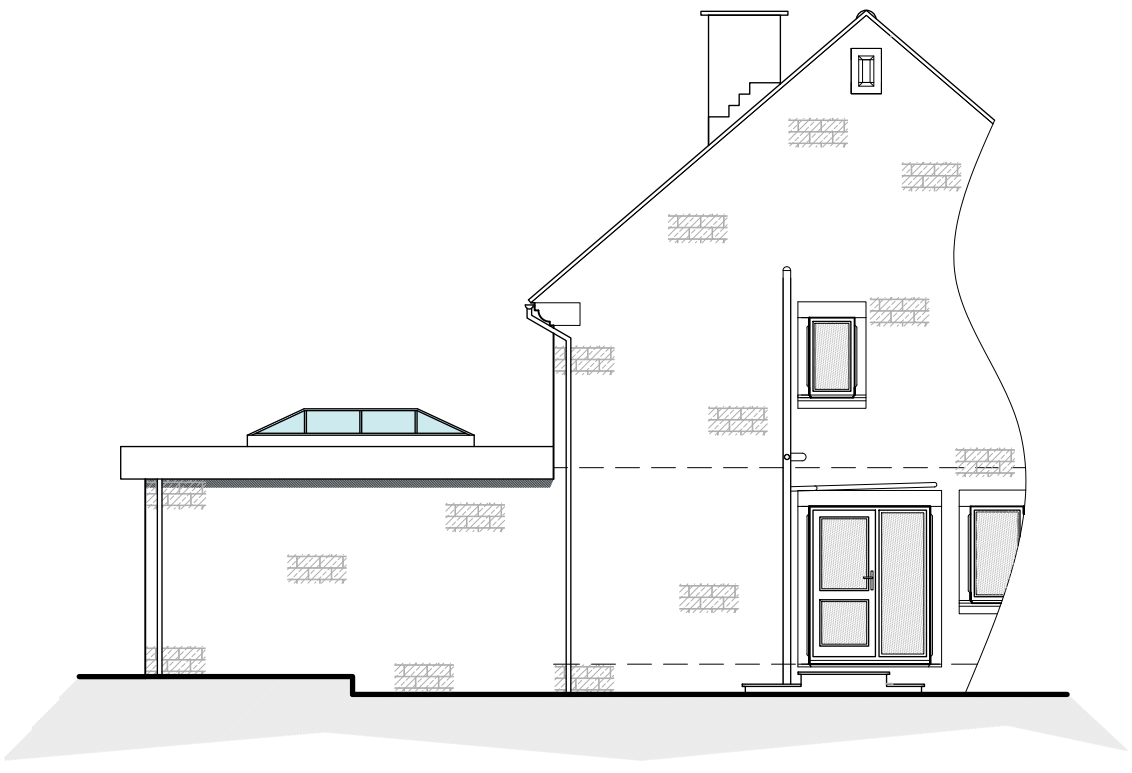

Proposed South West Facing
Partial Side Elevation
Scale 1:100

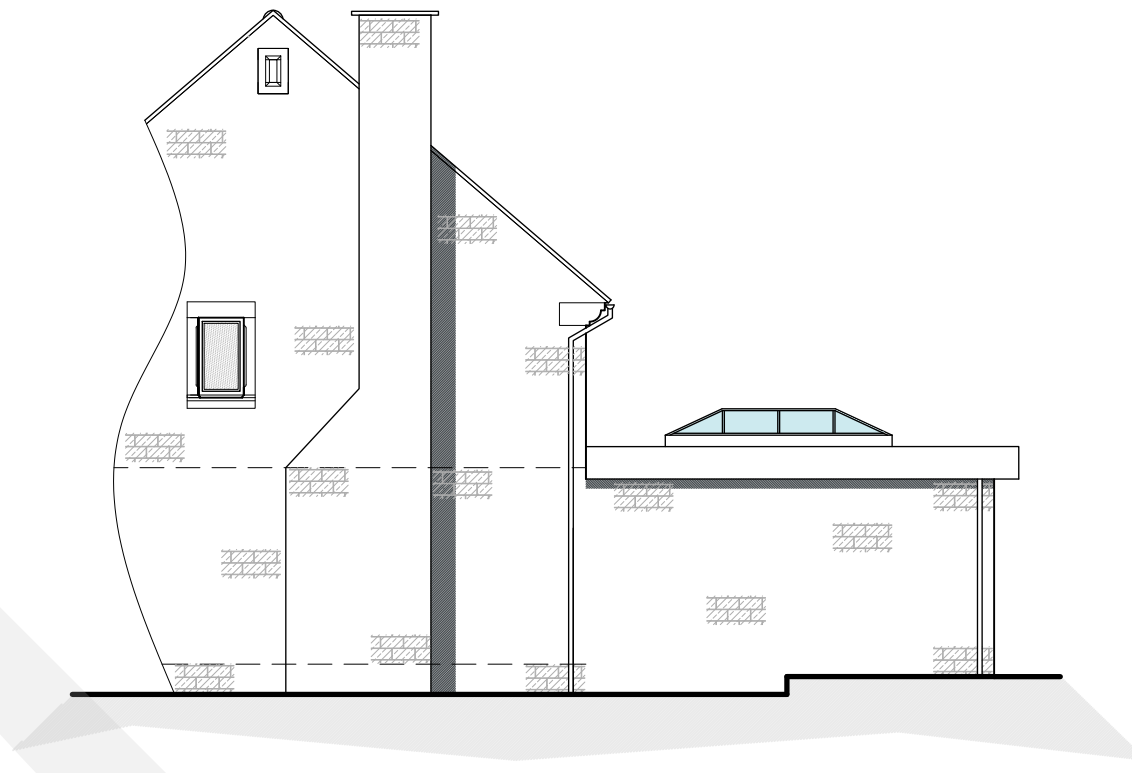

Proposed North East Facing
Partial Side Elevation
Scale 1:100

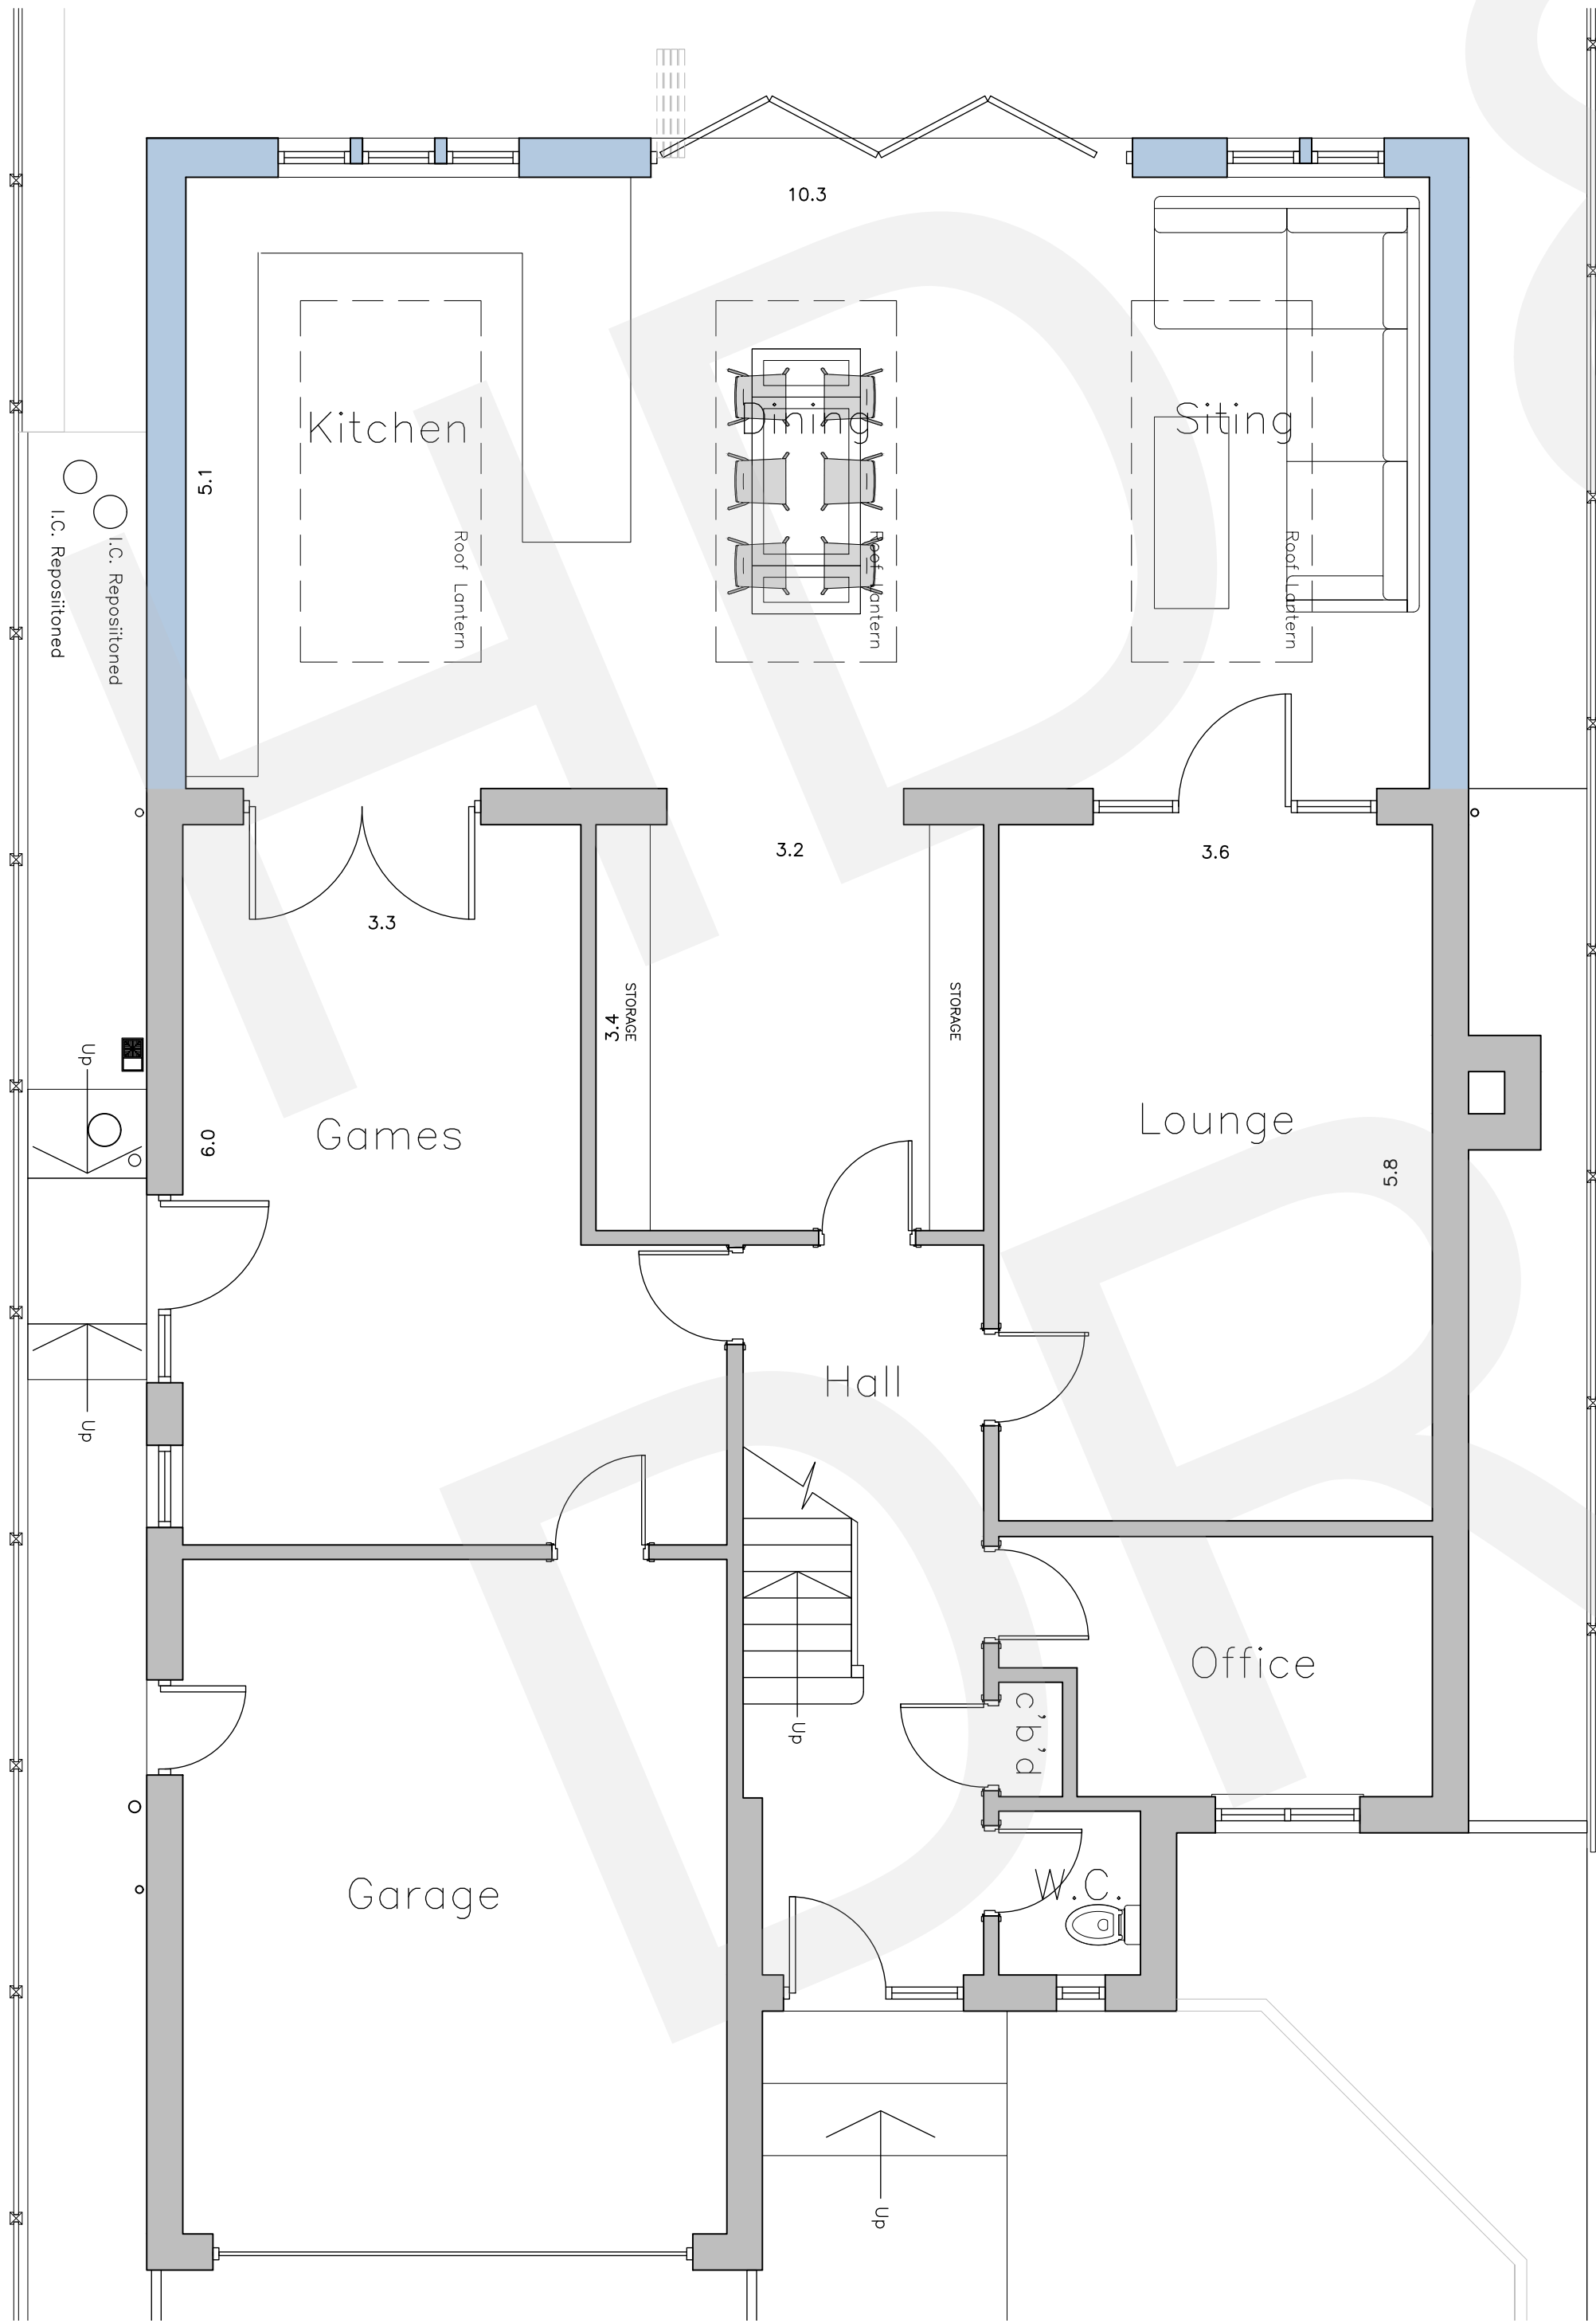

Proposed Ground Floor Layout
Scale 1:50



Proposed Site Plan
Scale 1:200

Rev.	Date	Description
Status		
PLANNING		
hinchliffe architecture & design Hinchliffe A&D 24 Carr View Road Hepworth Halifax West Yorkshire HDF 1HS 01921 937 182 01484 833 714 info@hinch-architecture.co.uk www.hinch-architecture.co.uk		
Client		
MR M. BARNES		
Project		
6 CROWLEES GARDEN MIRFIELD W. YORKSHIRE WF14 9NZ		
Drawing Title		
PROPOSED FLOOR PLANS, ELEVATIONS & SITE PLAN		
Scale (at A1)		Date
AS SHOWN		JUNE 2024
Dwg. no.	Rev.	
250-24-PL03	-	