


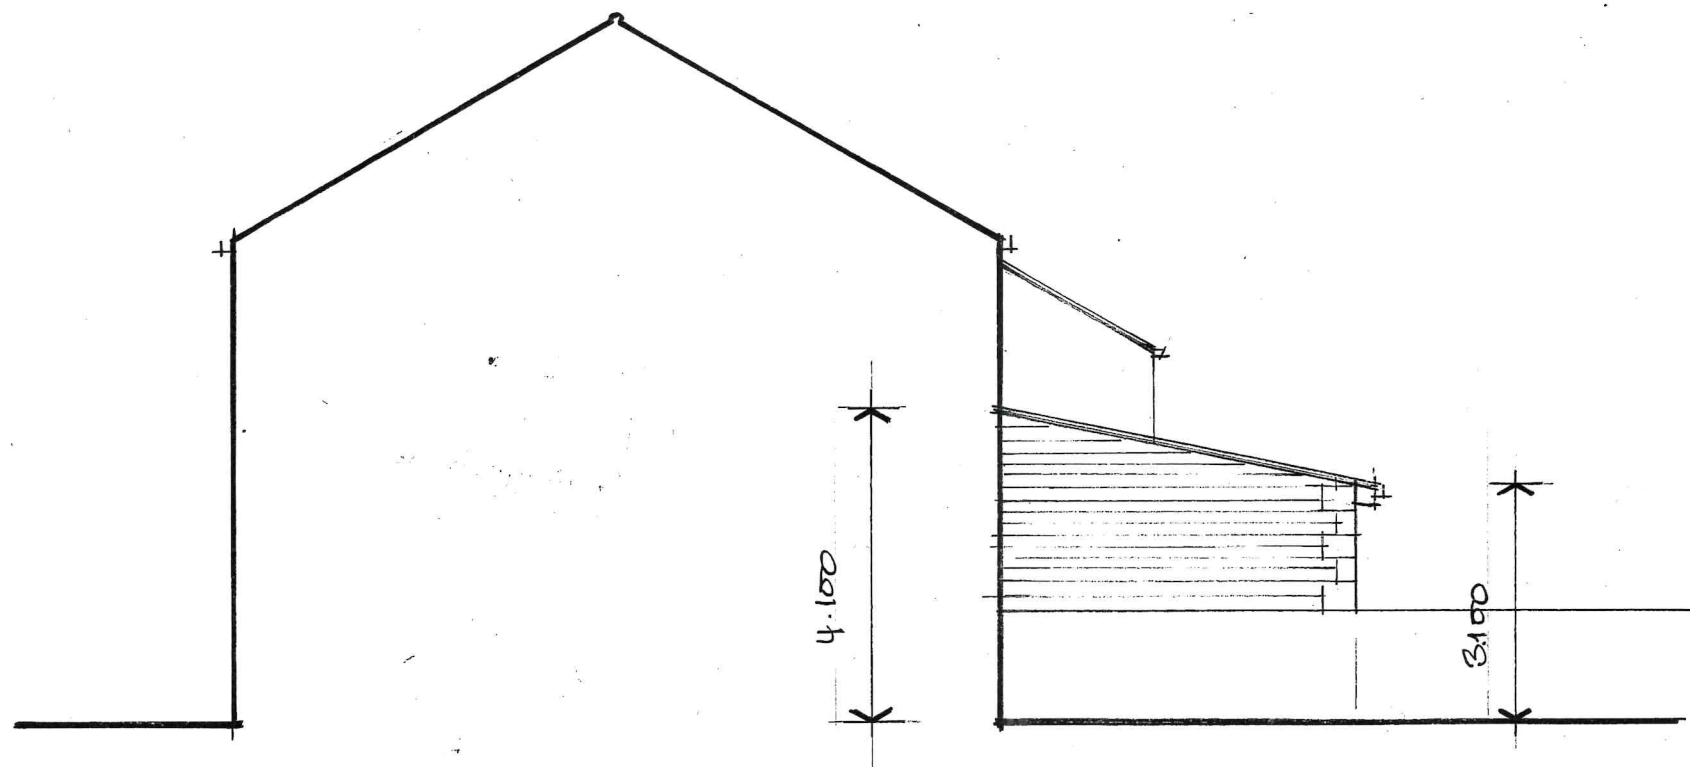

PROPOSED SINGLE STOREY REAR EXTENSION
 14 MANOR ROAD
 FARNLEY TYNS
 HD4 6UU
 FOR MR & MRS A. J. BUCKLE

WEST ELEVATION AS PROPOSED
 Scale 1:100
 Drawing AP/5

JOHN BUCKLE
 Architecture & Design
 johnbuckle02@gmail.com

June 2024

JB