



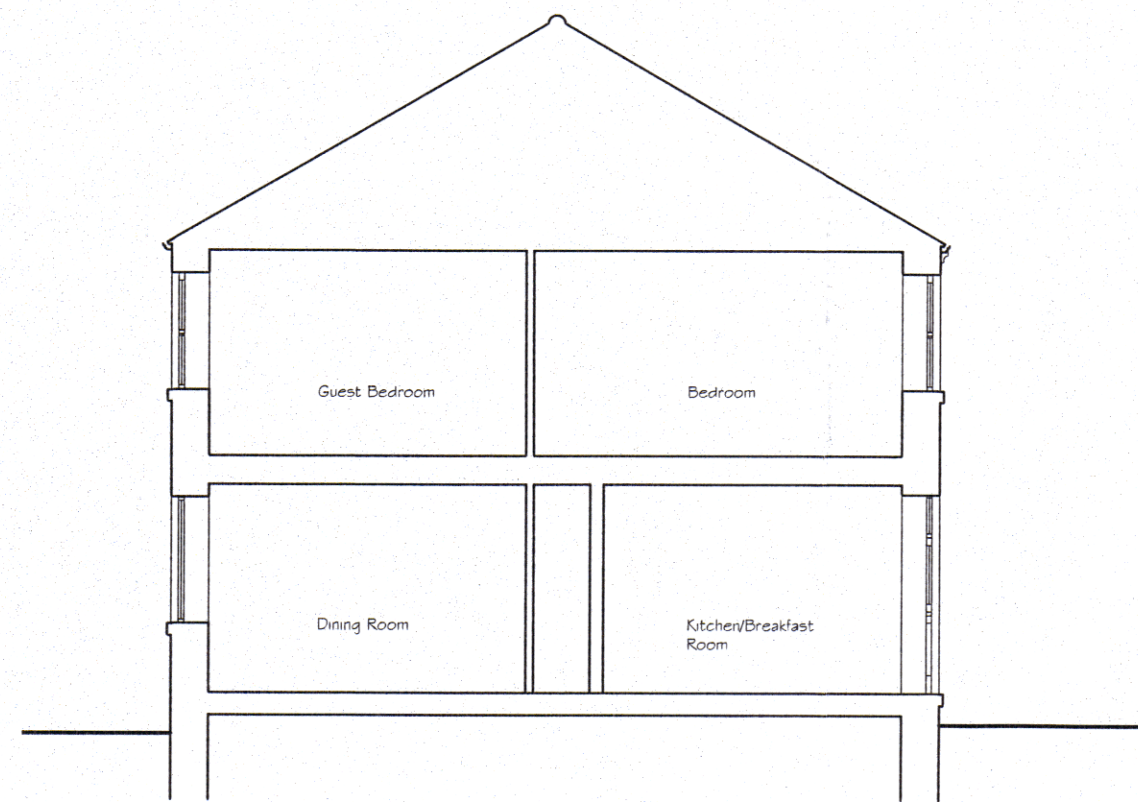


Section B-B as Existing
Scale: 1:100

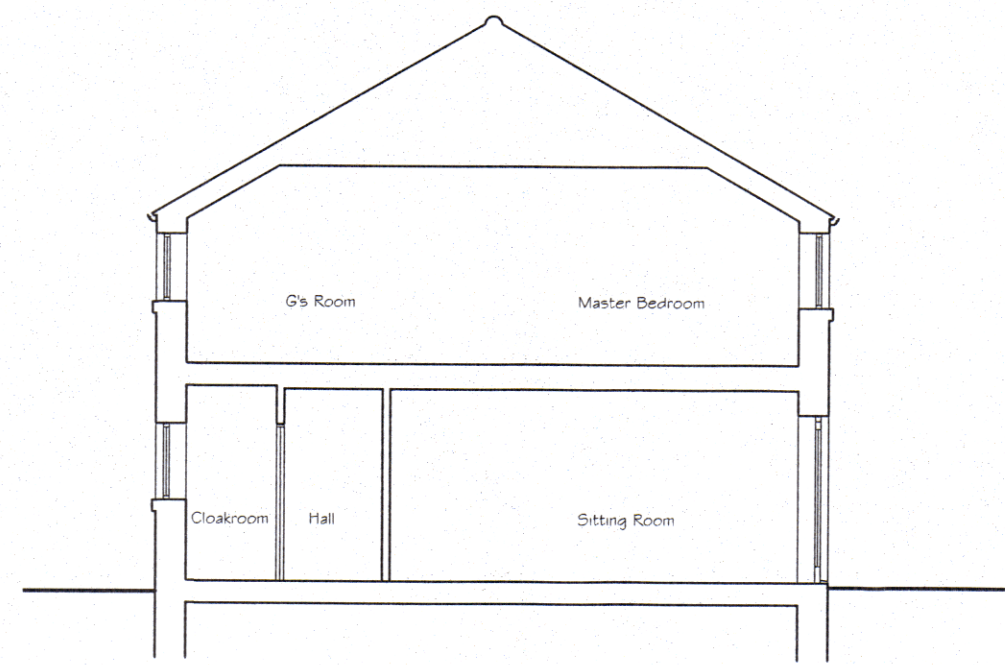


Section A-A as Existing
Scale: 1:100



Rear Elevation (South-East) as Existing
Scale: 1:100

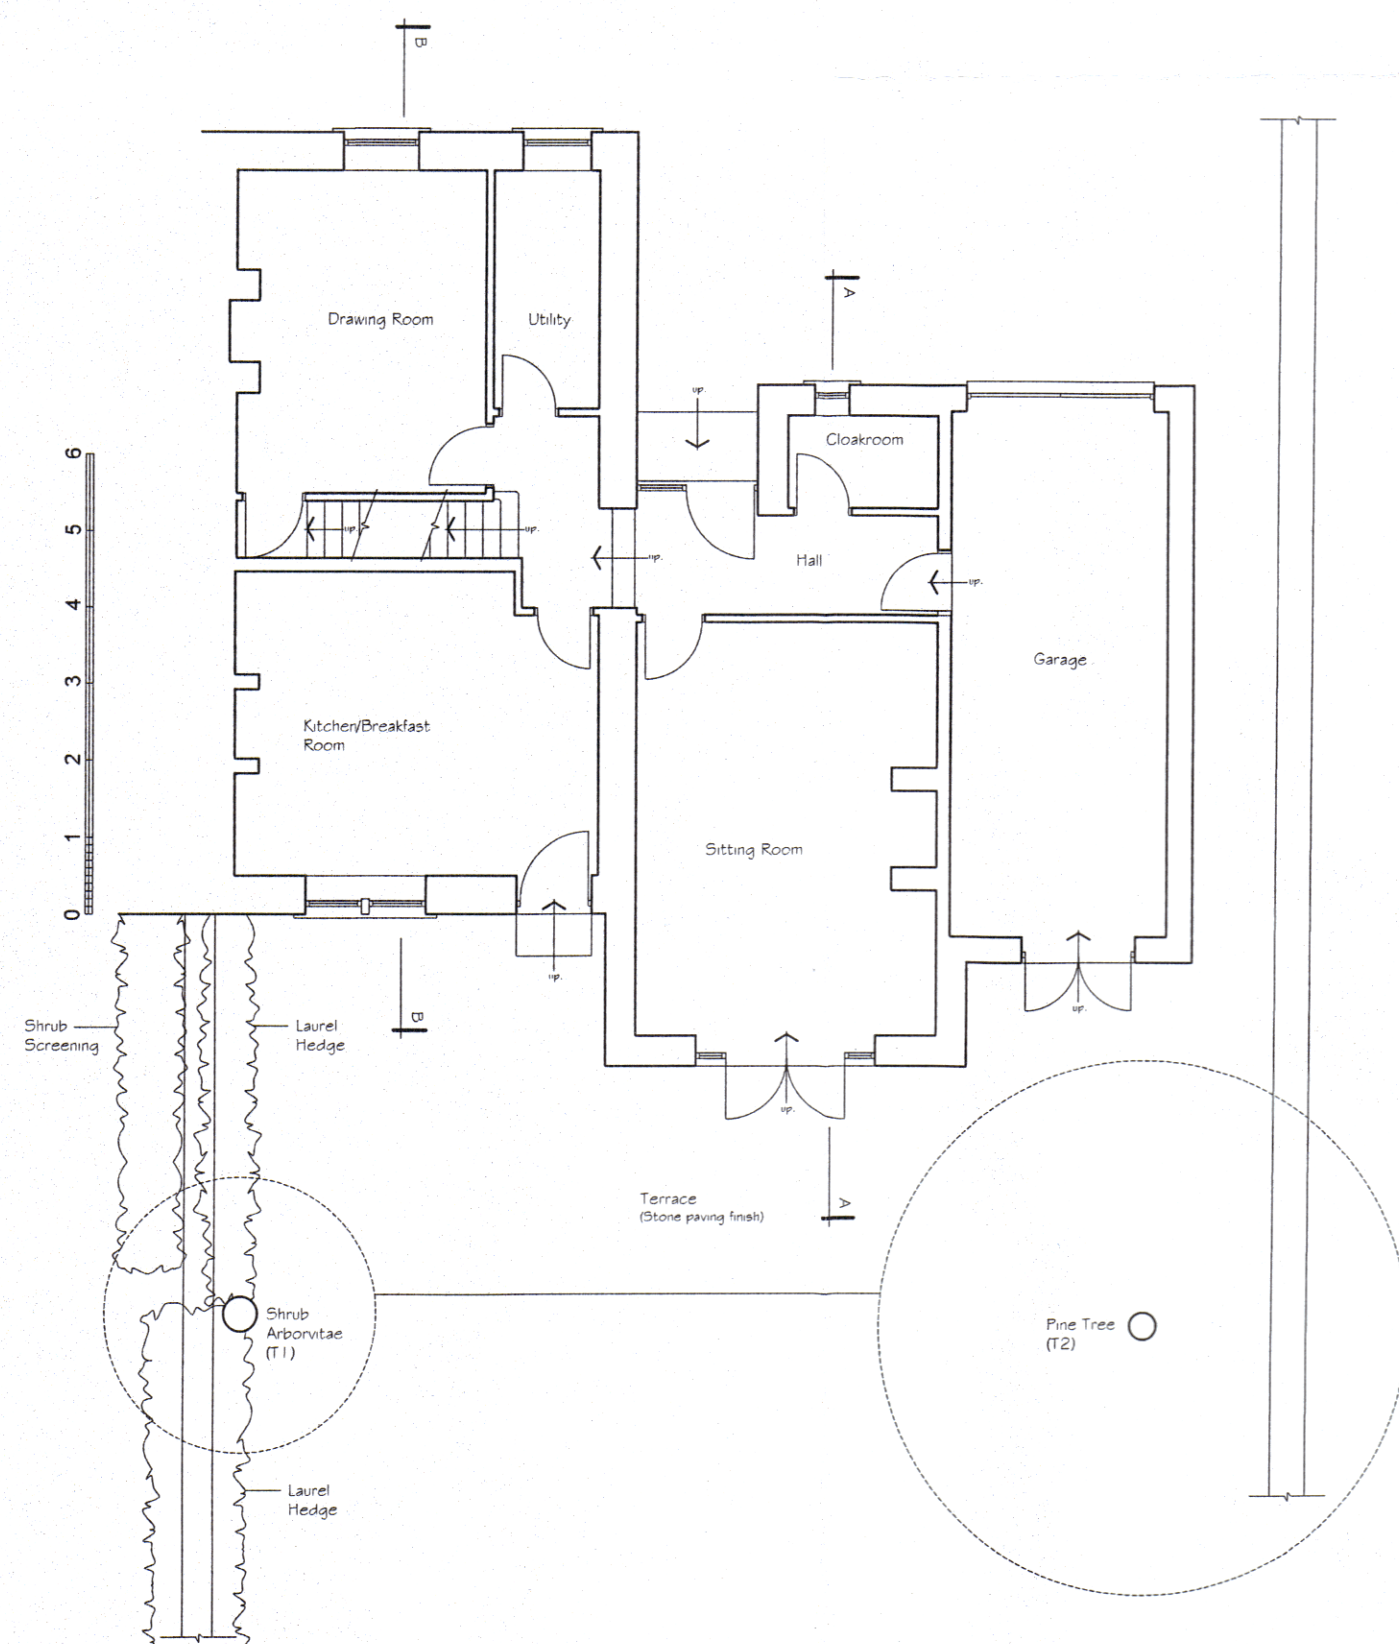

Ground Floor Plan as Existing
Scale: 1:100

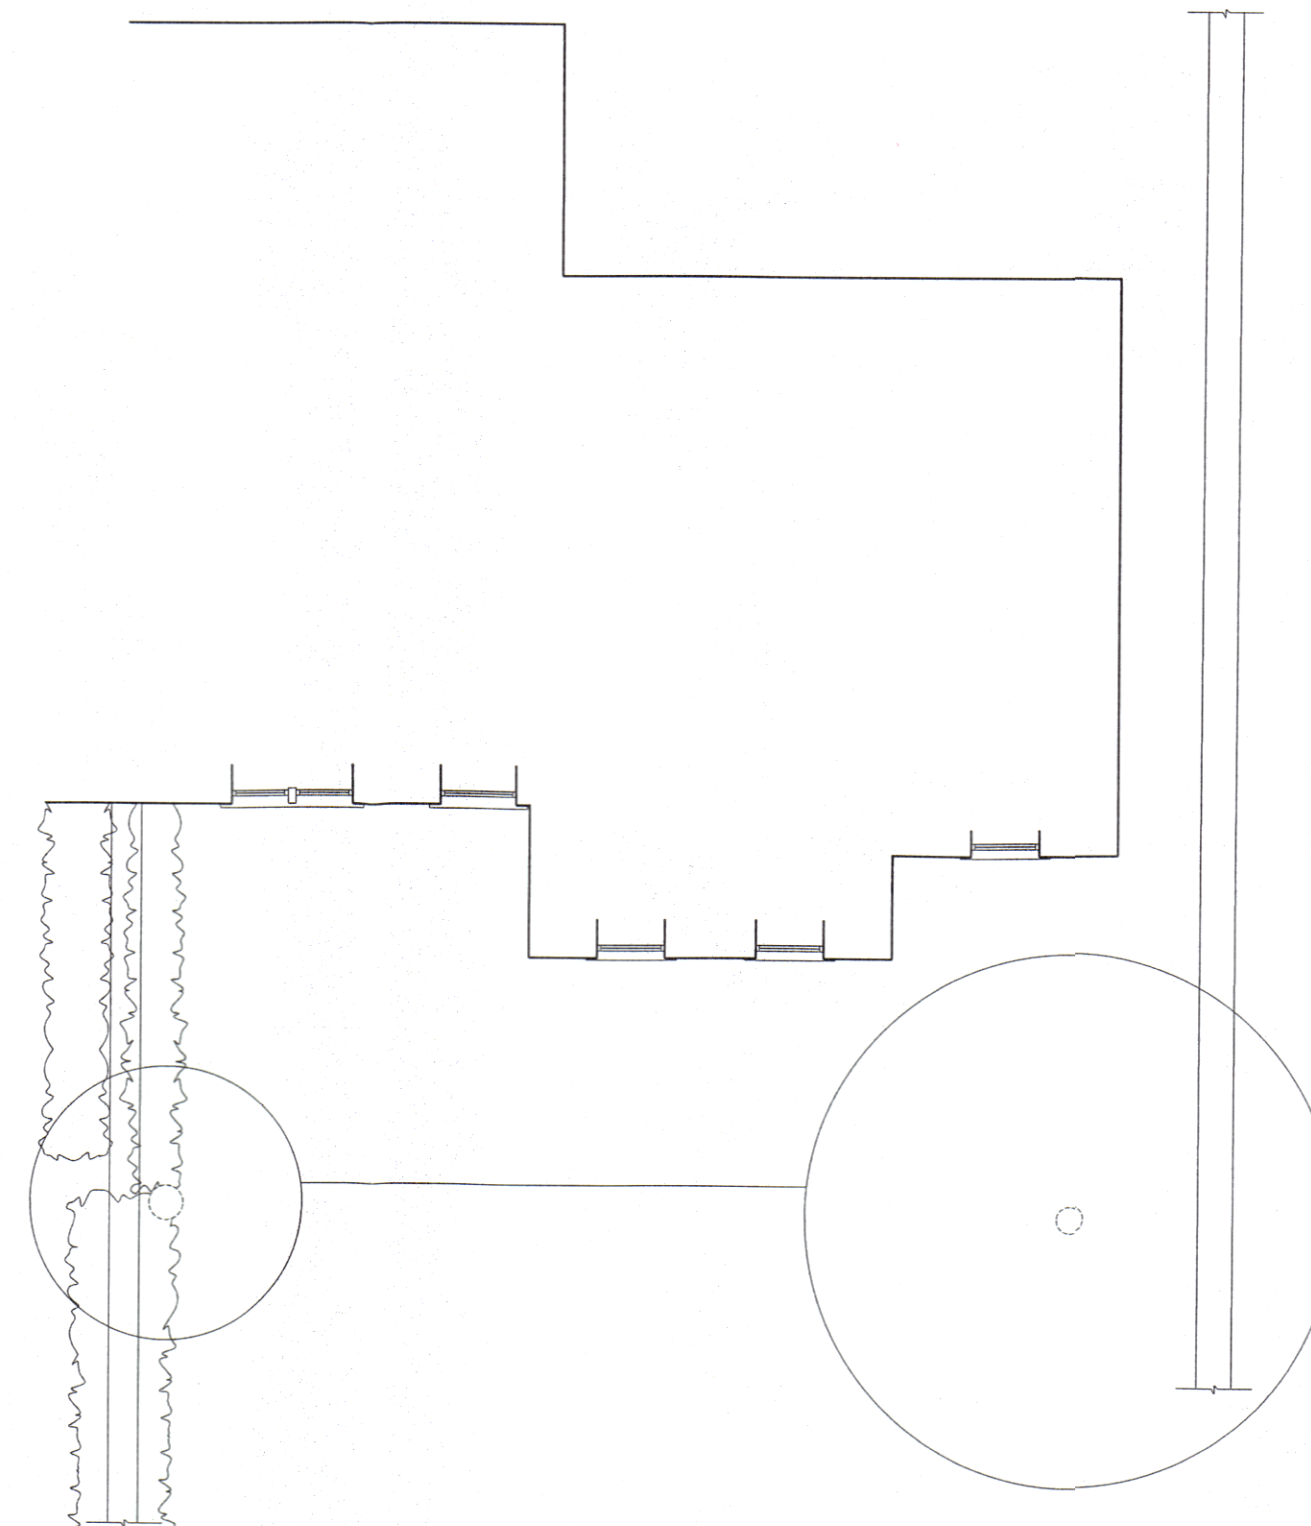

First Floor Outline Plan as Existing
Scale: 1:100

Schedule of New External Finishes:

Roofs: Stone slates to match existing

Walls: Stonework to match existing

Frames: Colour coated aluminium and painted timber

Notes:
This drawing and others forming the set of drawings as proposed are based on a measured survey by others.
This drawing is copyright and must not be reproduced in part or in whole without the permission of Mr. J. Buckle.
Do not scale from this drawing. All dimensions and levels must be checked on site and exact boundary positions established prior to commencement.

Rev.	Amendment	Date

Project and Client
**Proposed Refurbishment of
14 Manor Road, Farnley Tyas
Huddersfield, Yorkshire
HD4 6UL
For Mr. and Mrs. A. J. Buckle**

Drawing Title
**Ground Floor Plan, First Floor Outline Plan,
Sections A-A, B-B and Rear Elevation
as Existing**

John Buckle
Architecture and Design
Email: johnbuckle@bt.com

Scale: 1:100	Drawn by: DWC	Date: June 2024
-----------------	------------------	--------------------

Project No: 	Drawing No: AB/01
-----------------	----------------------