


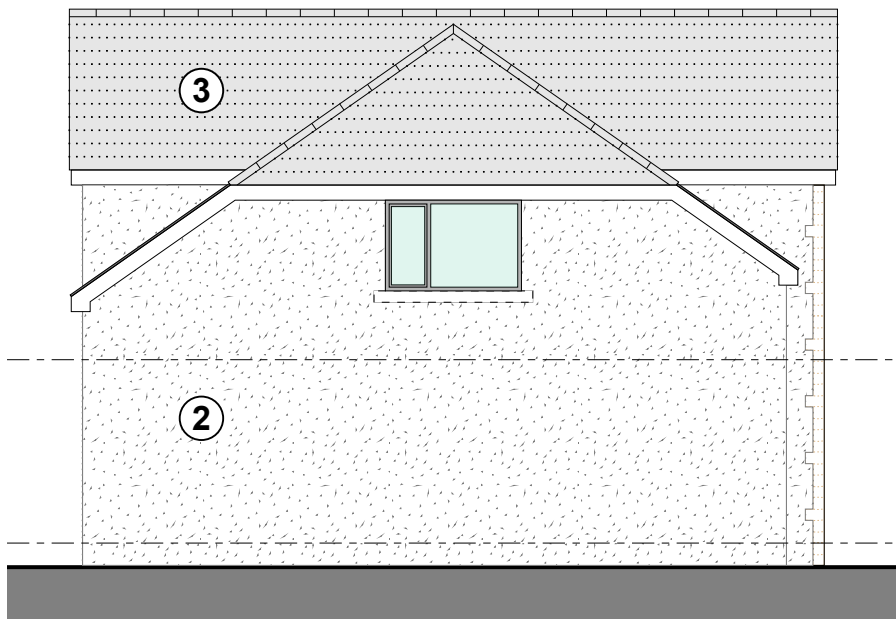


NORTH EAST ELEVATION - 1:100
LAI THE BANK DRIVE
PROPOSED




SOUTH EAST ELEVATION - 1:100
LAI THE DRIVE
PROPOSED




SOUTH WEST ELEVATION - 1:100
PROPOSED

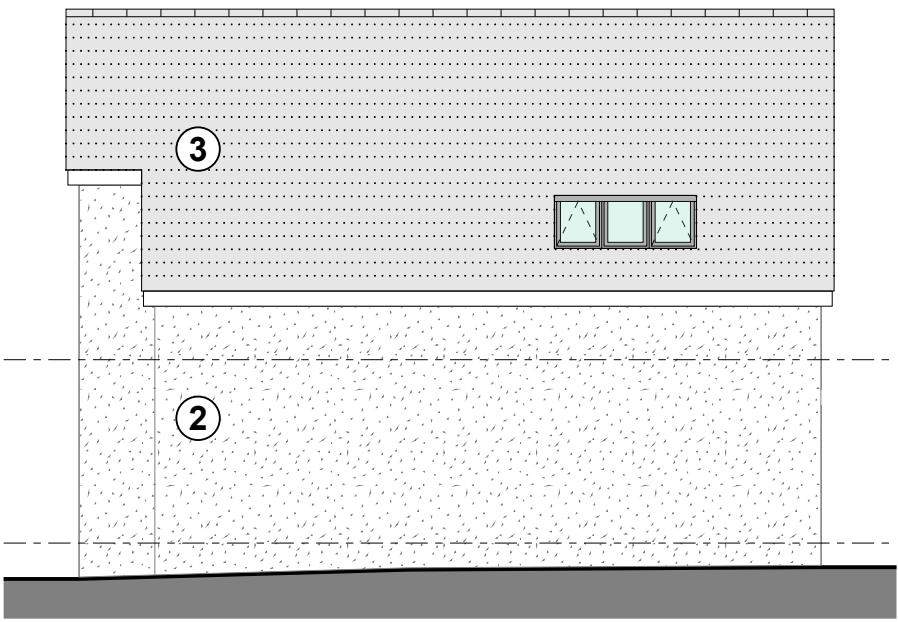


NORTH WEST ELEVATION - 1:100
PROPOSED

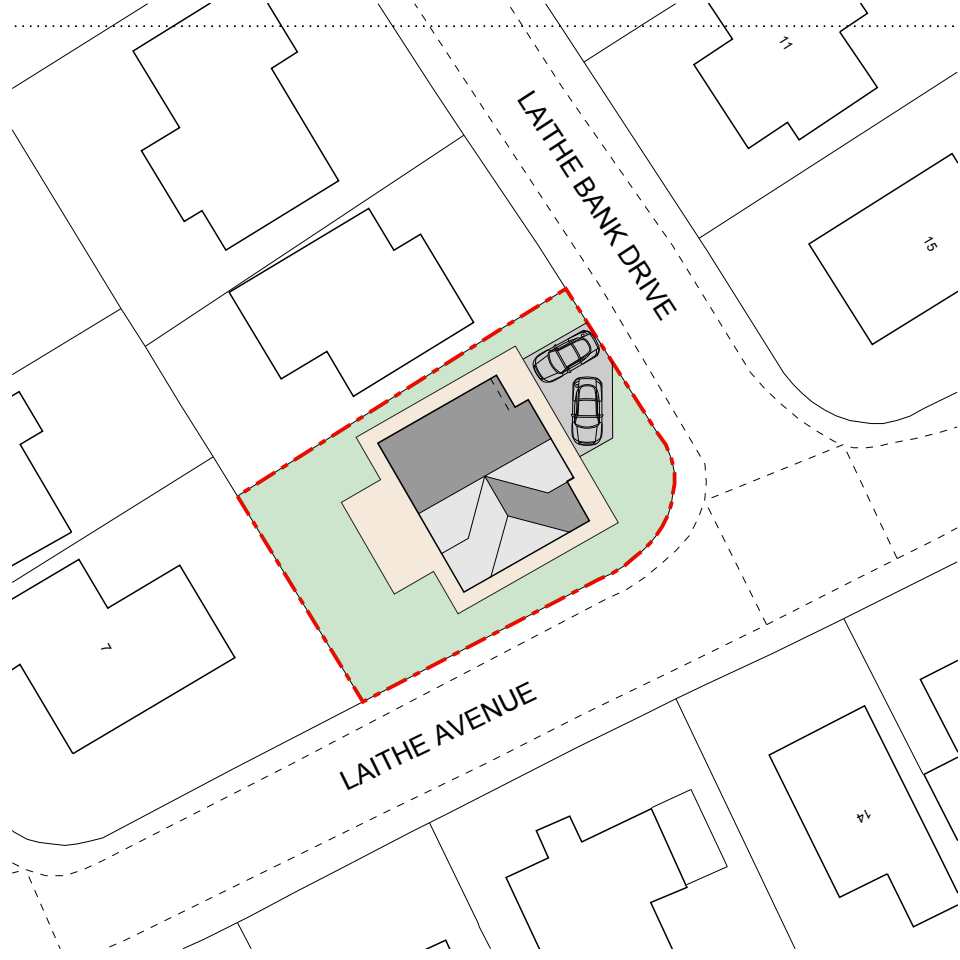


BLOCK PLAN - 1:500
PROPOSED

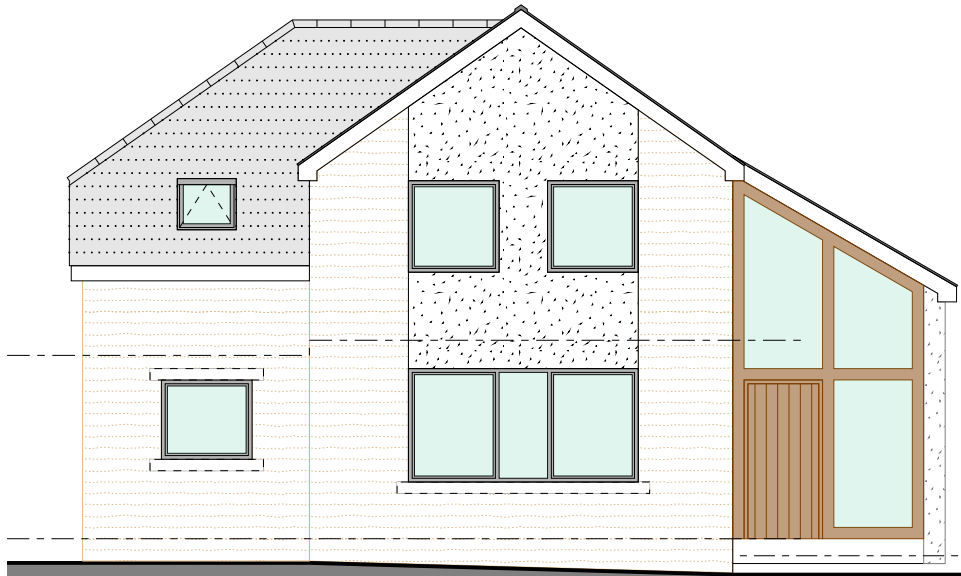

STREET SCENE ELEVATION - 1:100
LAI THE BANK DRIVE
PROPOSED

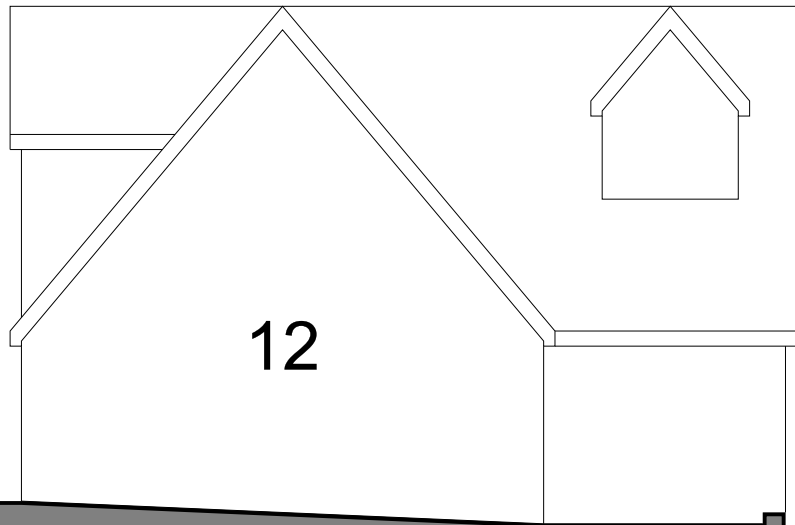


12

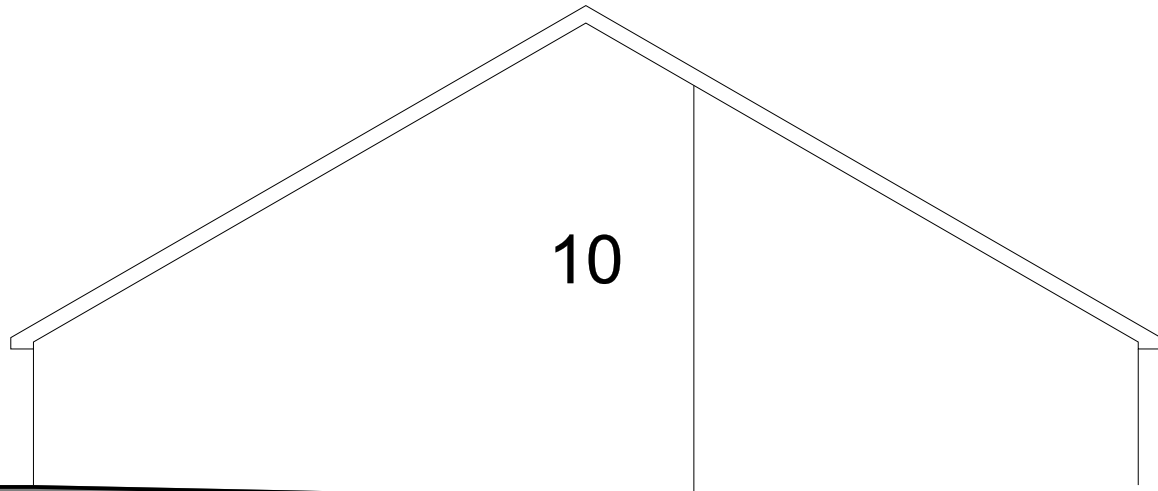


10

MATERIAL KEY




- WALLS:**
① NATURAL STONE TO MATCH EXISTING
WITH ASHLAR HEADS AND CILLS
② SILICONE THROUGH COLOUR RENDER
WITH ASHLAR HEADS AND CILLS
③ **ROOF:**
CONCRETE INTERLOCKING PANTILES
TO MATCH EXISTING

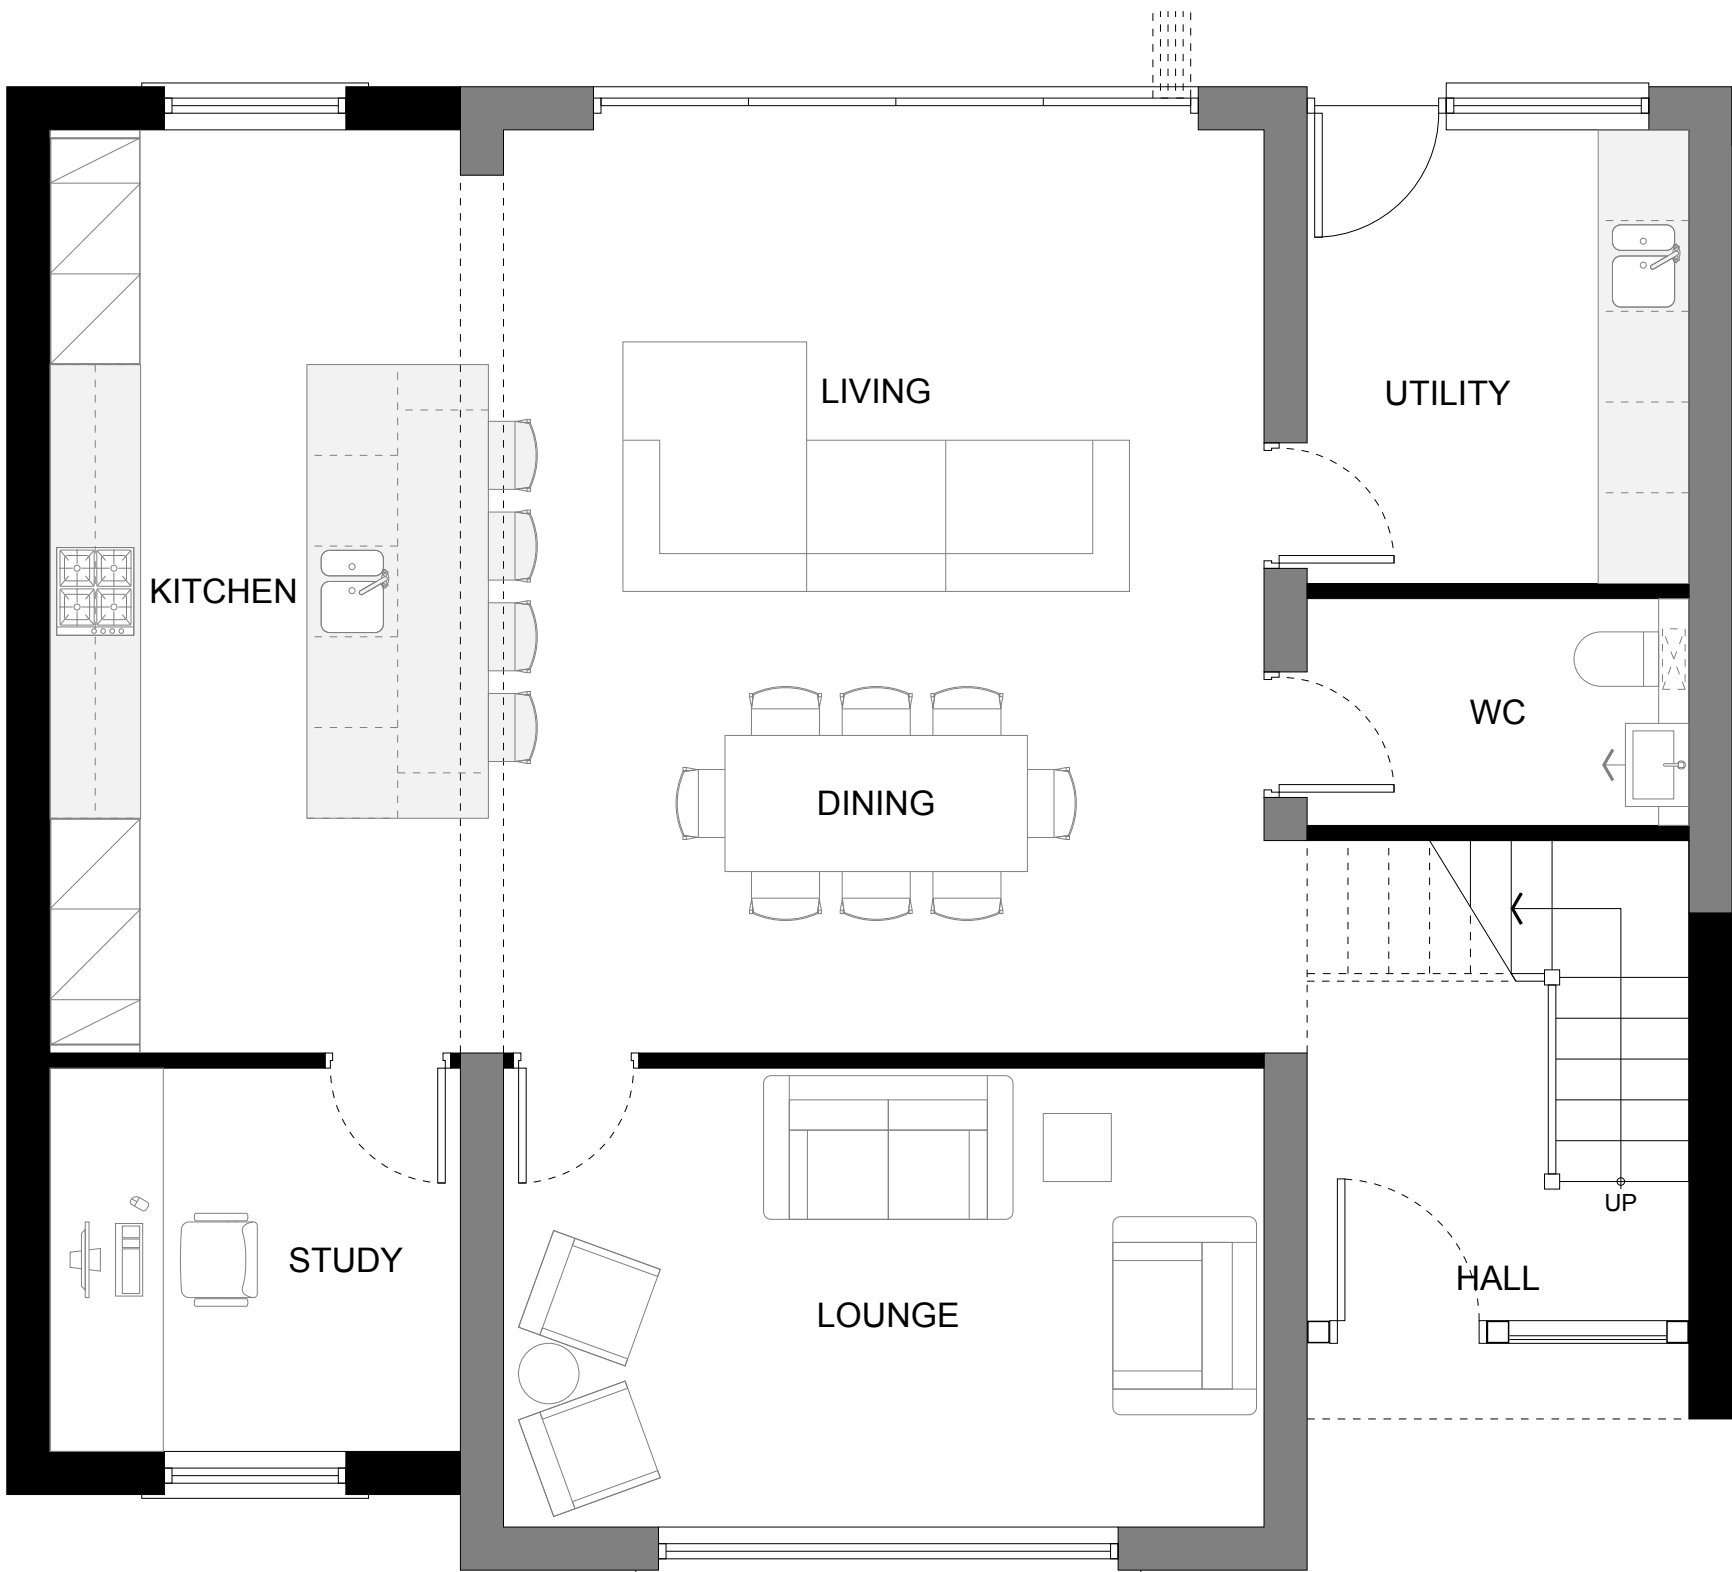

GROUND FLOOR PLAN - 1:50
PROPOSED

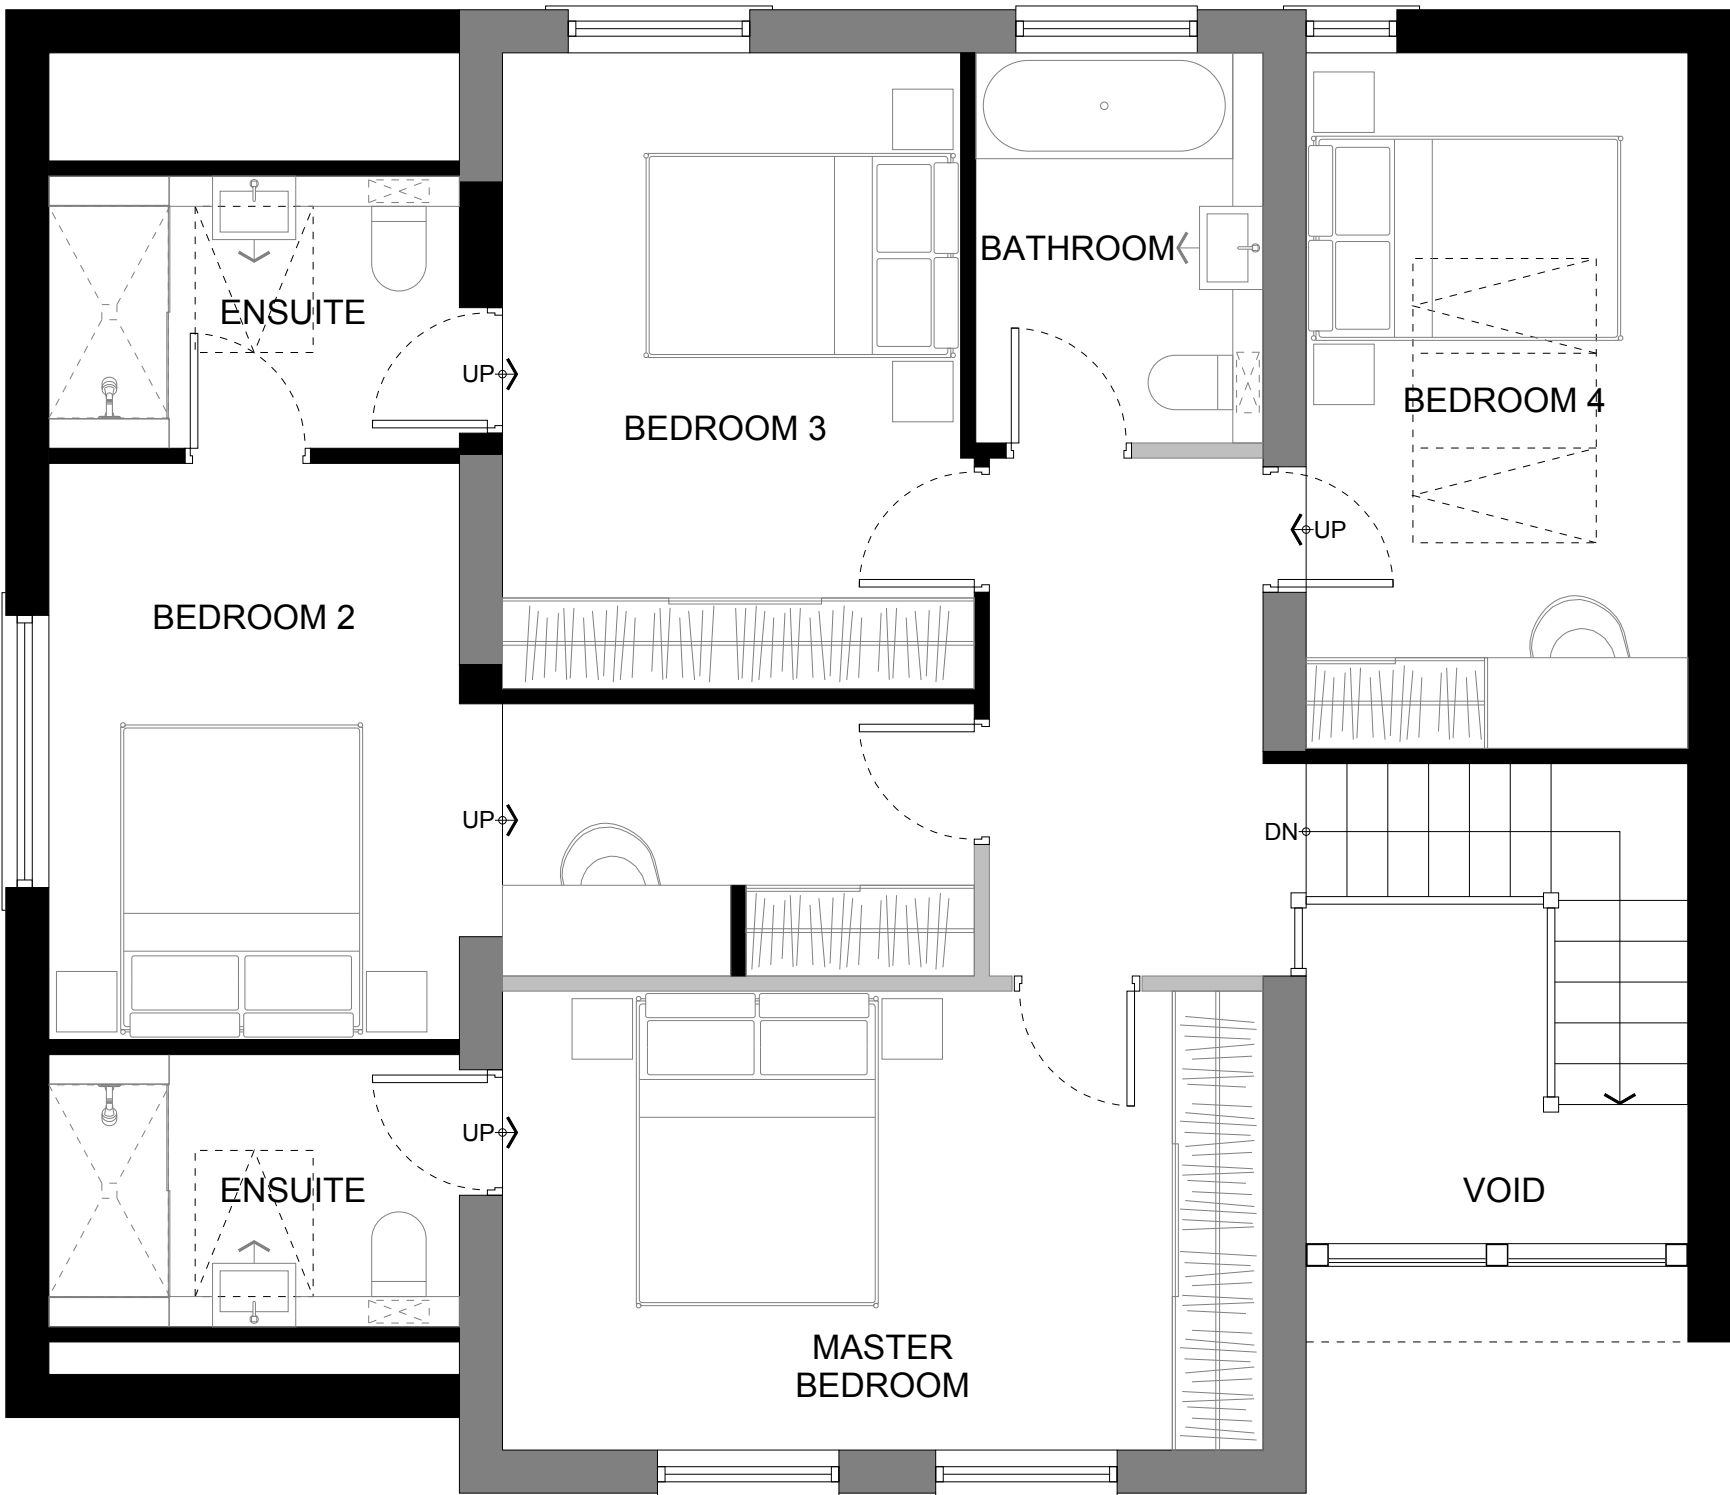

FIRST FLOOR PLAN - 1:50
PROPOSED

   

CLIENT
MR & MRS BAKER

PROJECT
14 LAI THE BANK DRIVE, HOLMBRIDGE

DRAWING TITLE
GA DRAWING - PROPOSED

JOB NO	DRG NO	REV	SCALE @ A1	DATE
WHPG 24-0050	03	B	AS	02.04.24

This drawing is the property and copyright of WHP Group Ltd, Stockmoor, Huddersfield,
Tel: 01780 637550. Email: tom.edwards@wheatorhordale.co.uk and must not be amended
or reproduced without written consent. Use only figured dimensions, do not scale
and report any anomalies.