

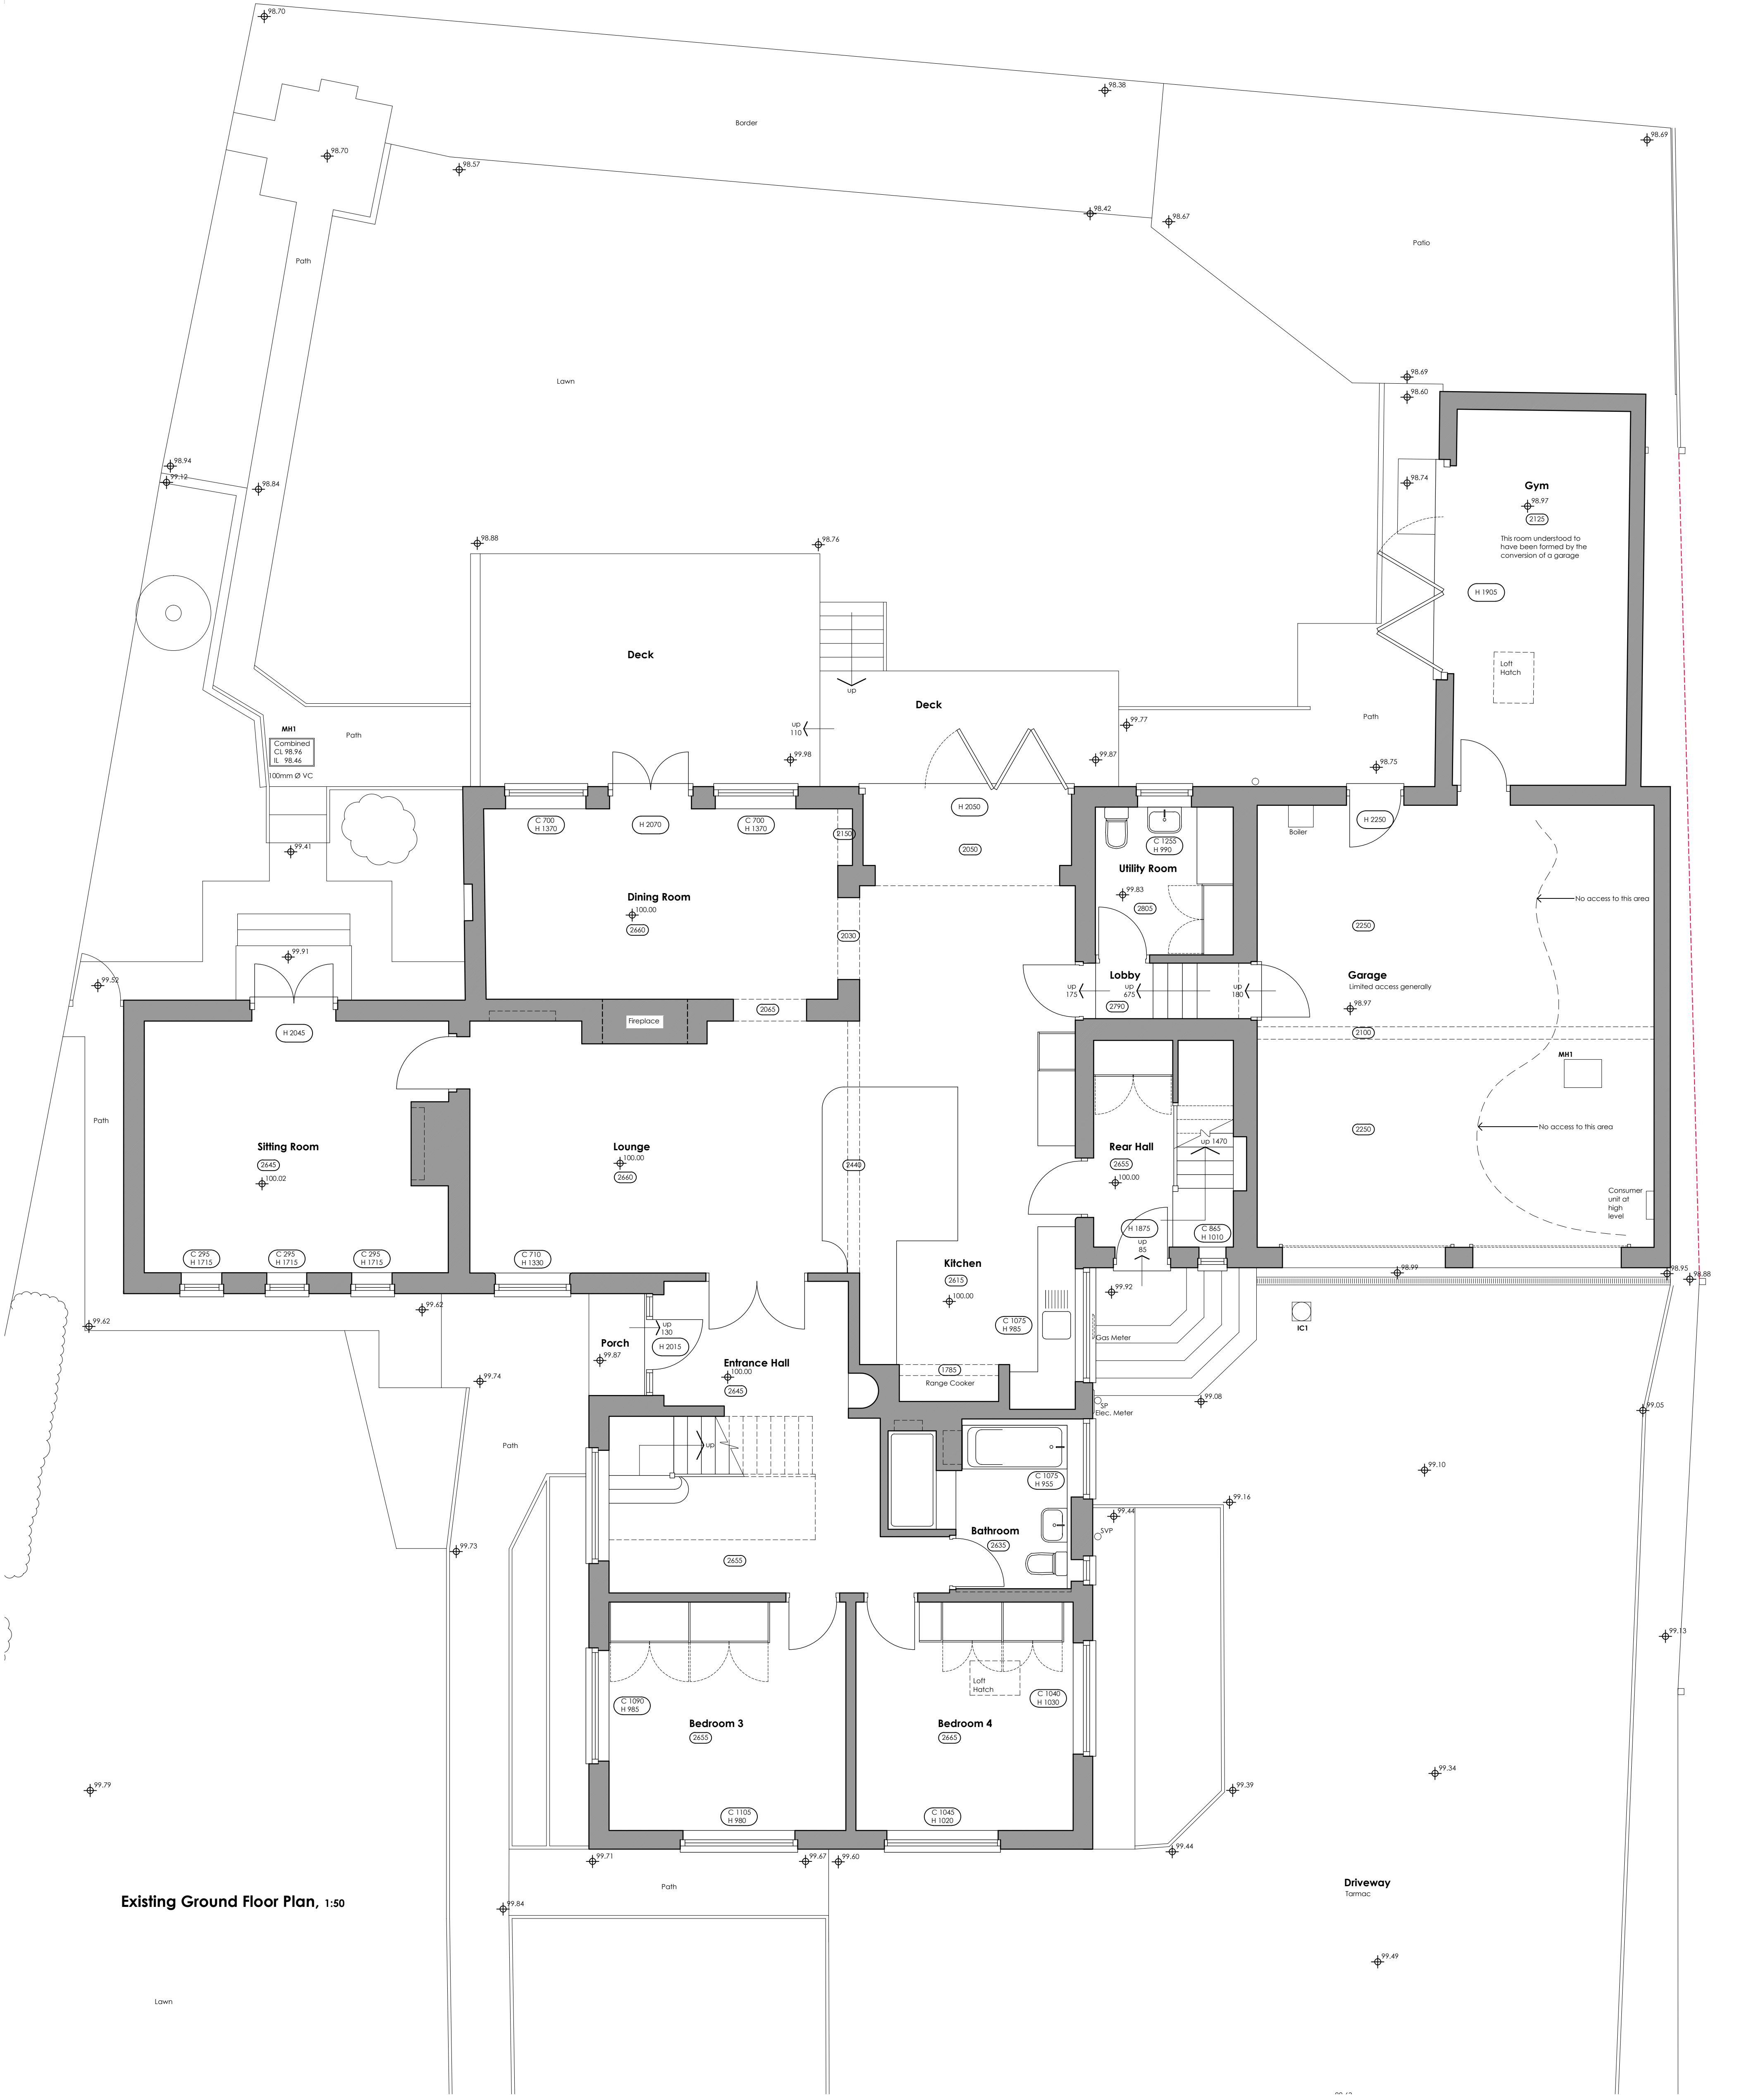


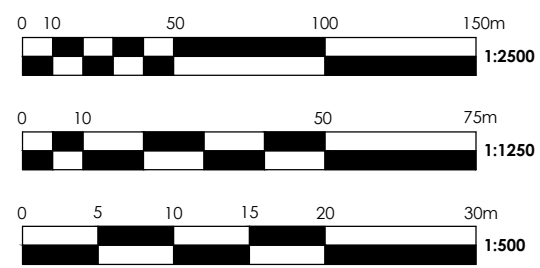

Existing Ground Floor Plan, 1:50

 

Revisions :	Description :	Date :

HEALTH
CARE
DESIGN

33 Low Road Keswick Village Norwich Norfolk NR4 6TZ
Tel 01603 455200 Fax 01603 454343

PROJECT
86 Fixby Road, Huddersfield, HD2 2JF



DRAWING TITLE
Existing Ground Floor Plan

CLIENT
Robert McGregor

DATE SCALE REF
March 2024 As noted @ A1 EP

JOB NO / DWG NO
1001-02