

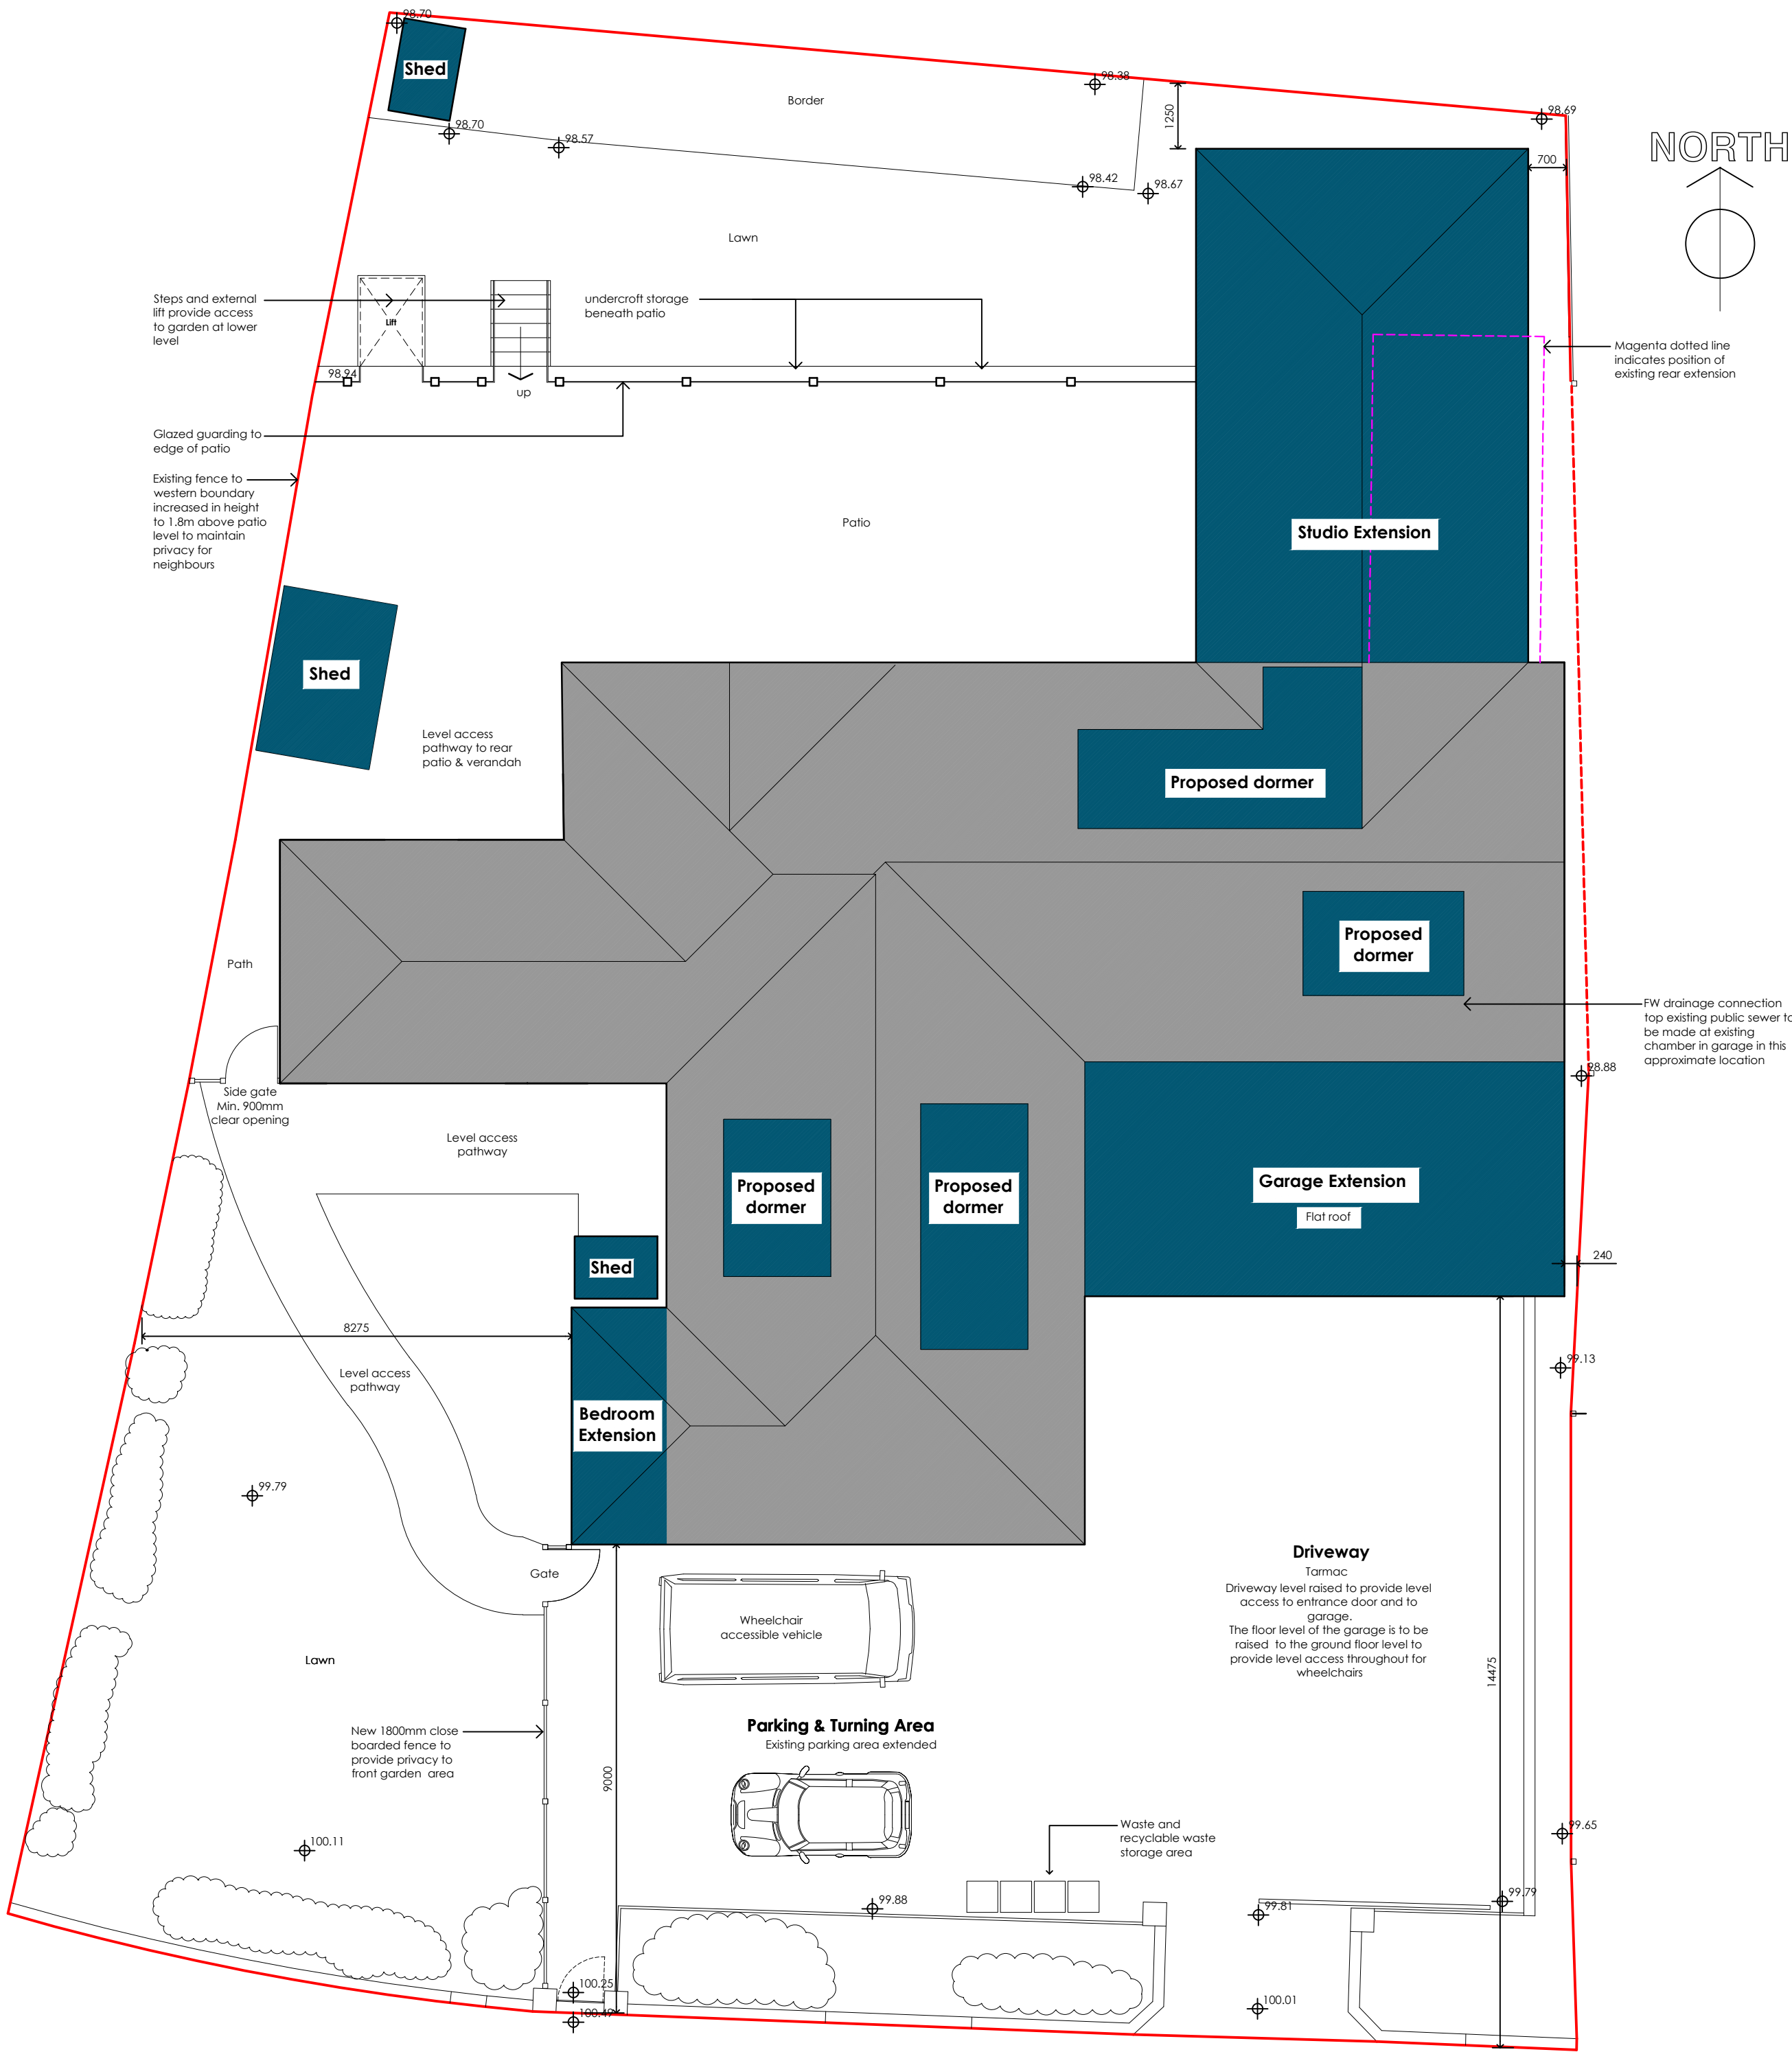


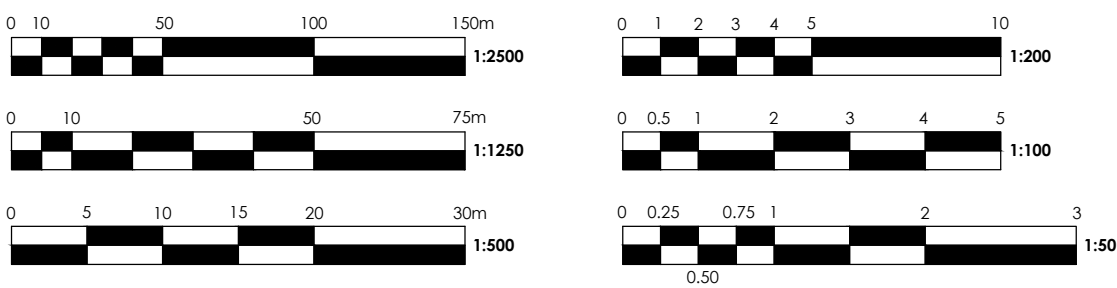

Proposed Site/Roof Plan, 1:100

 

A	PW connection & waste storage locations indicated	28.06.2024
Revisions :	Description :	Date :

HEALTH
CARE
DESIGN

33 Low Road Keswick Village Norwich Norfolk NR4 6TZ
Tel 01603 455200 Fax 01603 454343

PROJECT
86 Fixby Road, Huddersfield, HD2 2JF



DRAWING TITLE
Proposed Site Plan

CLIENT
Robert McGregor

DATE SCALE REF
May 2024 As noted @ A1 EP

JOB NO / DWG NO
1001-21 A