




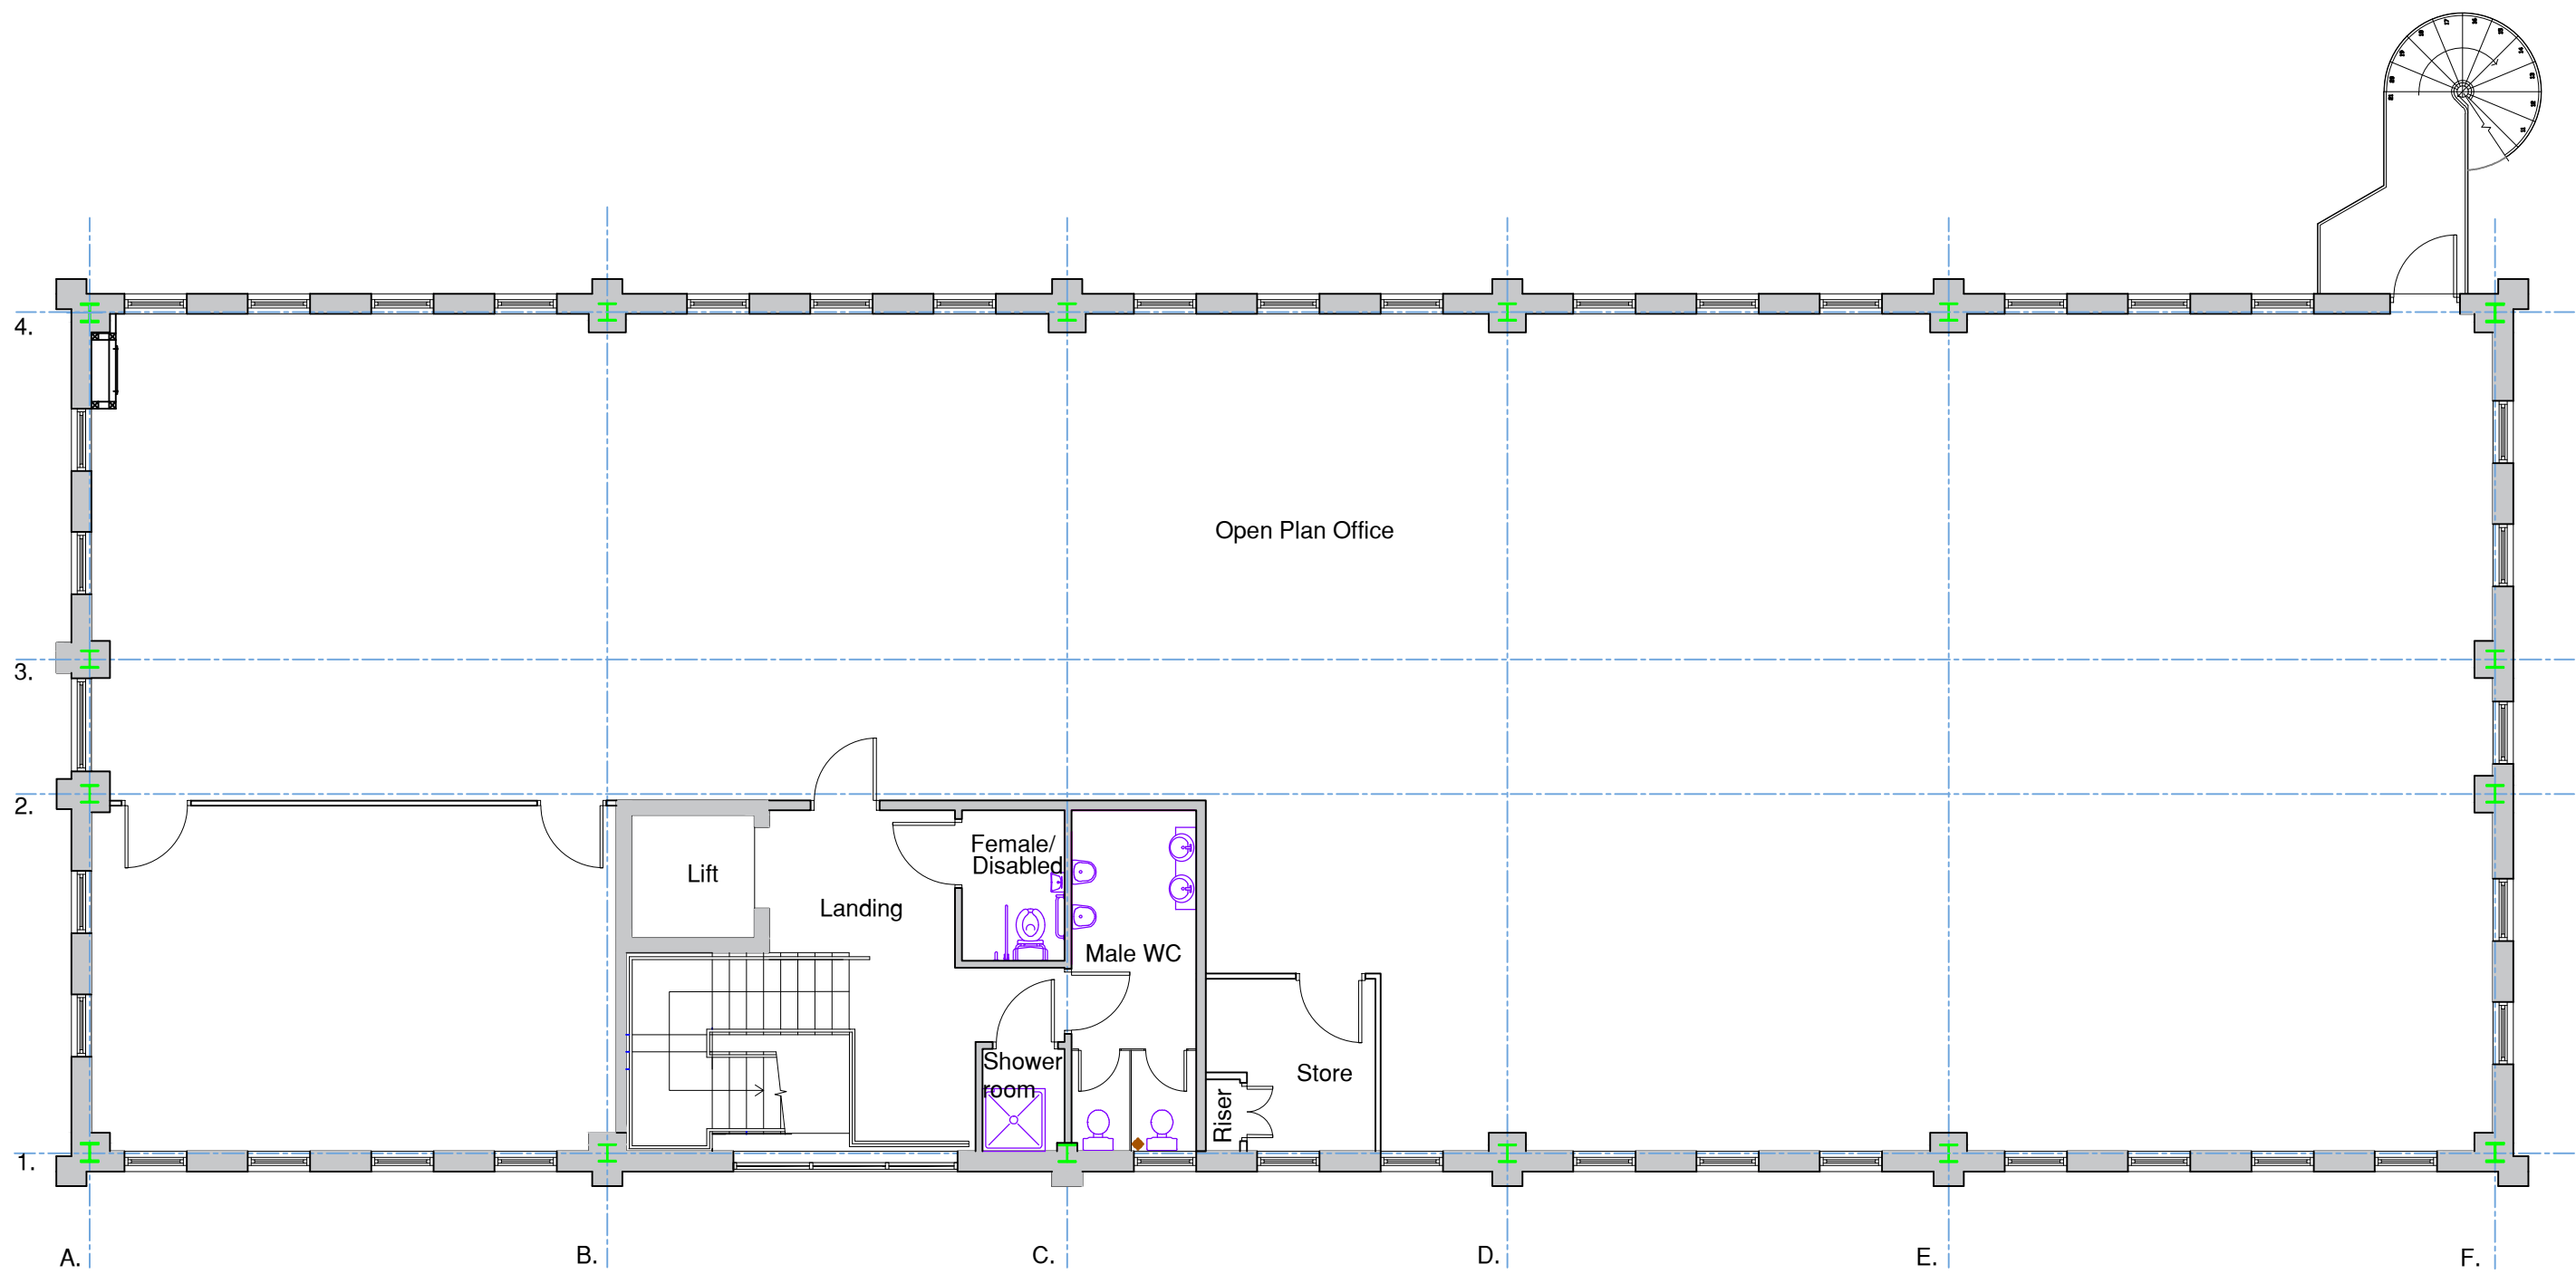



EXISTING FIRST FLOOR PLAN
SCALE 1:100

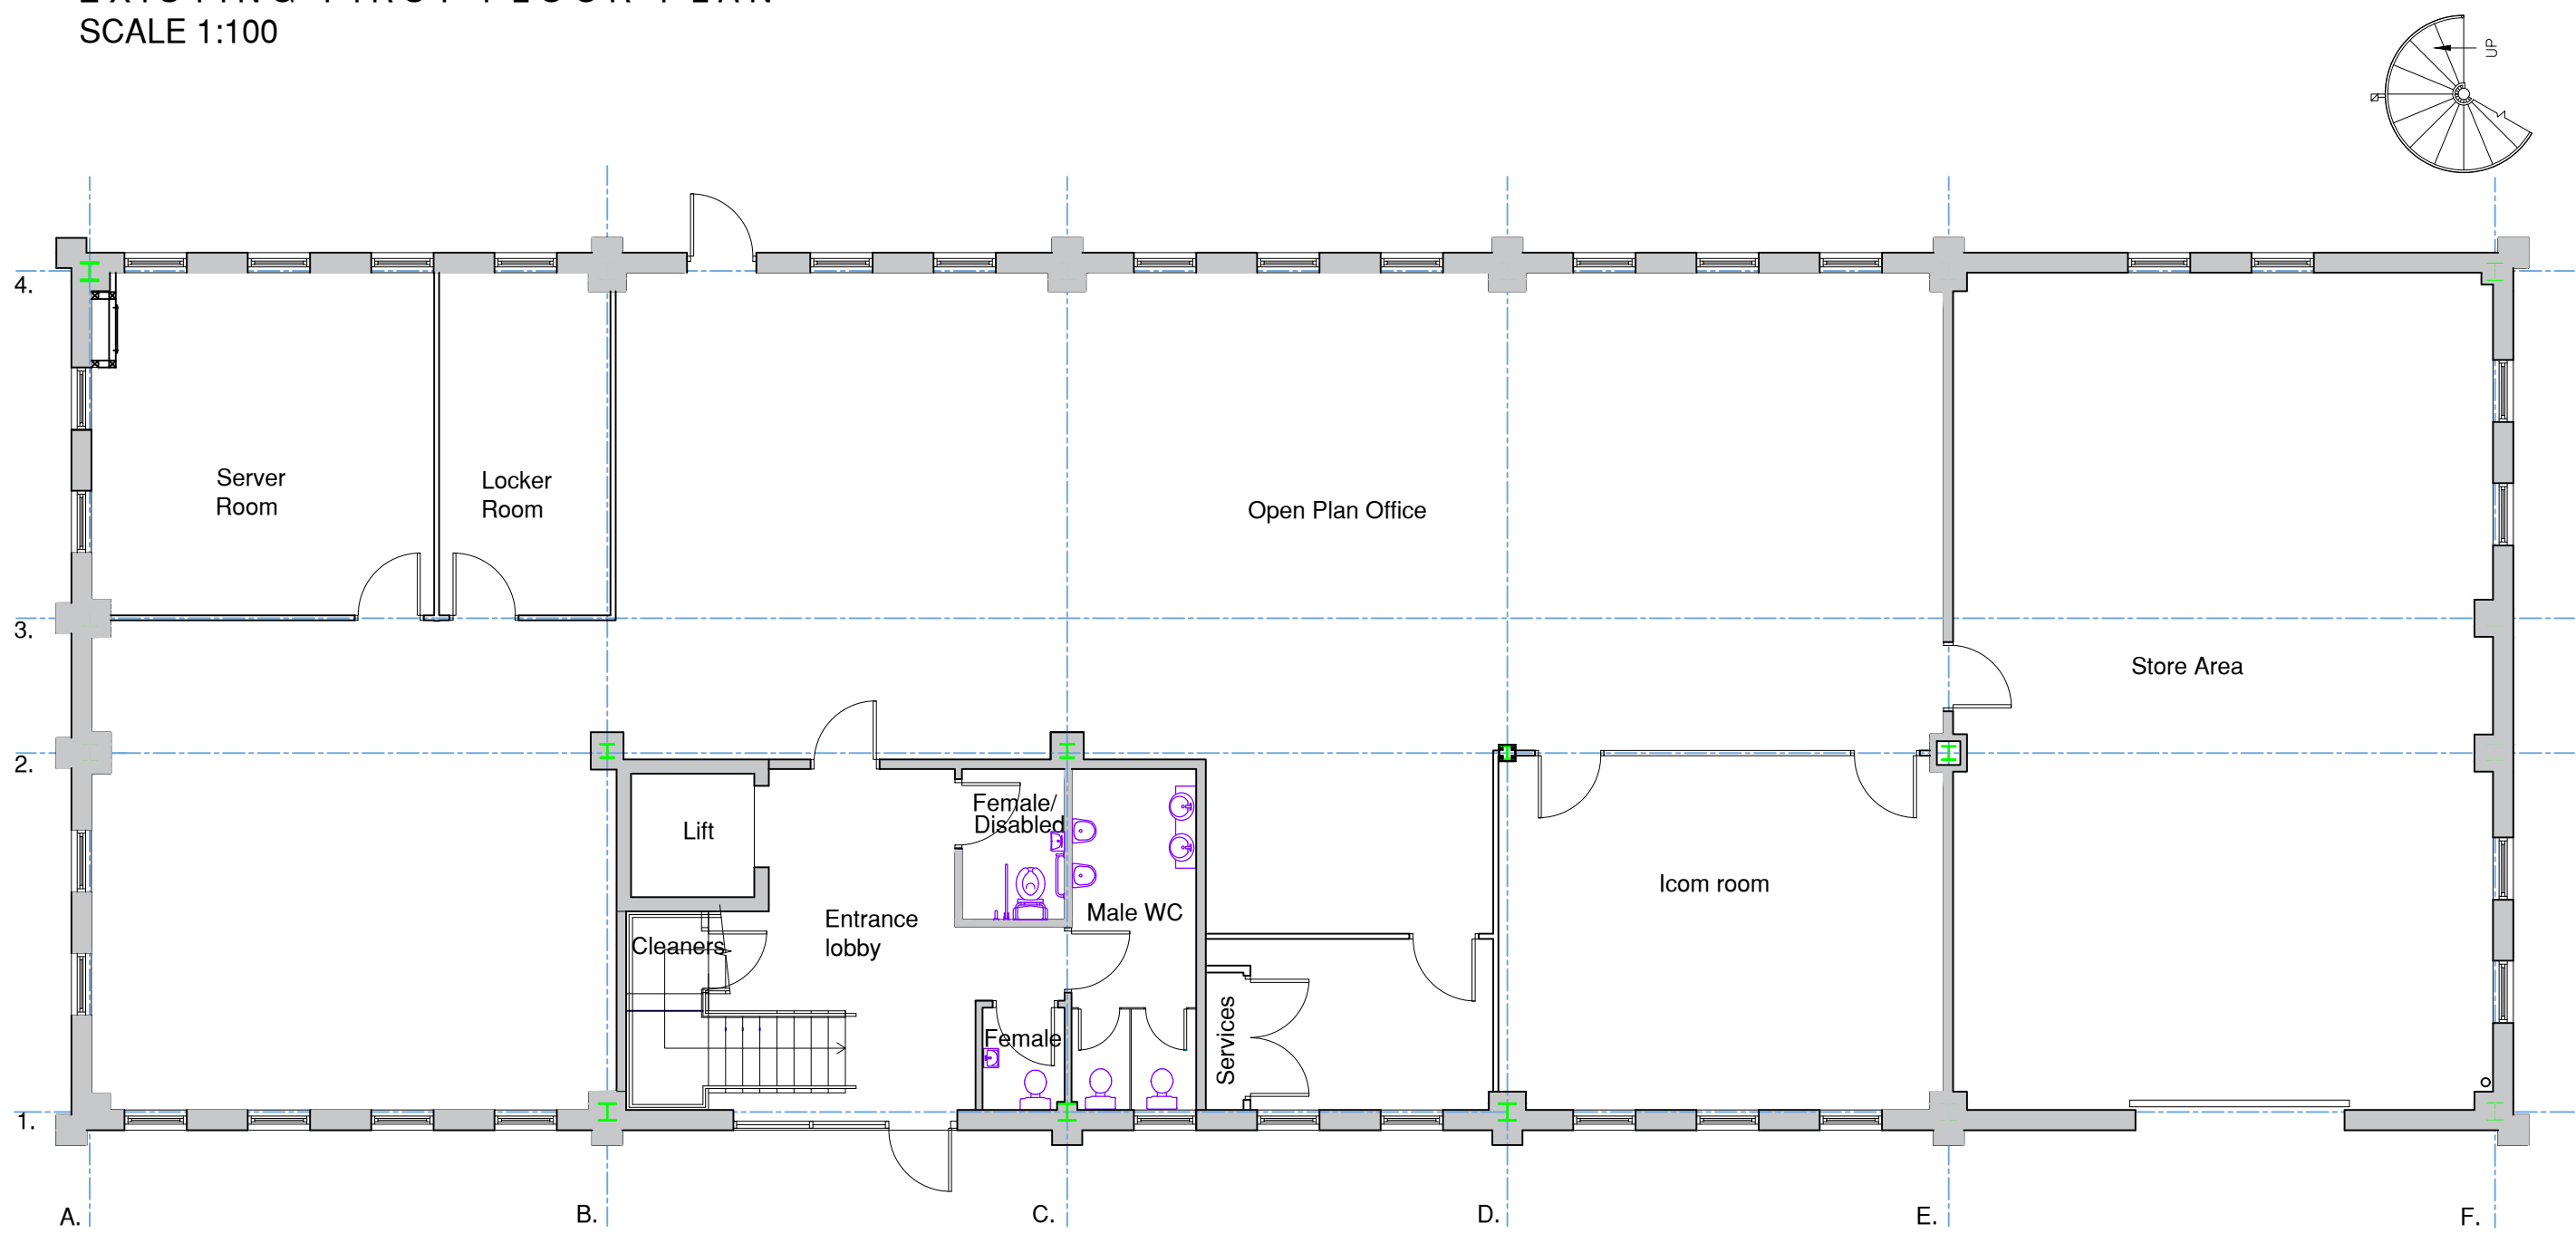


EXISTING GROUND FLOOR PLAN
SCALE 1:100

 

EXISTING NORTH EAST ELEVATION
SCALE 1:100

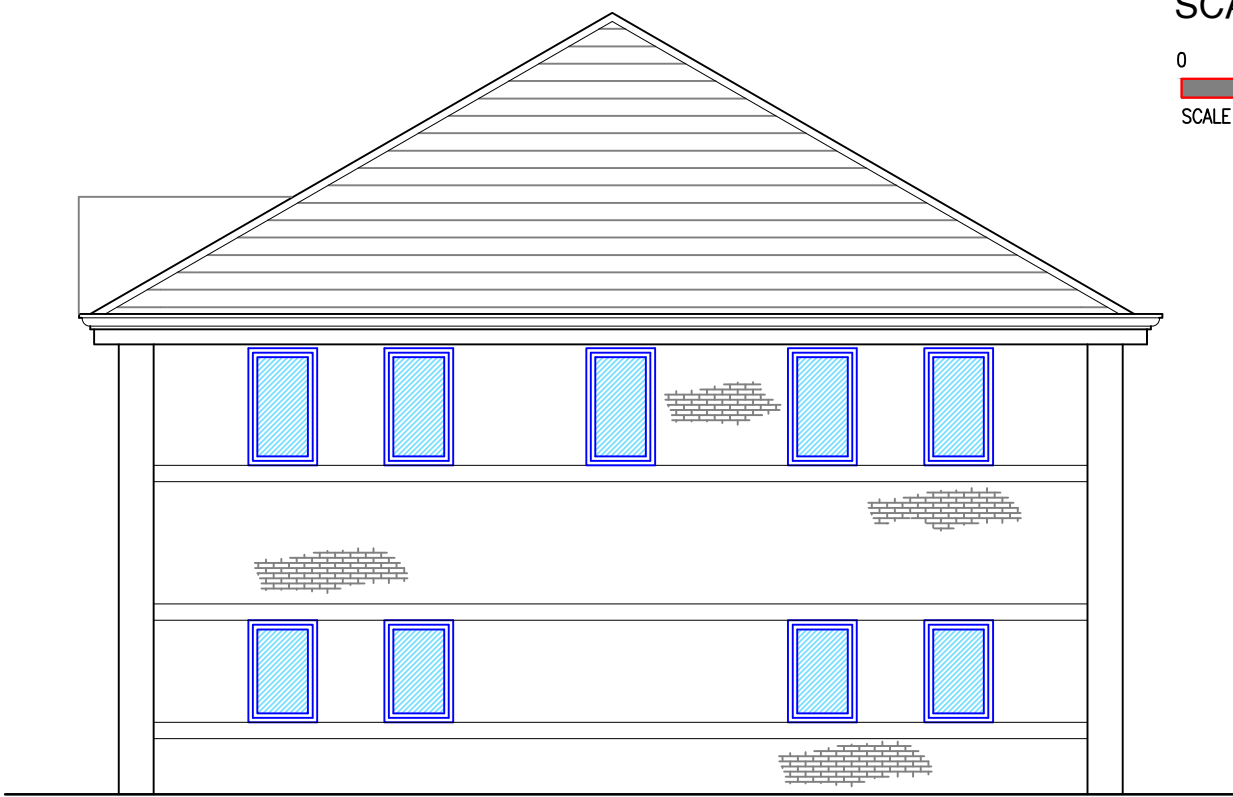 

EXISTING SOUTH EAST ELEVATION
SCALE 1:100

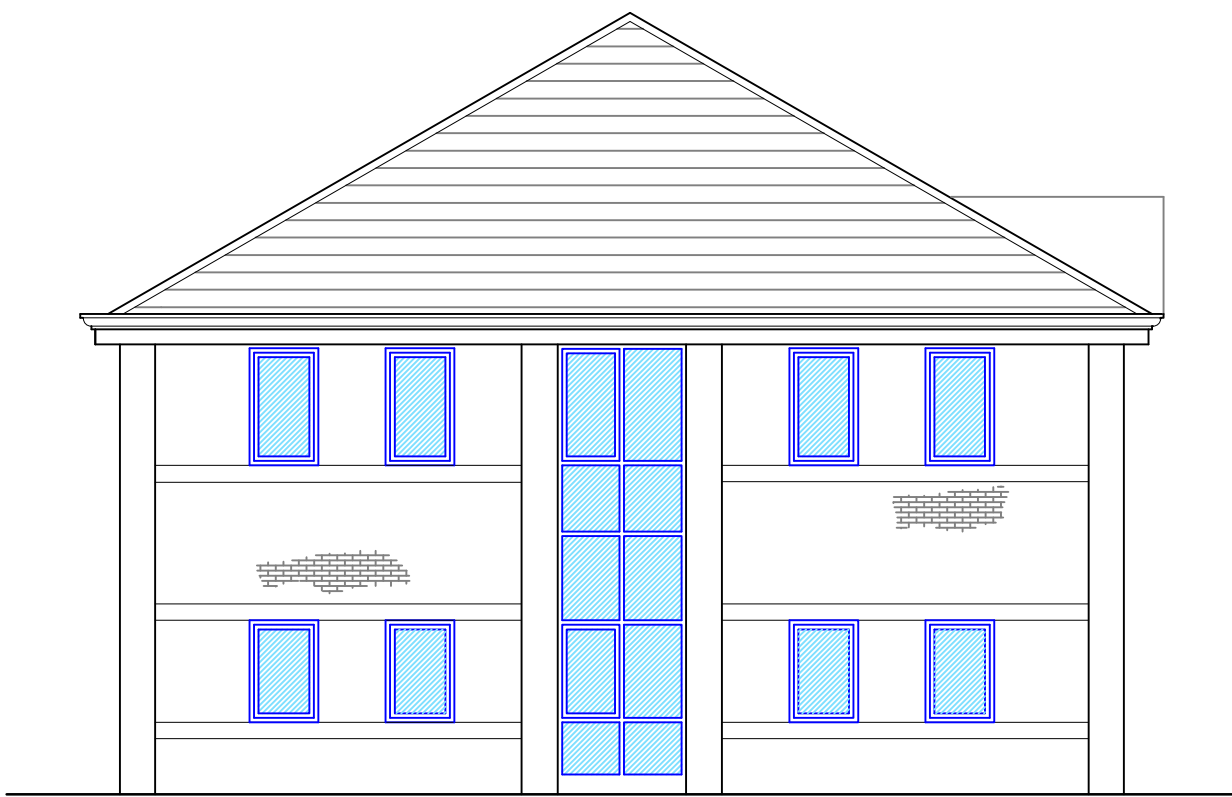

EXISTING NORTH WEST ELEVATION
SCALE 1:100



EXISTING SOUTH WEST ELEVATION
SCALE 1:100

Rev		Note		Initial		Date	
3 Richmond House, Caldene Business Park, Mytholmroyd, Hebden Bridge, West Yorkshire, HX7 5QJ 01422 883317 enquiries@tdjagger.ltd.uk www.tdjagger.ltd.uk							
Client Eyesight Ltd							
Project Woodlands, Unit 4, Longbow Close Pennine Business Park, Bradley, Huddersfield, HD2 1GQ							
Drawing Existing Floor Plans & Elevations							
Date	Mar 2024	Drawn	BH	Checked	-	Scale	As Drwg @ A1
Drwg. No.		3183 07				Revision	
						-	
Drawings are to scale indicated for planning purposes. No scaling permitted for construction purposes. Information on this drawing is copyright. All rights reserved. No part of this work may be reproduced or transmitted in any form by any means, either electronically, mechanically, by photocopying, recording or otherwise stored in any retrieval system of any nature, without the express consent of T D Jagger Ltd.							
Dont Ignore Health & Safety 							