



NORTH ELEVATION

0 1m 2m 3m 4m 5m 10m
SCALE 1:100 IN METRES



SOUTH ELEVATION

SCALE 1:100 @ A1




EAST ELEVATION




WEST ELEVATION


SCALE 1:100 @ A1

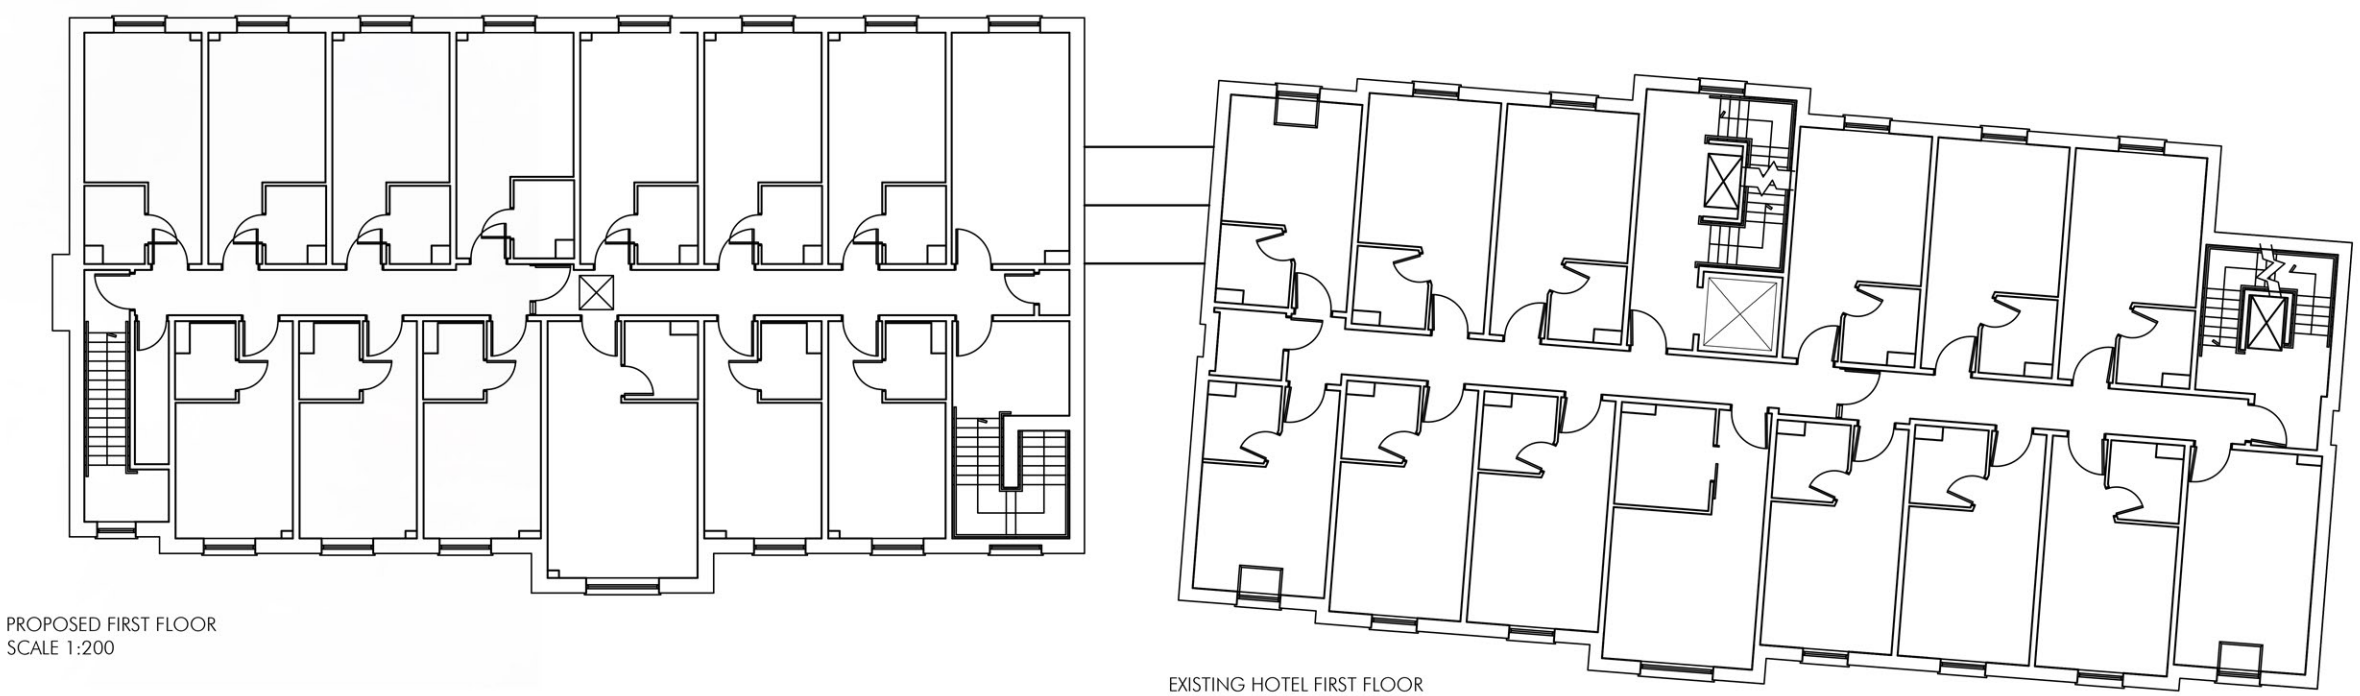

PROPOSED FIRST FLOOR
SCALE 1:200

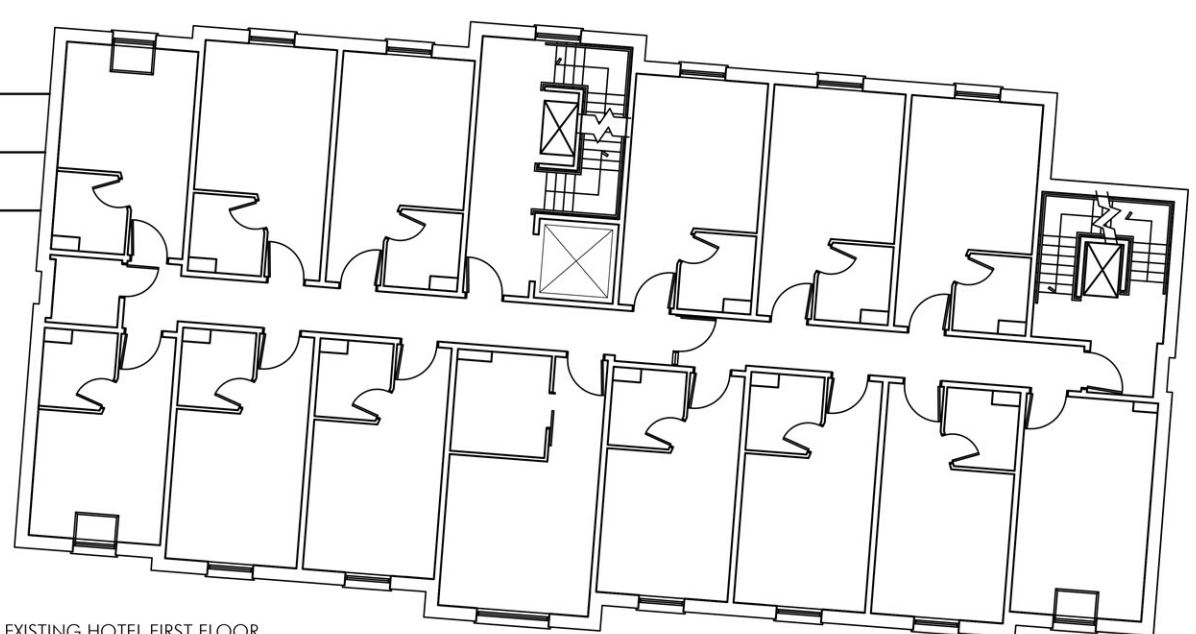

EXISTING HOTEL FIRST FLOOR

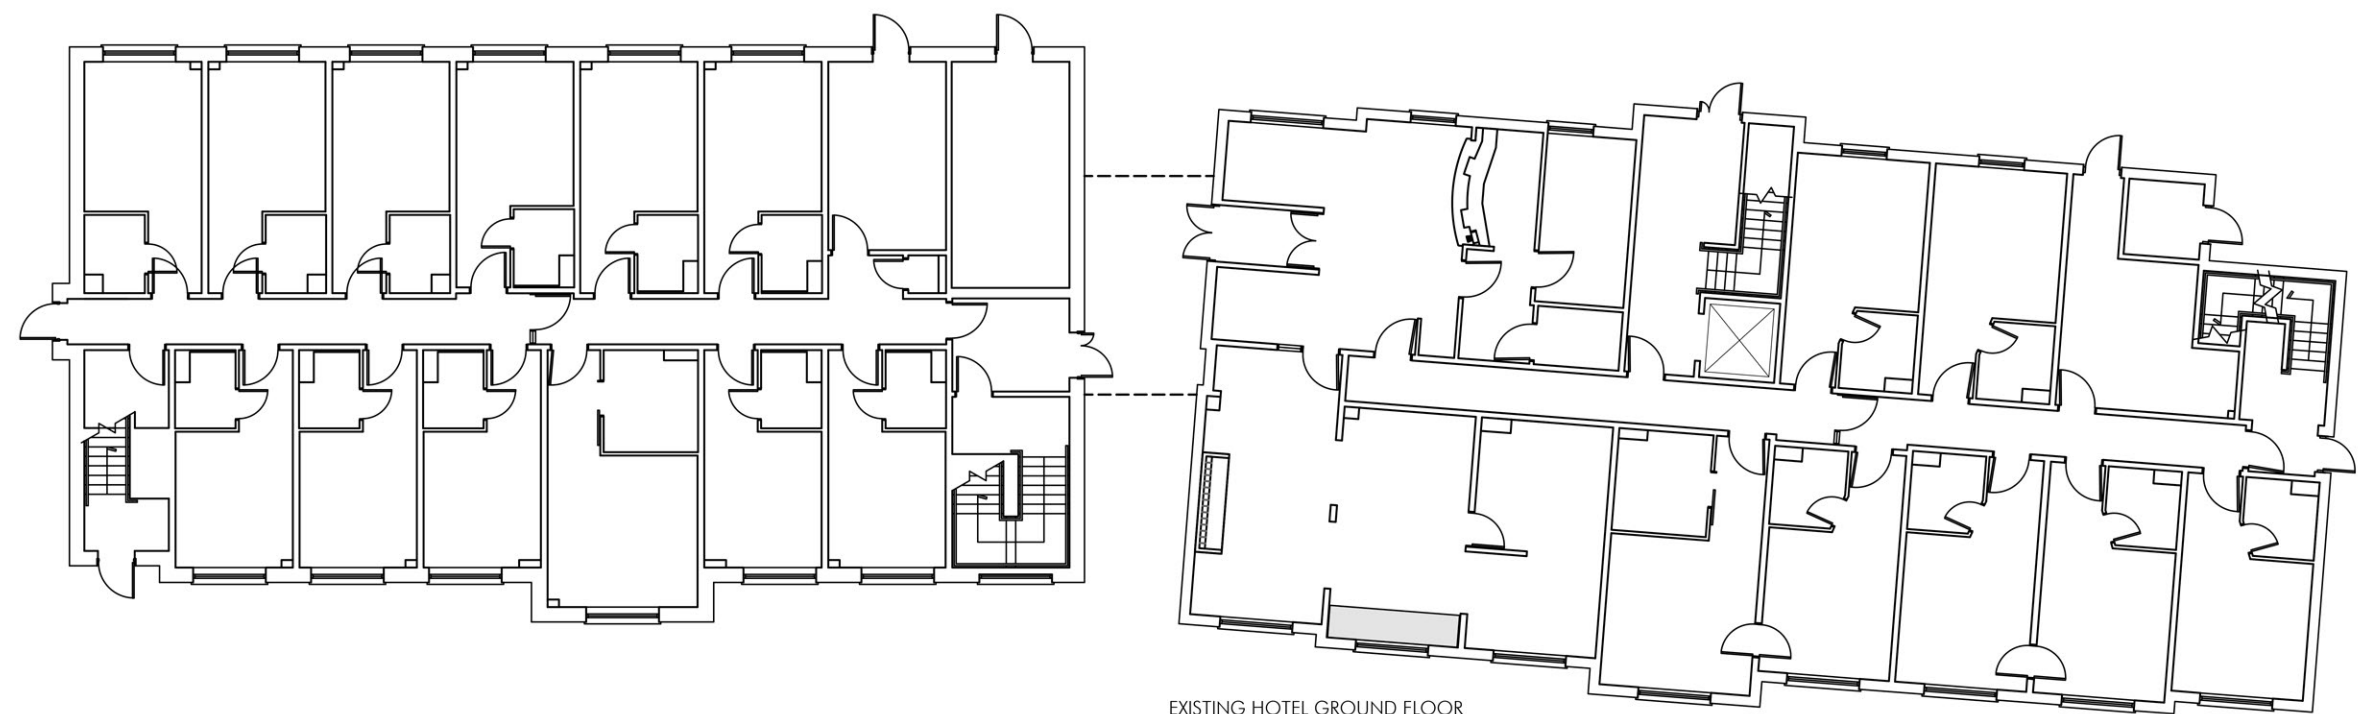

PROPOSED GROUND FLOOR
SCALE 1:200
0 2m 4m 6m 8m 10m 20m
SCALE 1:200 IN METRES

EXISTING HOTEL GROUND FLOOR

PLANNING ISSUE	BN DRAWN	DRAWN REVISION	05/0/24 DATE	VER
	 ALLISON PIKE ARCHITECTS & DESIGNERS			
	7 Burton Road West, Disley, Stockport, Cheshire, SK12 2AE. Website: www.allisonpike.com Telephone: 01663 763000 Facsimile: 01663 766772 Email: studio@allisonpike.com			
	© Allison Pike Partnership Limited.			
	PROJECT			
	PREMIER INN EXTENSION WITH BREAKFAST ROOM PREMIER INN HUDDERSFIELD CENTRAL			
	TITLE			
	PROPOSED ELEVATIONS AND FLOOR PLANS			
	SCALE			
	1:100 AND 1:200 @ A1			
JOB No	DRAWING No	REV		
PI1074	AP11	//		