


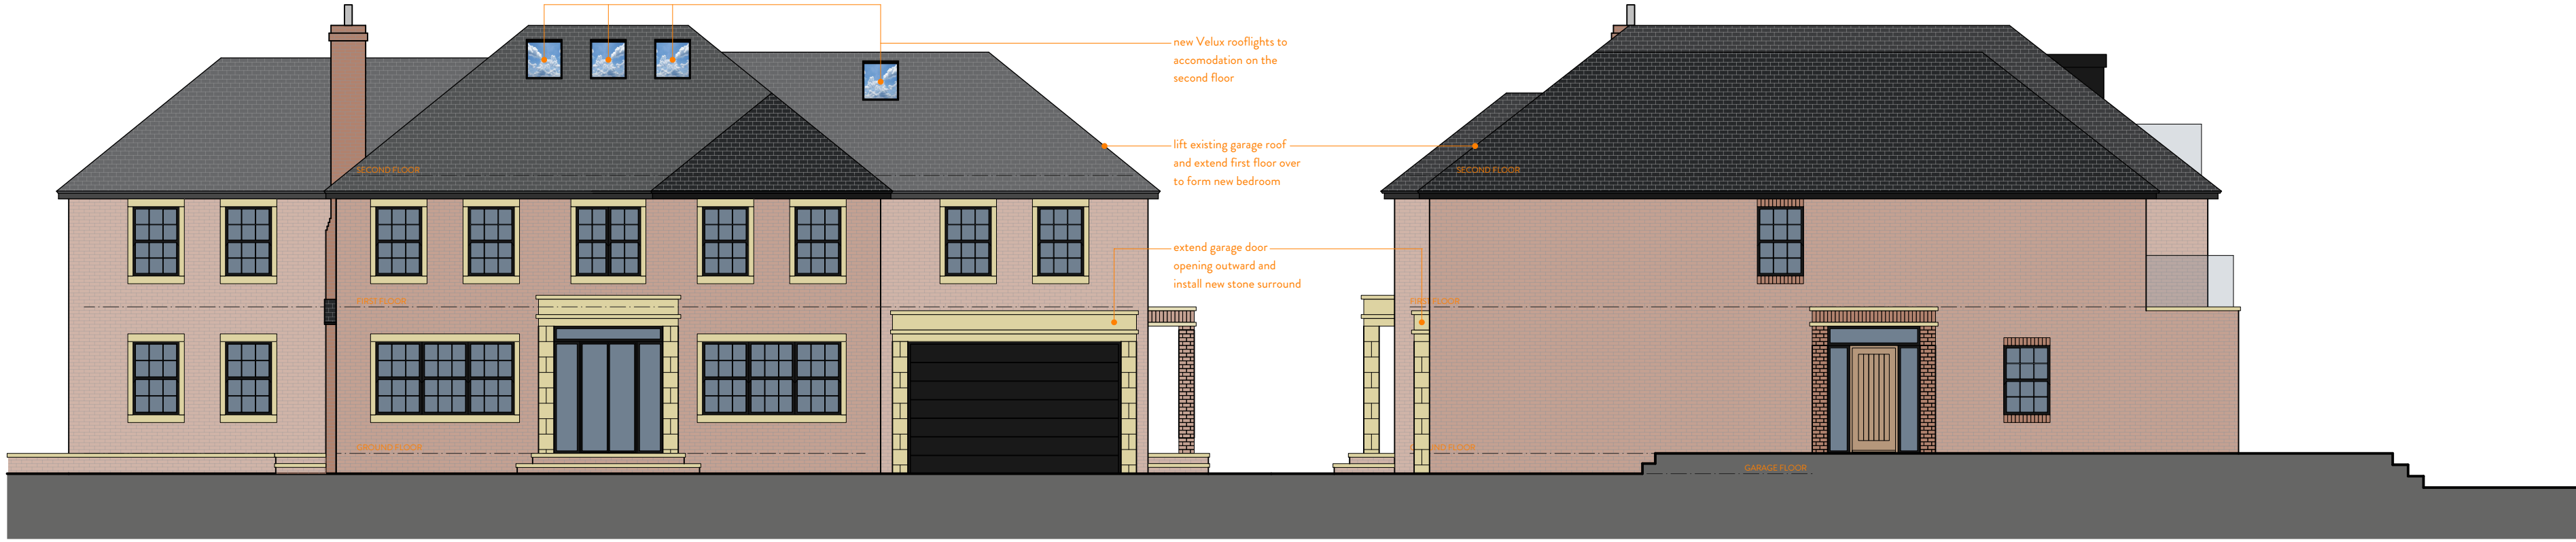


WEST ELEVATION.
1:100

SOUTH ELEVATION.
1:100



EAST ELEVATION.
1:100


NORTH ELEVATION.
1:100

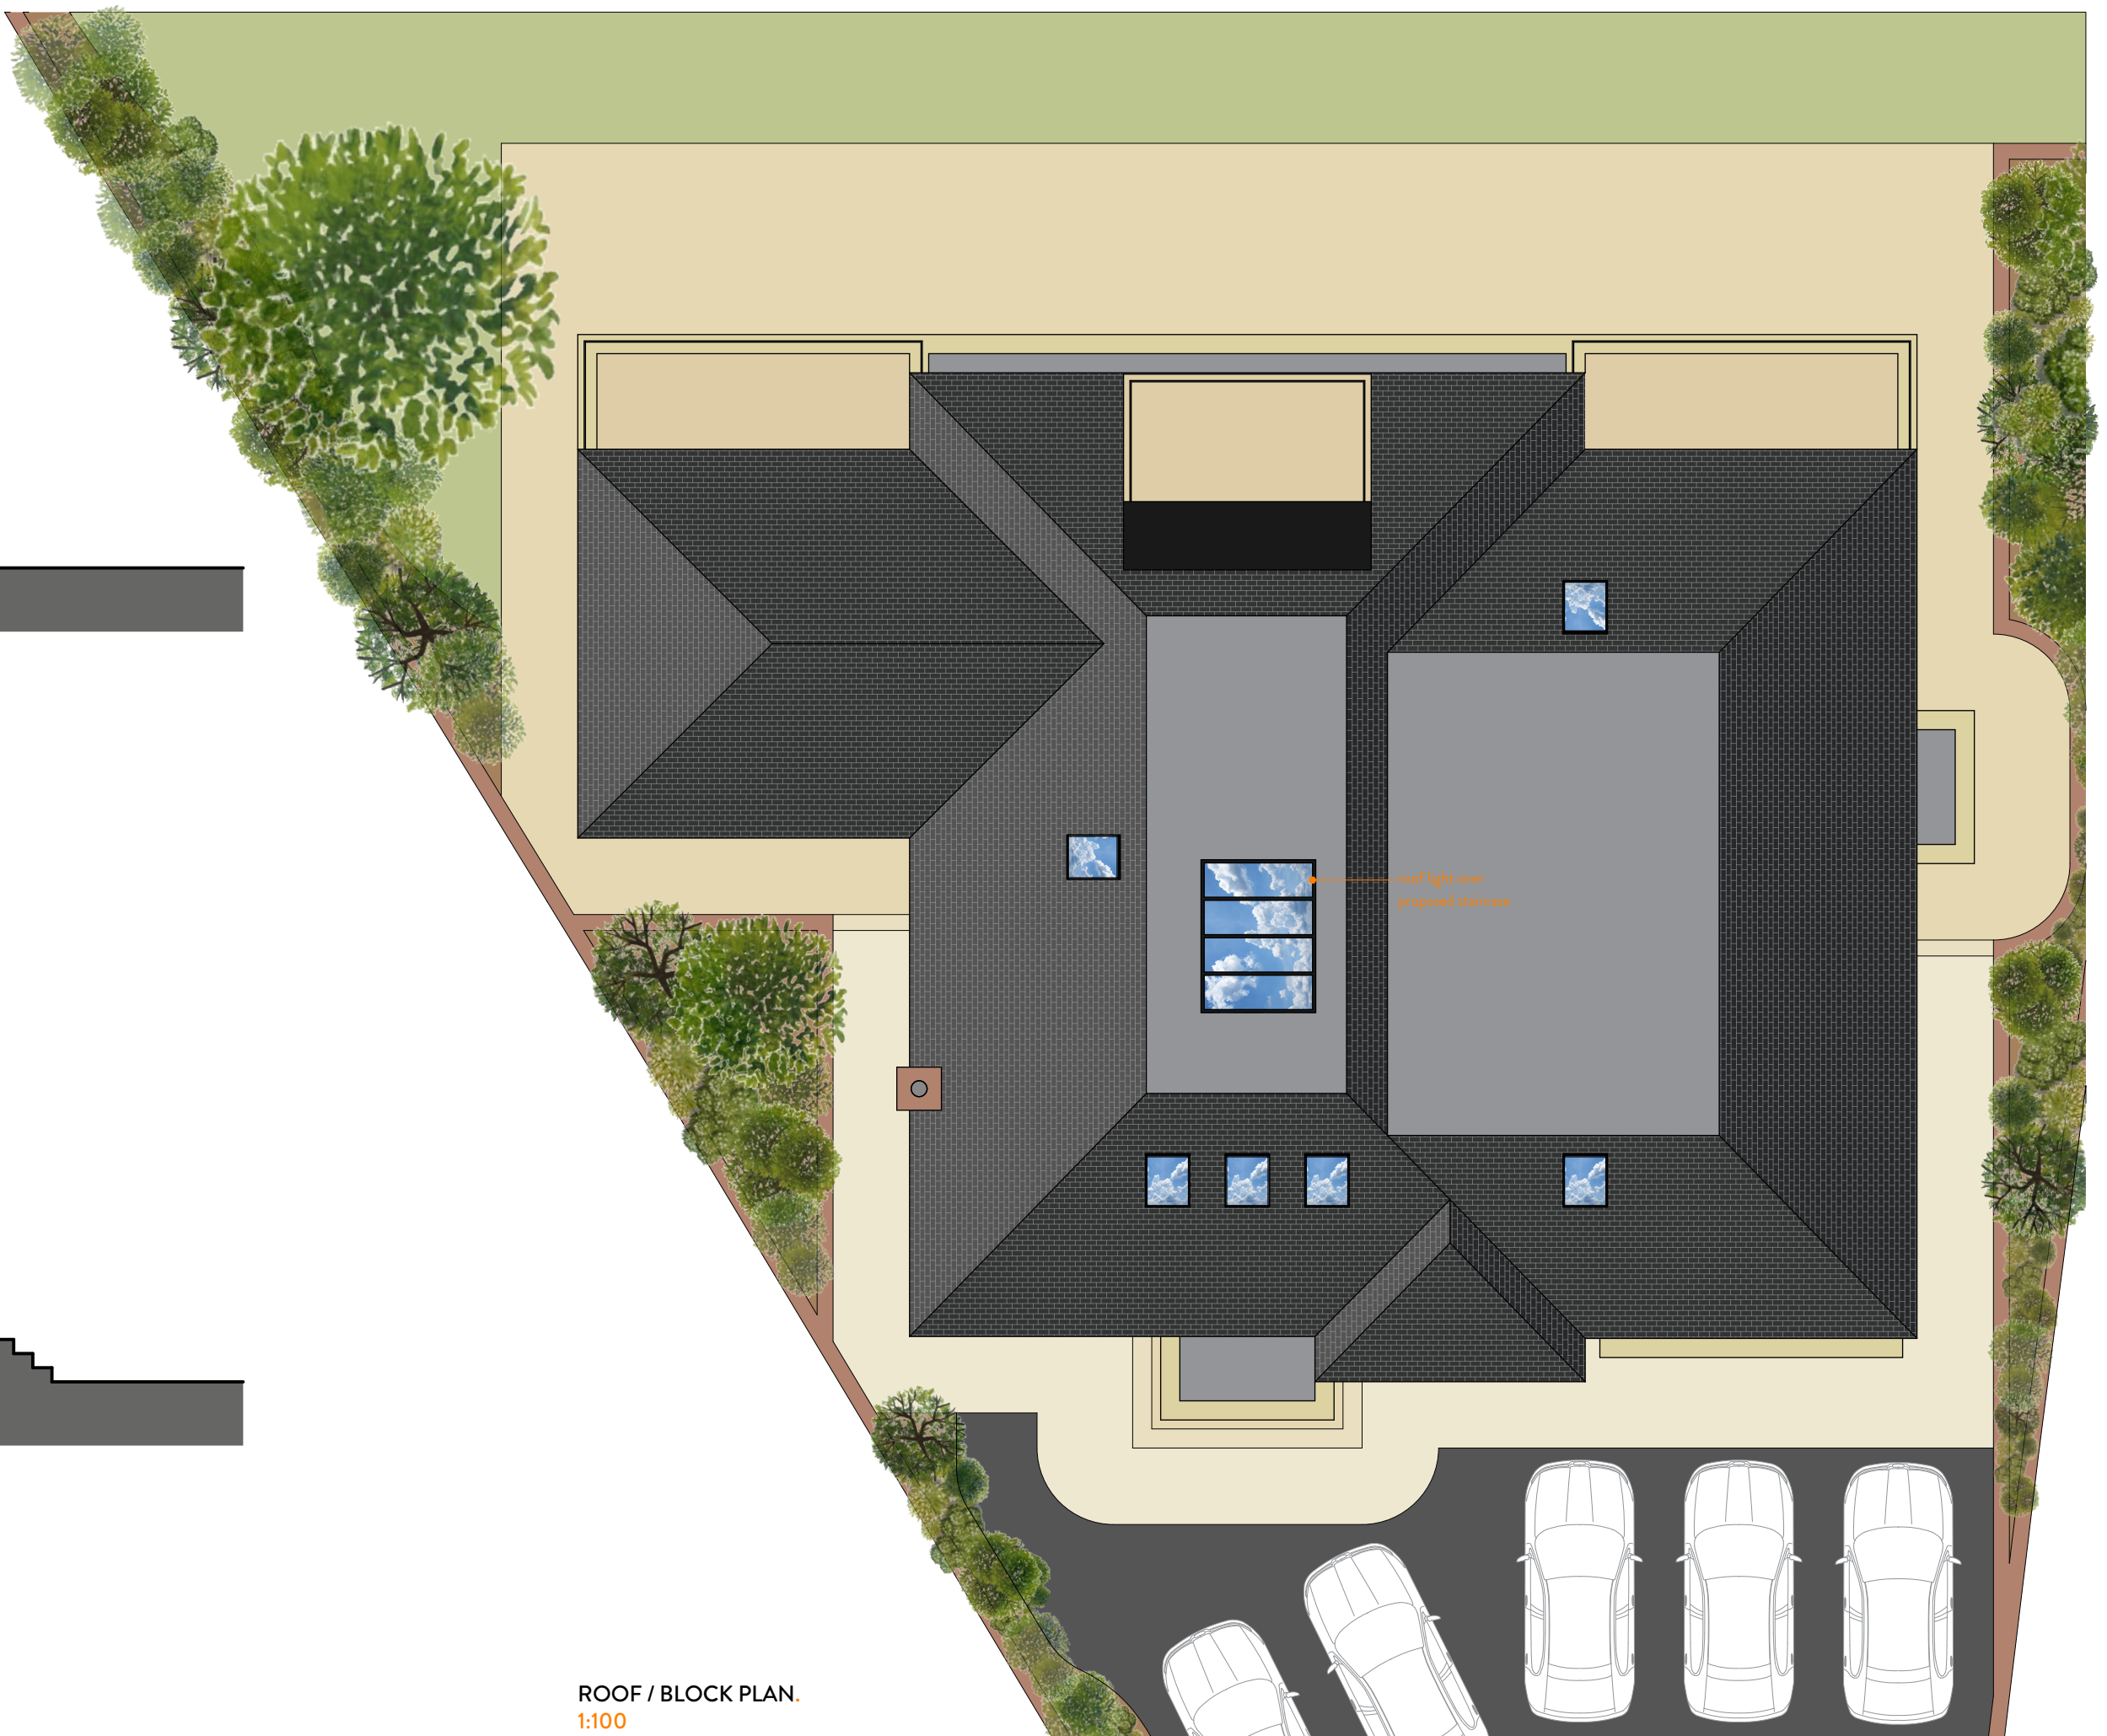


ROOF / BLOCK PLAN.
1:100



GROUND FLOOR PLAN.
1:100

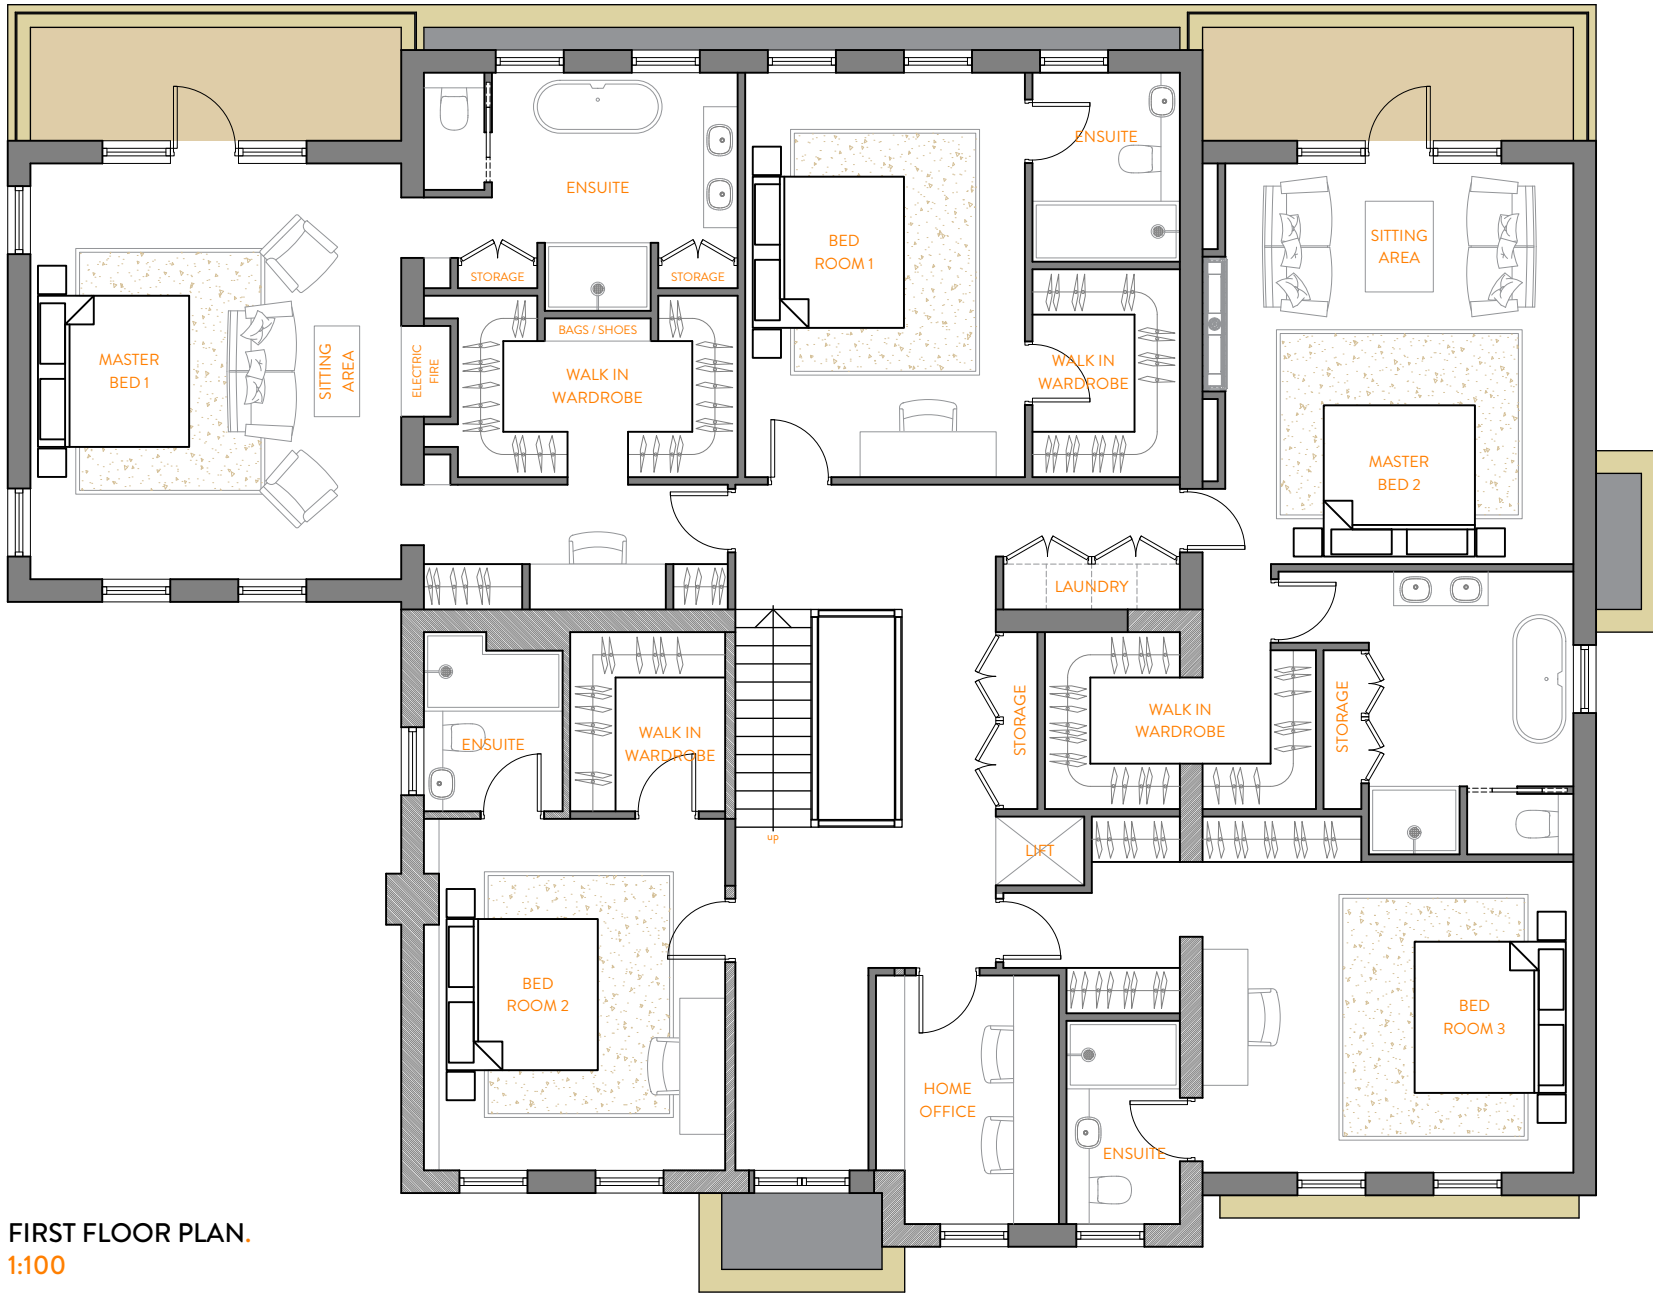

FIRST FLOOR PLAN.
1:100

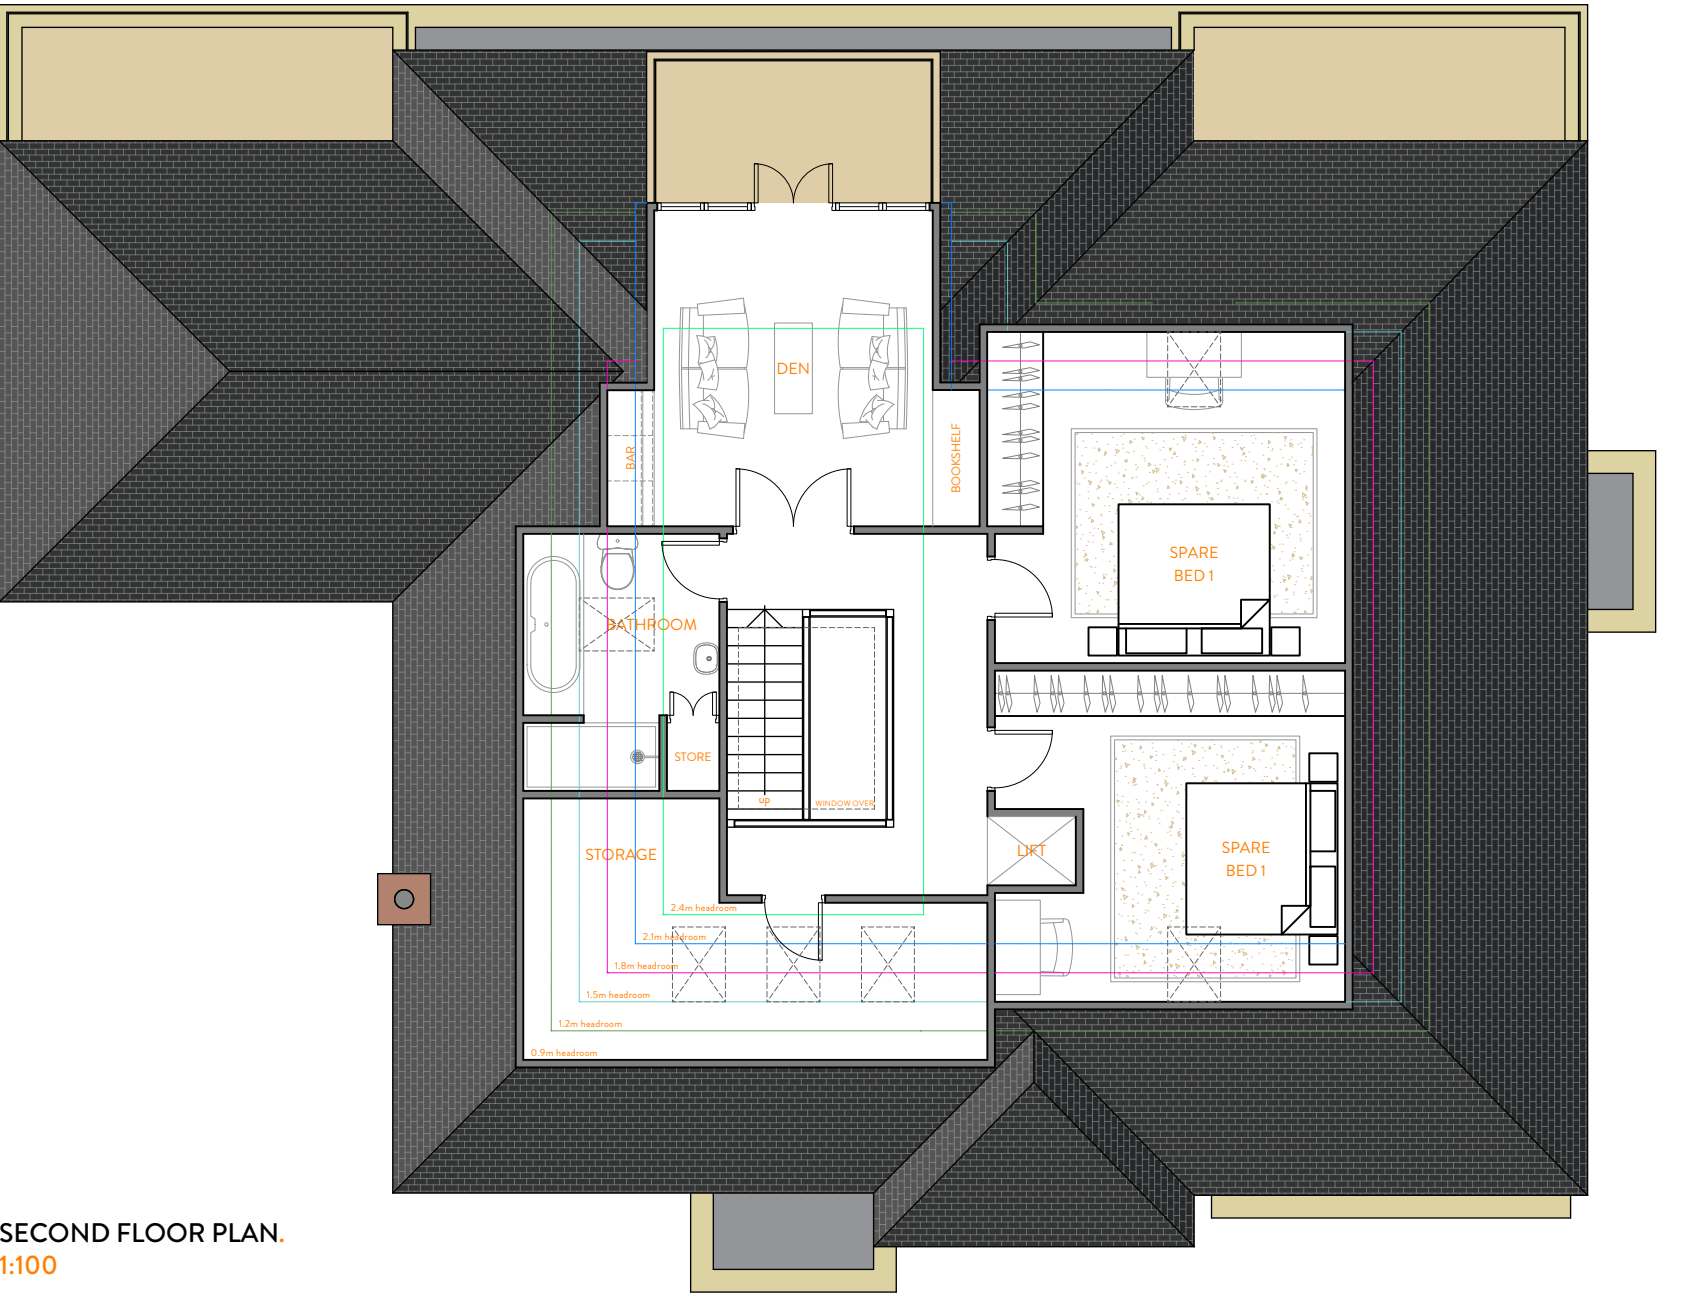

SECOND FLOOR PLAN.
1:100



REVISION	DESCRIPTION	DATE	NOTES
B	Amendments made as per comments by clients	07/05/24	
C	Amendments to second floor as per comments by clients, slight amendment to elevations	31/05/24	
D	Addition of rear door in spice kitchen, increased size of bathroom on second floor, update to elevations	19/06/24	
E	Minor amendment to kitchen and rear door arrangement	24/06/24	
-	-	-	
-	-	-	
-	-	-	
-	-	-	
-	-	-	
-	-	-	
-	-	-	
-	-	-	

STATUS		PROJECT TITLE			
PLANNING DRAWING		CUMBERLAND AVENUE			
<div>ORANGE DESIGN STUDIO.</div> <div>ARCHITECTURAL PRACTICE</div> <div>hello@orangedesignstudio.co.uk</div> <div>59A, Huddersfield Road, Mirfield, WF14 8AA</div> <div>orangedesignstudio.co.uk</div> <div>01924 650930</div> <div>COPYRIGHT © ORANGE DESIGN STUDIO LIMITED</div>		DRAWING TITLE			
		FINAL DESIGN - GENERAL ARRANGEMENT			
		SCALE	DRAWN	CHECKED	PROJECT REFERENCE
		1:100	EB	JH	ODS_23/805
		PAPER SIZE	DWG NUMBER	DATE	REVISION
A1	(20)001	24/06/24	E		
CLIENT		MR & MRS SAMRA			