



Existing Floor Plans

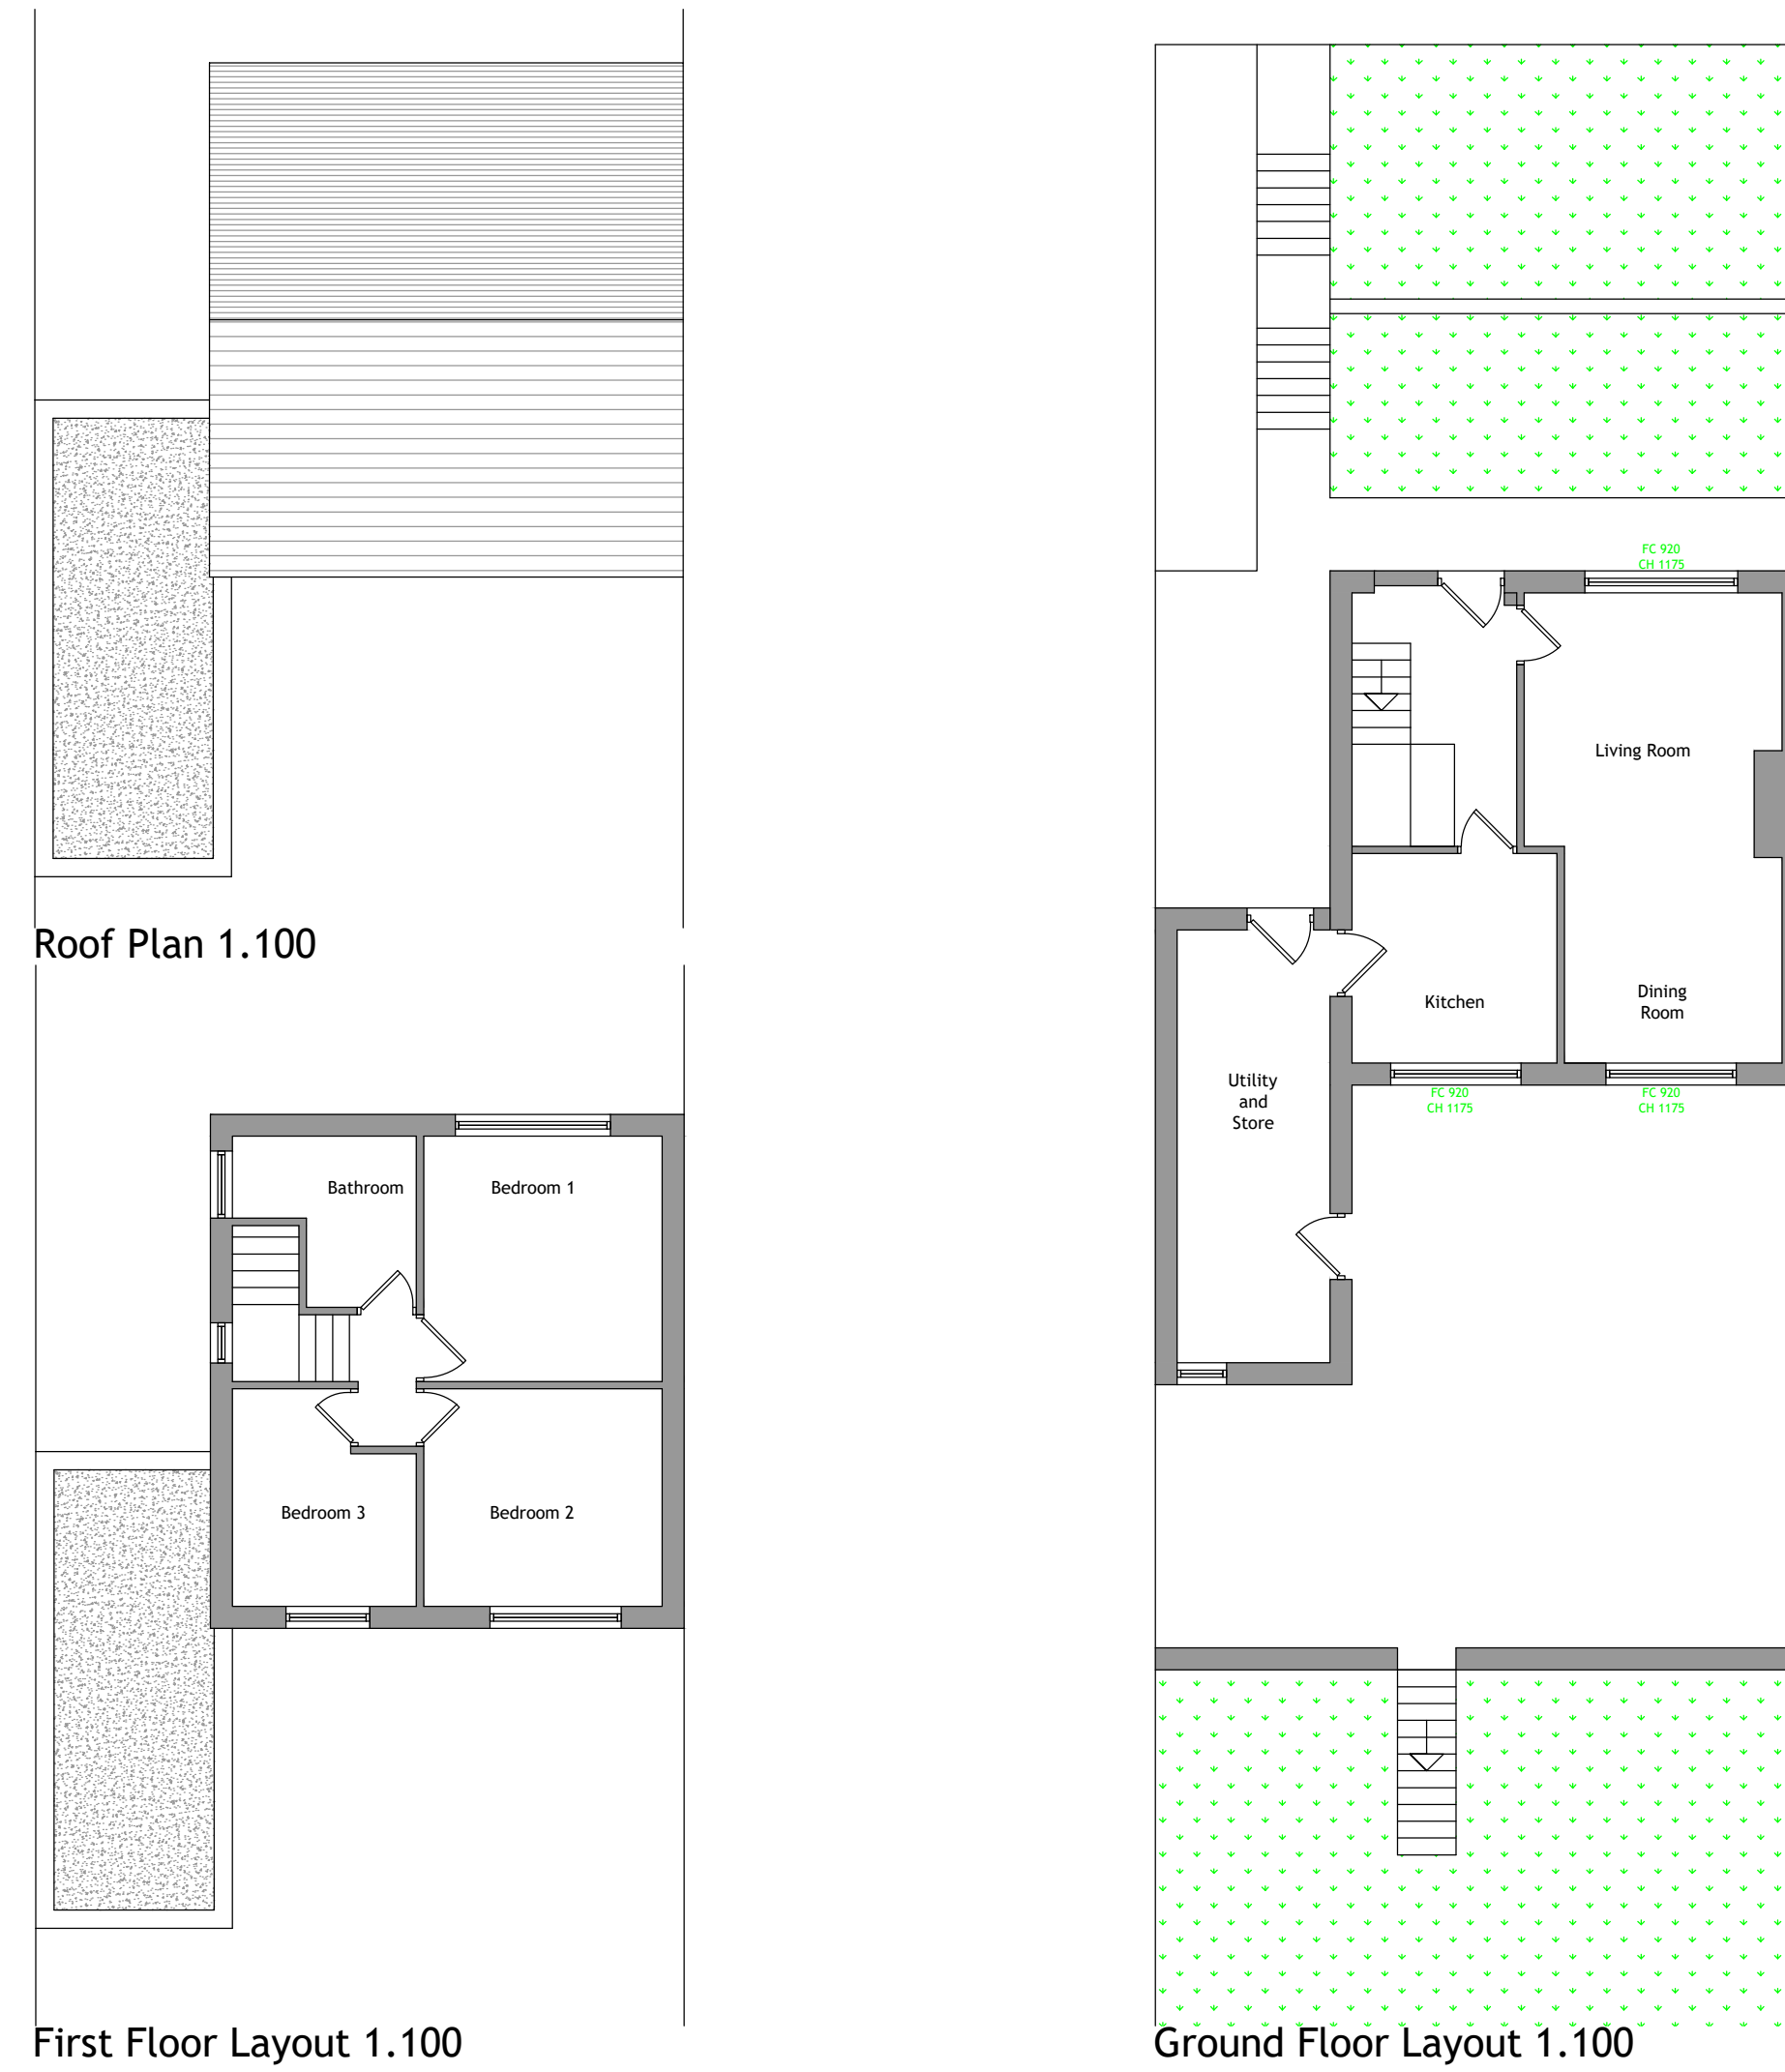

Existing Elevations

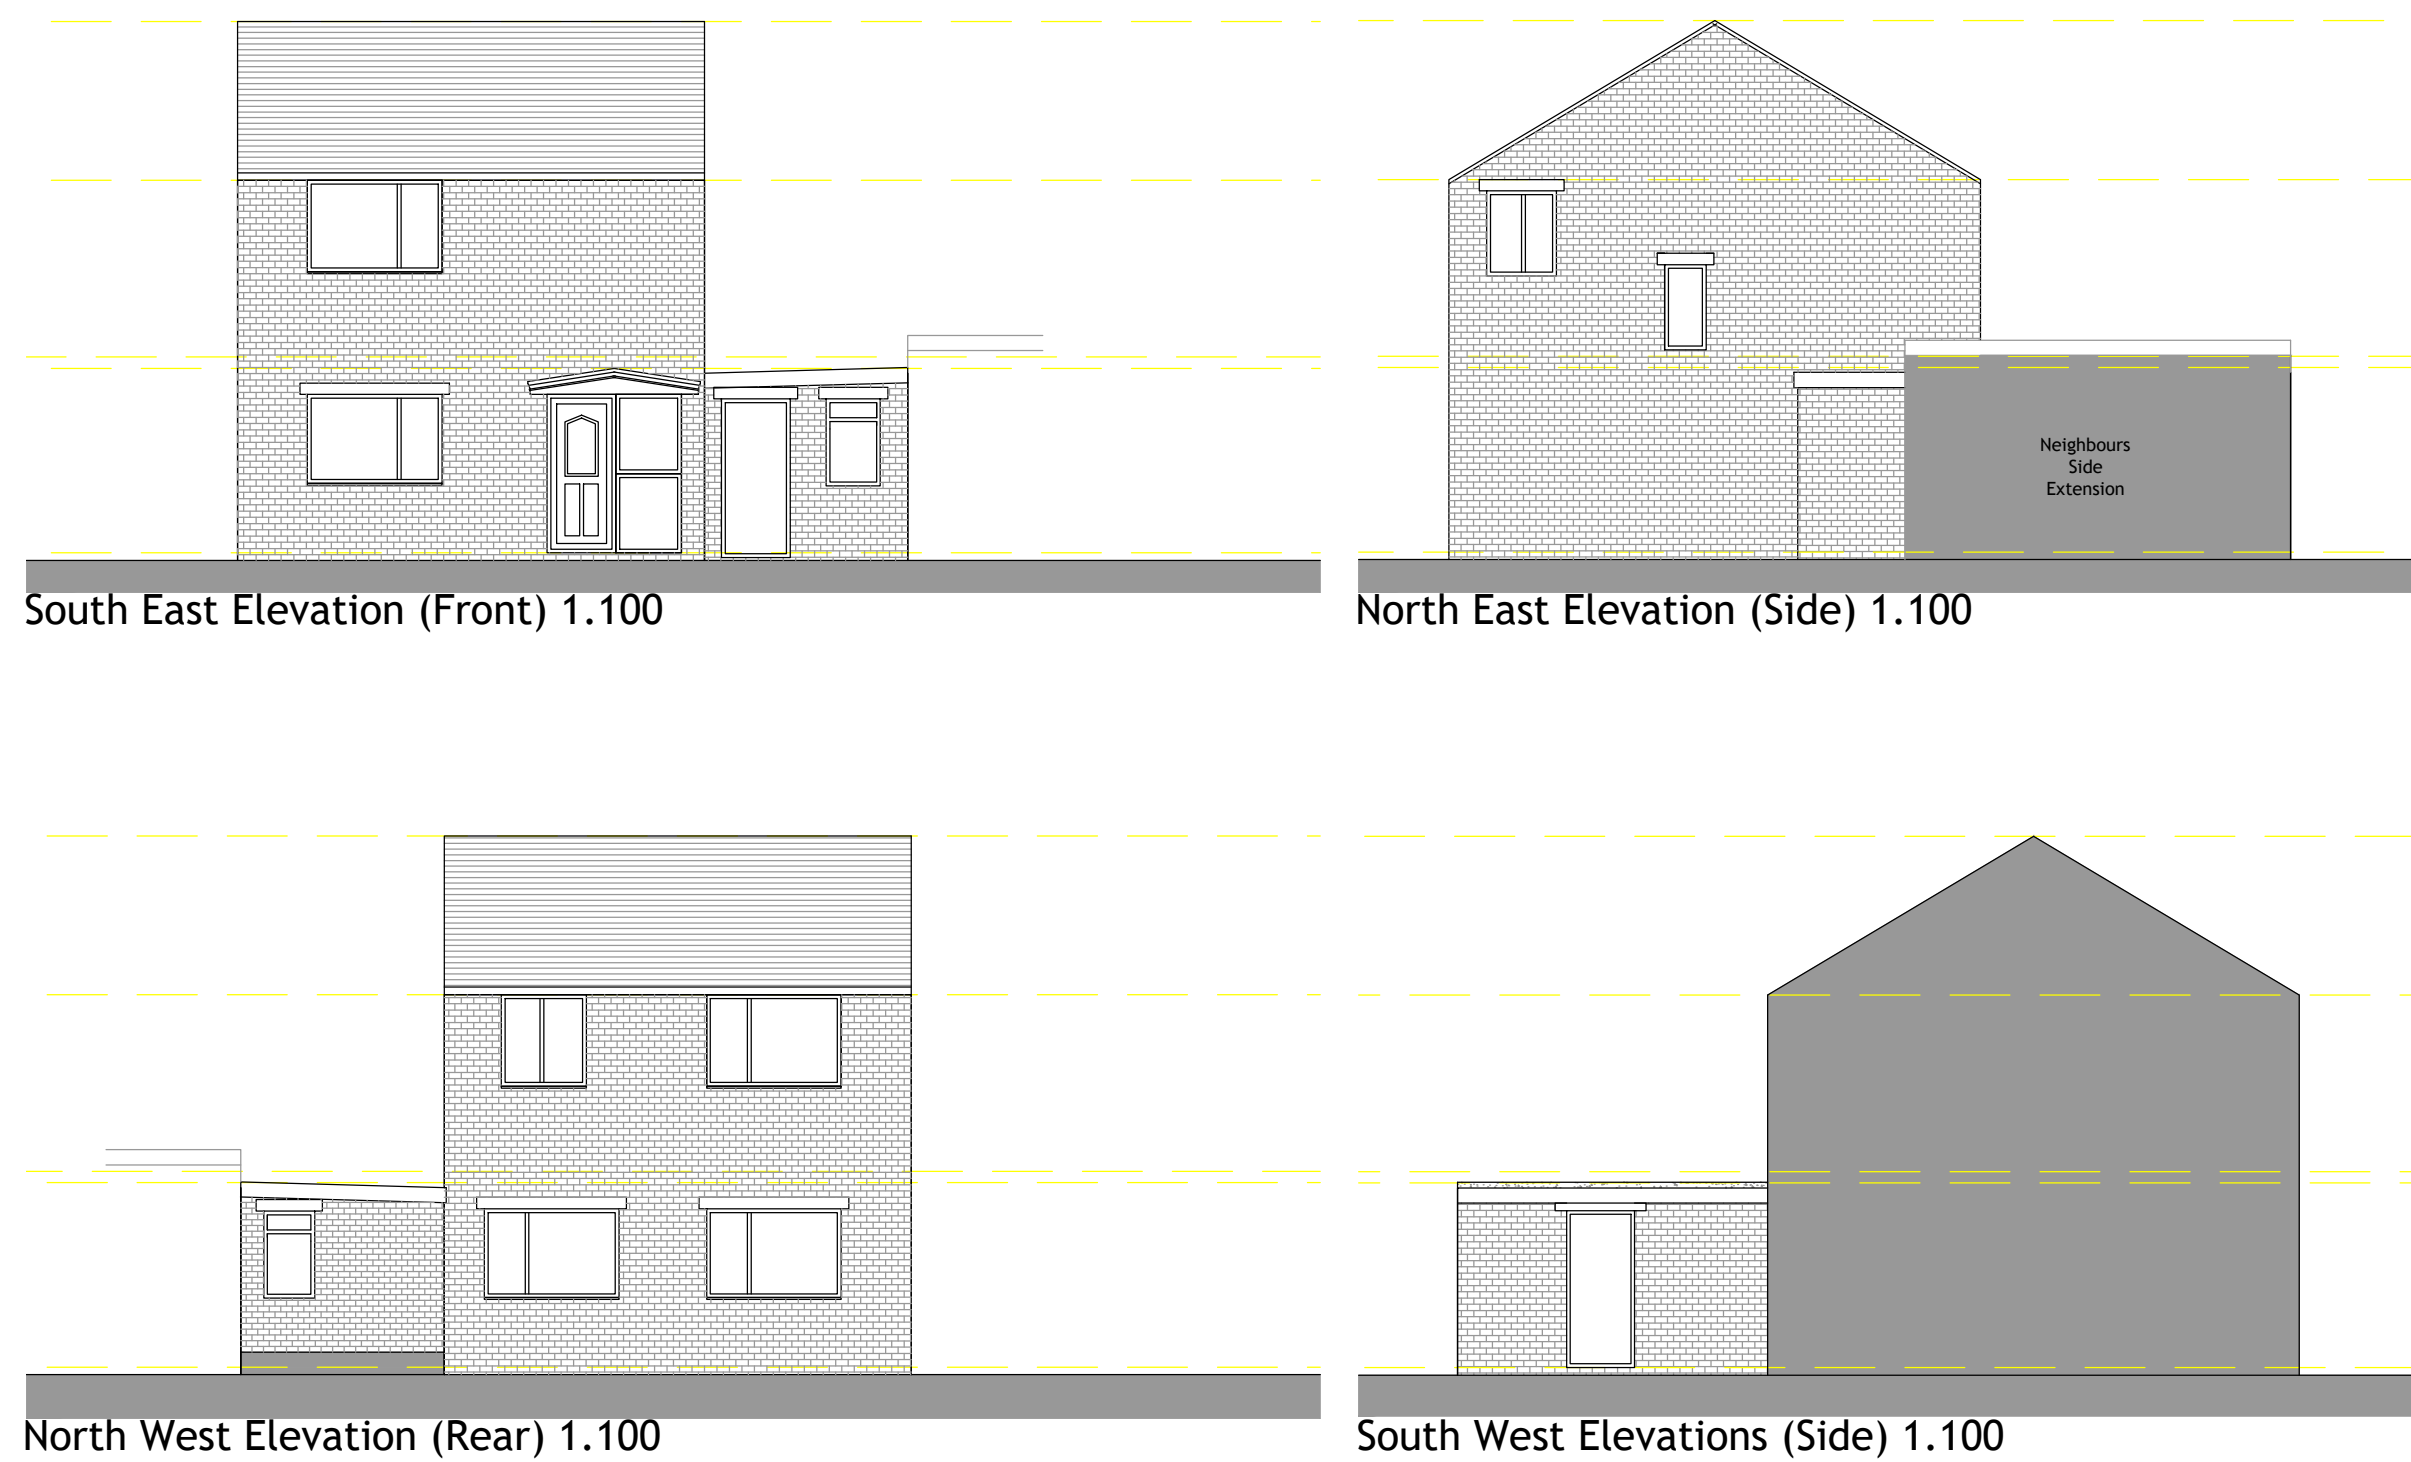

Proposed Floor Plans



Proposed Elevations




Written dimensions on these drawings shall take precedence over scaled dimensions. Contractors shall verify and be responsible for all dimensions and conditions on the project and UHD Architectural Services must be notified of any variations from the dimensions and conditions shown by these drawings prior to commencement of any work. All contractors are deemed to have made themselves aware of site conditions prior to entering into any contract.

A1	1:50	
A3	1:100	




Location PLan 1.1250

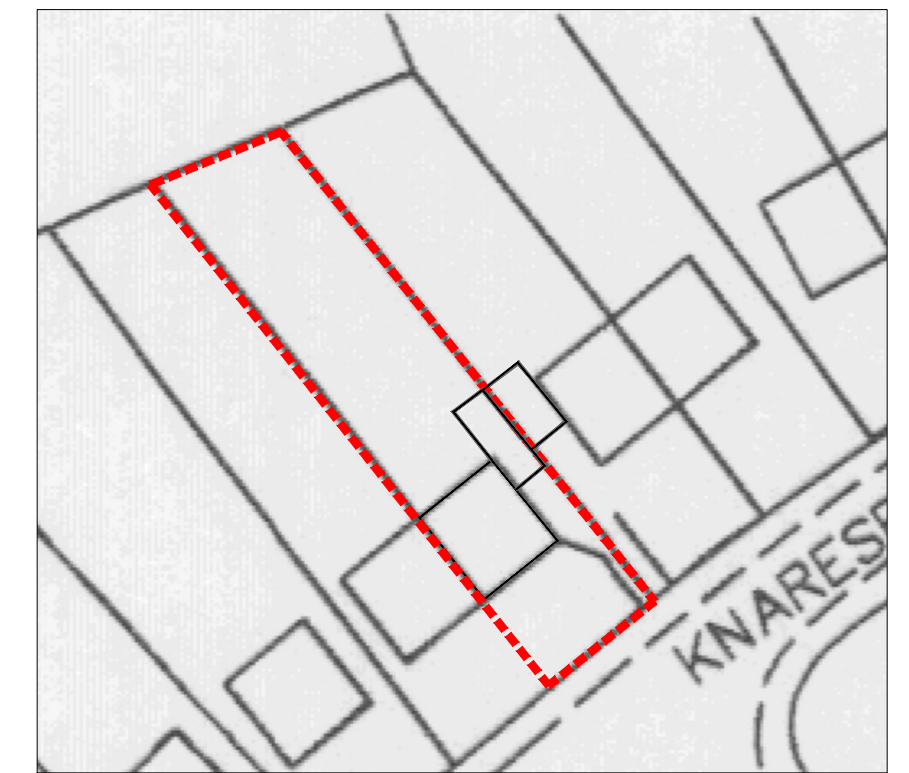

Site Plan 1.500

REV	DESCRIPTION	DATE	DRAWN
-----	-------------	------	-------

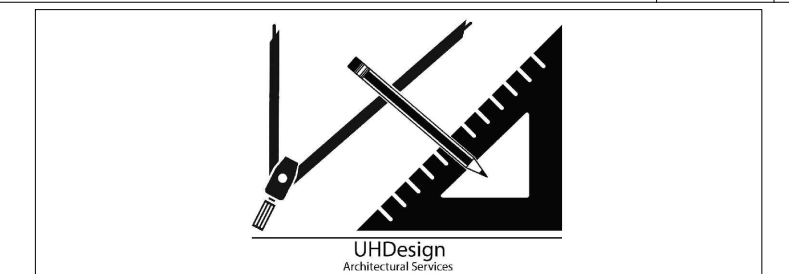

CLIENT	Mr Khrum Shahzad Razaq		
ADDRESS	17 Knaresborough Drive Huddersfield, HD2 2PR		
PROJECT	Single Storey Rear Extension		
DRAWING	Existing and Prop Layout and Elevations		
DRAWN	UH	DATE	June 23
		SCALE	1:50@A1
DWG No.	2425/01A		
STATUS	EXISTING and Proposed		