


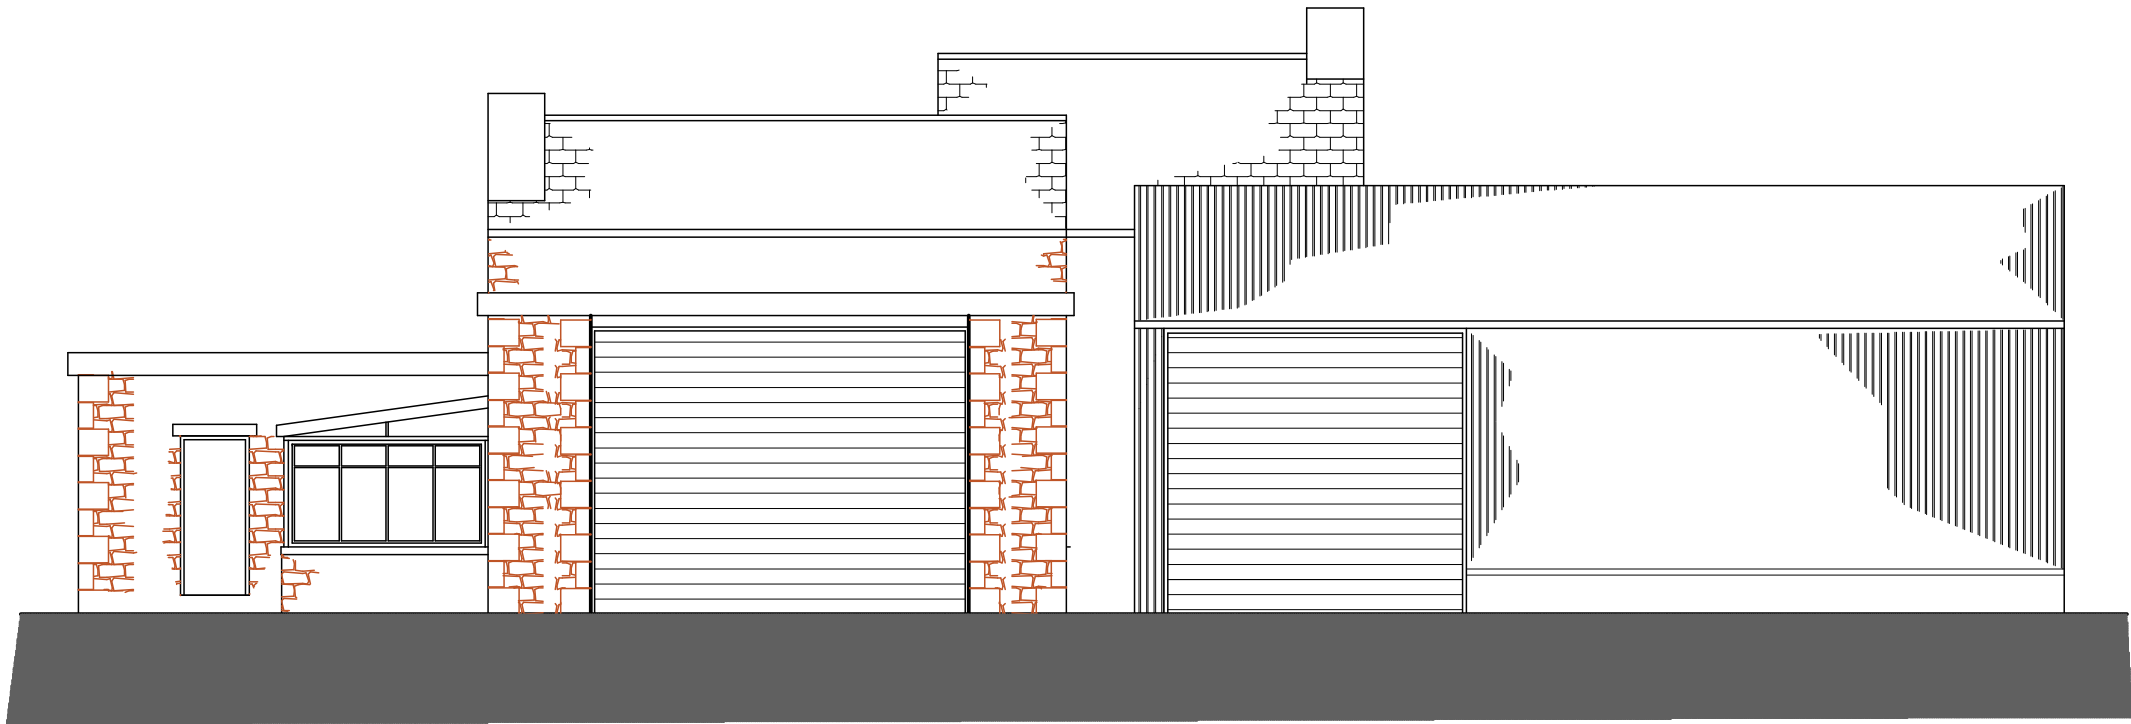


WEST ELEVATION




SOUTH ELEVATION




NORTH ELEVATION

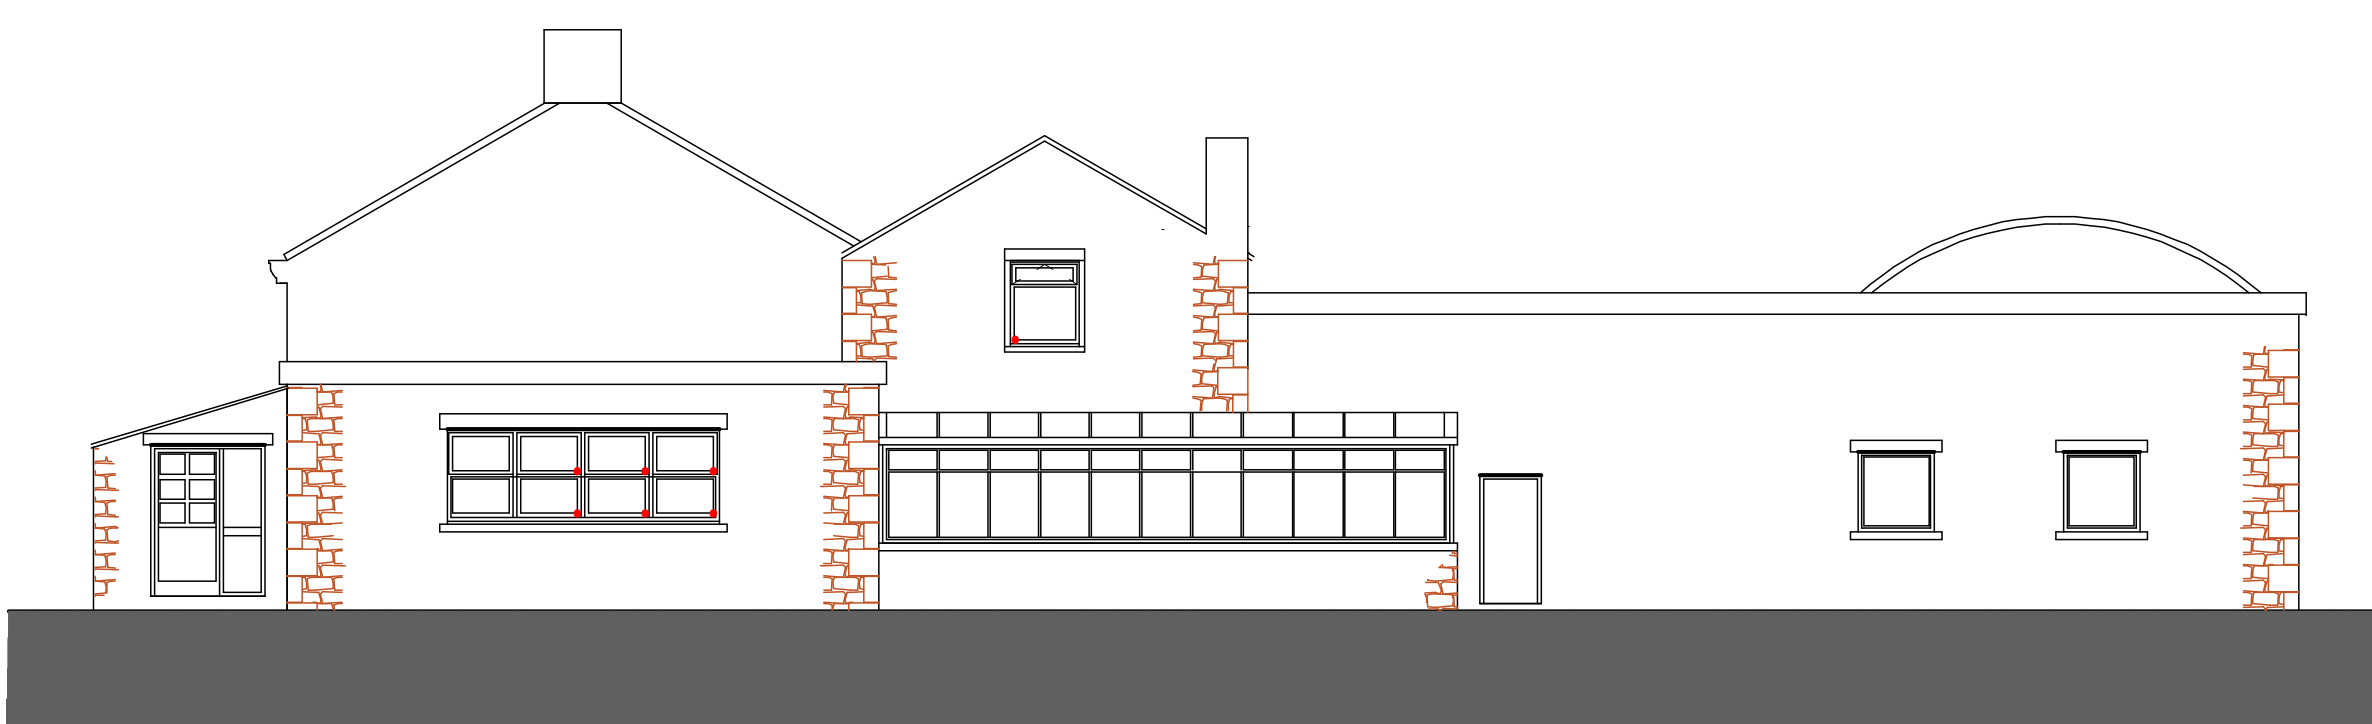


EAST ELEVATION

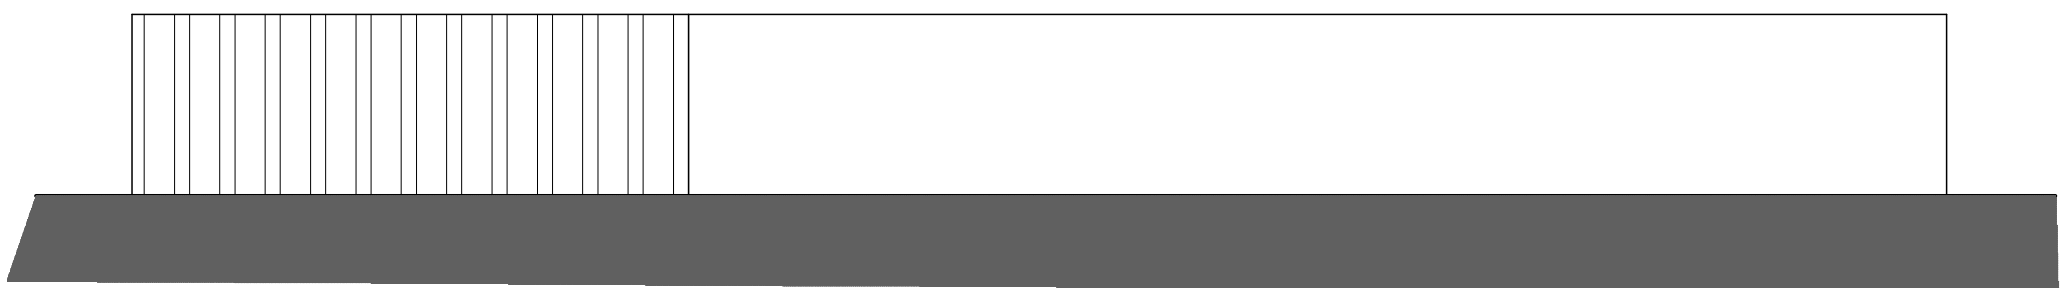

EAST ELEVATION

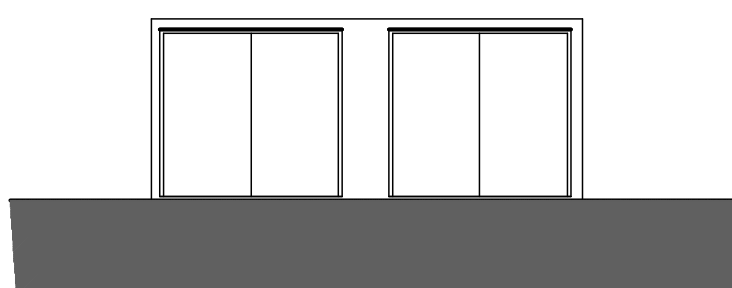


SOUTH ELEVATION

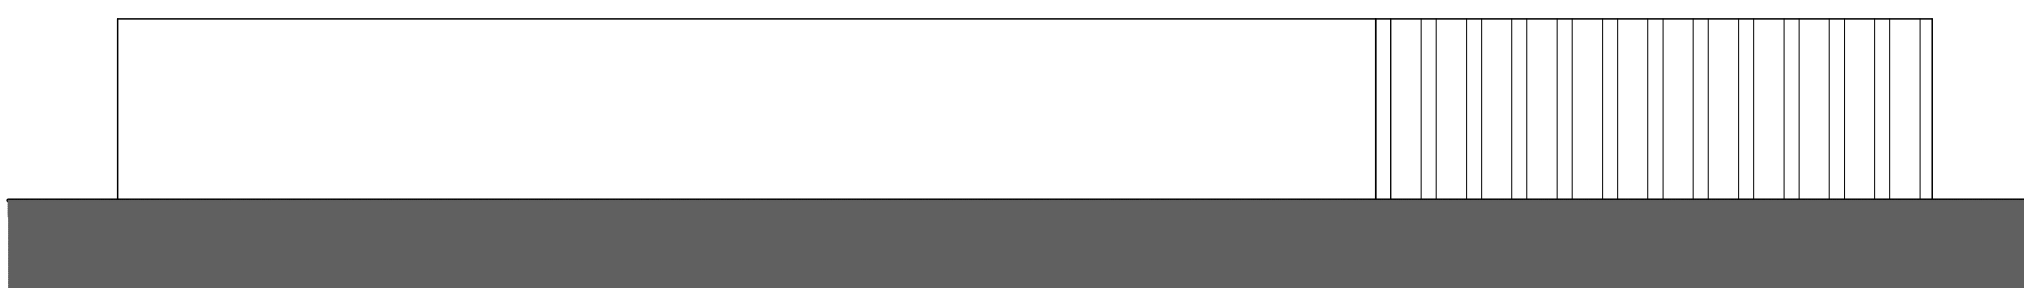

WEST ELEVATION



PLAN - DETACHED OUTBUILDINGS

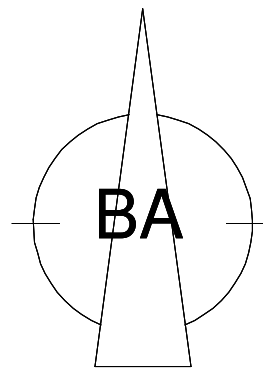

**Brunswick Architectural**  
6, Warneford Road, Huddersfield, HD4 5TW  
Mobile: 07860 354023  
E-Mail: mick@brunswickstates.com

**CLIENT:** N HAIGH

**TITLE:** Slate Pitts Farm,  
Chain Road, Slaithwaite

**NOTES:**  
This drawing is for Building Control & Planning Permission purposes only. Brunswick Arch. accept no liability for errors or omissions. The drawing may be used for estimating purposes, the Principal Contractor must cost fully from a site investigation. The Contractor is responsible for checking site dimensions, materials etc, and all building work, such work being checked by Building Control on site, as may be appropriate. Brunswick Architectural disclaim any liability for works carried out.

**EXISTING ELEVATIONS**

SCALE: 1:100 @ A1      DATE: 9 May 2024

**DRG No:23\_151.3A**

