



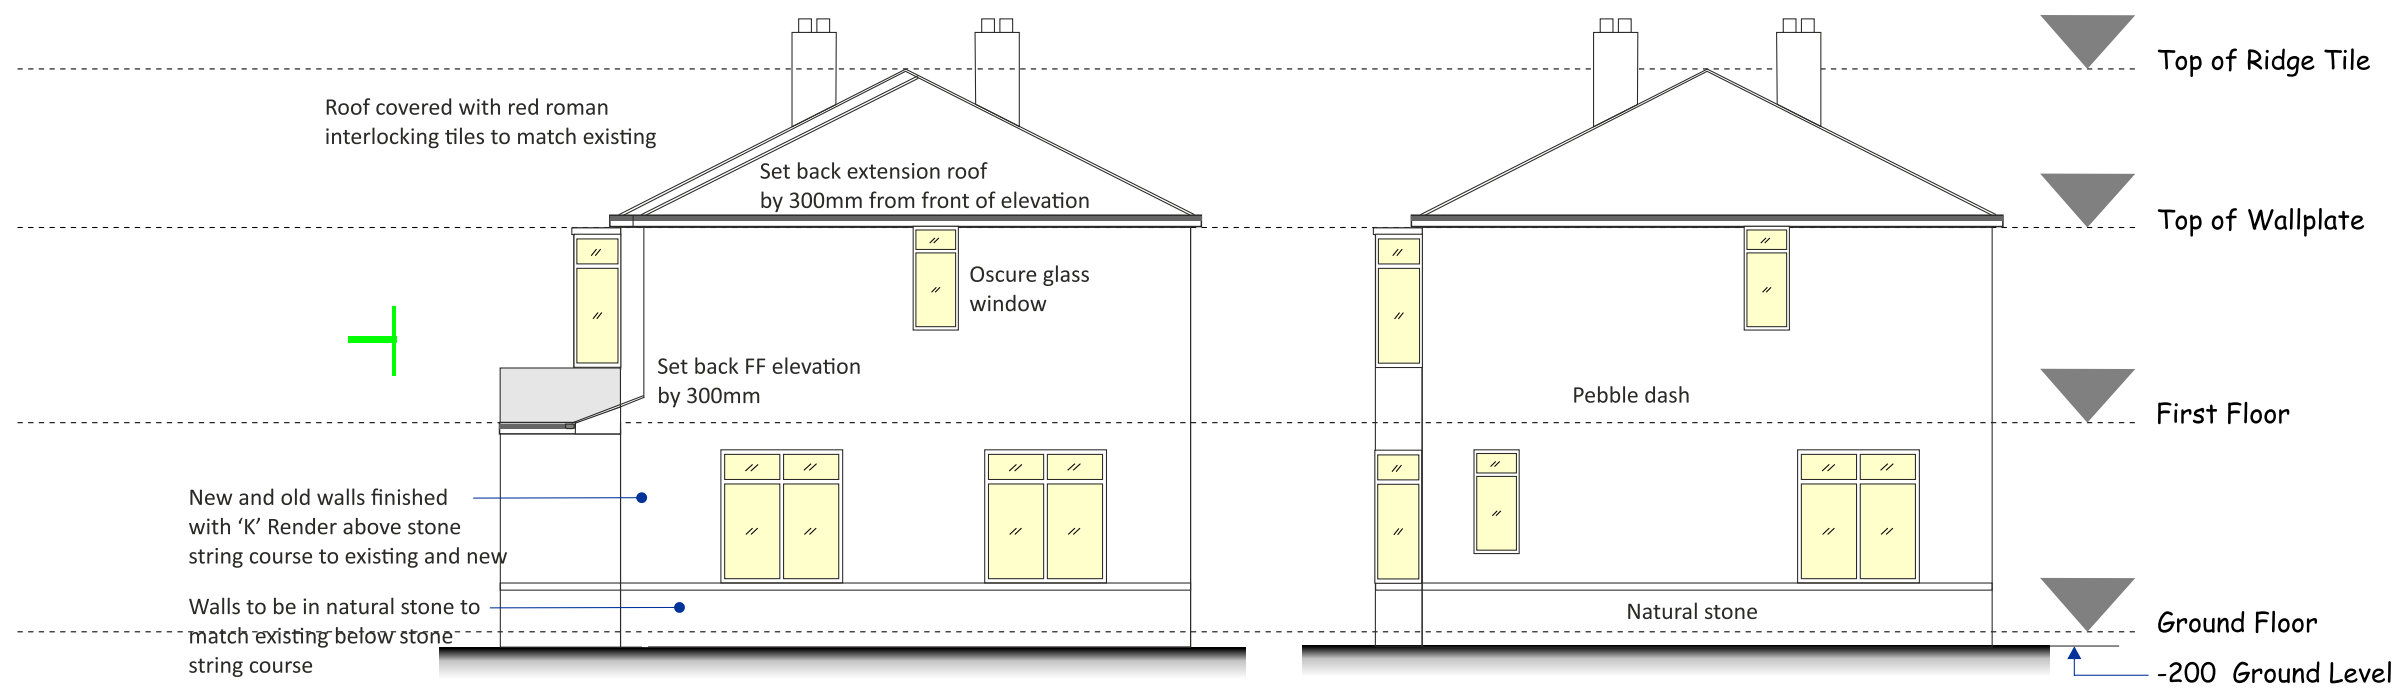

Proposed Side Elevation Scale 1:100

Existing Side Elevation Scale 1:100

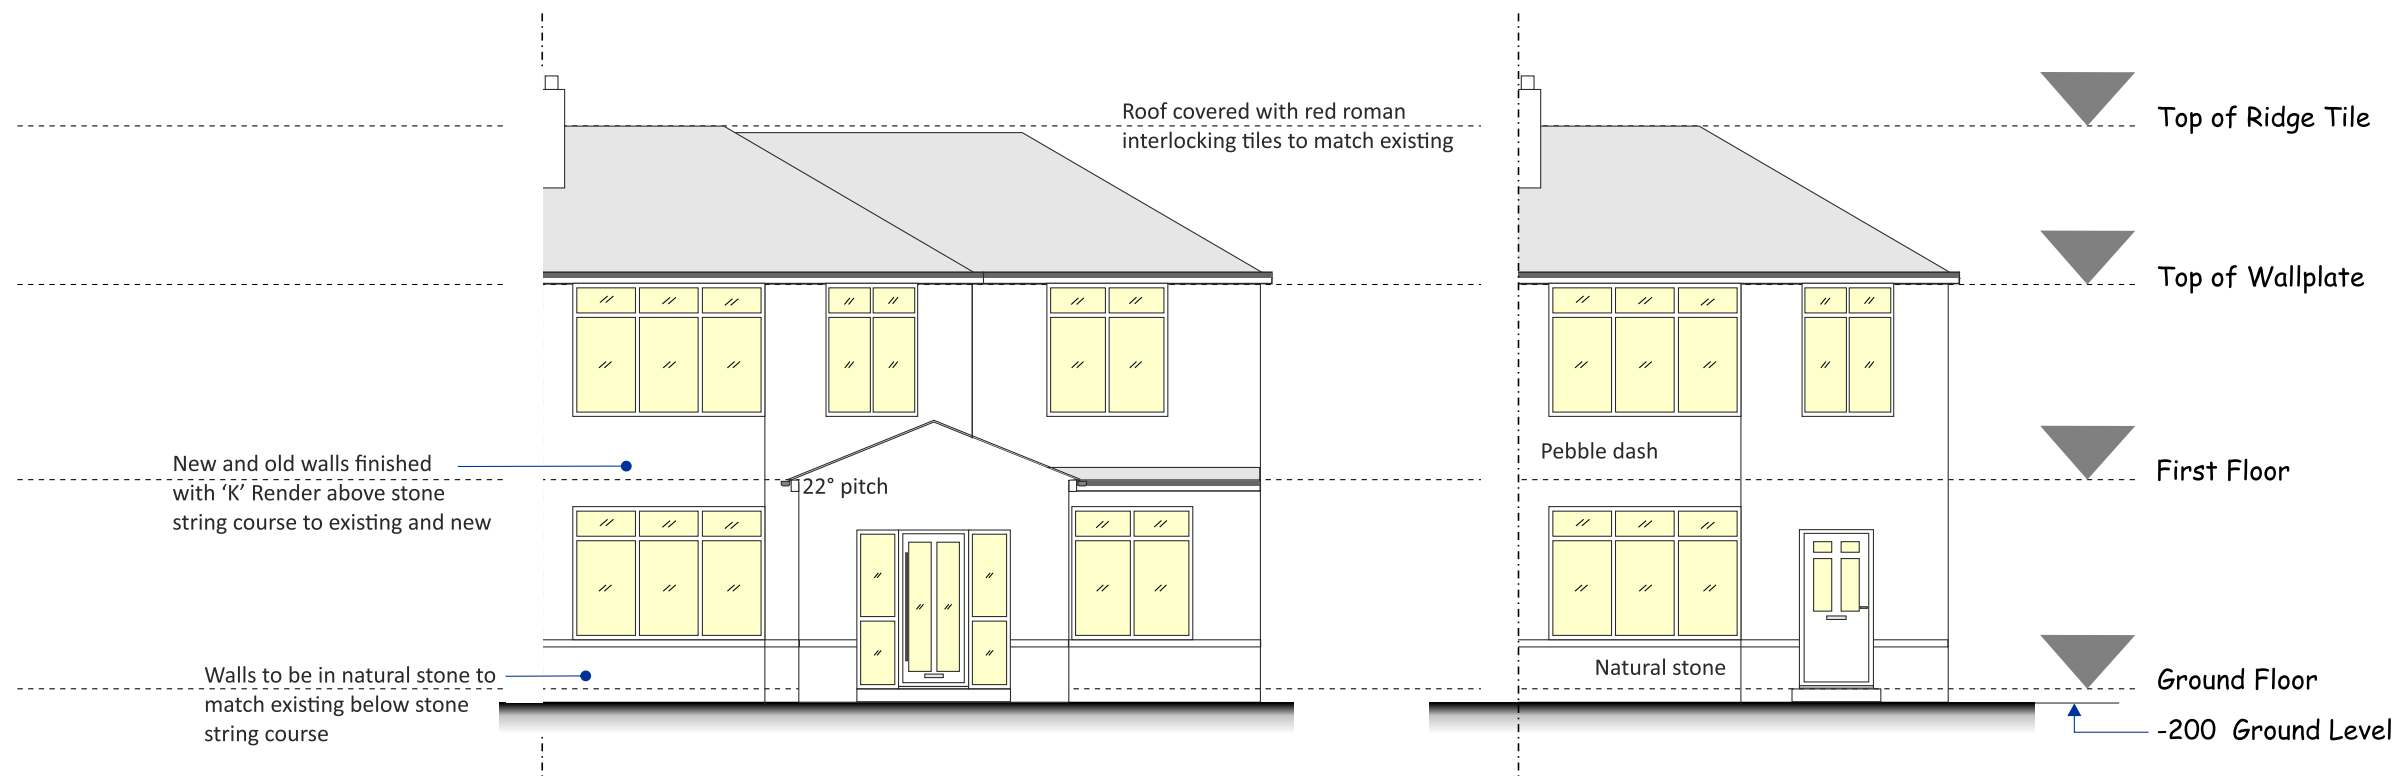

Proposed Front Elevation Scale 1:100

Existing Front Elevation Scale 1:100