


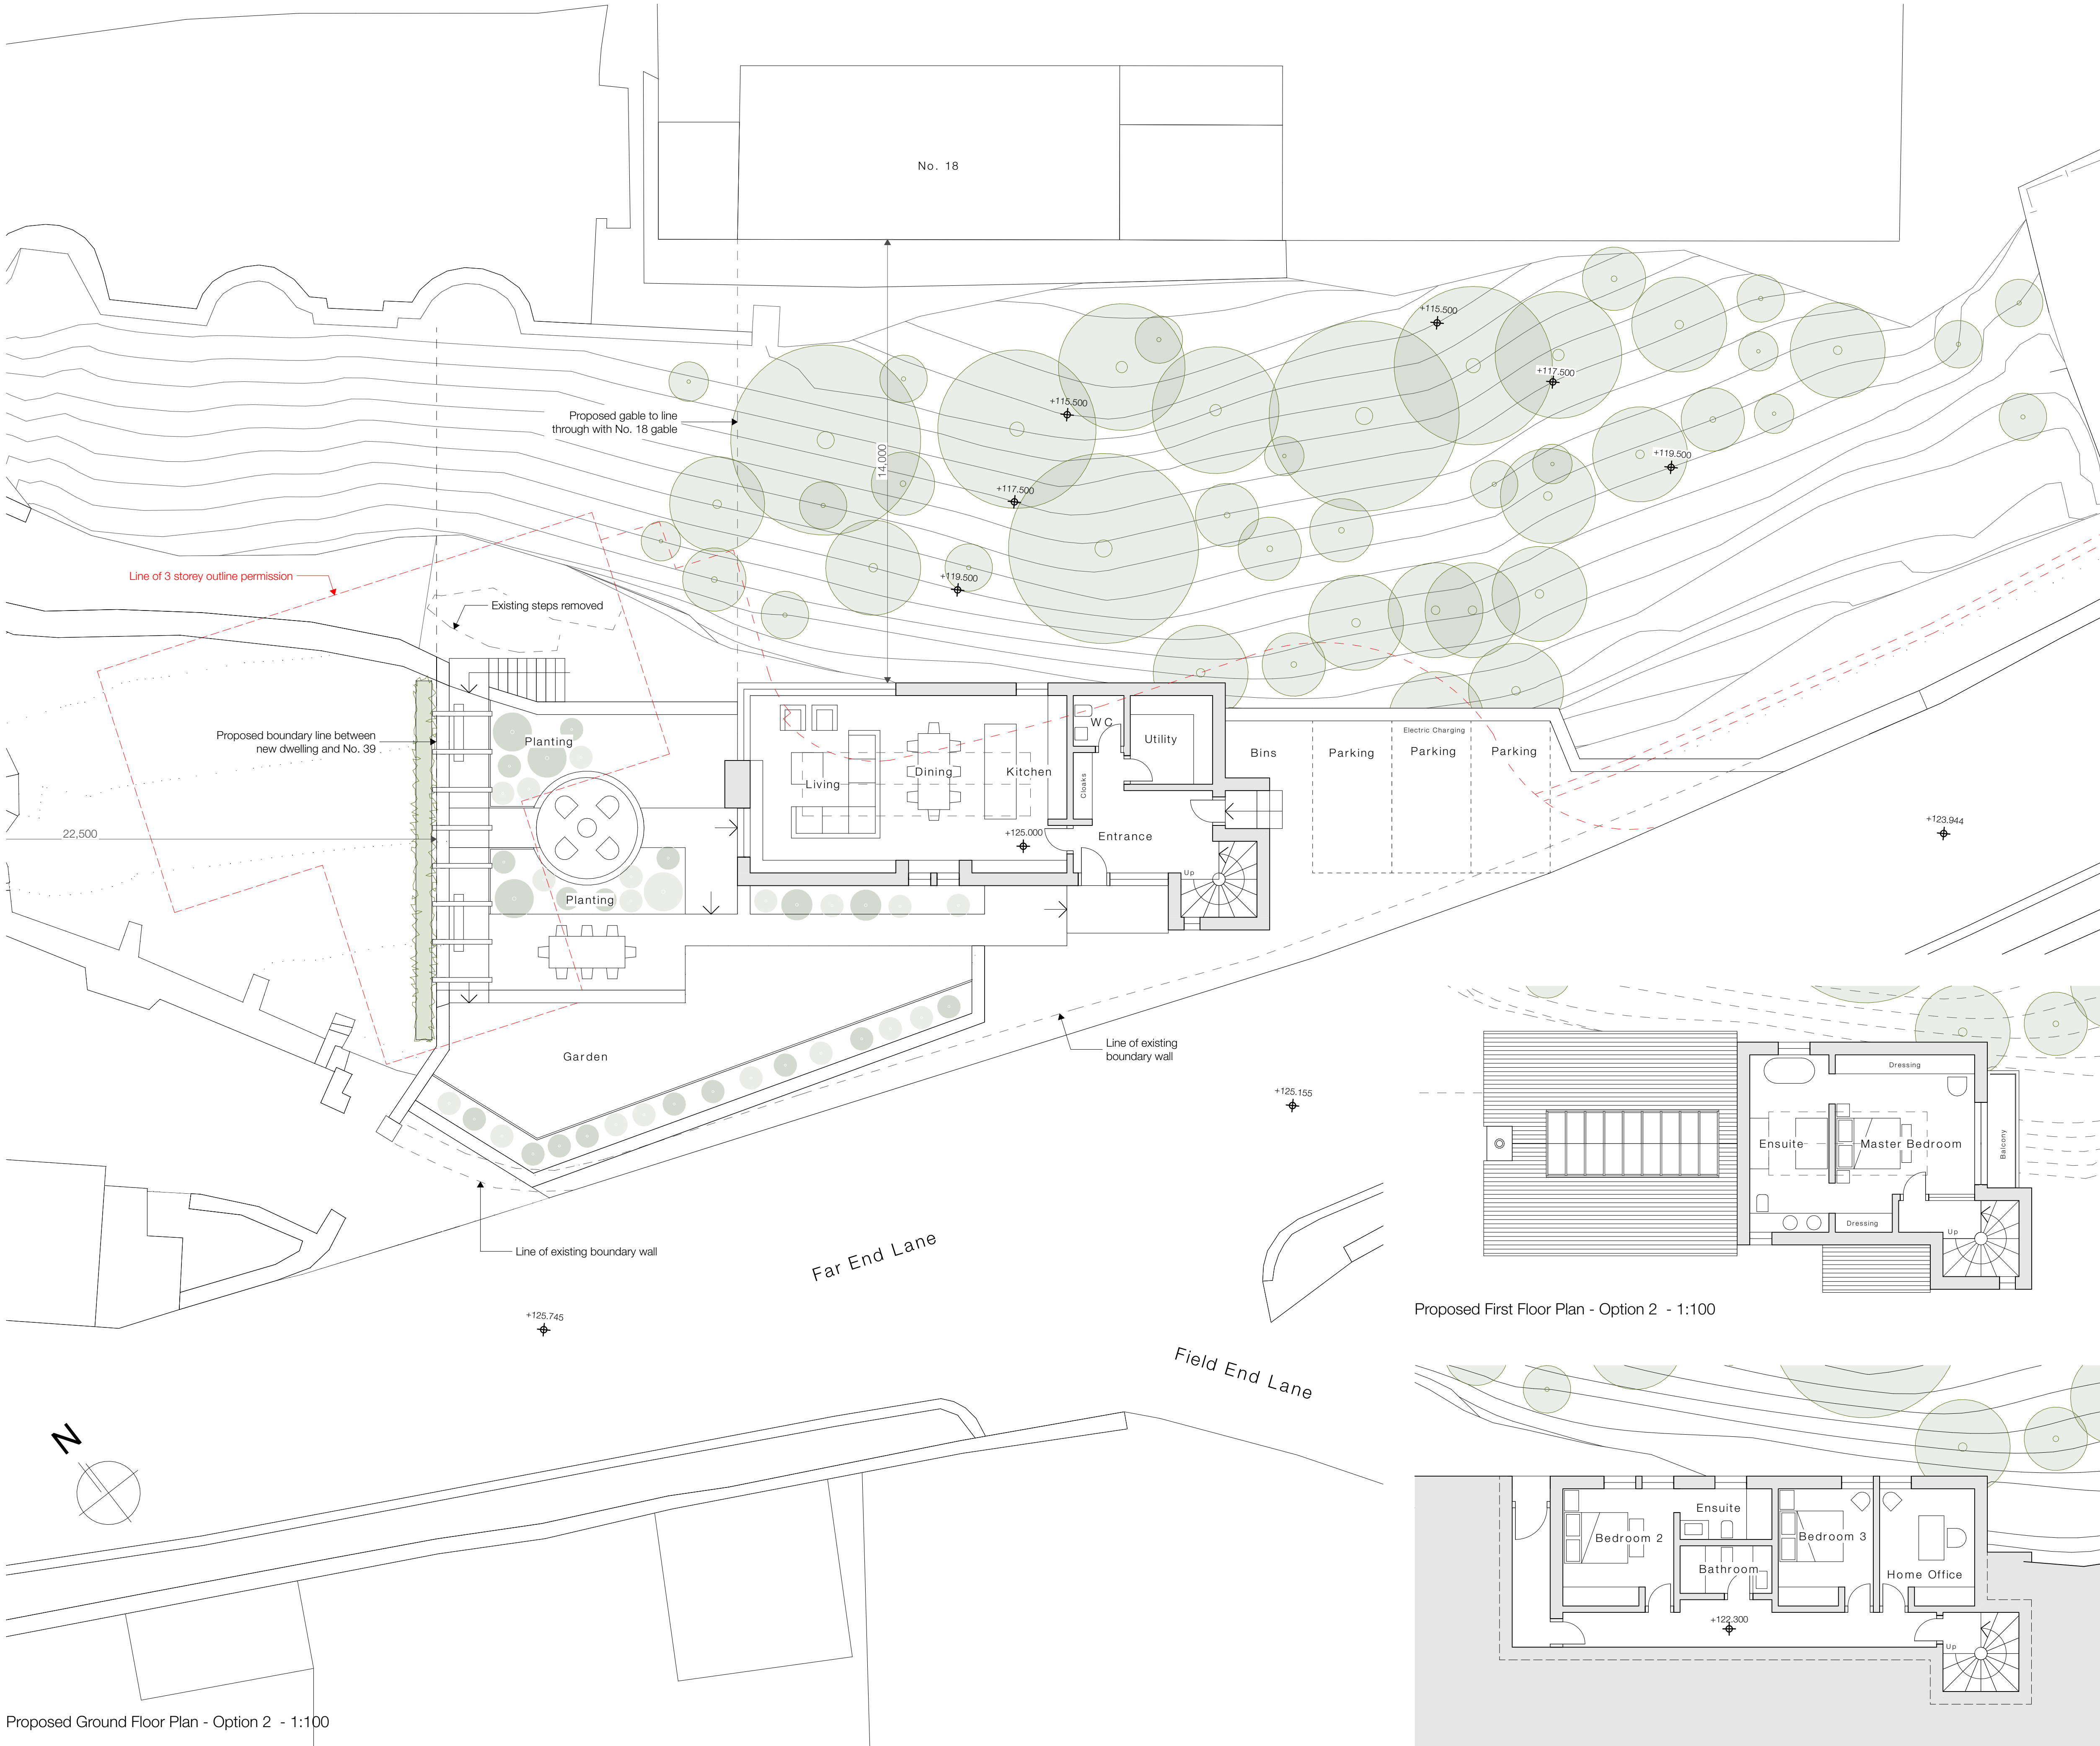

Proposed Ground Floor Plan - Option 2 - 1:100

Proposed First Floor Plan - Option 2 - 1:100

Proposed Lower Ground Floor Plan - Option 2 - 1:100

Notes

Do not scale from drawing, use figured dimensions only.
All dimensions must be checked and verified on site prior to commencement of work and Architect to be notified of any discrepancies.
This drawing is intended to permit overall scheme proposals only and cannot be used for construction purposes without further information.

Rev	Description	Drawn	Date
•	Drawing created.	KA	19.09.24



OS Plan - 1:1250

KEY

--- Line of outline permission

Project Description New Dwelling	
Site Address Land adj. to Fern Bank, Far End Lane, Holmfirth, HD9 6NS.	
Client Mr J Murray & Miss D Forbes	
Status	Company AD
Drawing 1:100, 2	Scale @ A1 1:100, 1:1250
Date September 2024	Drawn KA
Drawing No. 3479 (Sk) 43	Revision •

ONE17
ARCHITECTS & INTERIOR DESIGNERS

The Dyehouse, Armitage Bridge
Huddersfield, West Yorkshire HD4 7PD
T 01484 668 000 F 01484 668 001
E solutions@one17design.com

ONE17DESIGN.COM