

Do not scale from this drawing. Use figured dimensions only.


Contractors to verify all dimensions on site before commencing any work or shop drawings.

If drawings or specifications exceed the quantities taken in any way, Fibre Architects are to be informed before the work is initiated.

All drawn information is based on Ordnance Survey and/or existing record drawings. All content subject to Site Survey, Structural Survey, Site Investigations, Planning and other Statutory Approvals.

This drawing is not to be reproduced in whole or part without the consent of Fibre Architects Ltd.


Fibre Architects Limited Copyright.

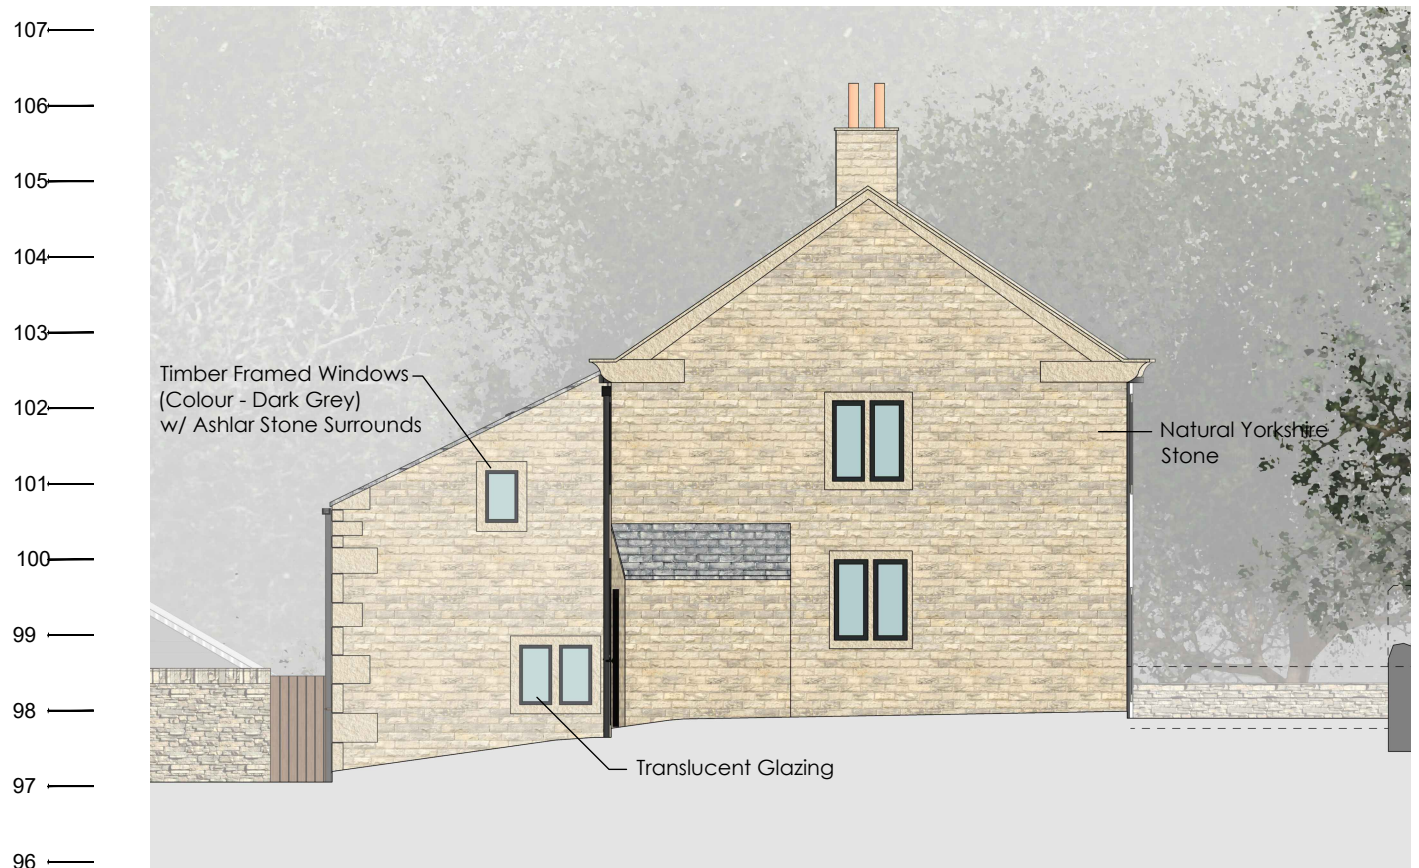

NORTH WEST ELEVATION



SOUTH EAST ELEVATION

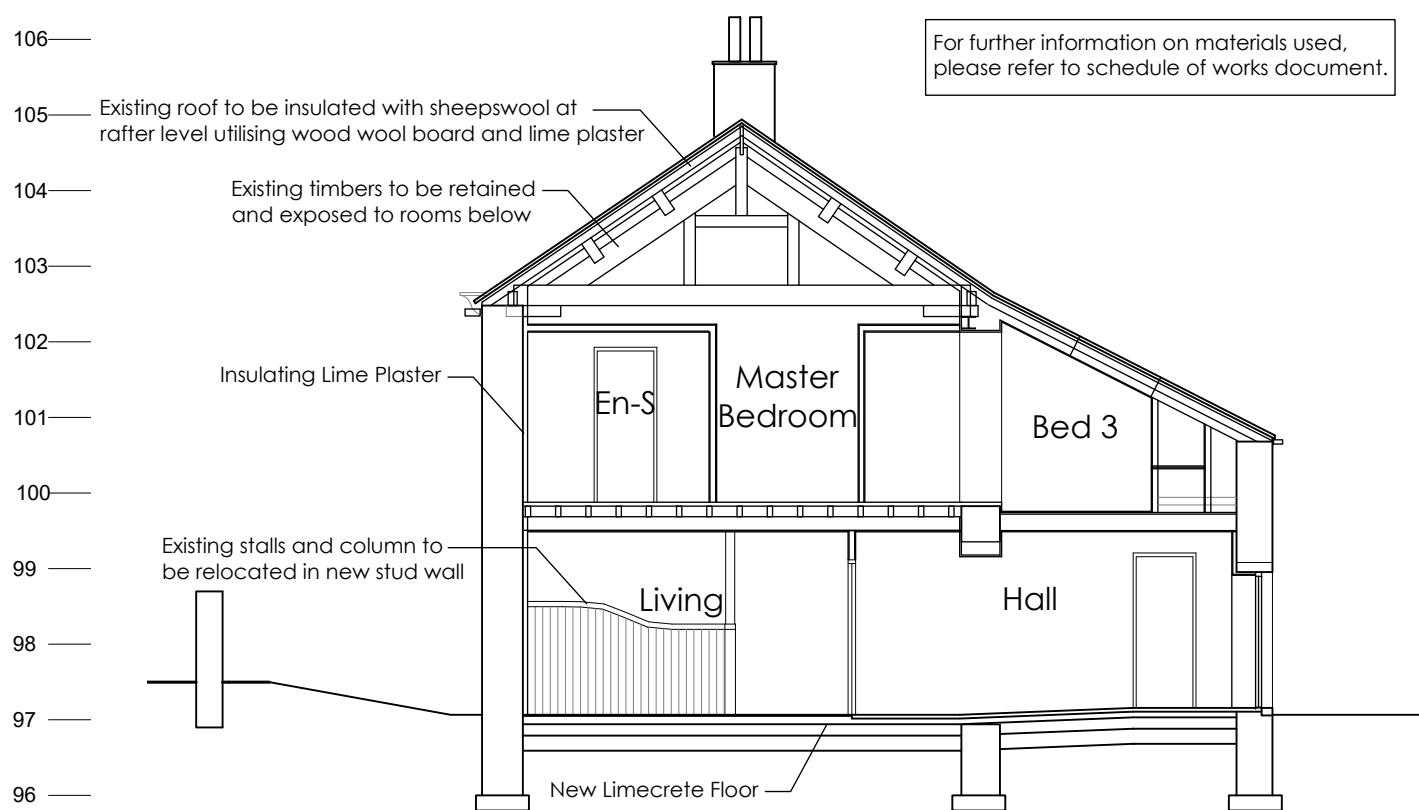


SECTION A-A

C	General Updates	04/07/24	DH	MO
B	General Updates	25/09/23	DH	MO
A	General Updates	20/03/23	DH	MO
Rev	Description	Date	By	Appr
1	Domestic Refurbishment	21.009		20/03/2023
2	General Updates	20/03/23	DH	MO
3	Information as Proposed	As Shown	DH	MO
Client	Dominic Waterson	AL0006		C

Fibre
ARCHITECTS

First Floor Buckden Mount
8 Thornhill Road
Huddersfield, HD3 3AU

Tel: 01484 544 410
www.fibrearchitects.co.uk
Email: info@fibrearchitects.co.uk

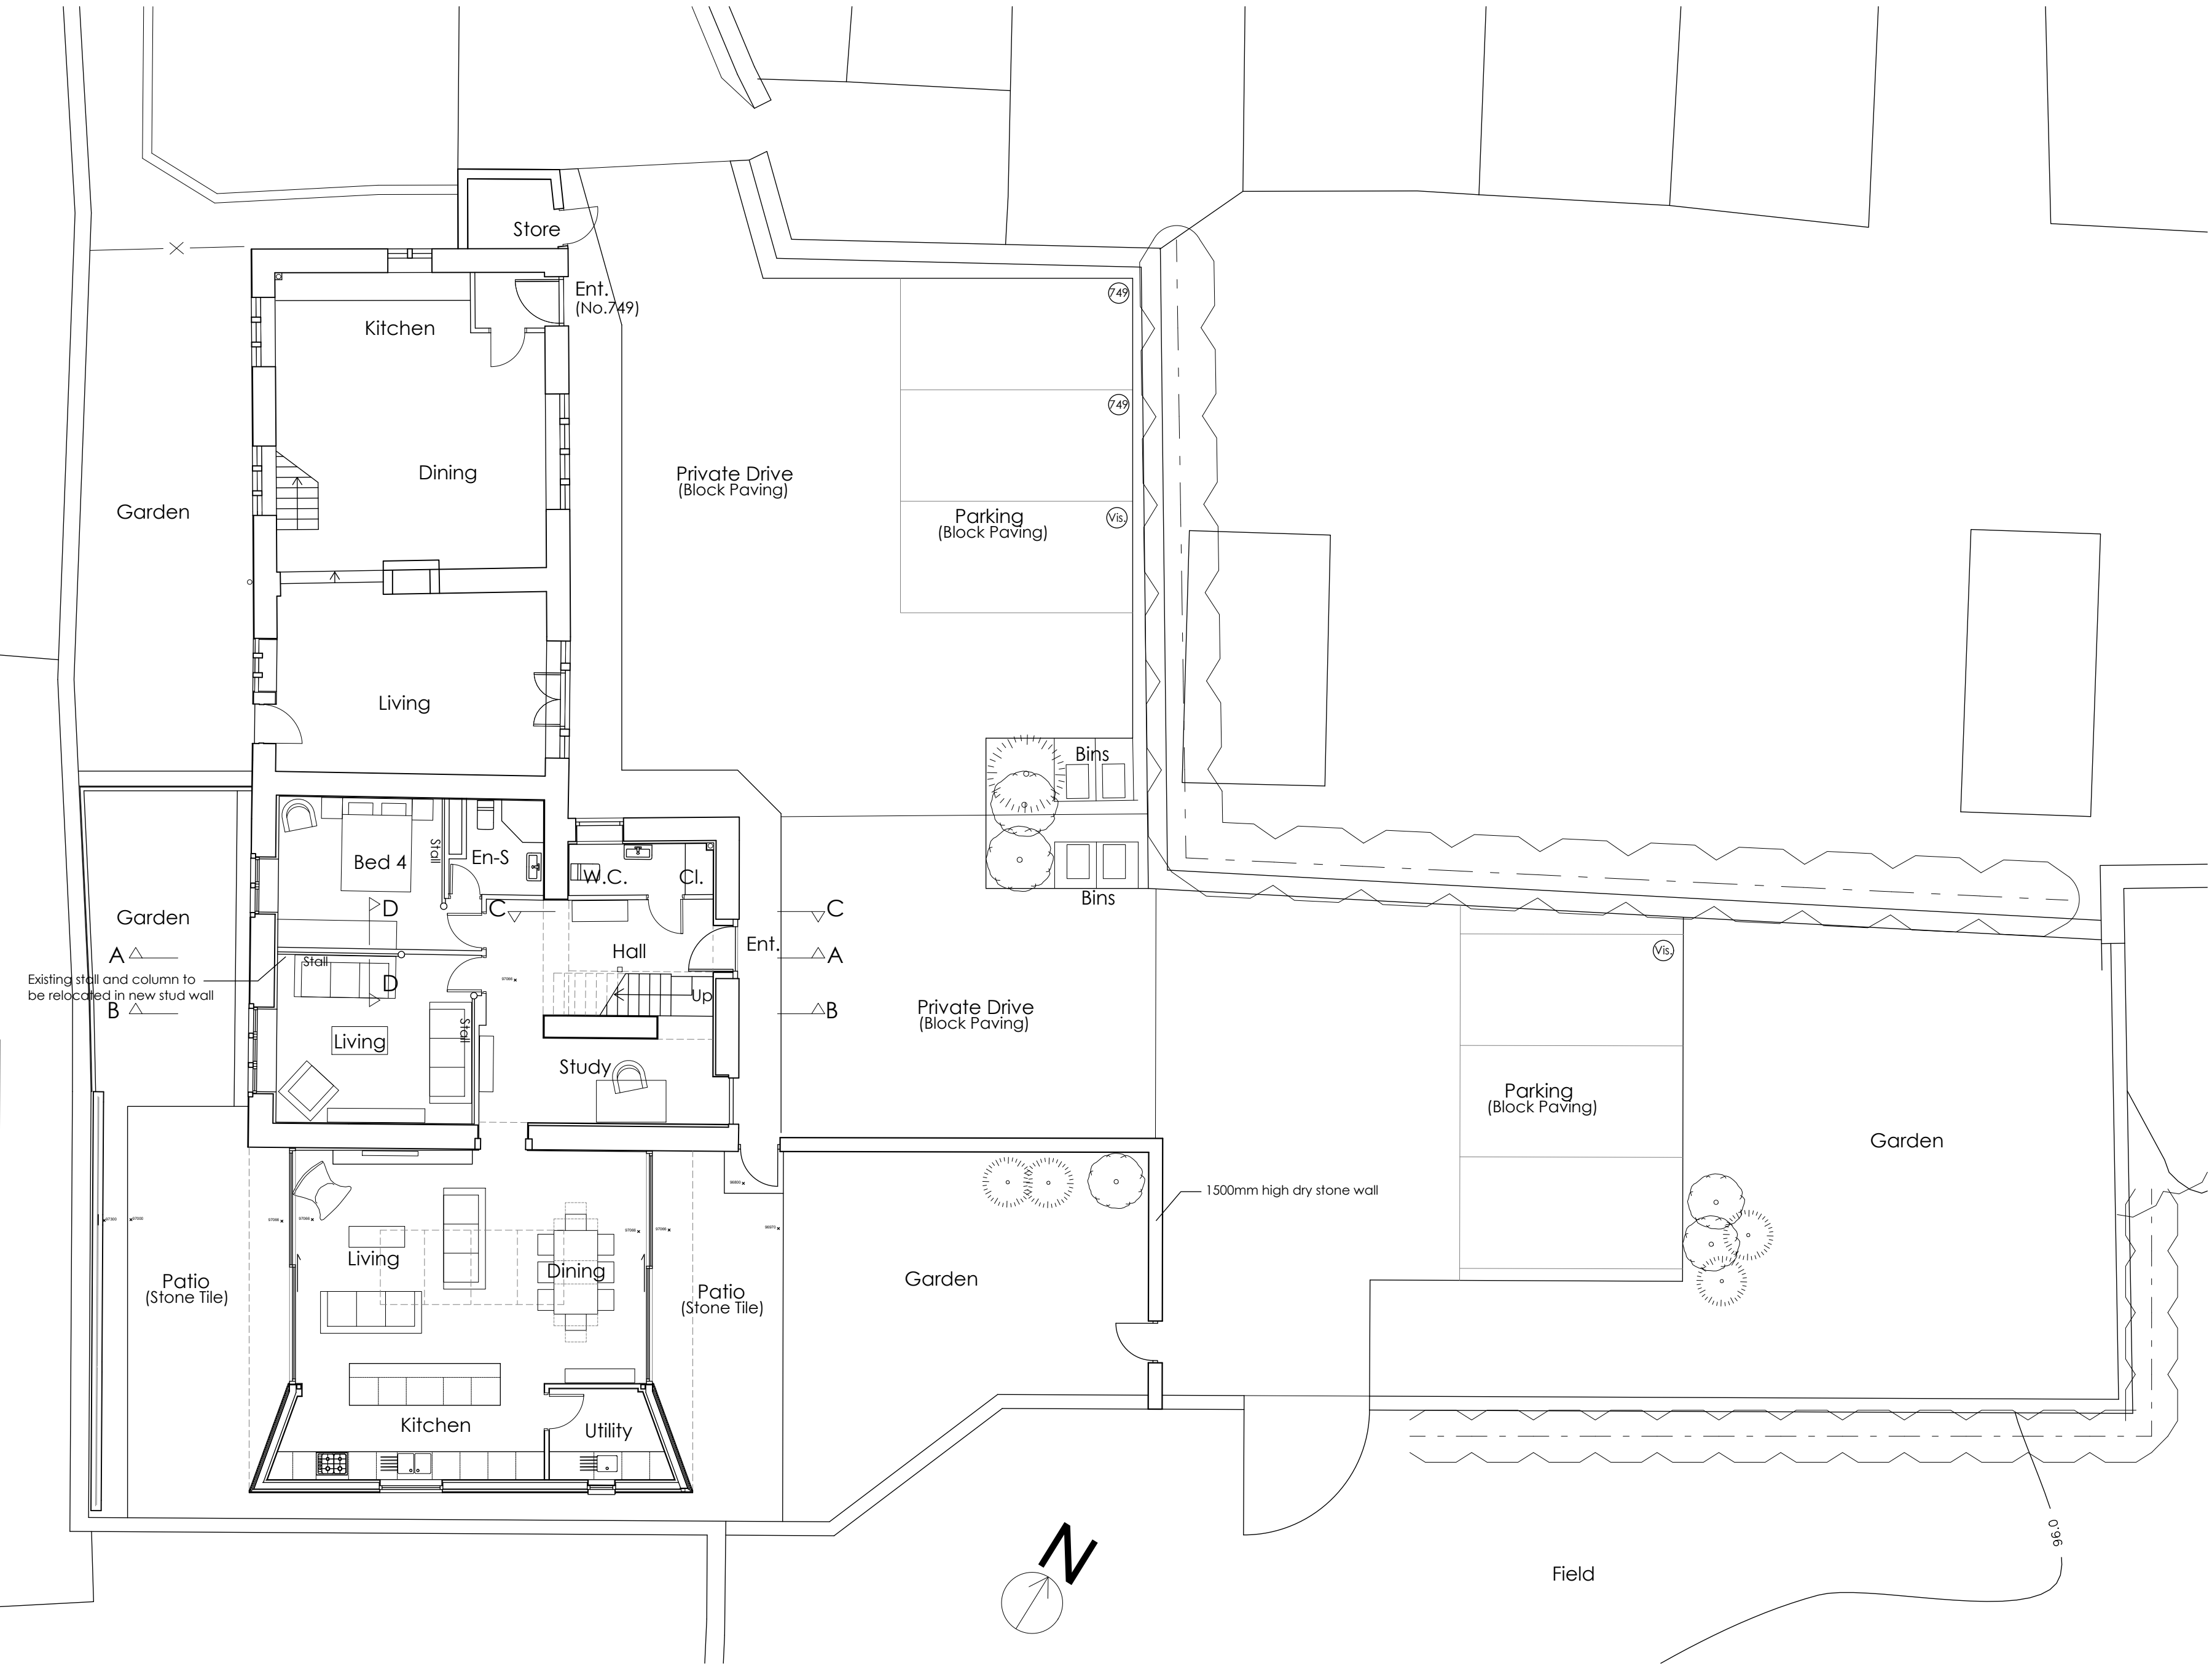

GROUND FLOOR PLAN



NORTH EAST ELEVATION



SOUTH WEST ELEVATION

CONVERTED BARN (LISTED BUILDING) AS PROPOSED

Scale 1:100

0 5m 10m