




ROOF & TIMBER DETAILS - SECTION A

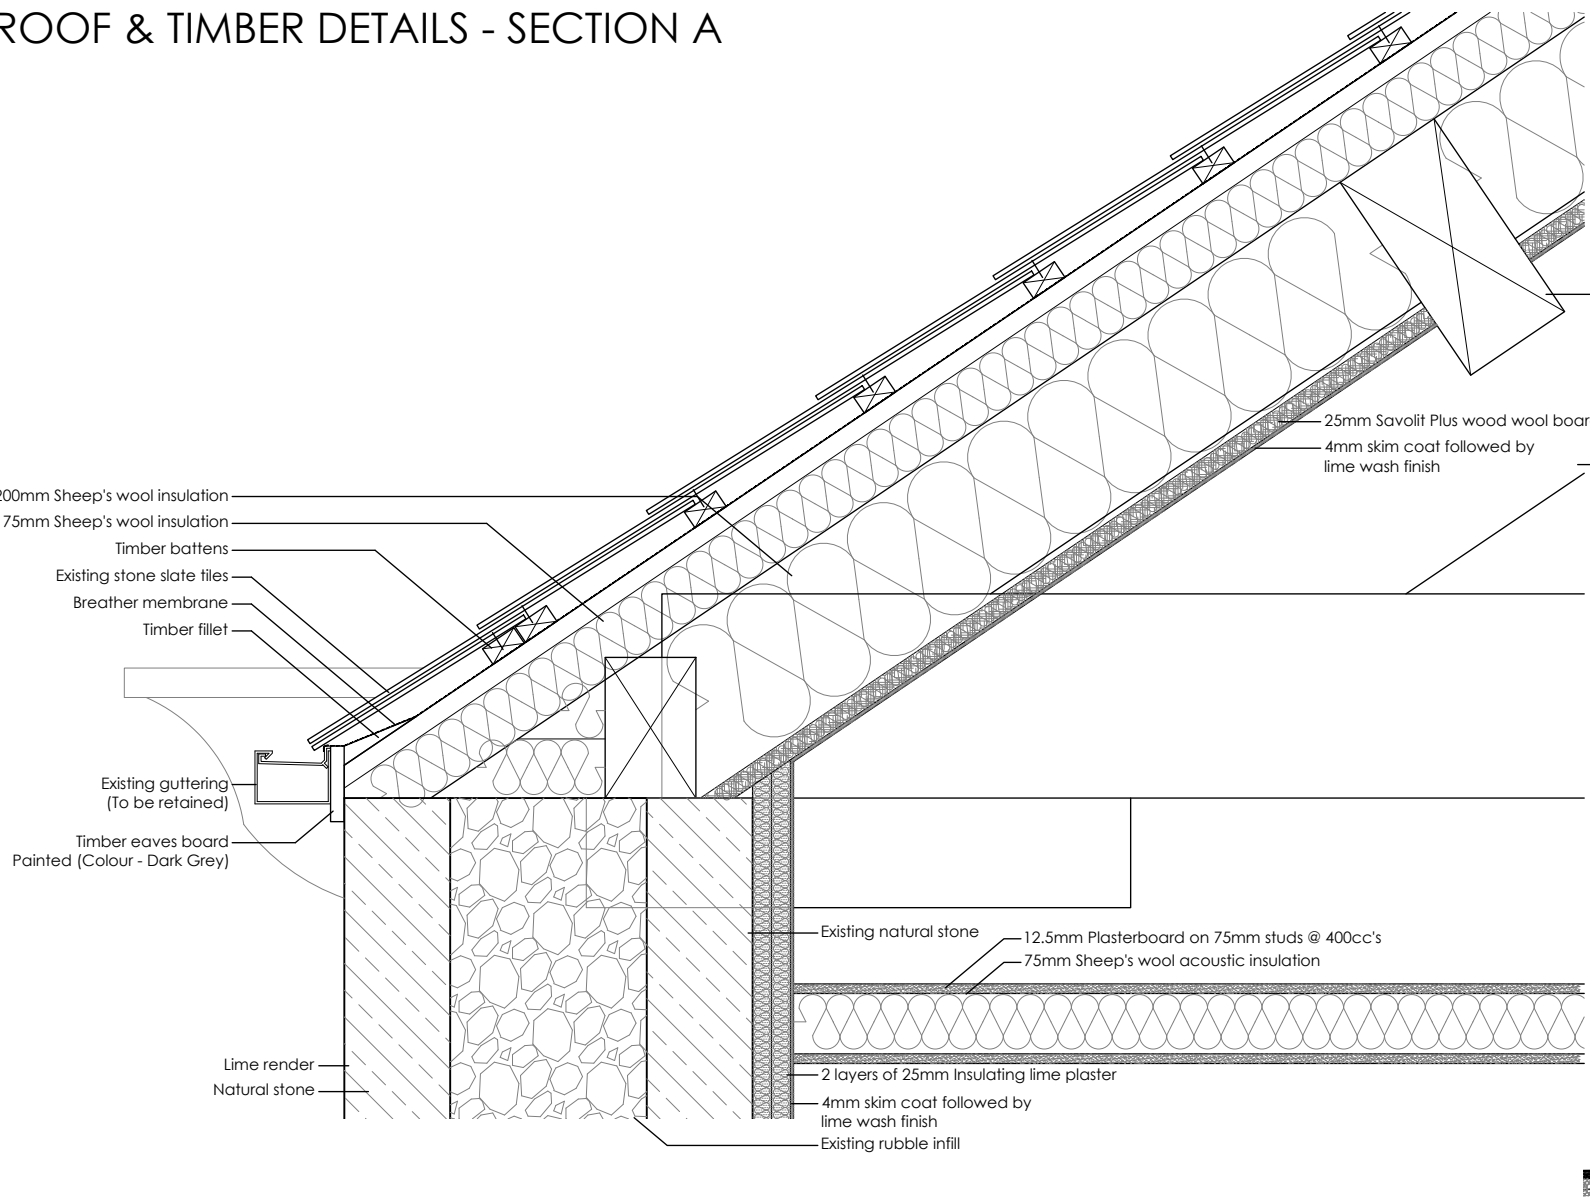


STAIR JOINERY DETAILS - SECTION B

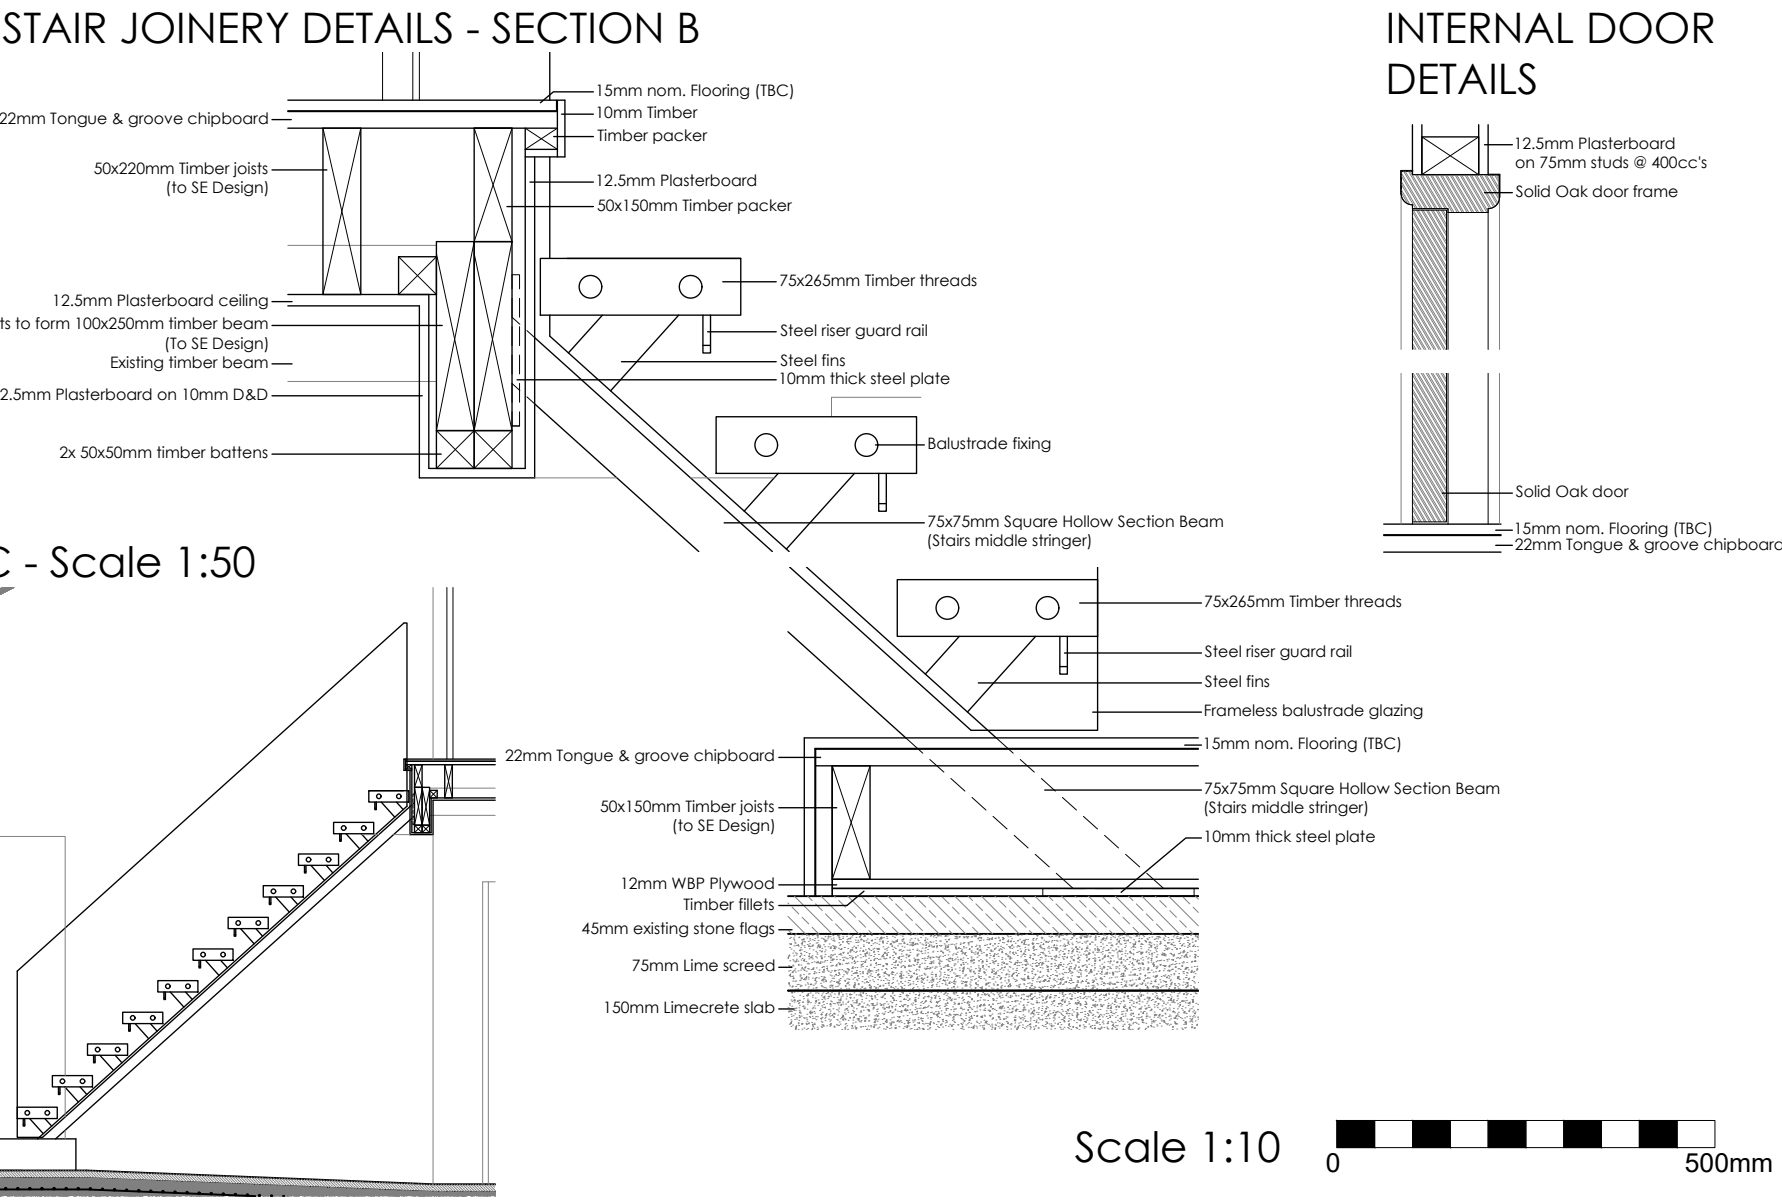

INTERNAL DOOR DETAILS

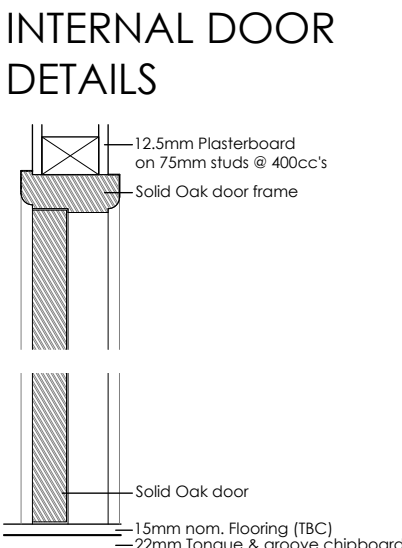

IRONMONGERY

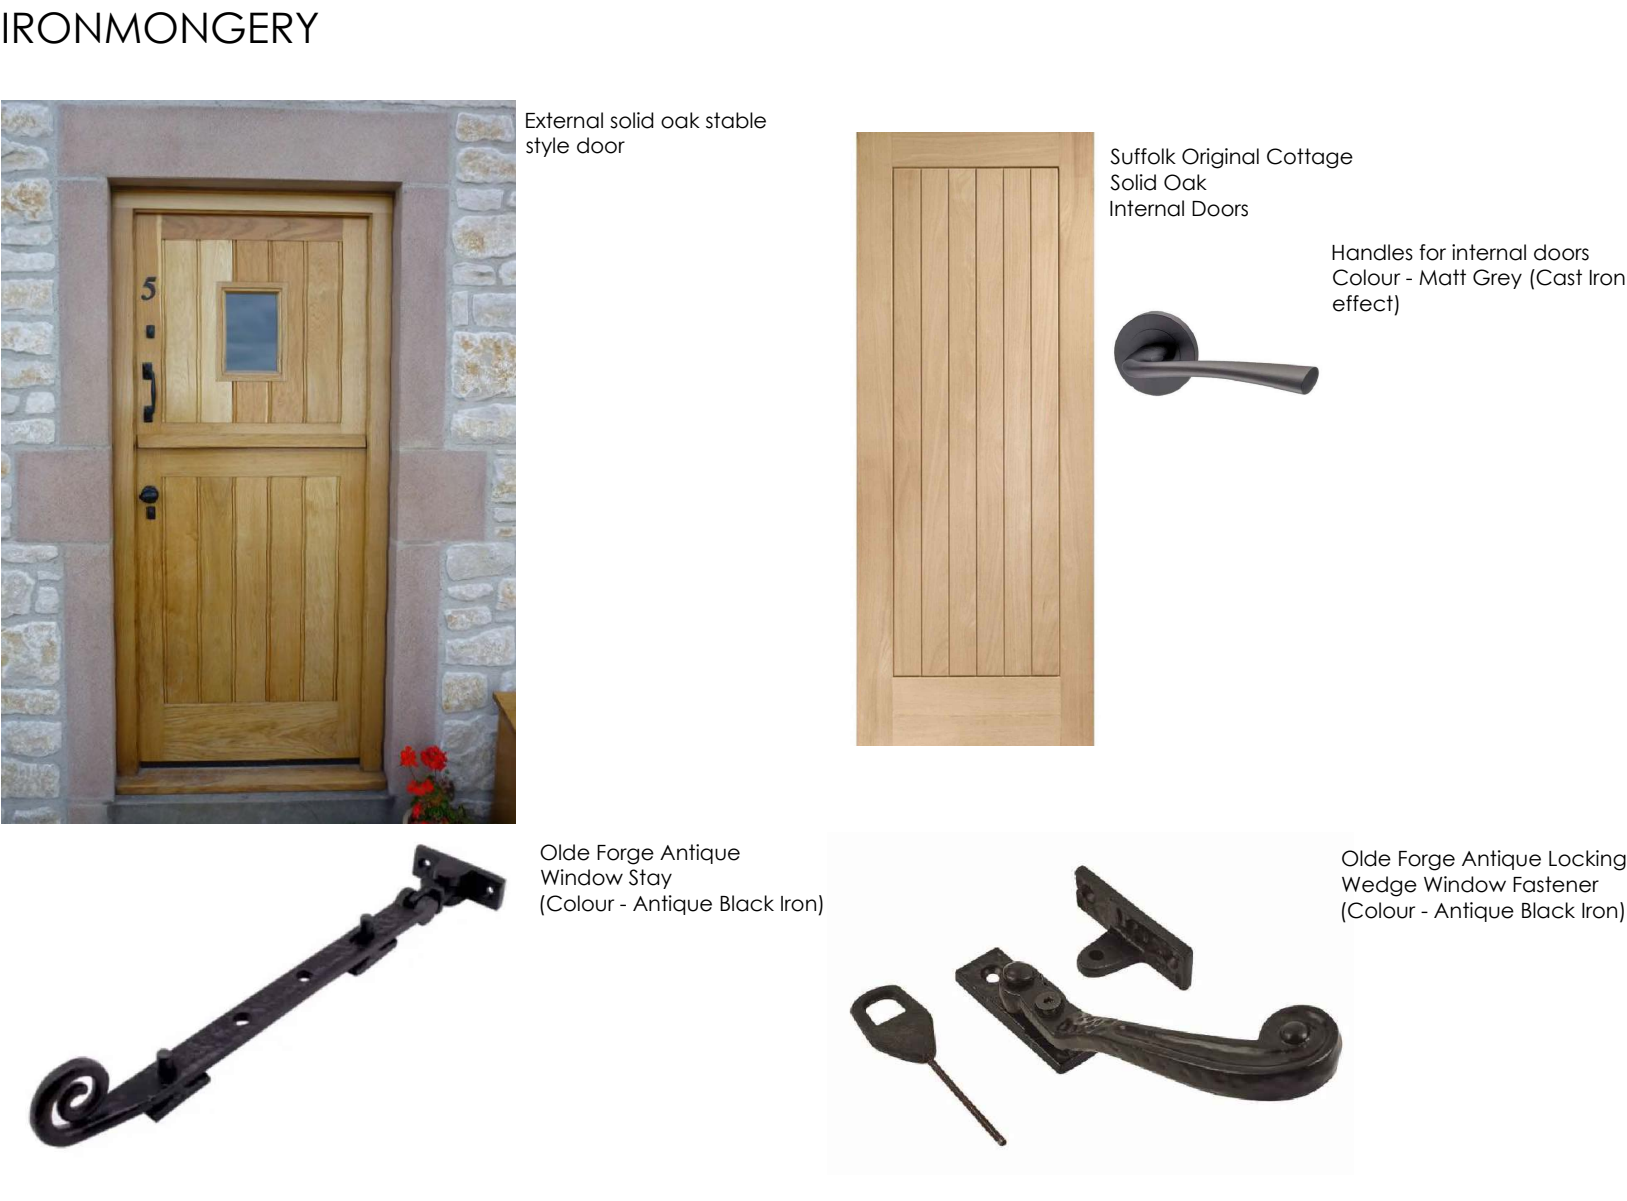

Do not scale from this drawing. Use figured dimensions only.

Contractors to verify all dimensions on site before commencing any work or shop drawings.

If drawings or specifications exceed the quantities taken in any way, Fibre Architects are to be informed before the work is initiated.

All drawn information is based on Ordnance Survey and/or existing record drawings. All content subject to Site Survey, Structural Survey, Site Investigations, Planning and other Statutory Approvals.


This drawing is not to be reproduced in whole or part without the consent of Fibre Architects Ltd.

Fibre Architects Limited Copyright.


IMPORTANT NOTES:

- Only Quicklime, with an appropriate aggregate mix is to be used for all mortar repair, rebuild & repointing work.
- All existing rainwater goods, gutters and downpipes to be retained.


TIMBER WINDOWS JOINERY DETAILS - SECTION B

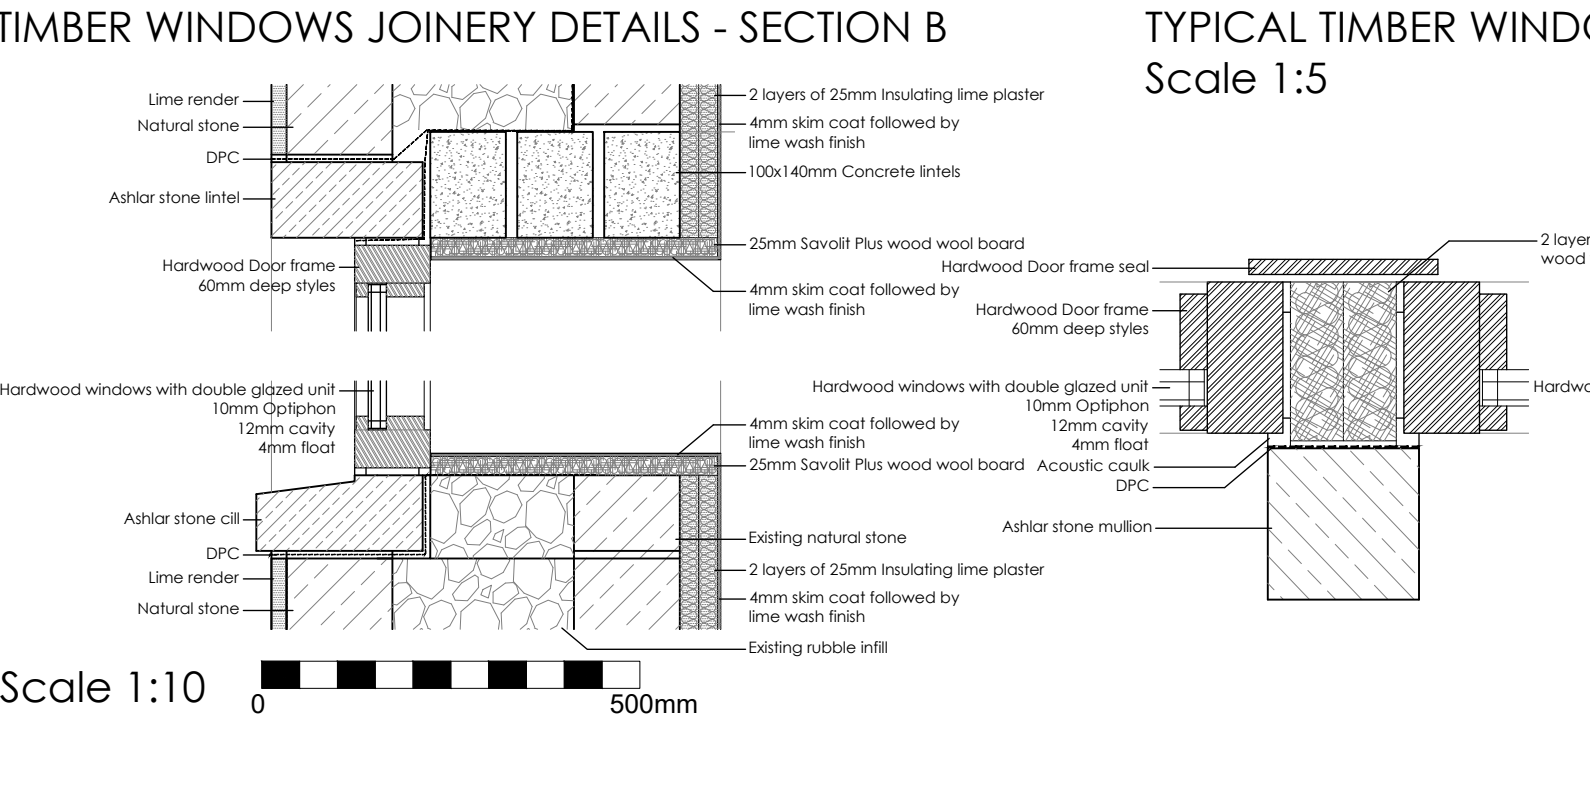

TYPICAL TIMBER WINDOW PLAN JOINERY DETAILS
Scale 1:5

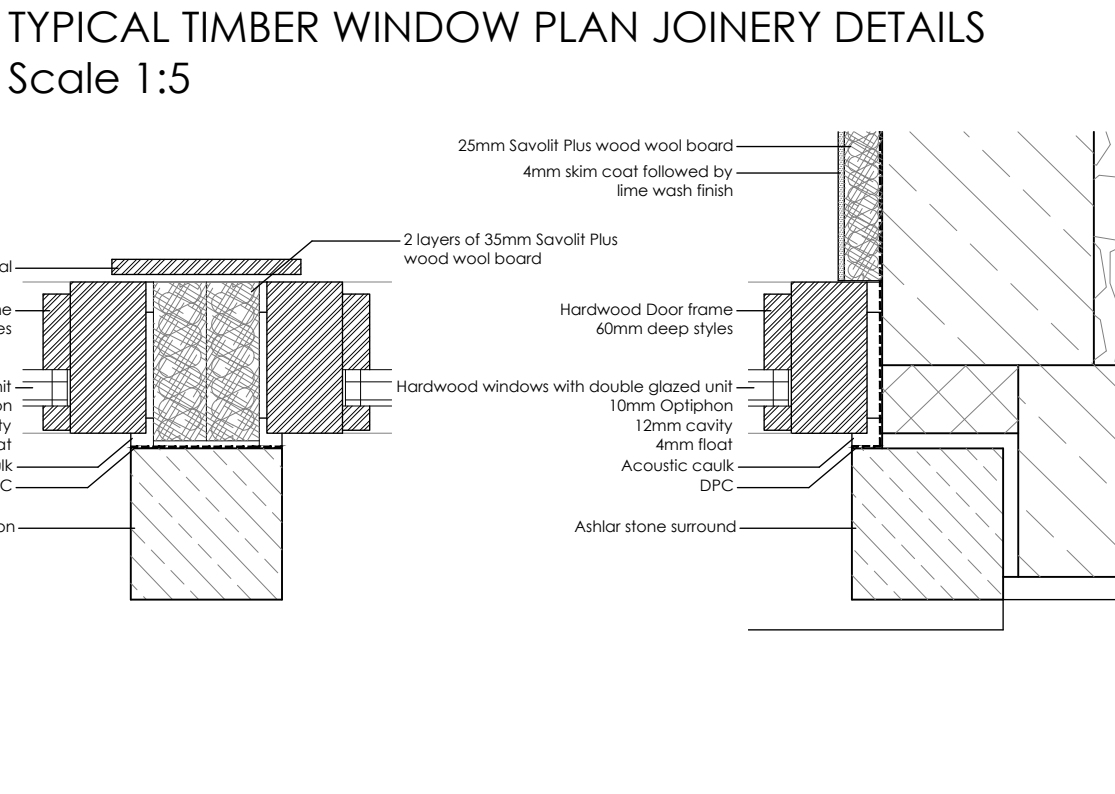


EXTERNAL TIMBER DOOR JOINERY DETAILS - SECTION A


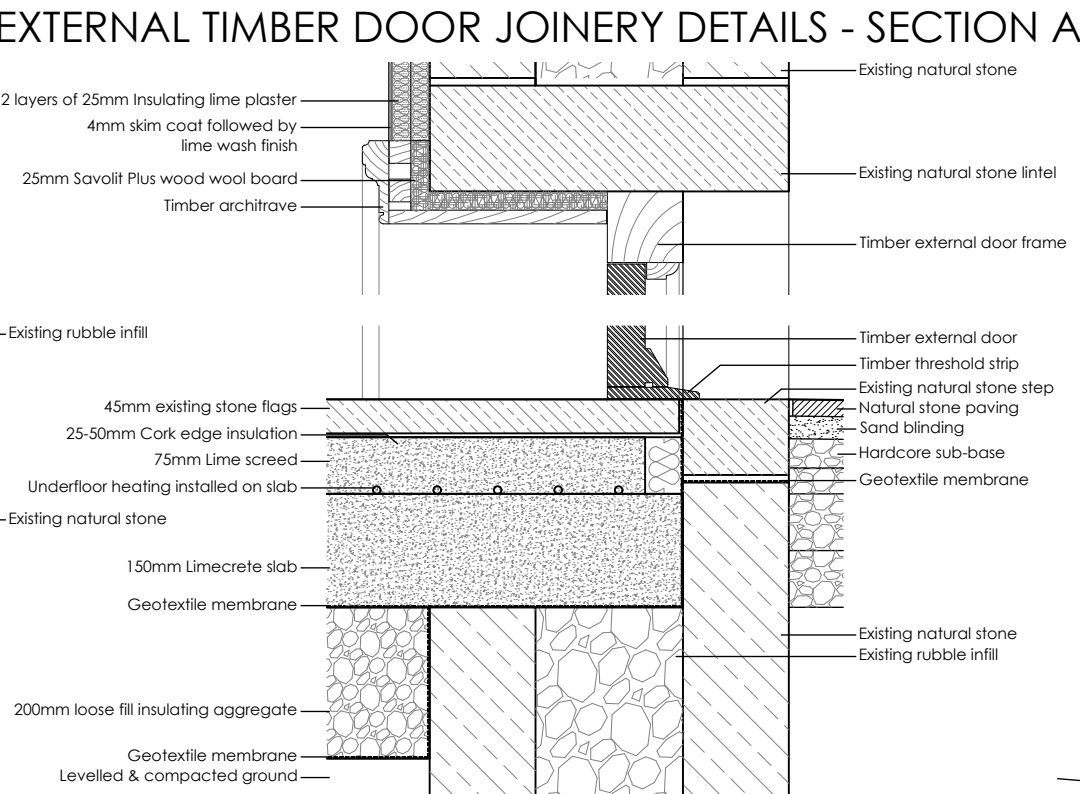


STONE FLAGS/SETTS
& COBBLES SETTING OUT
SITE PLAN

Legend

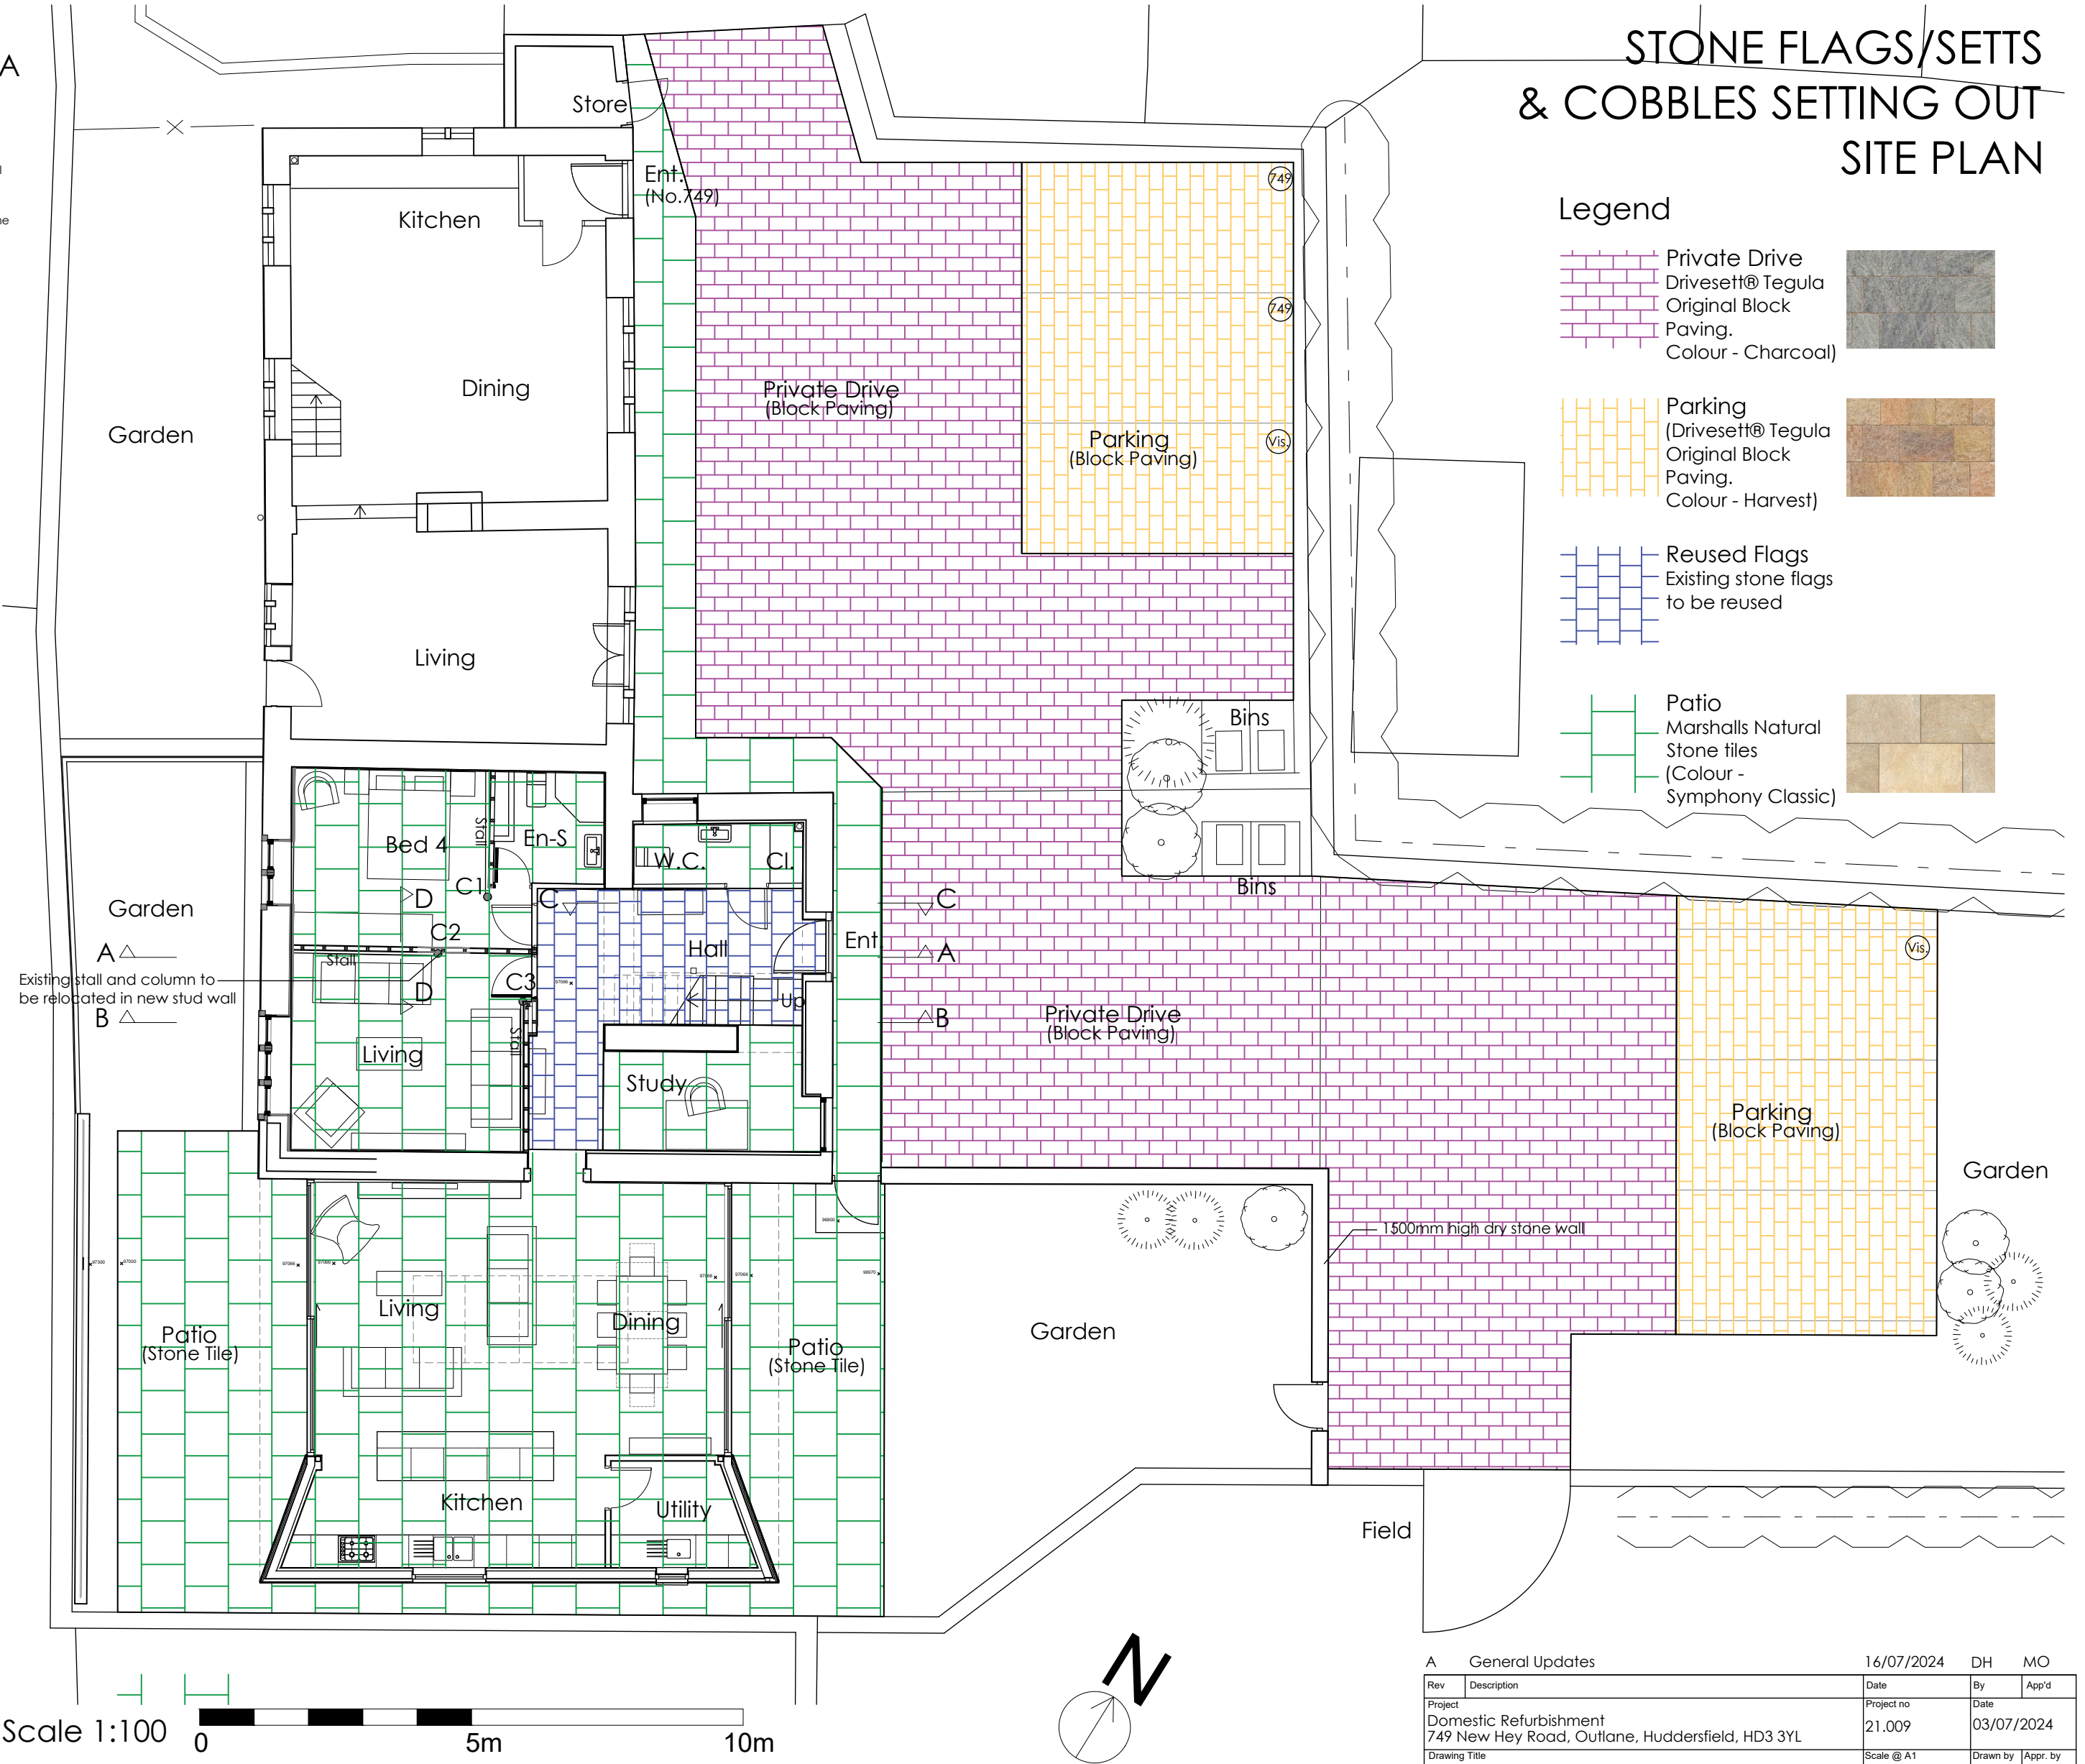

STABLE DIVIDERS & CAST IRON COLUMNS DETAILS

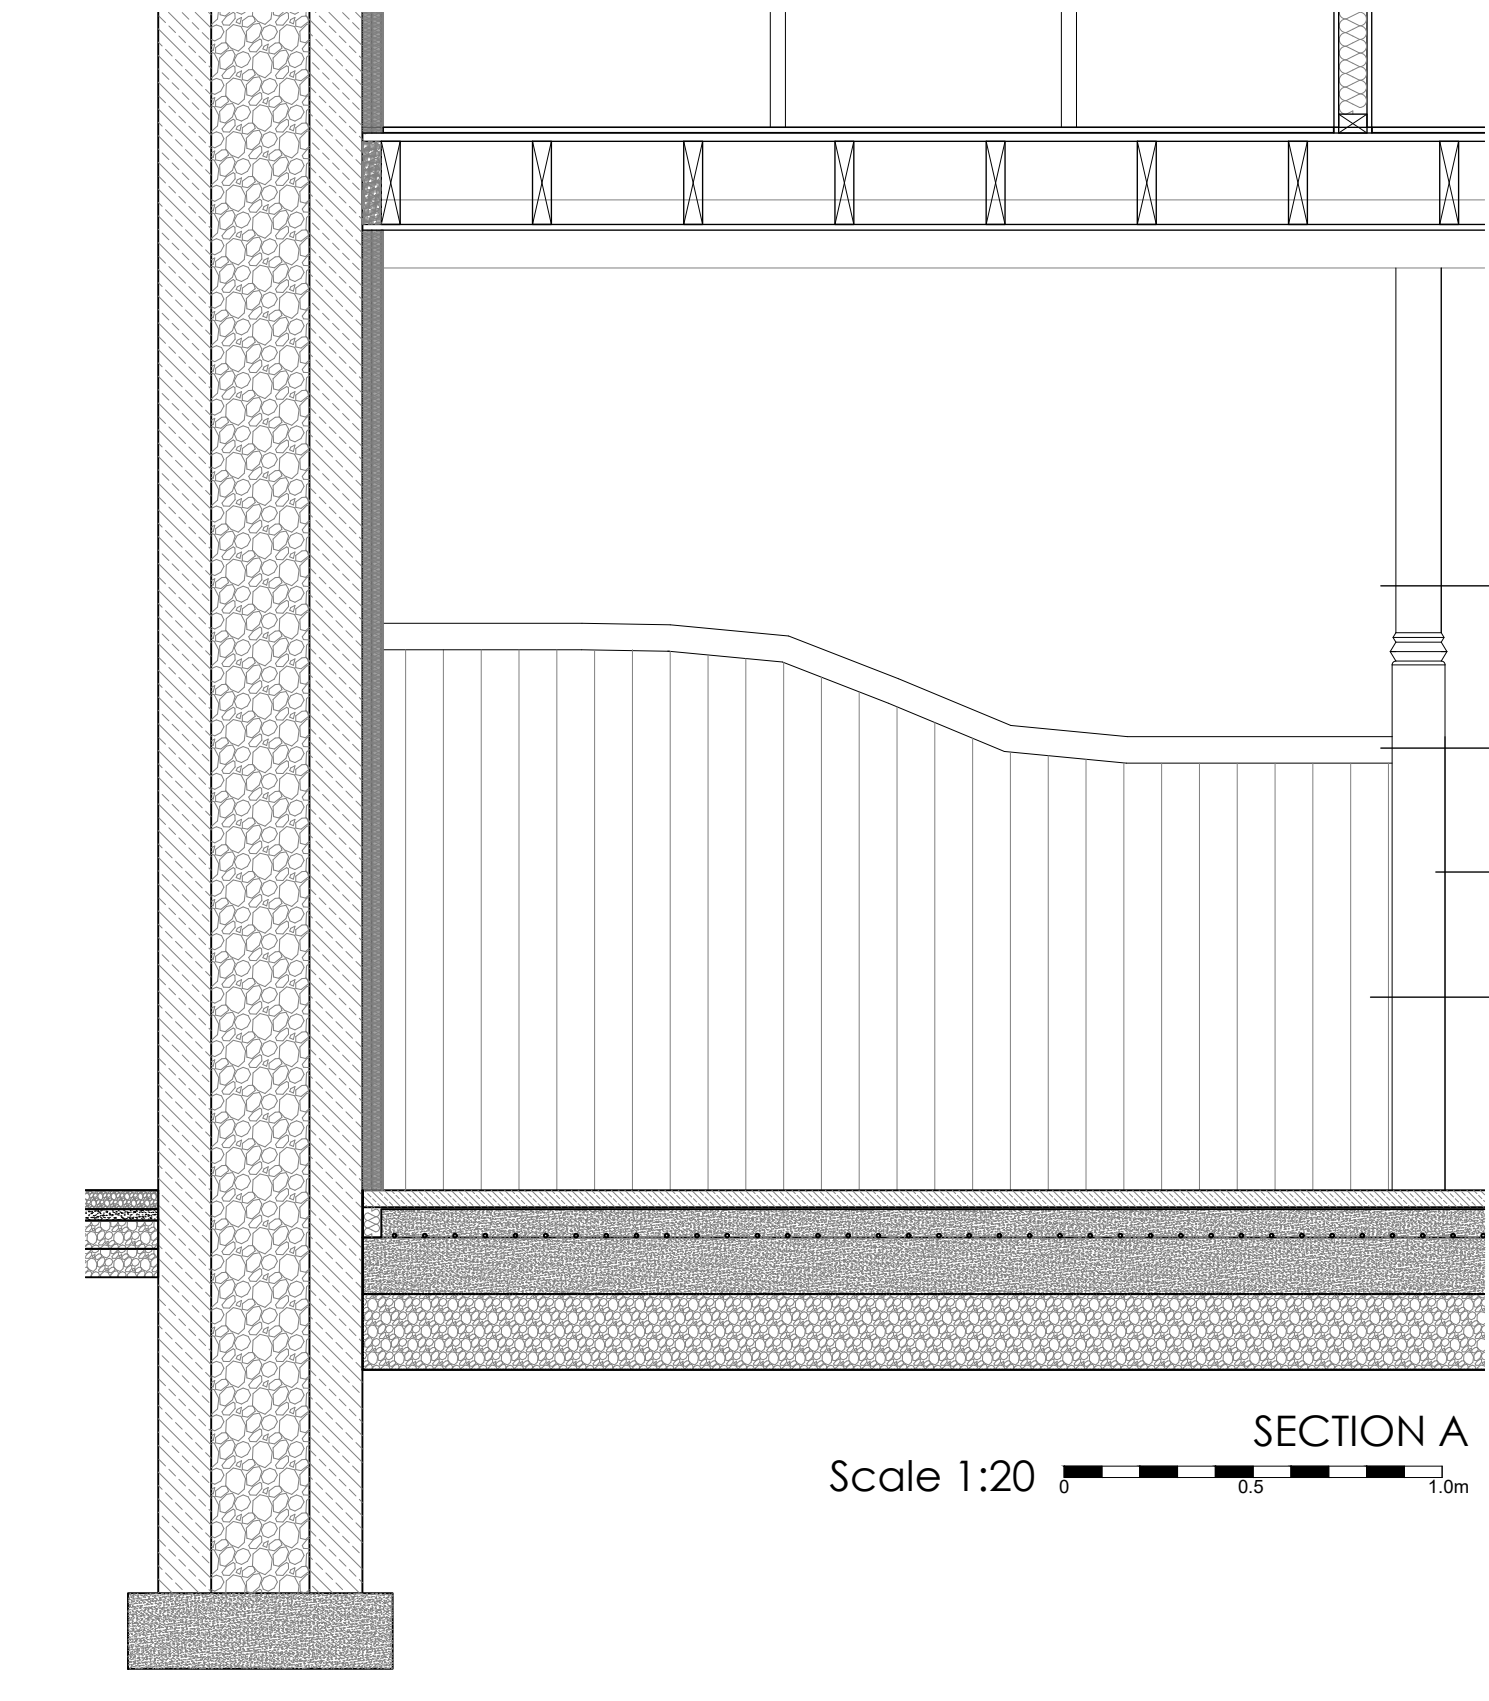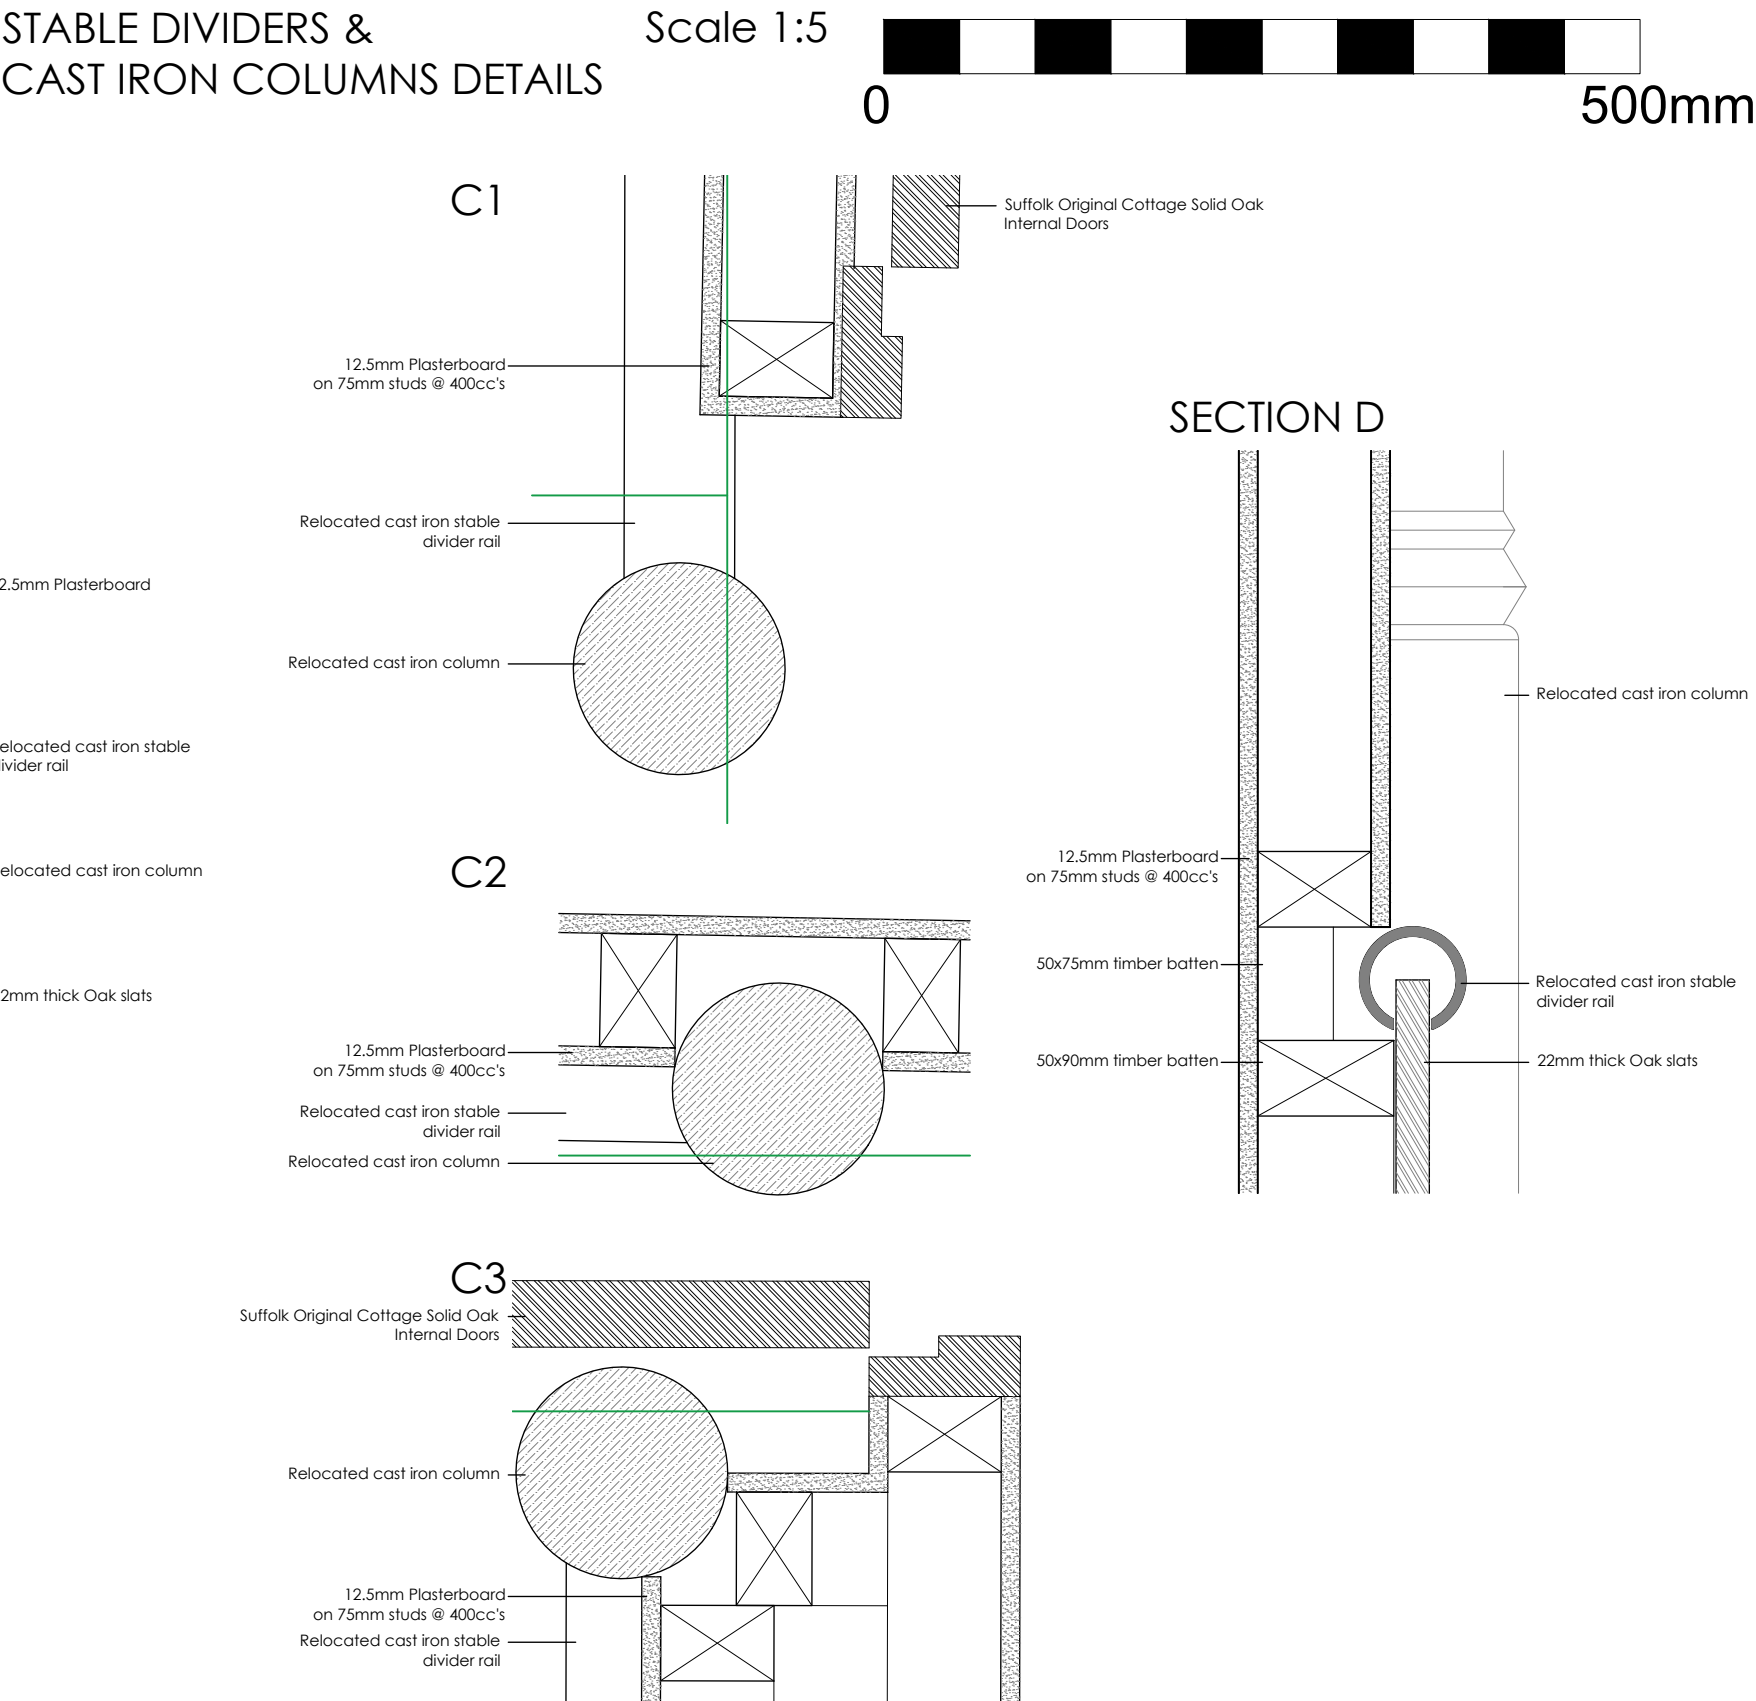

CONVERTED BARN CONSTRUCTION DETAILS (LISTED BUILDING)
AS PROPOSED

A General Updates				16/07/2024	DH	MO
Rev	Description	Date	By	Appr		
1	Project Domestic Refurbishment 749 New Hey Road, Outlane, Huddersfield, HD3 3YL	21.009			03/07/2024	
2	Drawing Title As Proposed	Scale @ A1	As Shown	DH	MO	
3	Client Dominic Waterson	Drawing no ALD050				A

Fibre
ARCHITECTS

First Floor Buckden Mount
8 Thornhill Road
Huddersfield, HD3 3AU

Tel: 01484 544 410
www.fibrearchitects.co.uk
Email: info@fibrearchitects.co.uk