




ROOF & TIMBER DETAILS - SECTION A

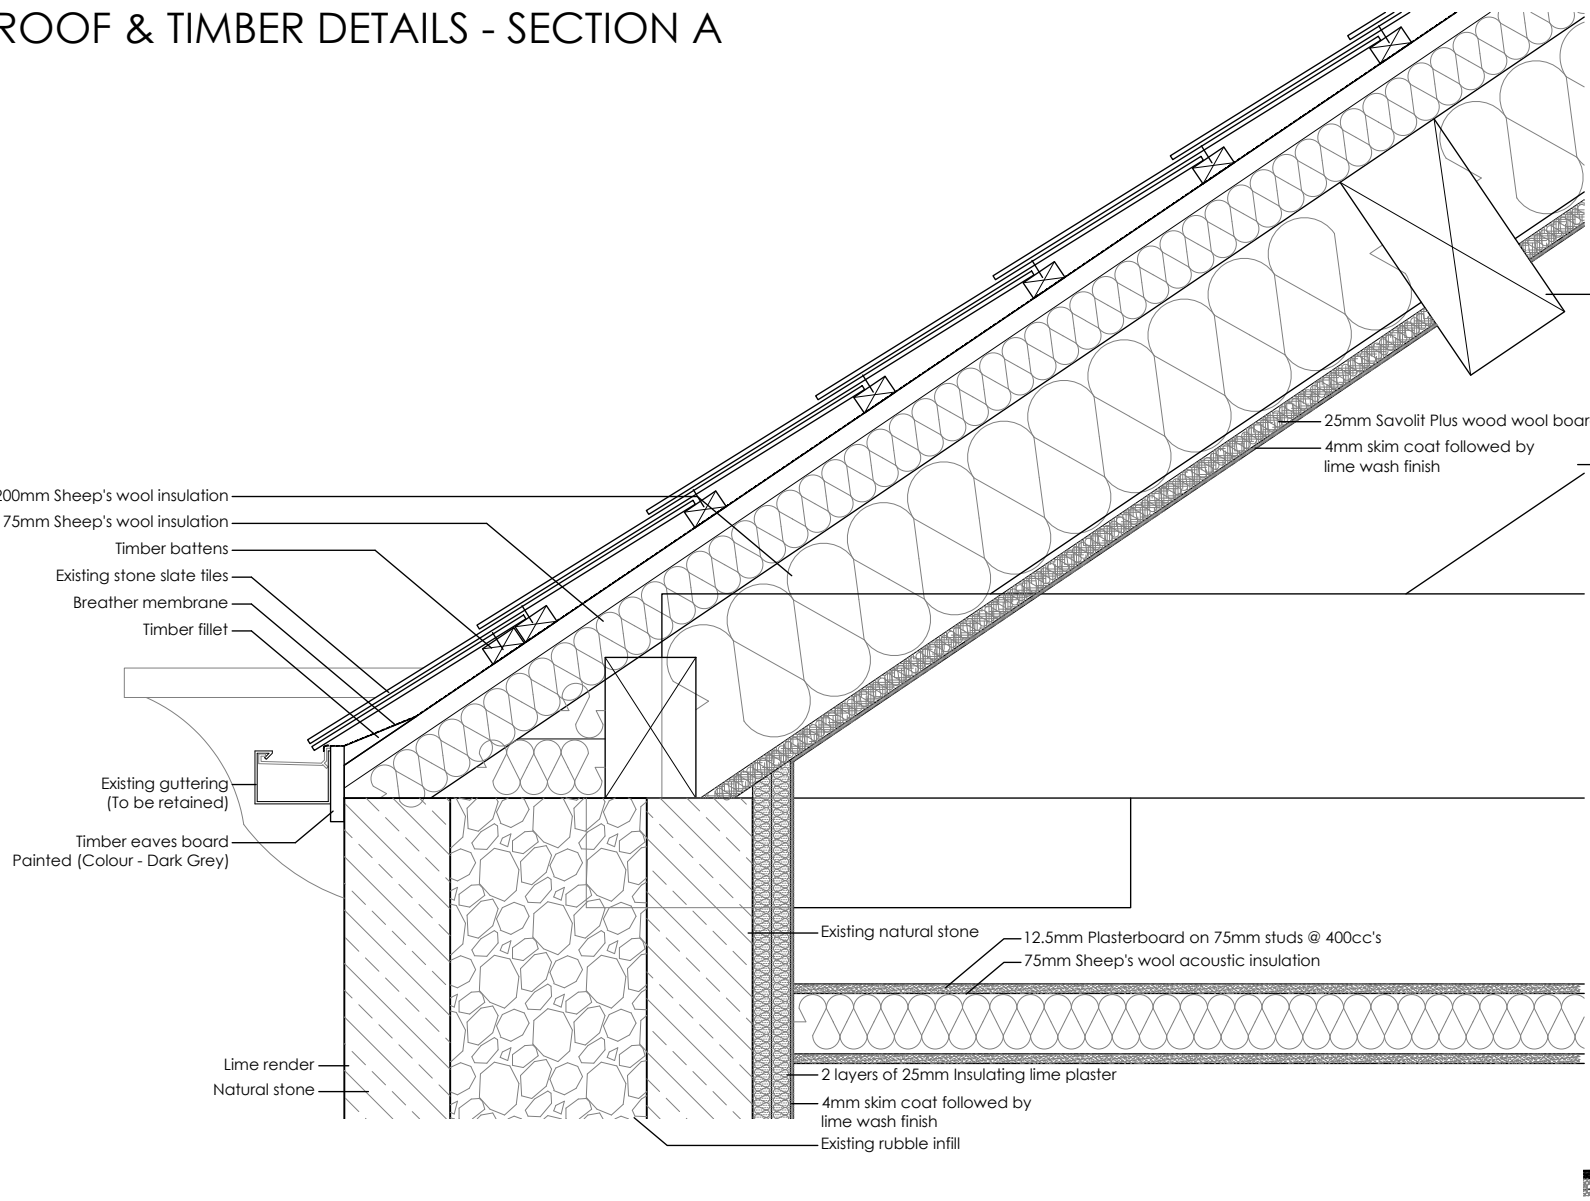


STAIR JOINERY DETAILS - SECTION B

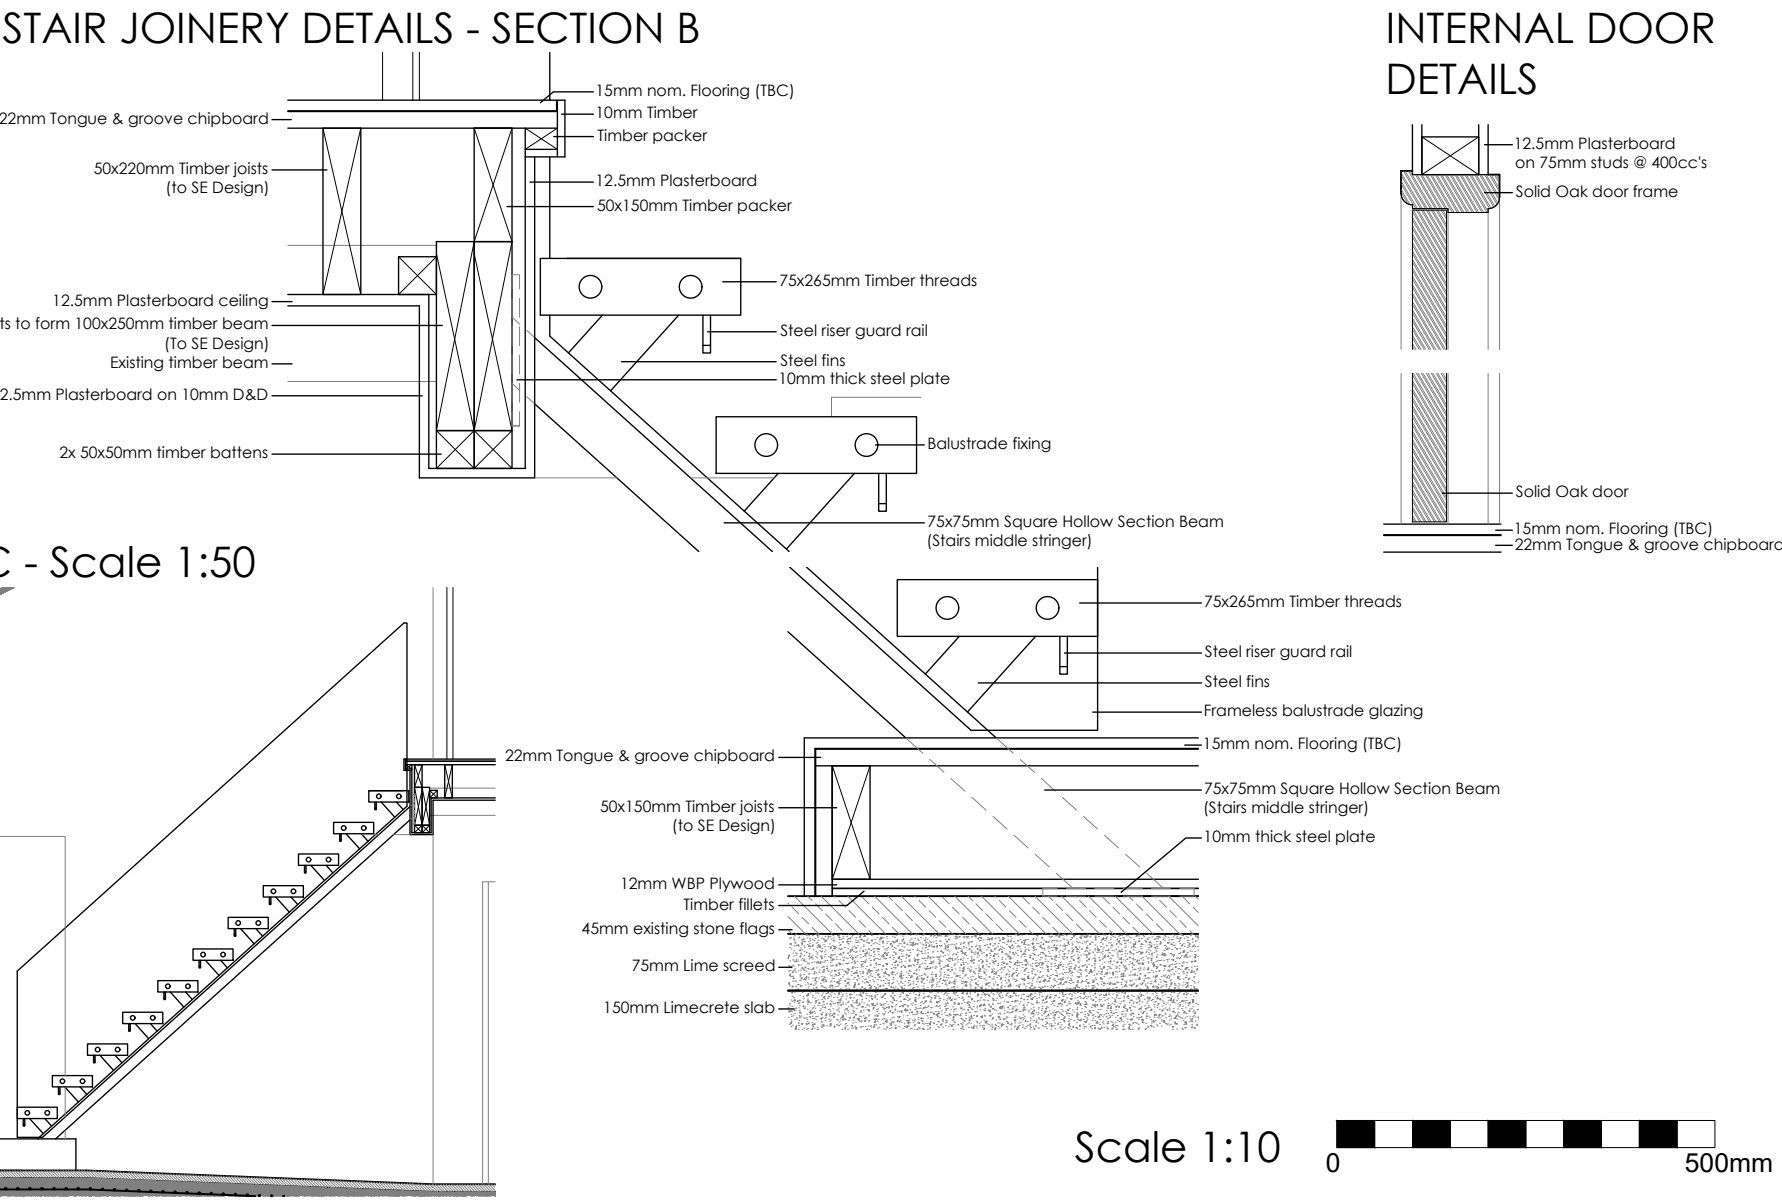

INTERNAL DOOR DETAILS

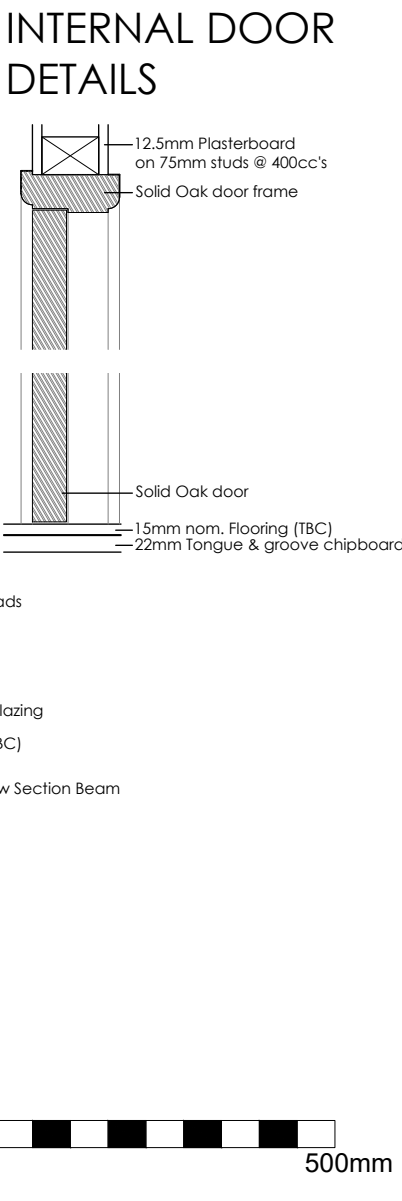

IRONMONGERY

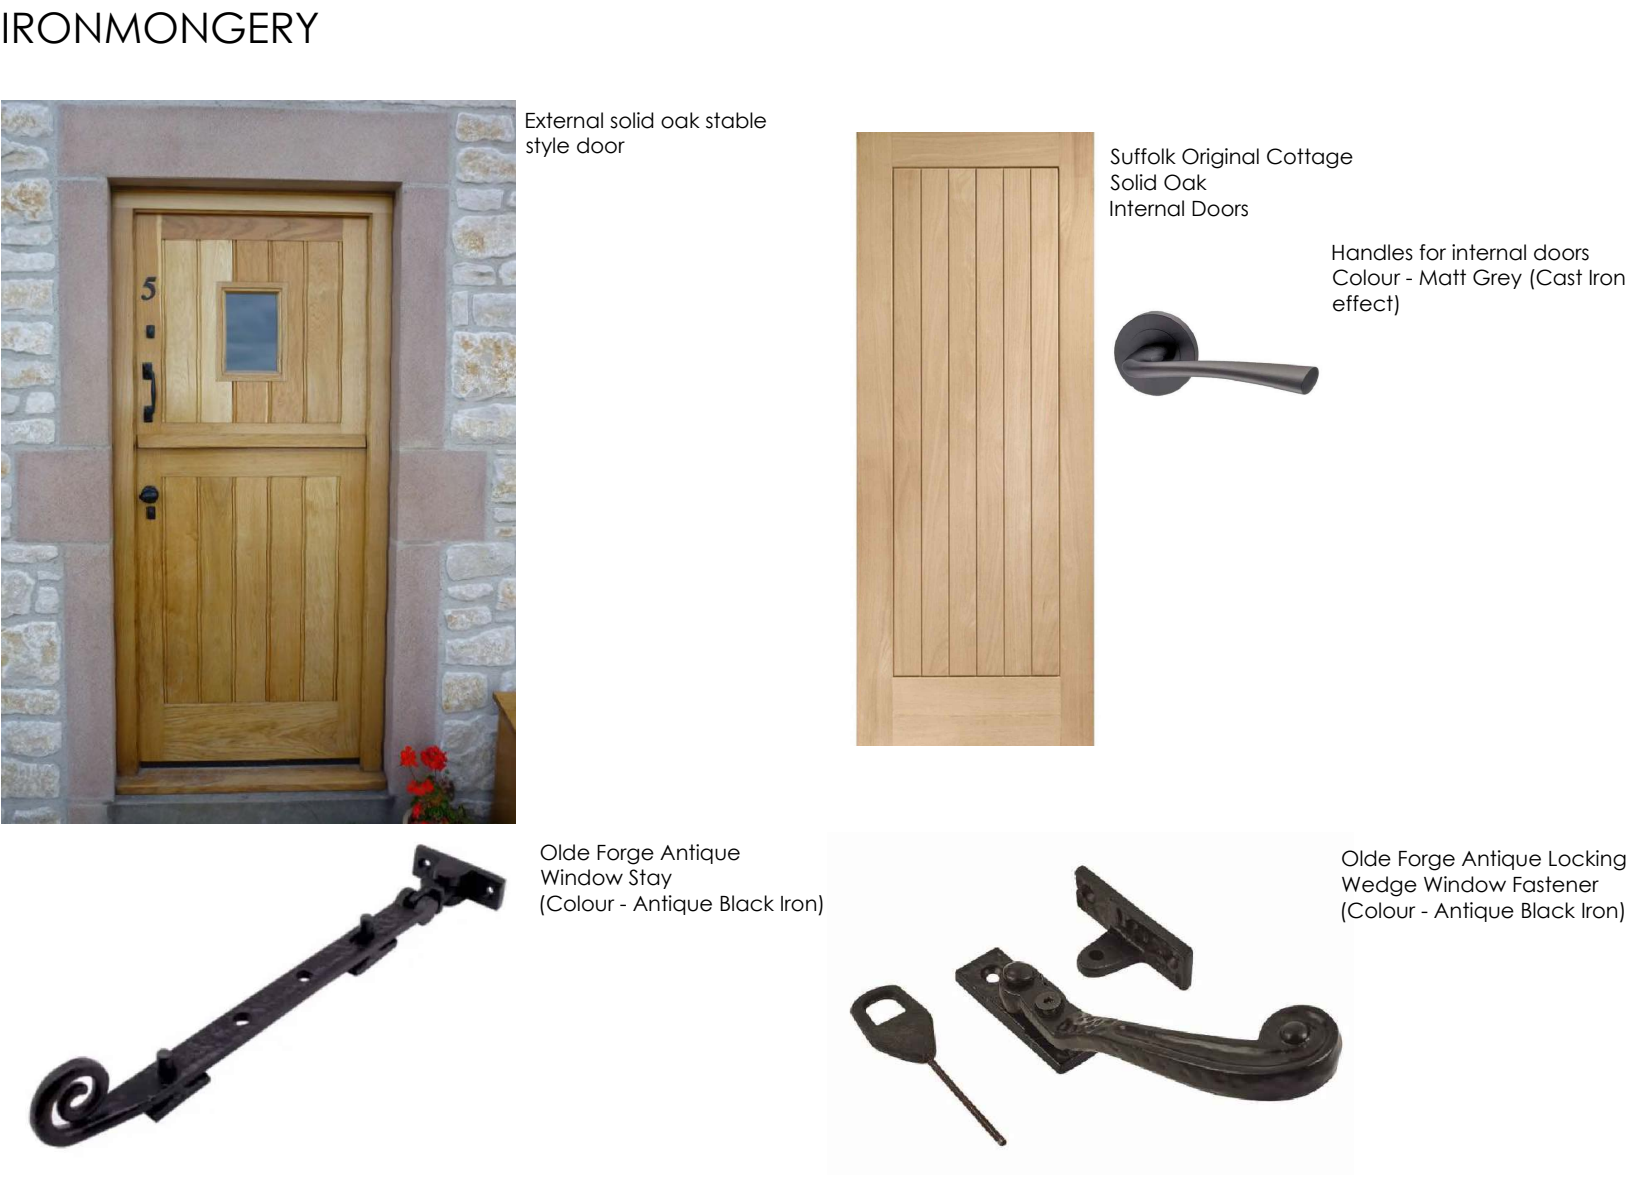

Do not scale from this drawing. Use figured dimensions only.

Contractors to verify all dimensions on site before commencing any work or shop drawings.

If drawings or specifications exceed the quantities taken in any way, Fibre Architects are to be informed before the work is initiated.

All drawn information is based on Ordnance Survey and/or existing record drawings. All content subject to Site Survey, Structural Survey, Site Investigations, Planning and other Statutory Approvals.


This drawing is not to be reproduced in whole or part without the consent of Fibre Architects Ltd.

Fibre Architects Limited Copyright.


IMPORTANT NOTES:

- Only Quicklime, with an appropriate aggregate mix is to be used for all mortar repair, rebuild & repointing work.
- All existing rainwater goods, gutters and downpipes to be retained.



TIMBER WINDOWS JOINERY DETAILS - SECTION B

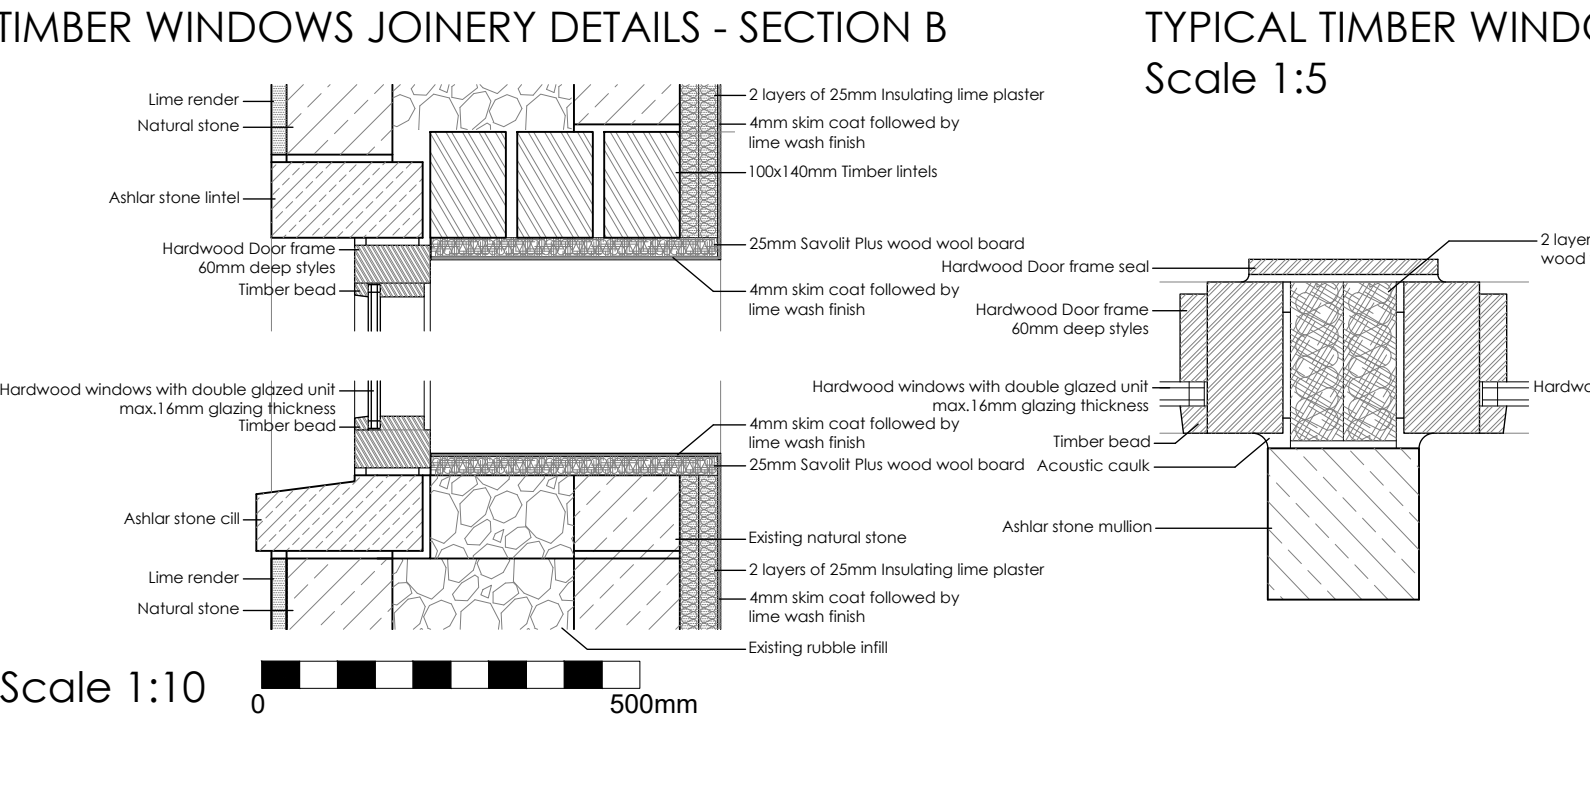

TYPICAL TIMBER WINDOW PLAN JOINERY DETAILS Scale 1:5

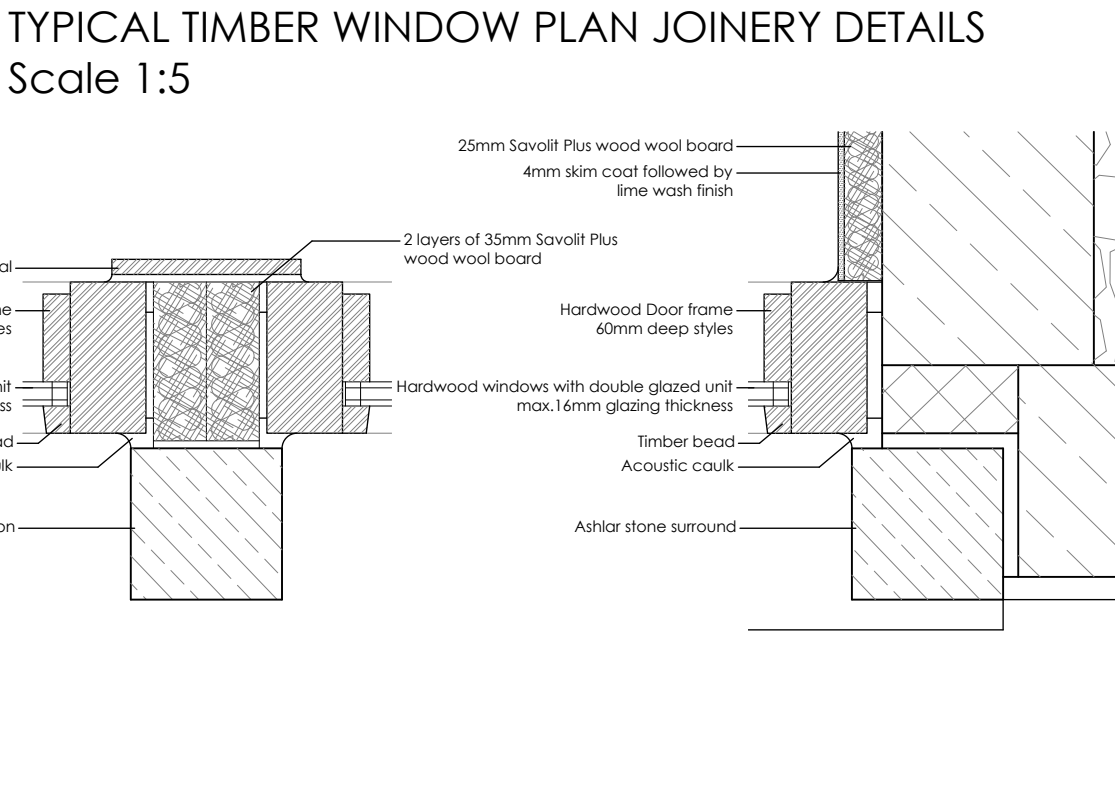


EXTERNAL TIMBER DOOR JOINERY DETAILS - SECTION A

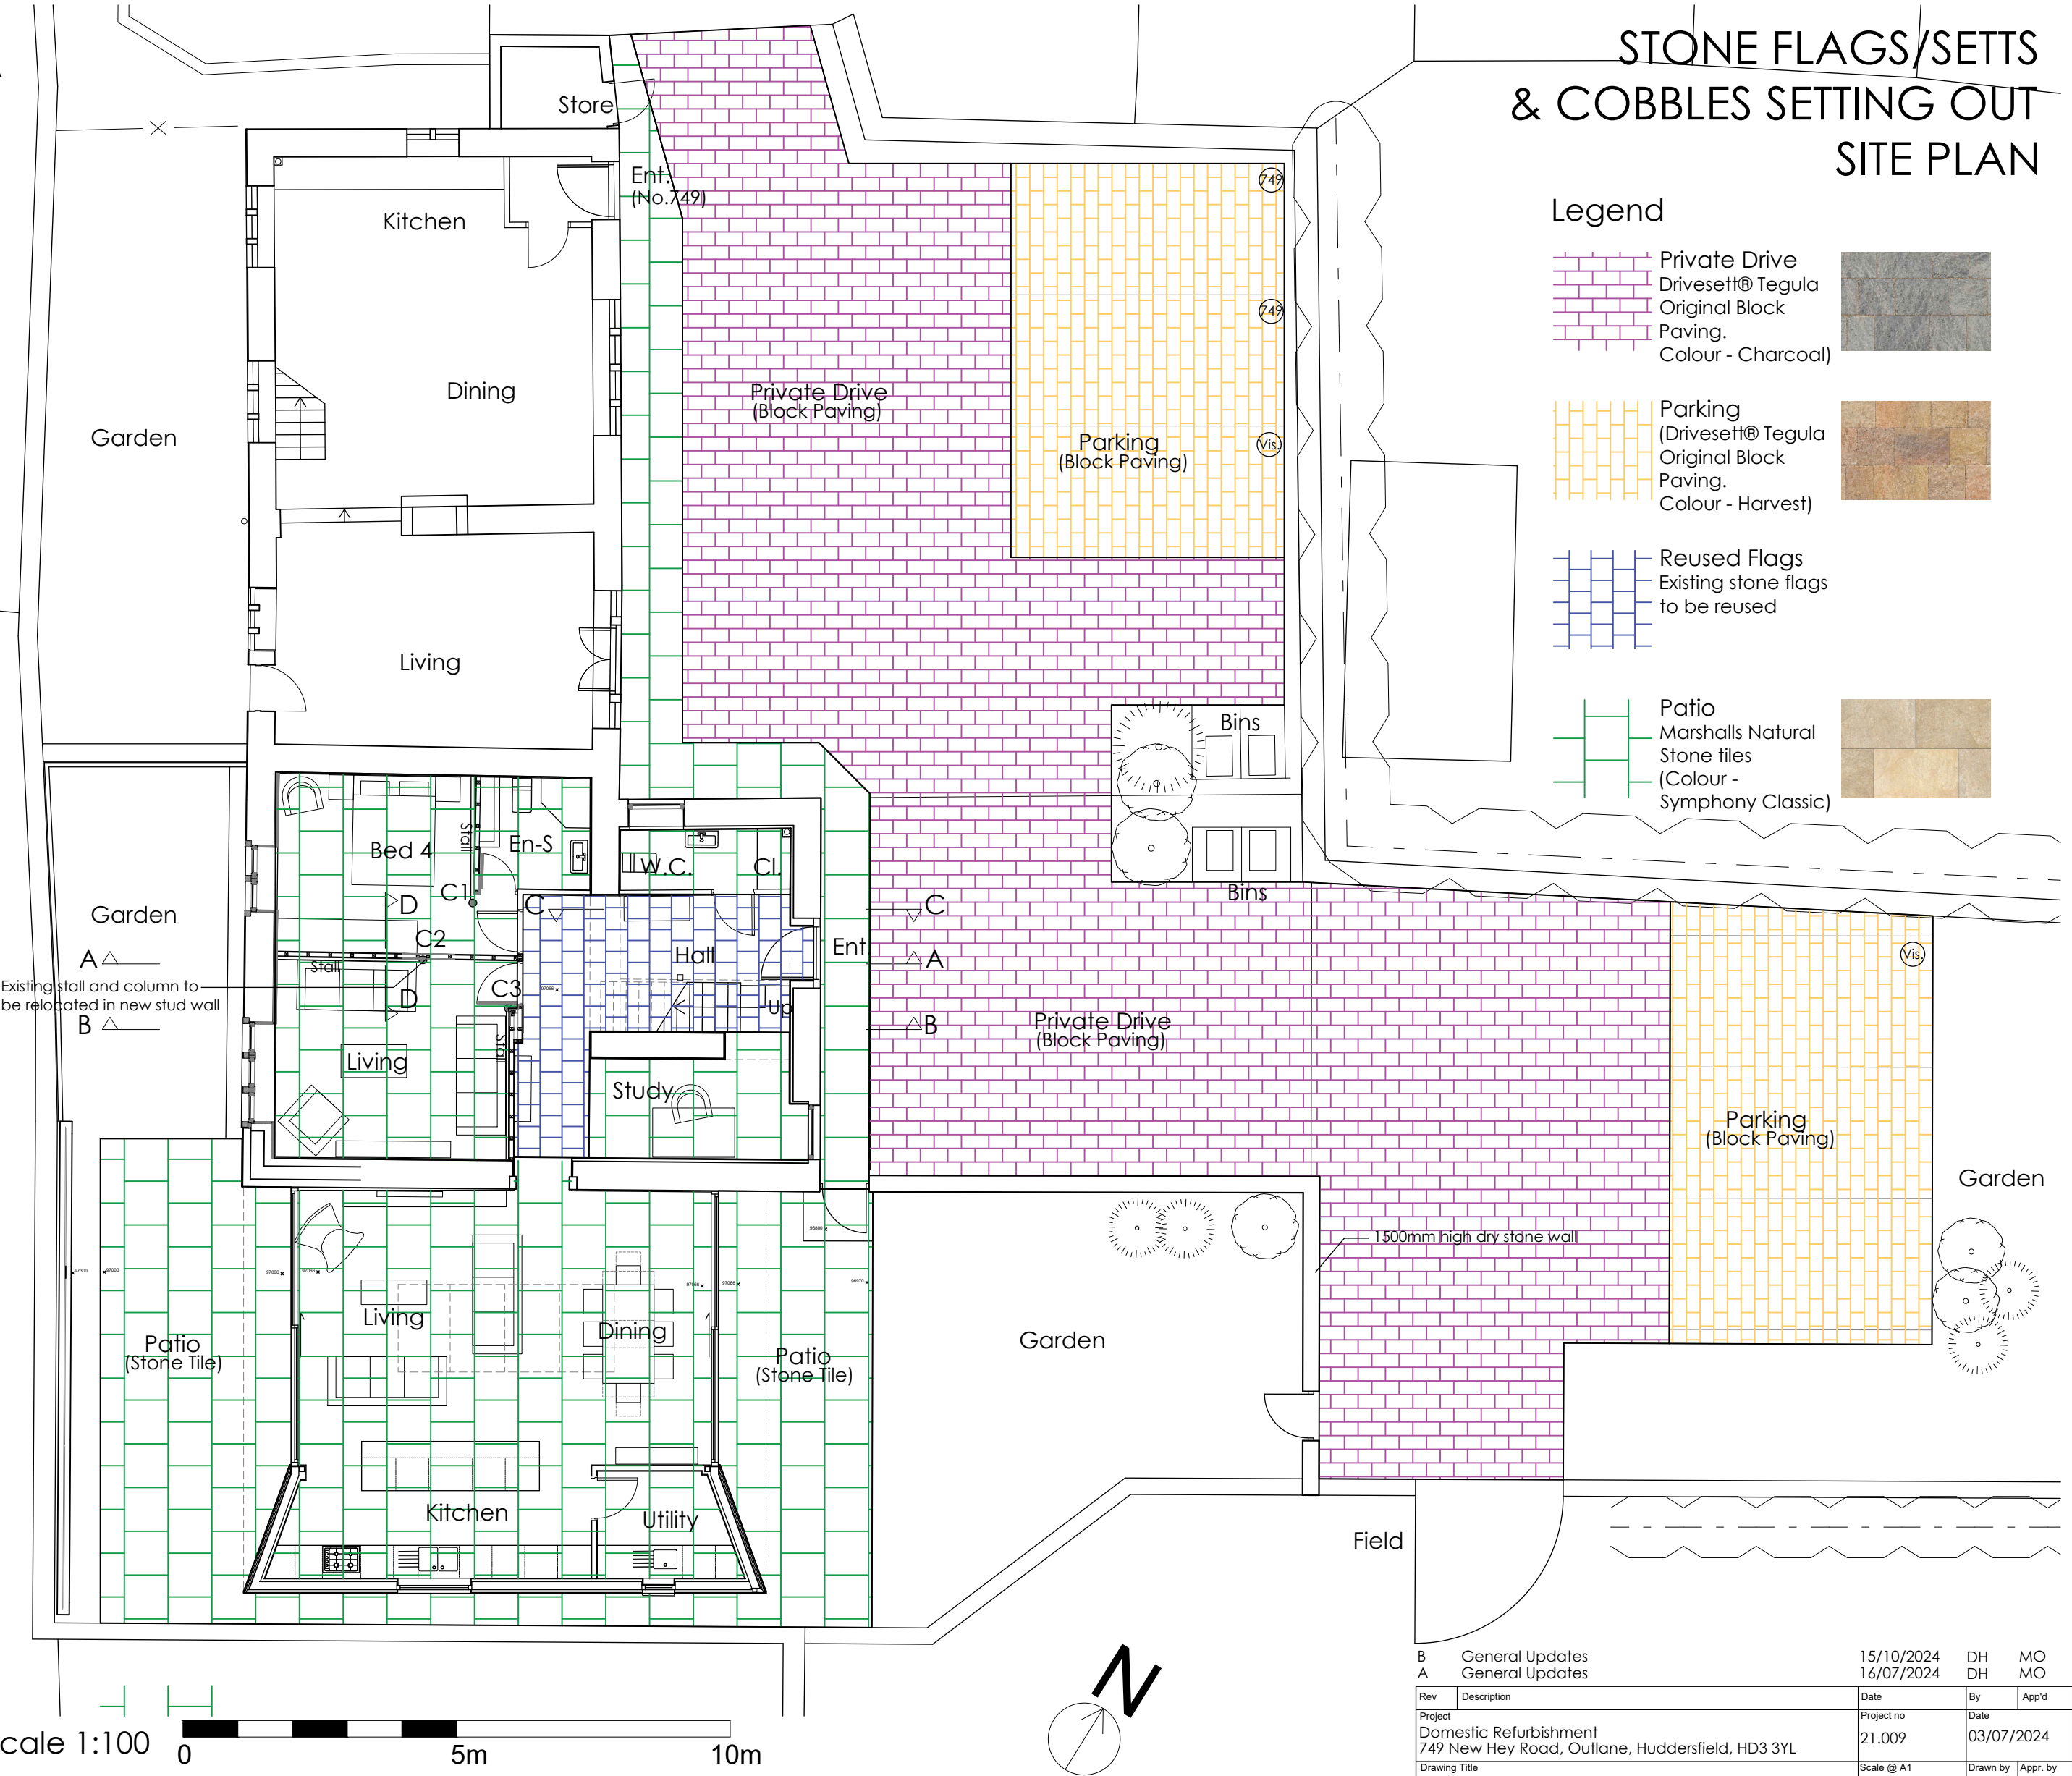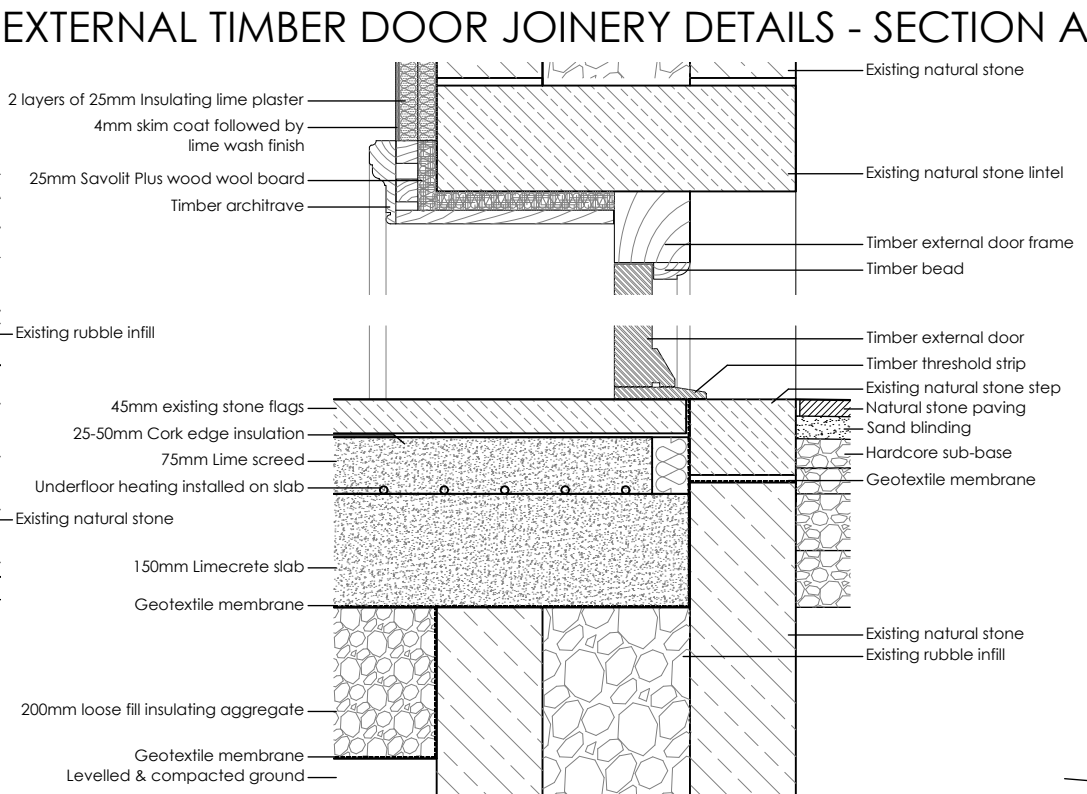


STONE FLAGS/SETTS & COBBLES SETTING OUT SITE PLAN

Legend

- Private Drive Drivesett® Tegula Original Block Paving. Colour - Charcoal
- Parking Drivesett® Tegula Original Block Paving. Colour - Harvest
- Reused Flags Existing stone flags to be reused
- Patio Marshalls Natural Stone flags (Colour - Symphony Classic)

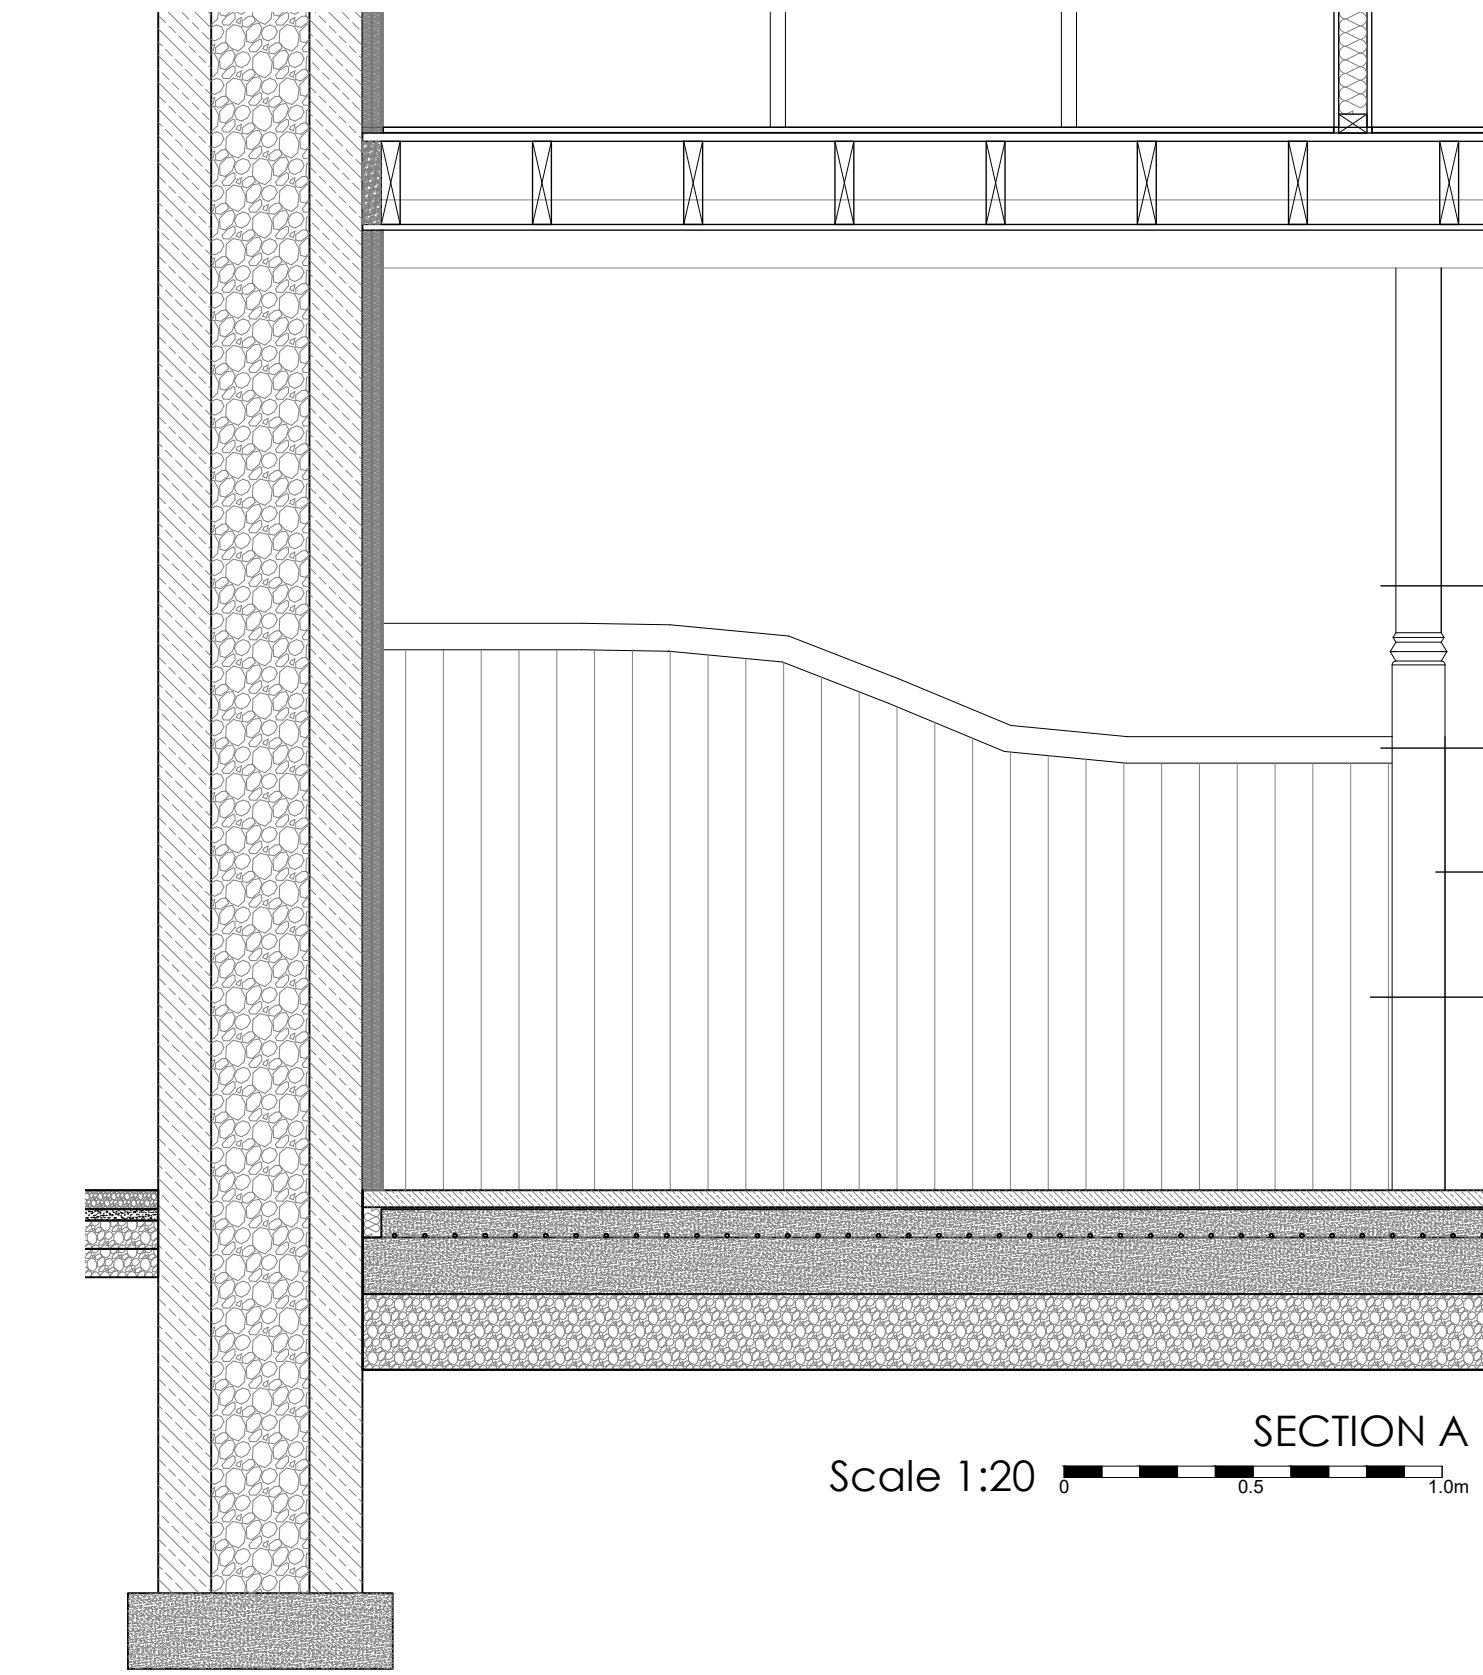

STABLE DIVIDERS & CAST IRON COLUMNS DETAILS

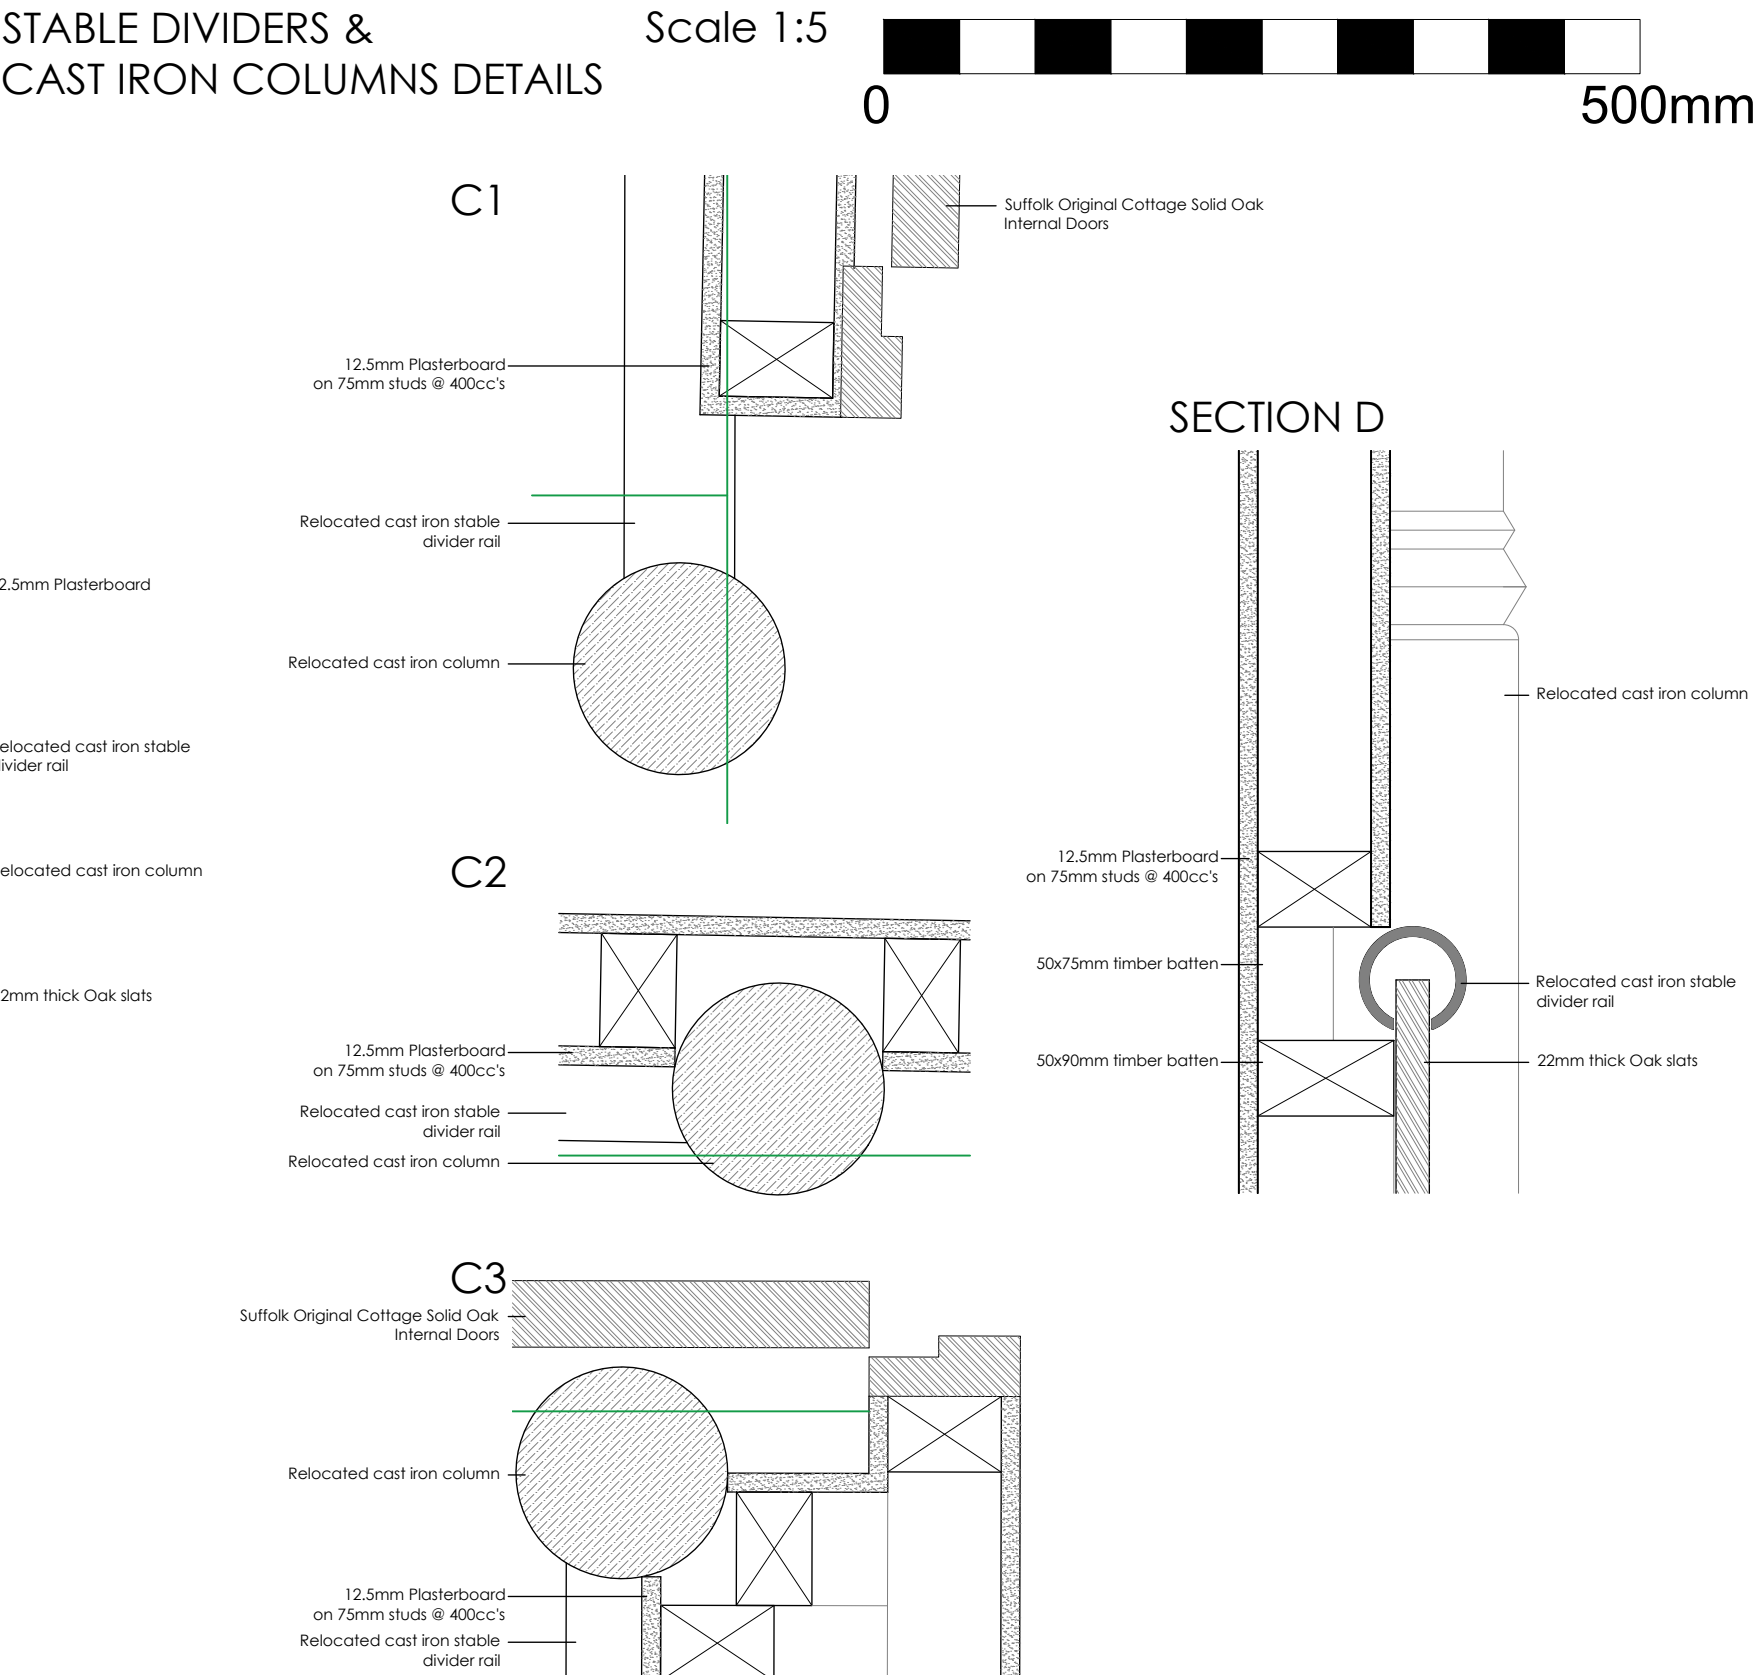

CONVERTED BARN CONSTRUCTION DETAILS (LISTED BUILDING) AS PROPOSED

B General Updates		15/10/2024	DH	MO
A General Updates		16/07/2024	DH	MO
Rev	Description	Date	By	Appr
1	Domestic Refurbishment	21.009	03/07/2024	
2	749 New Hey Road, Outlane, Huddersfield, HD3 3YL			
3	Domestic Refurbishment	21.009	03/07/2024	
4	Converted Barn Construction Details (Listed Building)	As Proposed	DH	MO
5	As Proposed	As Shown	DH	MO
6	Client	Dominic Waterson		
7	Drawing no	AL0050		
8	Rev			B

Fibre
ARCHITECTS

First Floor Buckden Mount
8 Thornhill Road
Huddersfield, HD3 3AU

Tel: 01484 544 410
www.fibrearchitects.co.uk
Email: info@fibrearchitects.co.uk