




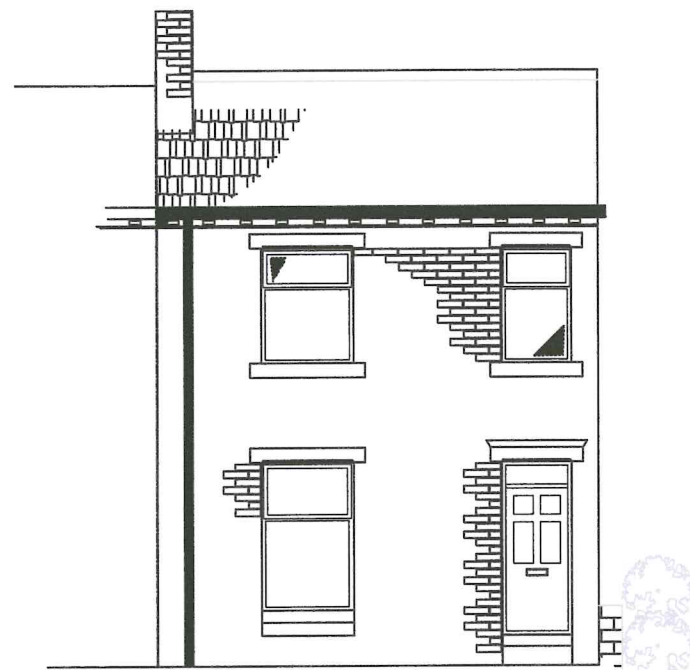


FRONT ELEVATION

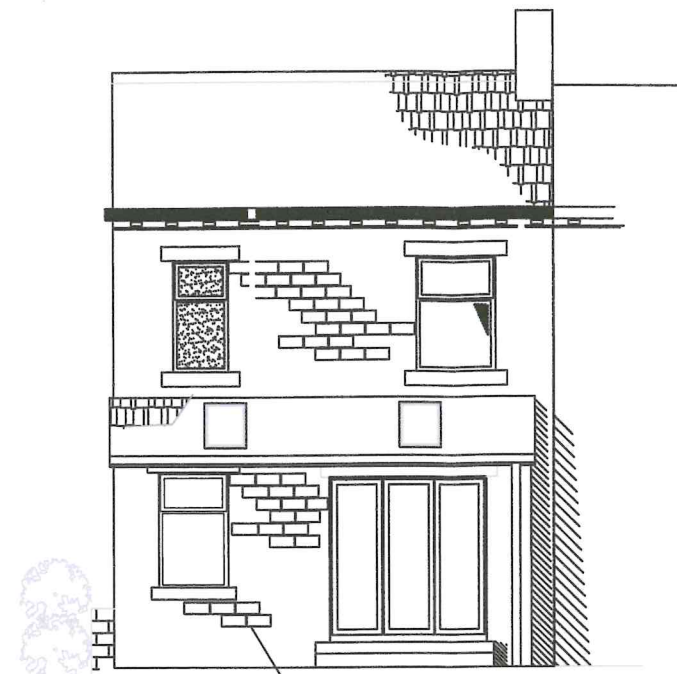

REAR ELEVATION

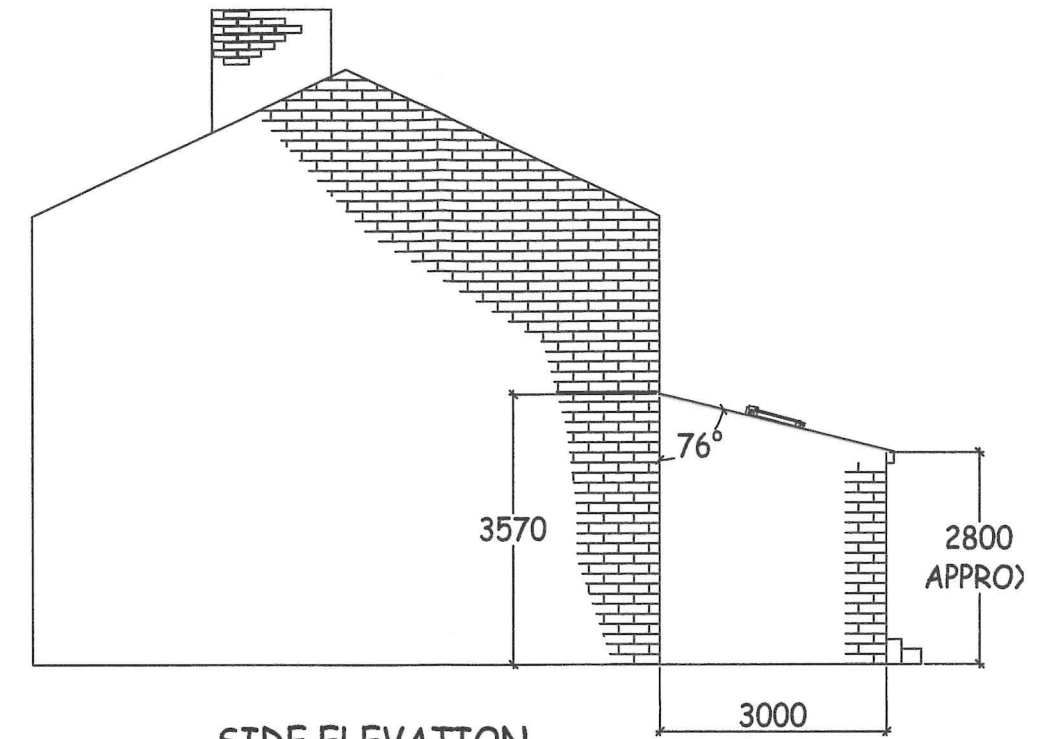

SIDE ELEVATION

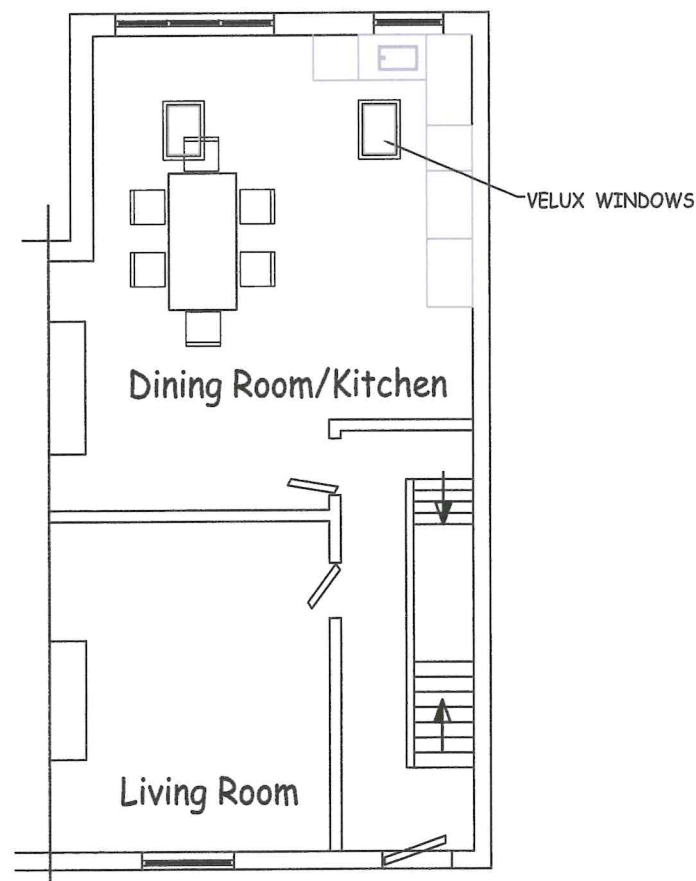

GROUND FLOOR PLAN

SITE 42 DYSON STREET – MOLDGREEN
TITLE PROSPOSED CONVERSION

DRAWN BY J.A	CHECKED
SCALE 1:100 @ A3	DATE 30.5.24
DRG NO DS2	