



EXISTING FRONT ELEVATION
Scale 1:50 at A1



EXISTING SIDE ELEVATION
Scale 1:50 at A1




EXISTING REAR ELEVATION
Scale 1:50 at A1




SITE LOCATION PLAN
Scale 1:1250 at A1





BLOCK PLAN
Scale 1:500 at A1

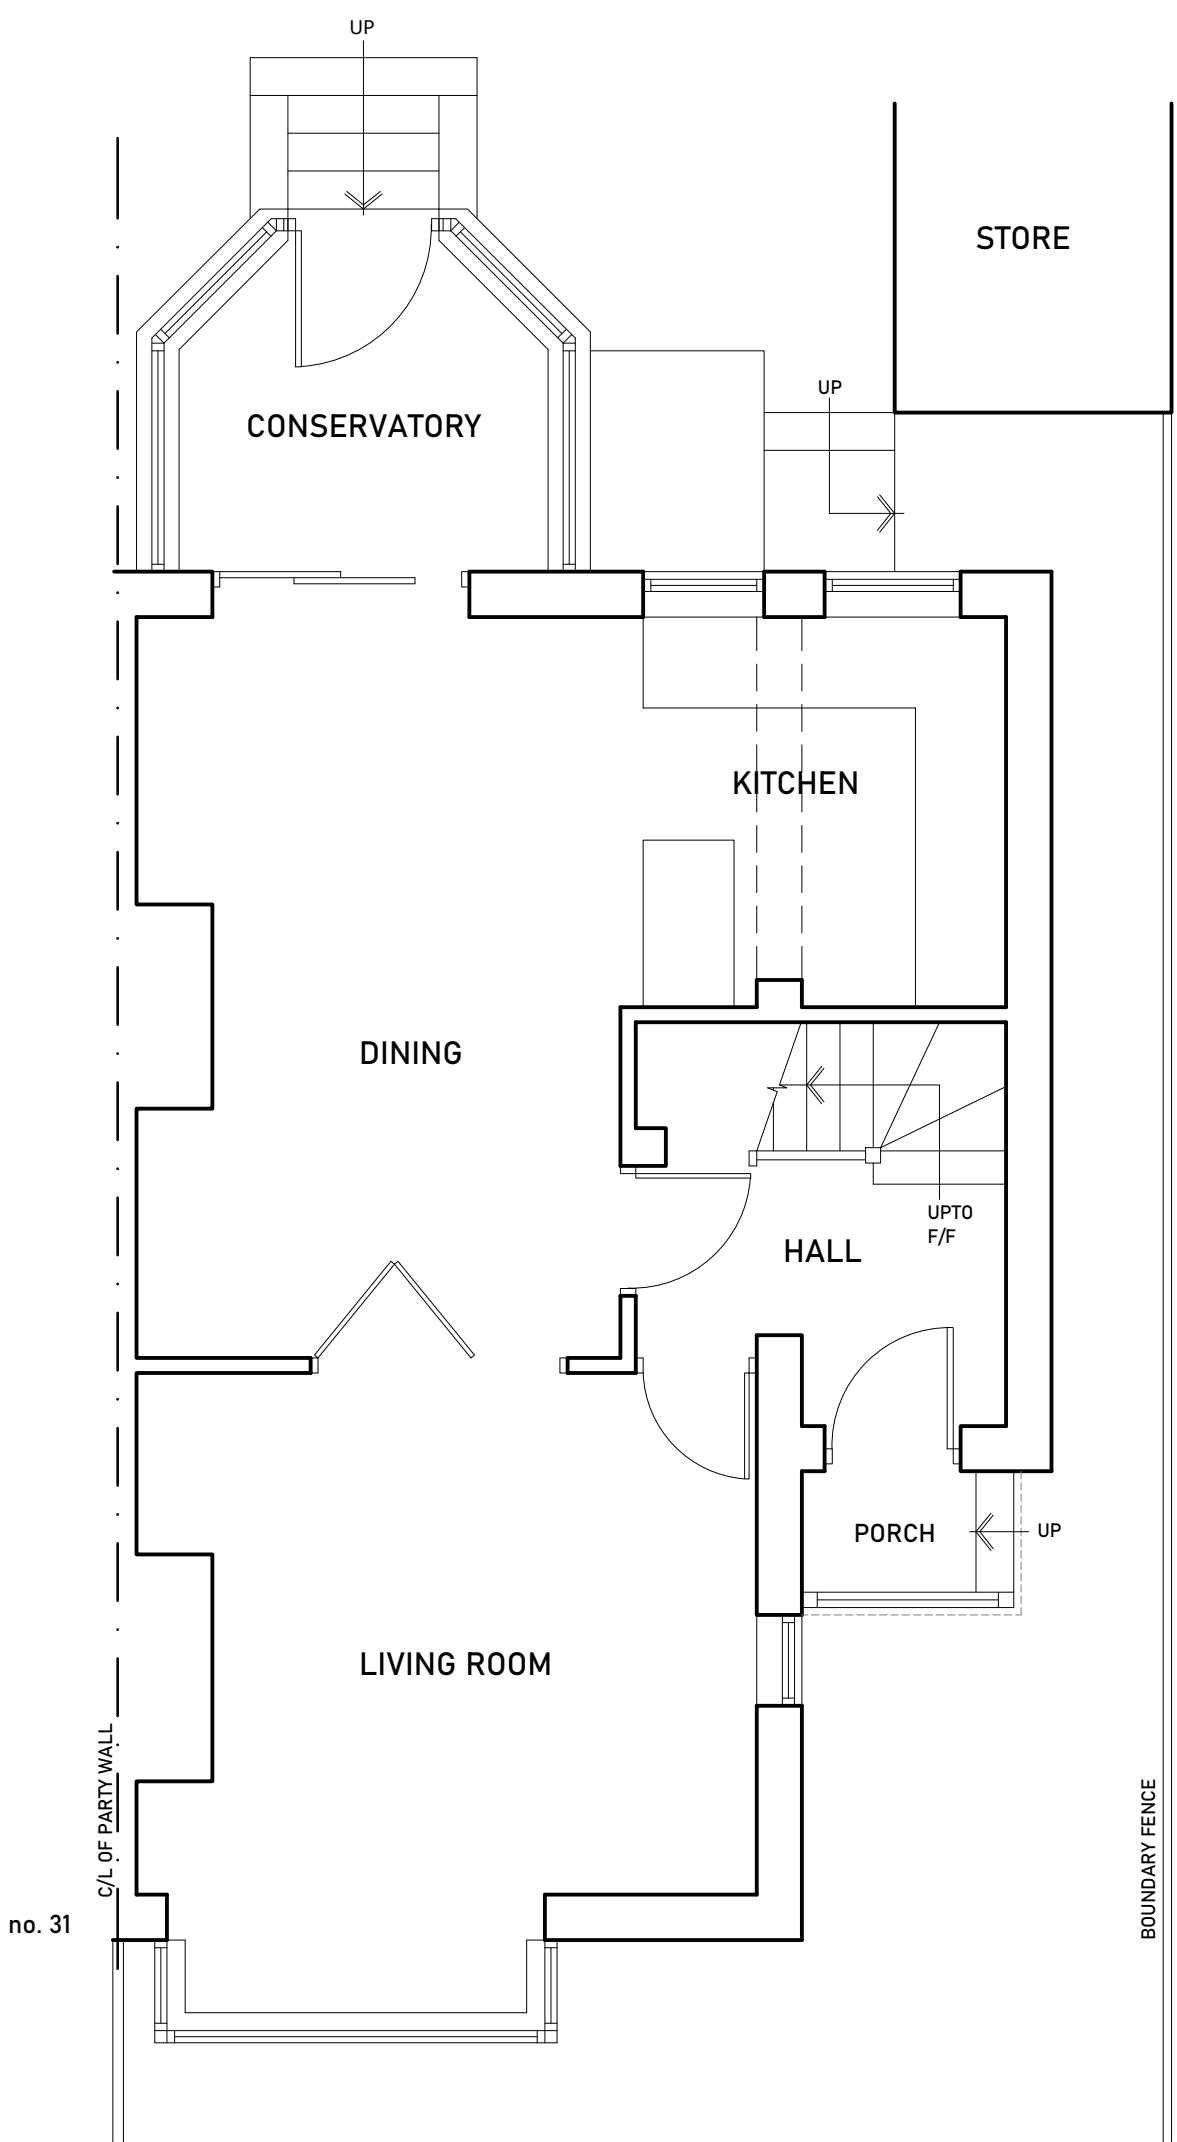

EXISTING GROUND FLOOR PLAN
Scale 1:50 at A1

 


Scale

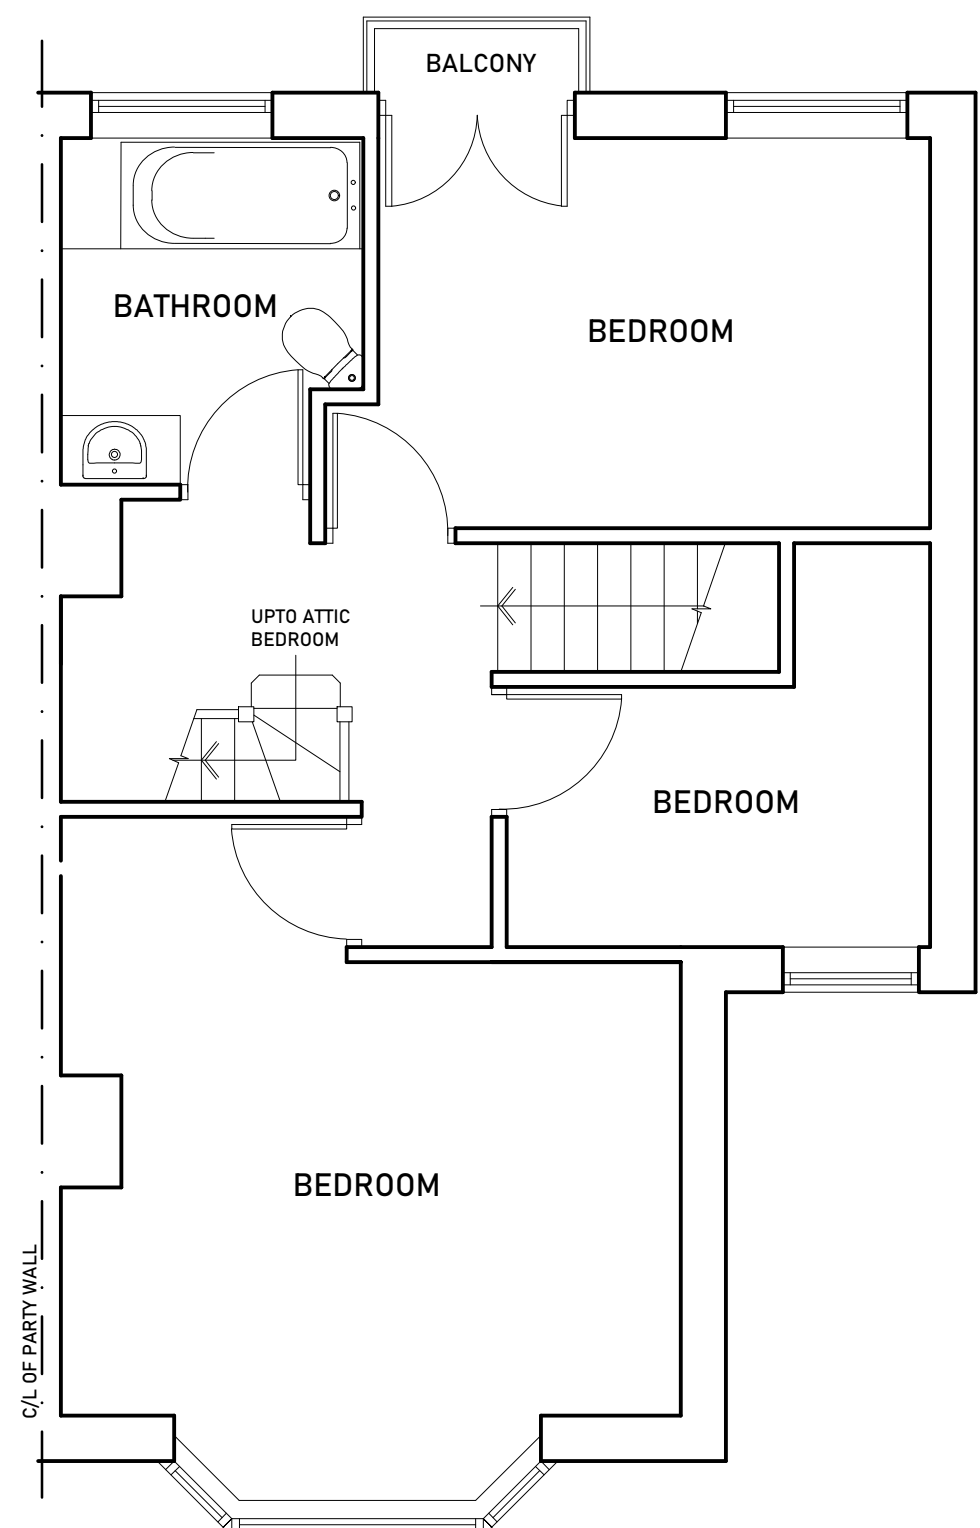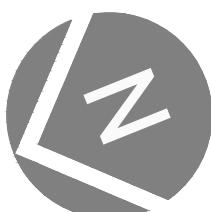

EXISTING FIRST FLOOR PLAN
Scale 1:50 at A1



EXISTING SECOND FLOOR PLAN (ATTIC)
Scale 1:50 at A1

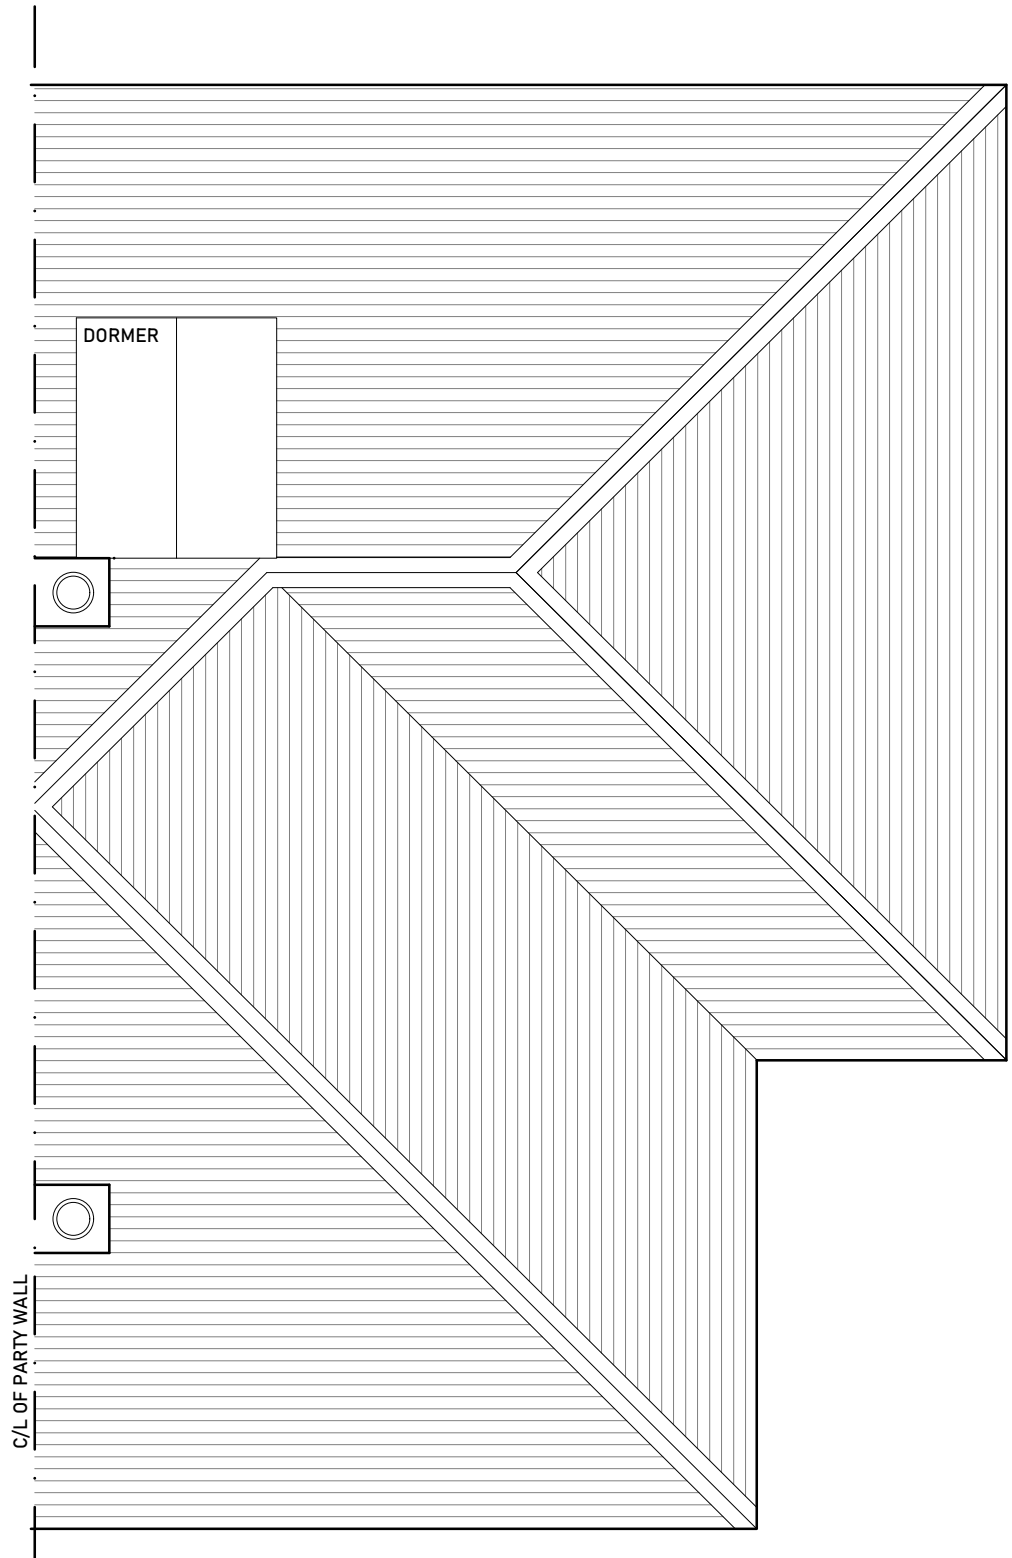

EXISTING ROOF PLAN
Scale 1:50 at A1

REV	



CLIENT
CARL BOWER

PROJECT
33 HAUGHS ROAD
QUARMBY
HUDDERSFIELD
WEST YORKSHIRE
HD3 4YX

DRAWING TITLE
EXISTING PLANS & ELEVATIONS

SCALE: 1:50 at A1
DATE: 12.08.2024
DRAWN: CH

DRAWING NO. REVISION

24-76-01

STUDIO VC - FARNLEY HEY - FARNLEY TYAS - HUDDERSFIELD - HD4 6TY
t: 01484 667112 - e: hello@studiovc.co.uk - www.studiovc.co.uk