


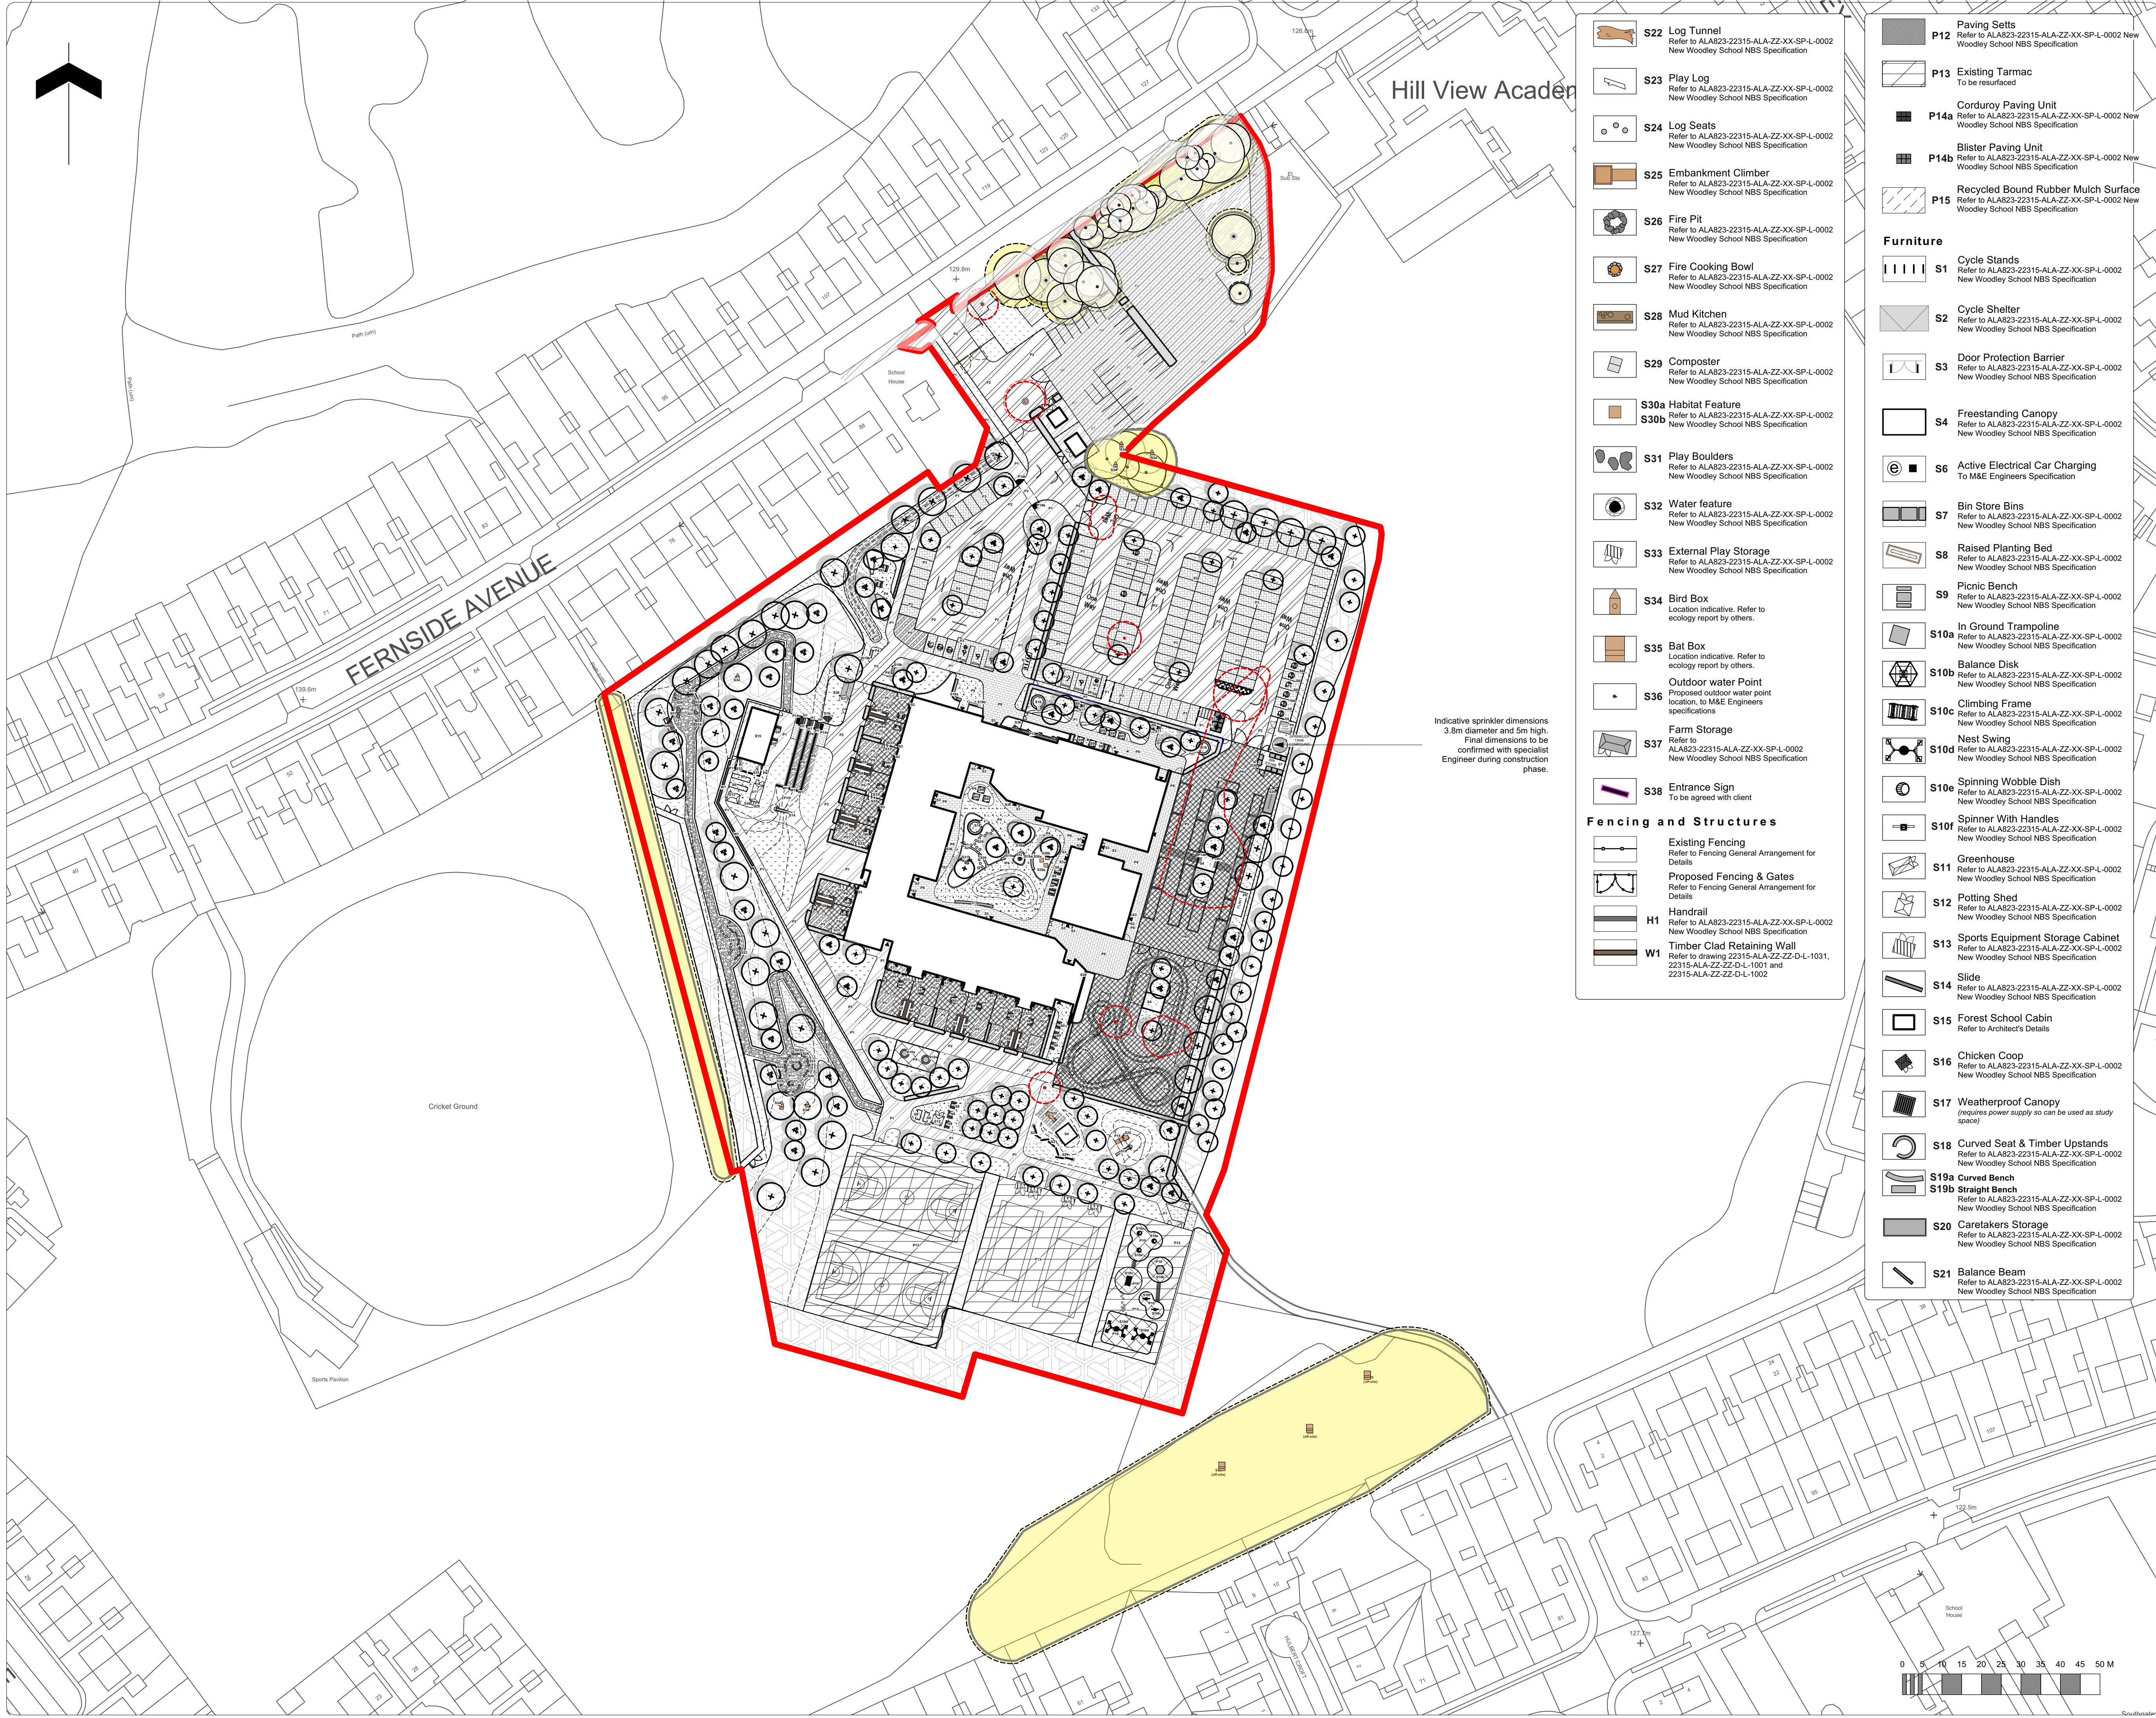

- S22 Log Tunnel!**
Refer to ALA823-22315-ALA-ZZ-XX-SP-L-0002
New Woodley School NBS Specification
- S23 Play Log**
Refer to ALA823-22315-ALA-ZZ-XX-SP-L-0002
New Woodley School NBS Specification
- S24 Log Seats**
Refer to ALA823-22315-ALA-ZZ-XX-SP-L-0002
New Woodley School NBS Specification
- S25 Embankment Climber**
Refer to ALA823-22315-ALA-ZZ-XX-SP-L-0002
New Woodley School NBS Specification
- S26 Fire Pit**
Refer to ALA823-22315-ALA-ZZ-XX-SP-L-0002
New Woodley School NBS Specification
- S27 Fire Cooking Bowl**
Refer to ALA823-22315-ALA-ZZ-XX-SP-L-0002
New Woodley School NBS Specification
- S28 Mud Kitchen**
Refer to ALA823-22315-ALA-ZZ-XX-SP-L-0002
New Woodley School NBS Specification
- S29 Composter**
Refer to ALA823-22315-ALA-ZZ-XX-SP-L-0002
New Woodley School NBS Specification
- S30a Habitat Feature**
Refer to ALA823-22315-ALA-ZZ-XX-SP-L-0002
New Woodley School NBS Specification
- S30b**
Refer to ALA823-22315-ALA-ZZ-XX-SP-L-0002
New Woodley School NBS Specification
- S31 Play Boulders**
Refer to ALA823-22315-ALA-ZZ-XX-SP-L-0002
New Woodley School NBS Specification
- S32 Water feature**
Refer to ALA823-22315-ALA-ZZ-XX-SP-L-0002
New Woodley School NBS Specification
- S33 External Play Storage**
Refer to ALA823-22315-ALA-ZZ-XX-SP-L-0002
New Woodley School NBS Specification
- S34 Bird Box**
Location indicative. Refer to ecology report by others.
- S35 Bat Box**
Location indicative. Refer to ecology report by others.
- S36 Outdoor water Point**
Proposed outdoor water point location, to M&E Engineers specifications
- S37 Farm Storage**
Refer to ALA823-22315-ALA-ZZ-XX-SP-L-0002
New Woodley School NBS Specification
- S38 Entrance Sign**
To be agreed with client
- Fencing and Structures**
- Existing Fencing**
Refer to Fencing General Arrangement for Details
- Proposed Fencing & Gates**
Refer to Fencing General Arrangement for Details
- H1 Handrail**
Refer to ALA823-22315-ALA-ZZ-XX-SP-L-0002
New Woodley School NBS Specification
- W1 Timber Clad Retaining Wall**
Refer to drawing 22315-ALA-ZZ-D-L-1031, 22315-ALA-ZZ-D-L-1001 and 22315-ALA-ZZ-D-L-1002

- P12 Paving Setts**
Refer to ALA823-22315-ALA-ZZ-XX-SP-L-0002
New Woodley School NBS Specification
- P13 Existing Tarmac**
To be resurfaced
- P14a Corduroy Paving Unit**
Refer to ALA823-22315-ALA-ZZ-XX-SP-L-0002
New Woodley School NBS Specification
- P14b Blister Paving Unit**
Refer to ALA823-22315-ALA-ZZ-XX-SP-L-0002
New Woodley School NBS Specification
- P15 Recycled Bound Rubber Mulch Surface**
Refer to ALA823-22315-ALA-ZZ-XX-SP-L-0002
New Woodley School NBS Specification
- Furniture**
- S1 Cycle Stands**
Refer to ALA823-22315-ALA-ZZ-XX-SP-L-0002
New Woodley School NBS Specification
- S2 Cycle Shelter**
Refer to ALA823-22315-ALA-ZZ-XX-SP-L-0002
New Woodley School NBS Specification
- S3 Door Protection Barrier**
Refer to ALA823-22315-ALA-ZZ-XX-SP-L-0002
New Woodley School NBS Specification
- S4 Freestanding Canopy**
Refer to ALA823-22315-ALA-ZZ-XX-SP-L-0002
New Woodley School NBS Specification
- S6 Active Electrical Car Charging**
To M&E Engineers Specification
- S7 Bin Store Bins**
Refer to ALA823-22315-ALA-ZZ-XX-SP-L-0002
New Woodley School NBS Specification
- S8 Raised Planting Bed**
Refer to ALA823-22315-ALA-ZZ-XX-SP-L-0002
New Woodley School NBS Specification
- S9 Picnic Bench**
Refer to ALA823-22315-ALA-ZZ-XX-SP-L-0002
New Woodley School NBS Specification
- S10a In Ground Trampoline**
Refer to ALA823-22315-ALA-ZZ-XX-SP-L-0002
New Woodley School NBS Specification
- S10b Balance Disk**
Refer to ALA823-22315-ALA-ZZ-XX-SP-L-0002
New Woodley School NBS Specification
- S10c Climbing Frame**
Refer to ALA823-22315-ALA-ZZ-XX-SP-L-0002
New Woodley School NBS Specification
- S10d Nest Swing**
Refer to ALA823-22315-ALA-ZZ-XX-SP-L-0002
New Woodley School NBS Specification
- S10e Spinning Wobble Dish**
Refer to ALA823-22315-ALA-ZZ-XX-SP-L-0002
New Woodley School NBS Specification
- S10f Spinner With Handles**
Refer to ALA823-22315-ALA-ZZ-XX-SP-L-0002
New Woodley School NBS Specification
- S11 Greenhouse**
Refer to ALA823-22315-ALA-ZZ-XX-SP-L-0002
New Woodley School NBS Specification
- S12 Potting Shed**
Refer to ALA823-22315-ALA-ZZ-XX-SP-L-0002
New Woodley School NBS Specification
- S13 Sports Equipment Storage Cabinet**
Refer to ALA823-22315-ALA-ZZ-XX-SP-L-0002
New Woodley School NBS Specification
- S14 Slide**
Refer to ALA823-22315-ALA-ZZ-XX-SP-L-0002
New Woodley School NBS Specification
- S15 Forest School Cabin**
Refer to Architect's Details
- S16 Chicken Coop**
Refer to ALA823-22315-ALA-ZZ-XX-SP-L-0002
New Woodley School NBS Specification
- S17 Weatherproof Canopy**
(requires power supply so can be used as study space)
- S18 Curved Seat & Timber Upstands**
Refer to ALA823-22315-ALA-ZZ-XX-SP-L-0002
New Woodley School NBS Specification
- S19a Curved Bench**
Refer to ALA823-22315-ALA-ZZ-XX-SP-L-0002
New Woodley School NBS Specification
- S19b Straight Bench**
Refer to ALA823-22315-ALA-ZZ-XX-SP-L-0002
New Woodley School NBS Specification
- S20 Caretakers Storage**
Refer to ALA823-22315-ALA-ZZ-XX-SP-L-0002
New Woodley School NBS Specification
- S21 Balance Beam**
Refer to ALA823-22315-ALA-ZZ-XX-SP-L-0002
New Woodley School NBS Specification

Note

1. Do not scale from this drawing
2. To be read in conjunction with Project Risk Register REF: XXX
3. To be read in conjunction with all other Landscape Architect's drawings

KEY

Site Planning Boundary

- Existing Tree
- Existing Tree to be removed
- Existing Tree Root Protection Area (RPA)

Planting

- Proposed Tree (Single Stem) Refer to Planting Plan
- Proposed Tree (Multi Stem) Refer to Planting Plan
- Grass
- Reinforced Grass Refer to Planting Plan
- Planting Area Refer to Planting Plan
- Hedge Planting Refer to Planting Plan
- Meadow Planting Refer to Planting Plan
- Woodland Buffer Refer to Planting Plan
- Shrub Planting Refer to Planting Plan
- Existing Grass To be retained

Hard Surfaces

- P1 Pedestrian Macadam To Engineer's Specification
- P2 Vehicular Macadam To Engineer's Specification
- P3 Concrete Block Paving Vehicular Refer to ALA823-22315-ALA-ZZ-XX-SP-L-0002 New Woodley School NBS Specification
- P4 Resin Bound Gravel Refer to ALA823-22315-ALA-ZZ-XX-SP-L-0002 New Woodley School NBS Specification
- P5 No-Dig Parking Grid System with Meadow Infill Refer to ALA823-22315-ALA-ZZ-XX-SP-L-0002 New Woodley School NBS Specification
- P6 Concrete Surfacing To engineer's specification
- P7 Existing Tarmac To be retained
- P8 Concrete Paving Pedestrian Refer to ALA823-22315-ALA-ZZ-XX-SP-L-0002 New Woodley School NBS Specification
- P9 Coloured Macadam Colour to be agreed with School Refer to ALA823-22315-ALA-ZZ-XX-SP-L-0002 New Woodley School NBS Specification
- P10 Wetpour Safety Surfacing Colour: Orange Refer to ALA823-22315-ALA-ZZ-XX-SP-L-0002 New Woodley School NBS Specification
- P11 Self Binding Gravel Refer to ALA823-22315-ALA-ZZ-XX-SP-L-0002 New Woodley School NBS Specification

Revisions

DATE	REV	DESCRIPTION OF REVISION	DRAWN BY	APPROVED BY
28/02/2025	P09	Re-issued for planning following Sport England objection withdrawn. Changes as follows: 1. Ball Stop netting added, hedge removed, and Forest School area updated. 2. Substation relocated and pedestrian entrance route. 3. Trenching and slide to Forest School amended. 4. Play item locations adjusted to account for critical fall distances. 5. Reinforced grass proposed to start and finish of natural play features. 6. Horticulture area adjusted to latest Forest School Cabin layout, with 2no. Play Stores added. 7. Swale length adjusted to avoid conflict with adjacent parking. 8. Entrance sign proposed. 9. Play mound levels amended, with play furniture rearranged to suit.	MG	MM

STATUS

S2 - For Planning

Client:
Kirklees Council

Project Title:
Woodley School and College

Drawing Title:
Wider Landscape General Arrangement

Drawing Scale:
1:750

Drawing Date:
14/02/2024

Paper Size:
A1

Approved By:
RS

ALA Project Code:
ALA 823

Drawing Number:
22315-ALA-00-XX-DR-L-0005

Status:
S2

Revision:
P09

