



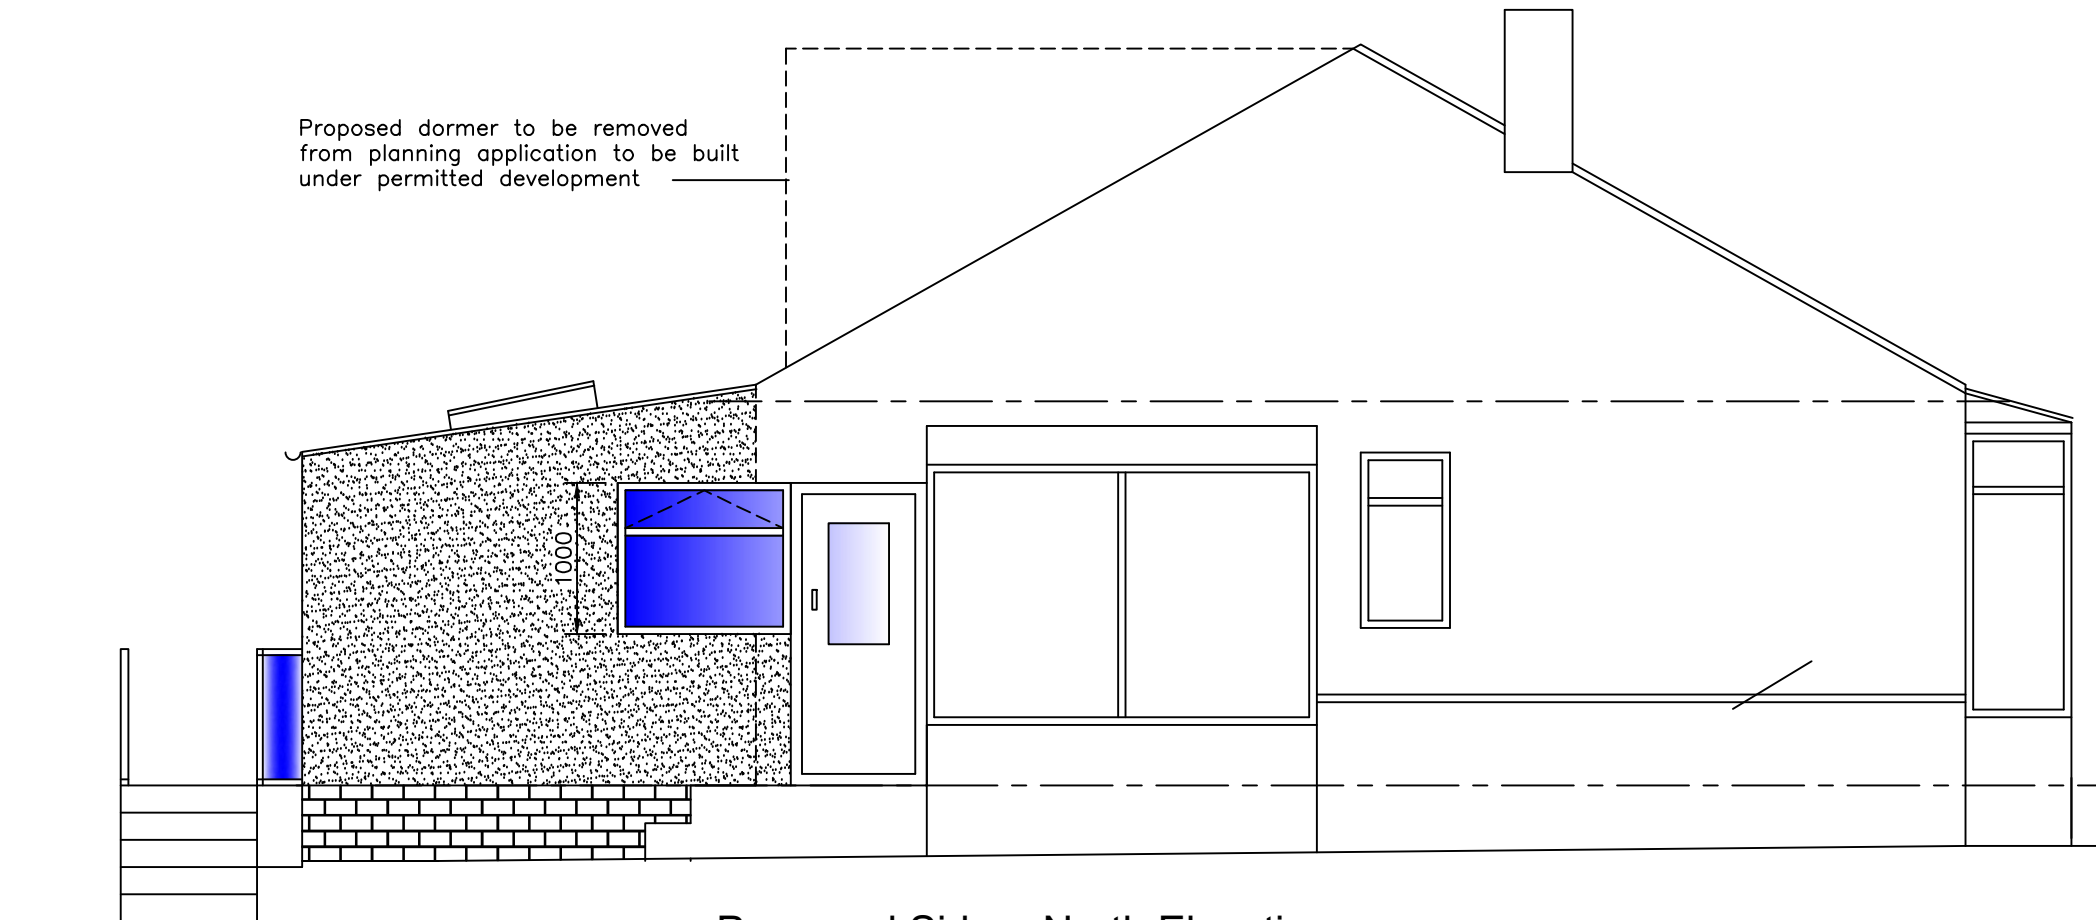

Proposed Side - North Elevation

1:50

NOTE
MATERIALS TO MATCH EXISTING
THESE NOTES DO NOT COMPRISE A FULL SPECIFICATION
THEY ARE FOR GENERAL GUIDANCE ONLY AND THEIR
PRIMARY FUNCTION IS TO ASSIST LOCAL AUTHORITY
OFFICERS IN DETERMINING BUILDING REGULATION COMPLIANCE.
ALL DIMENSIONS MUST BE CHECKED ON SITE PRIOR TO WORKS
STARTING.
ALL WORKS MUST BE CARRIED OUT IN ACCORDANCE WITH
CURRENT BUILDING REGULATIONS, CODES OF PRACTICE AND
PLANNING OFFICERS REQUIREMENTS.
ALL MATERIALS MUST COMPLY WITH CURRENT BRITISH STANDARDS
IN SITUATIONS USED.

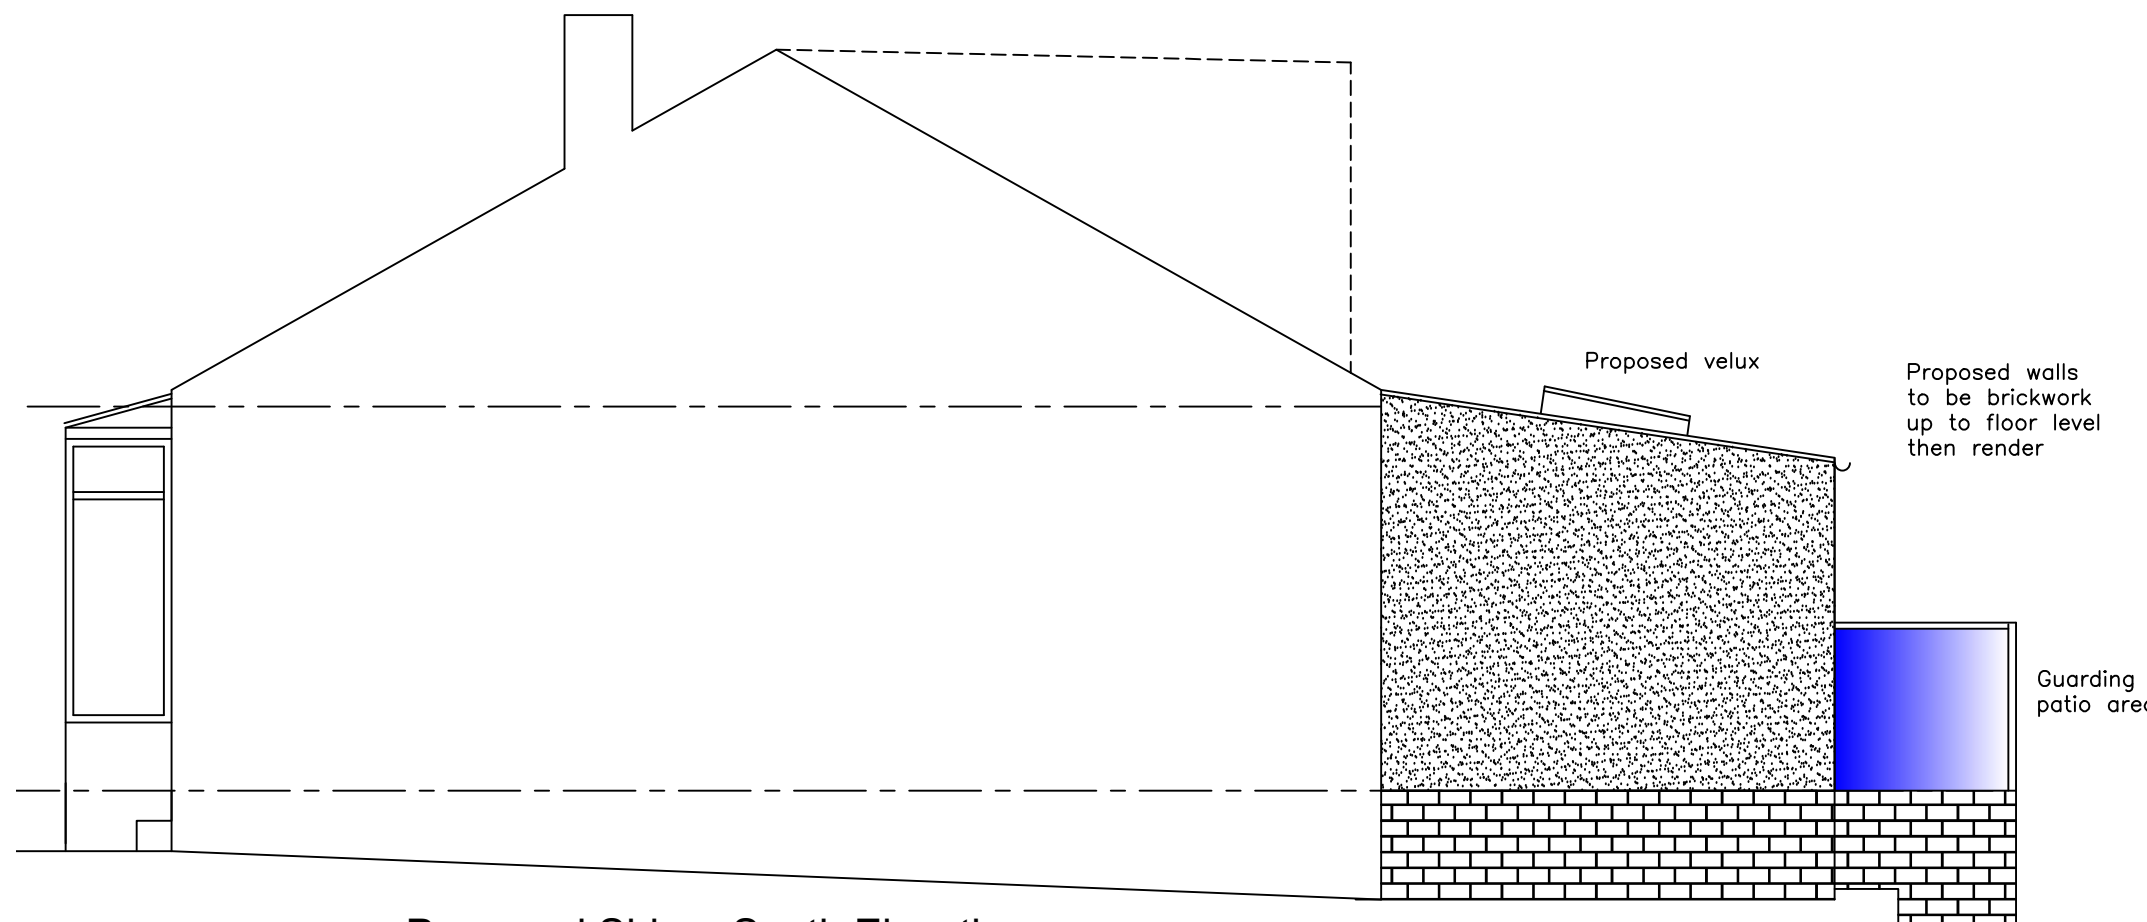

Proposed Side - South Elevation

1:50

Proposed velux

Proposed walls
to be brickwork
up to floor level
then render

Guarding to raised
patio area

MIRFIELD DESIGNS
Planning & Building Control Service

Tel: 07877959728
Email: mirfielddesigns@gmail.com

Client		Mr Mahmud	
Job		15 Lincroft Avenue Huddersfield	
Title		Proposed Side Elevations	
Drawn By	RK	Date	July 2024
Eng. Check		Scale	1: 50
Tech. Check			
Drawing No.		Rev.	
2024 / 461 / 03			

Rev A – Dormer removed
roof profile changed sept 24