

DO NOT SCALE FROM THIS DRAWING

Notes

All dimensions to be checked on site

Any discrepancies to be reported immediately to the Architect



Drawing to be read in conjunction with all relevant design information, including Architects, Services, Civil and Structural Engineers drawings

All existing site, tree, building and survey information has been compiled from different sources, including information supplied by third parties

NOT FOR CONSTRUCTION

Landscaping strategy to be designed by PWP Designs.

Existing Boundary Garden Wall

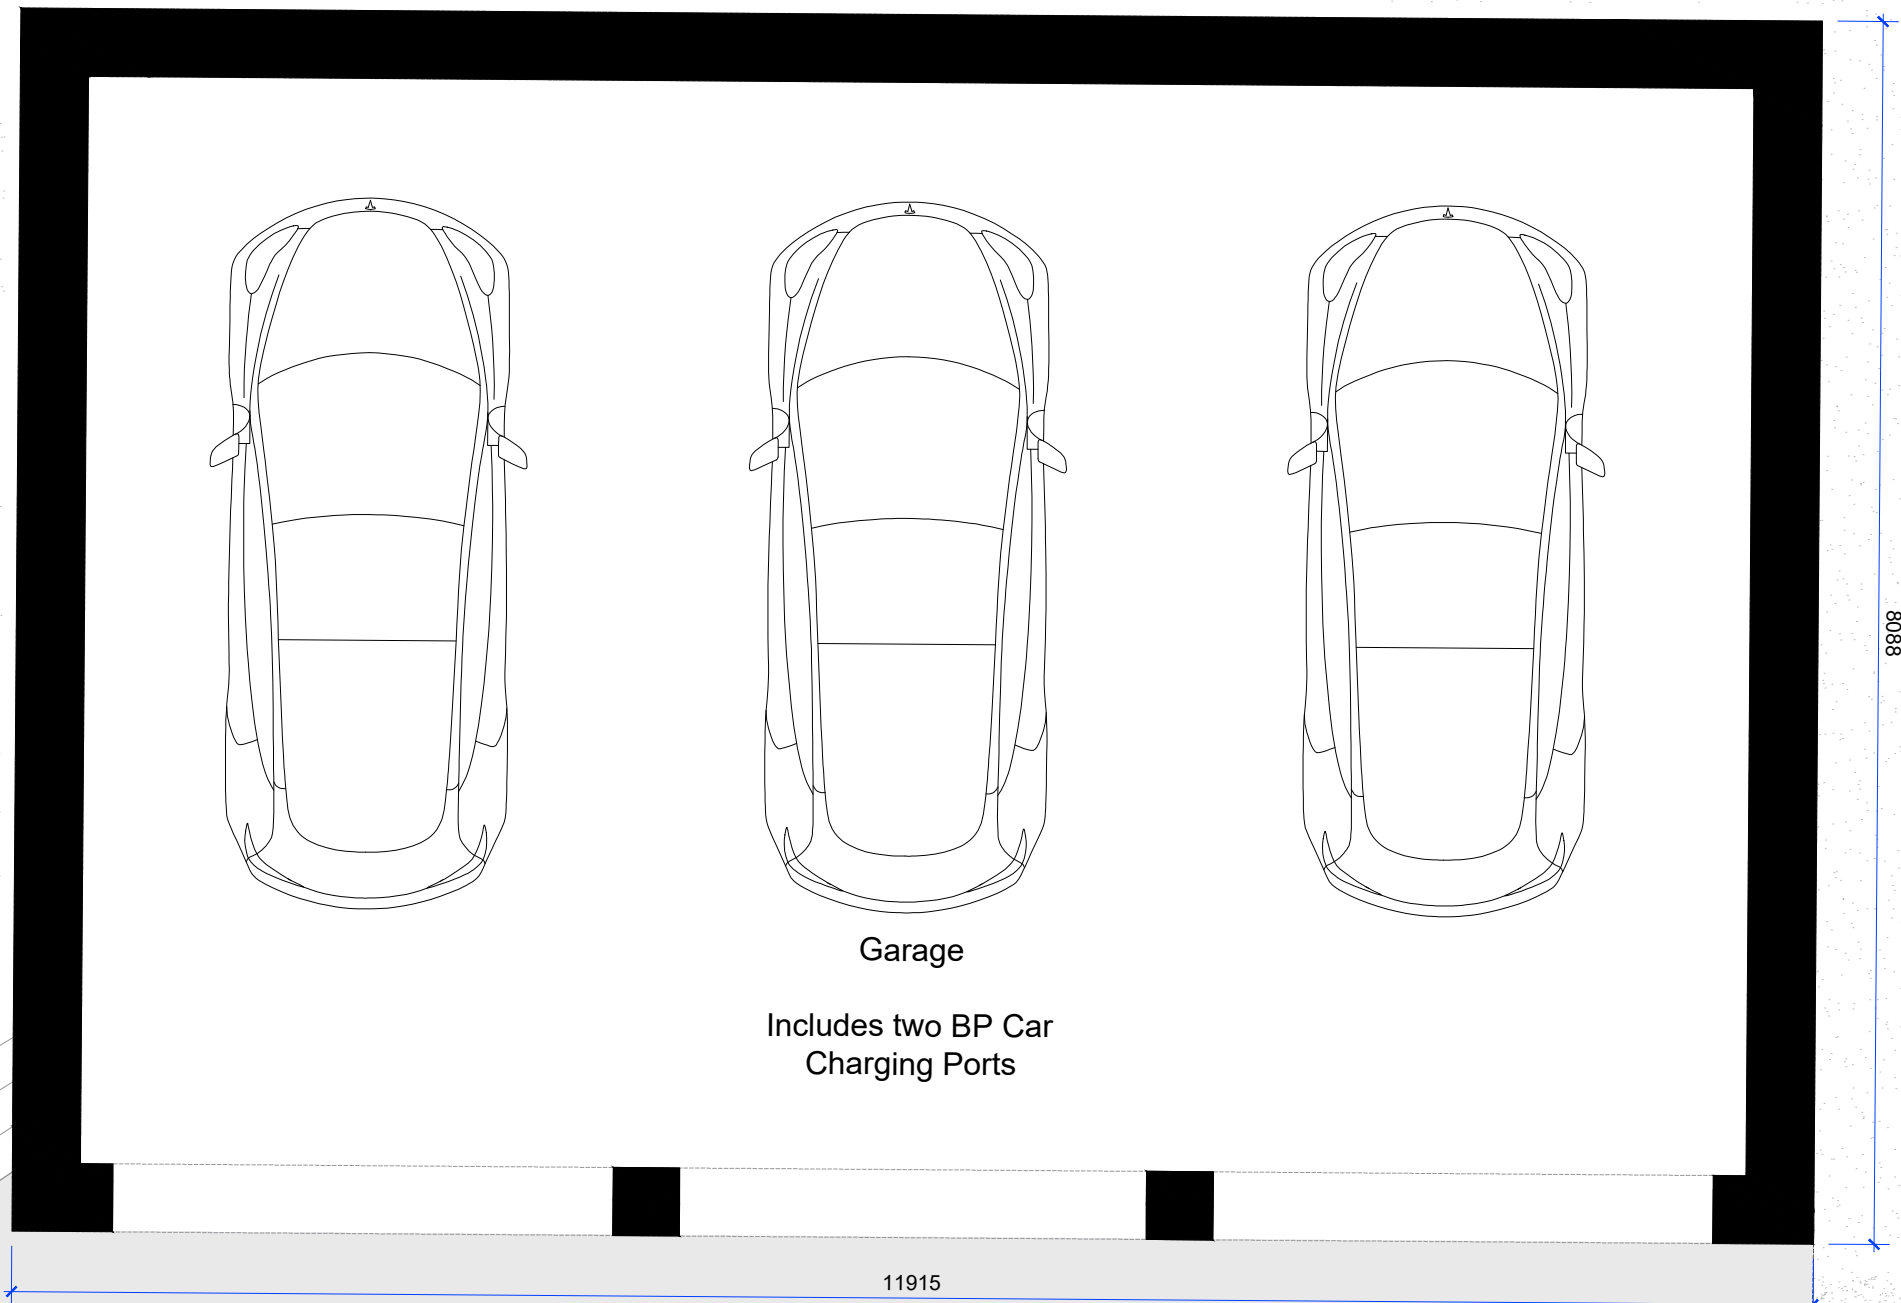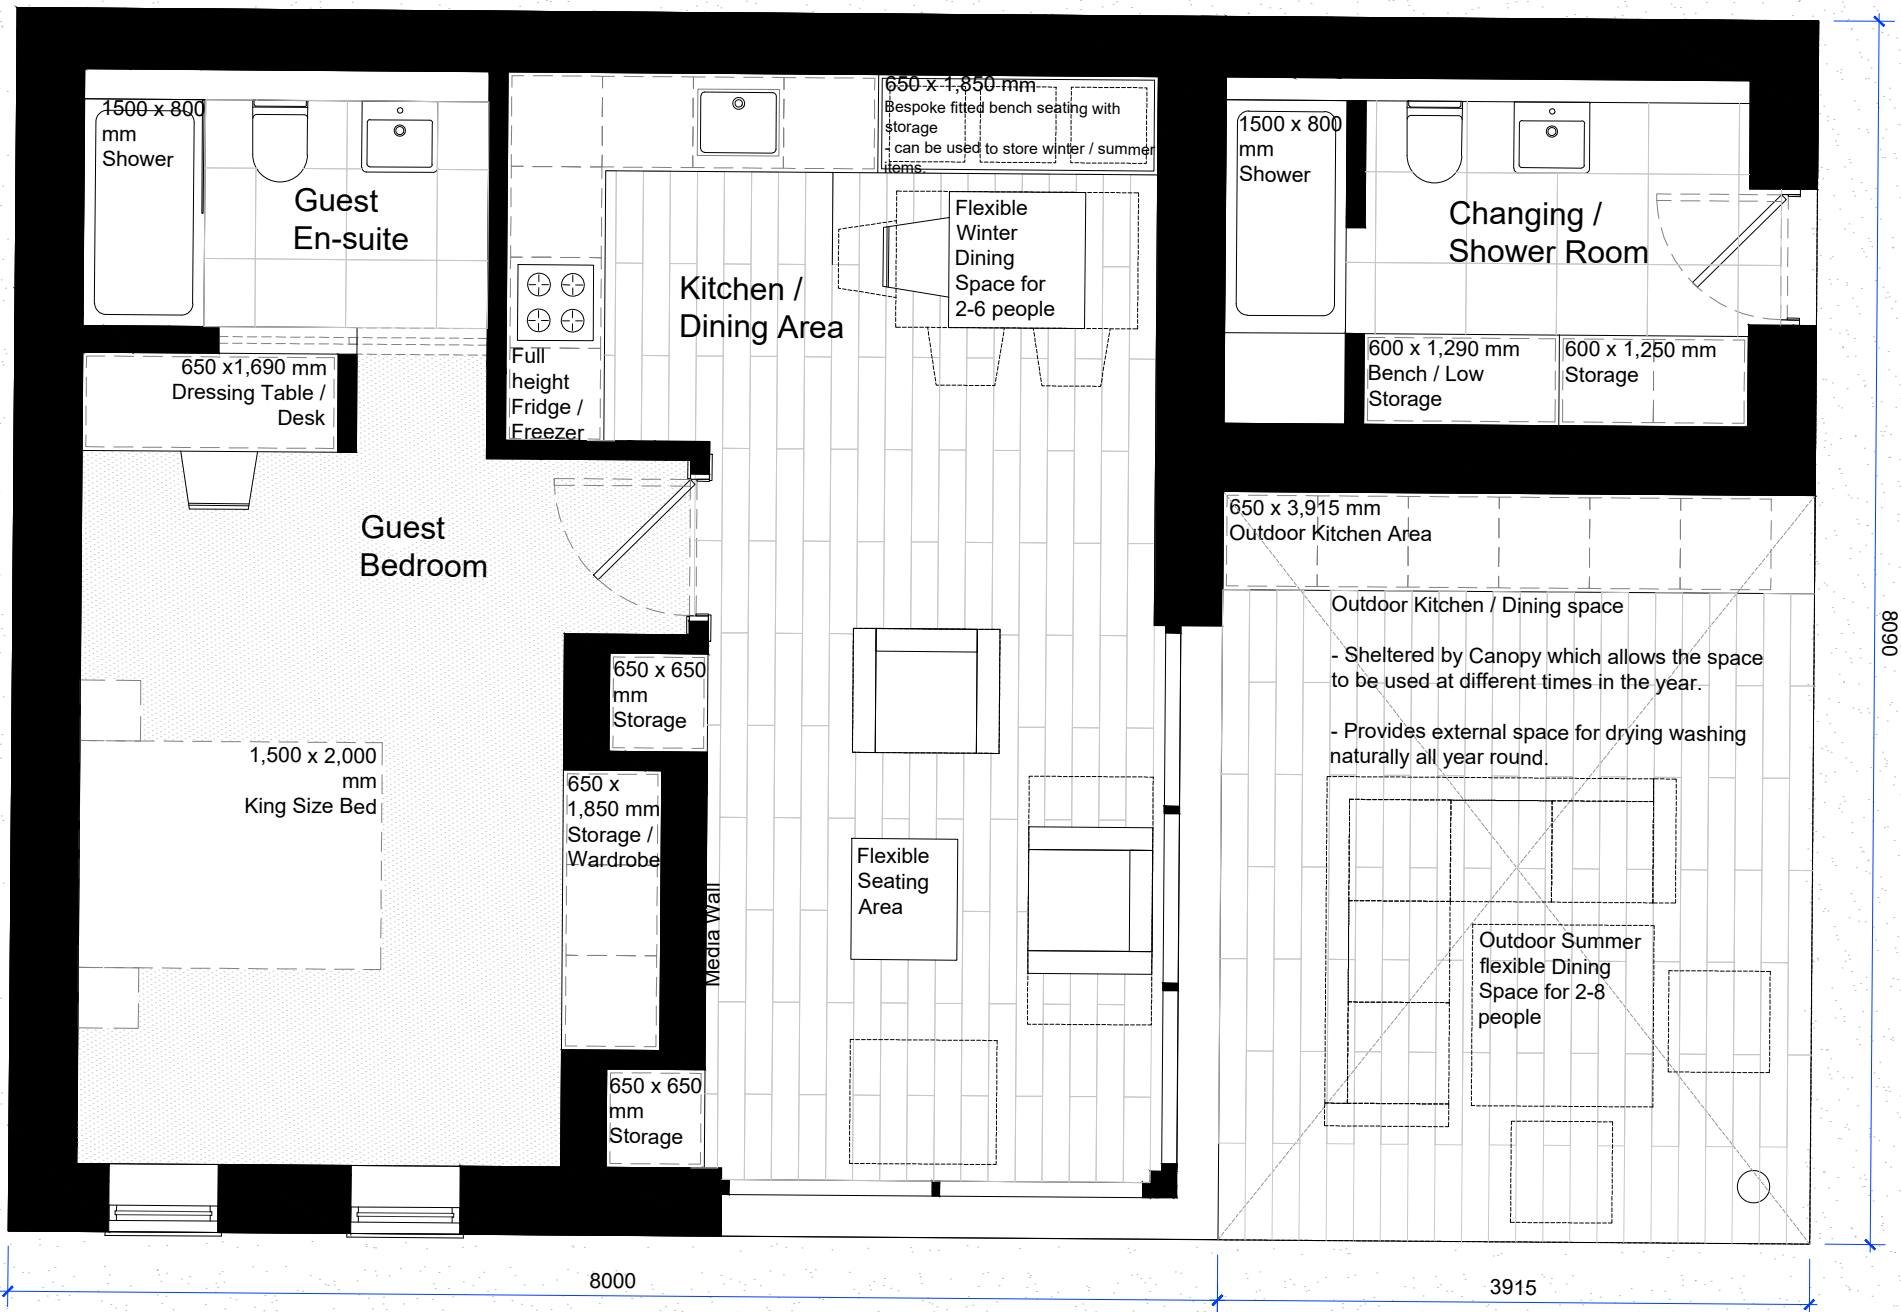

Rev 1
2024.07.31

Sheltered external space for drying washing identified and BP Car Charging Points.

H1239 111 Rev 1

TITLE PROPOSED DRAWING
FLOOR PLAN
GROUND FLOOR LEVEL
SCALE 1:50 @ A1

PLANNING

PROJECT PROPOSED EXTENSION AND OUTBUILDINGS
FAIRLEIGH HOUSE
PENISTONE ROAD
BIRDSEDGE
HUDDERSFIELD
HD8 8XW

CLIENT MR & MRS BIRCH

DAWSON WILLIAMSON
ARCHITECTS

Bradford Edinburgh
01274 551 300

info@dawsonwilliamson.co.uk

THE DETAILS SHOWN ON THIS DRAWING ARE CONFIDENTIAL & THE DRAWING IS THE EXCLUSIVE PROPERTY OF DAWSON WILLIAMSON LTD. NO USE, COPY OR DISCLOSURE OF THE DRAWING MAY BE MADE WITHOUT OUR PERMISSION & THE DRAWING MUST BE RETURNED TO DAWSON WILLIAMSON LTD WHEN REQUIRED.
© Dawson Williamson Ltd 2024