

This drawing has been prepared specifically for the purpose of obtaining Planning Permission and/or Building Regulation Approval. Its suitability for other purposes without supplementary details and specification cannot be guaranteed. The Permissions and/or Approvals are beyond the Architects control, and no guarantee that such will be granted is given or to be inferred by reason of the preparation of this drawing. Only figured dimensions are to be used. All dimensions to be checked on site. This drawing together with the design is the property and copyright of the Architect and must not be reproduced without prior written permission.




Existing Front Elevation



Exdsting Rear Elevation



Exdsting Side Elevation

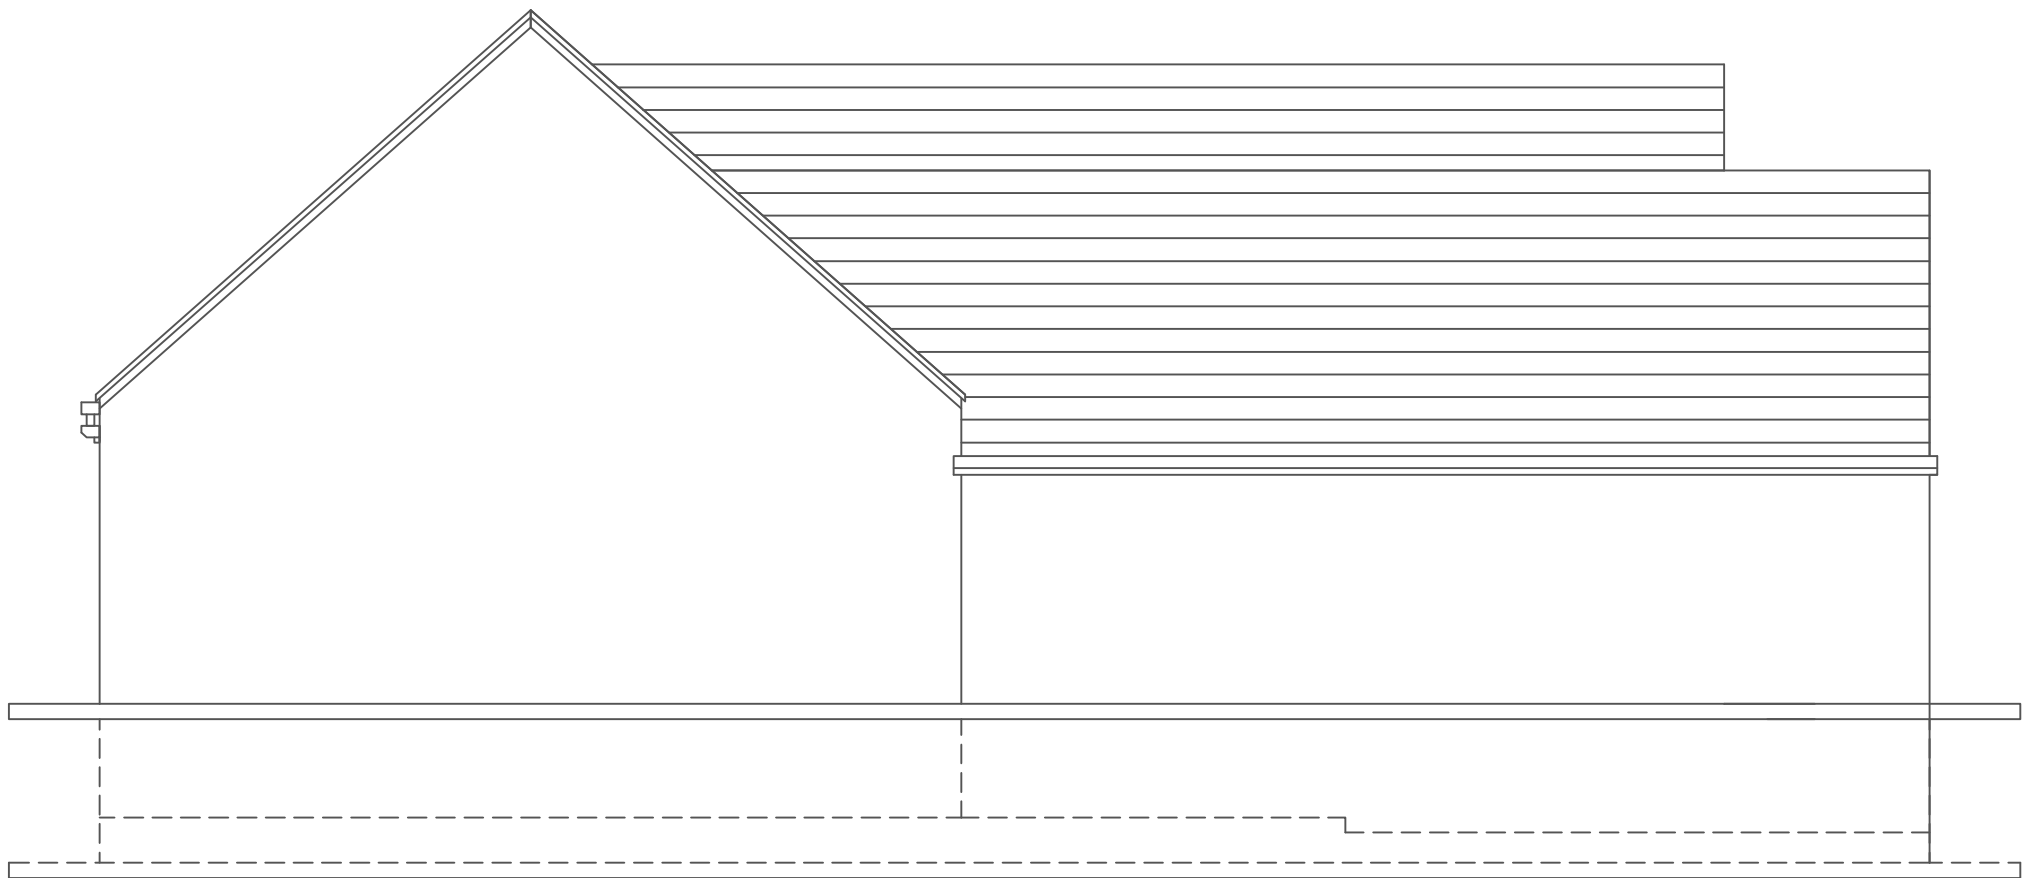

Exdsting Side Elevation

Client: - Mr & Mrs Lane		Scheme: - Raising of ridge height, first floor extension, front porch extension, internal alterations and detached garage		
Location: - 101 Hopton Lane, Upper Hopton, WF14 8EJ		Dwg Number: - PL-02	Date: - July 24	
Drawing Description: - Existing Elevations	Scale: - 1:50	Amendments: -		