



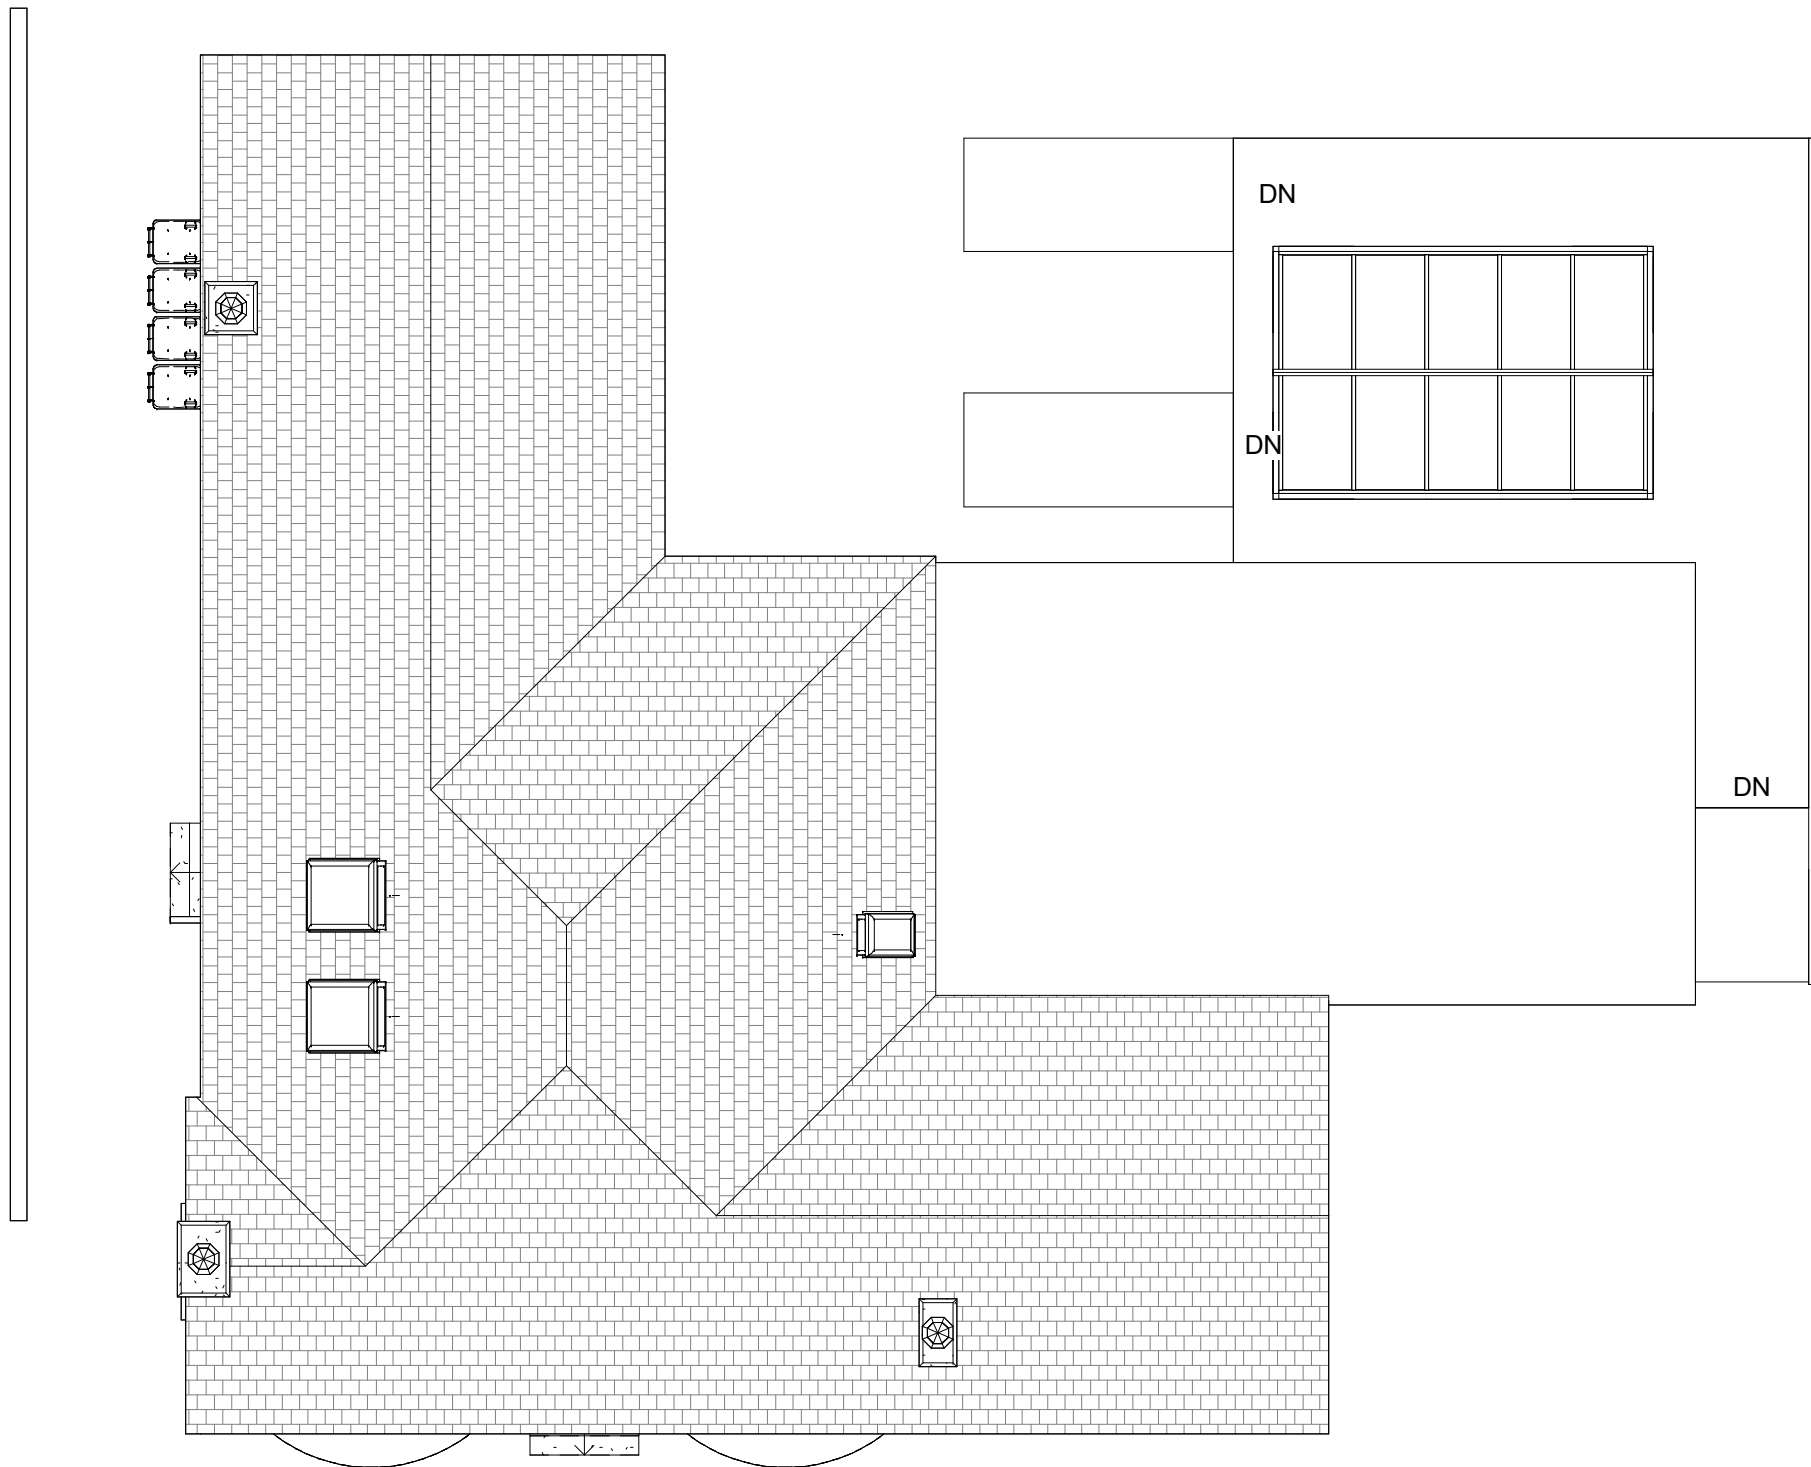

Existing Roof Plan
1 : 100

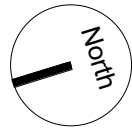

This drawing & Design is the Copyright of 1618 Architects and may not be reproduced in any way without prior written consent.

Any discrepancies on this drawing or between drawings are to be reported to this office.

Unless specifically specified these drawings are not to be used for construction purposes or placing of any orders.

Do not scale from this drawing.

- ☐ FEASIBILITY
- ☒ PLANNING APPROVAL
- ☐ BUILDING REGULATIONS
- ☐ TENDER
- ☐ CONSTRUCTION

PROJECT

29 Abbey Rd, Shepley, Huddersfield
HD8 8EP

SHEET

Existing Roof Plan

CLIENT		
Naeem		
Project number	Scale (@ A3)	
657	1 : 100	
DRAWING No	Date	REV
E104	14/06/2024	



761 Wilmslow Rd, Didsbury,
Manchester, M20 6RN
Web: www.1618architects.com
Tel: 0161 280 0574