




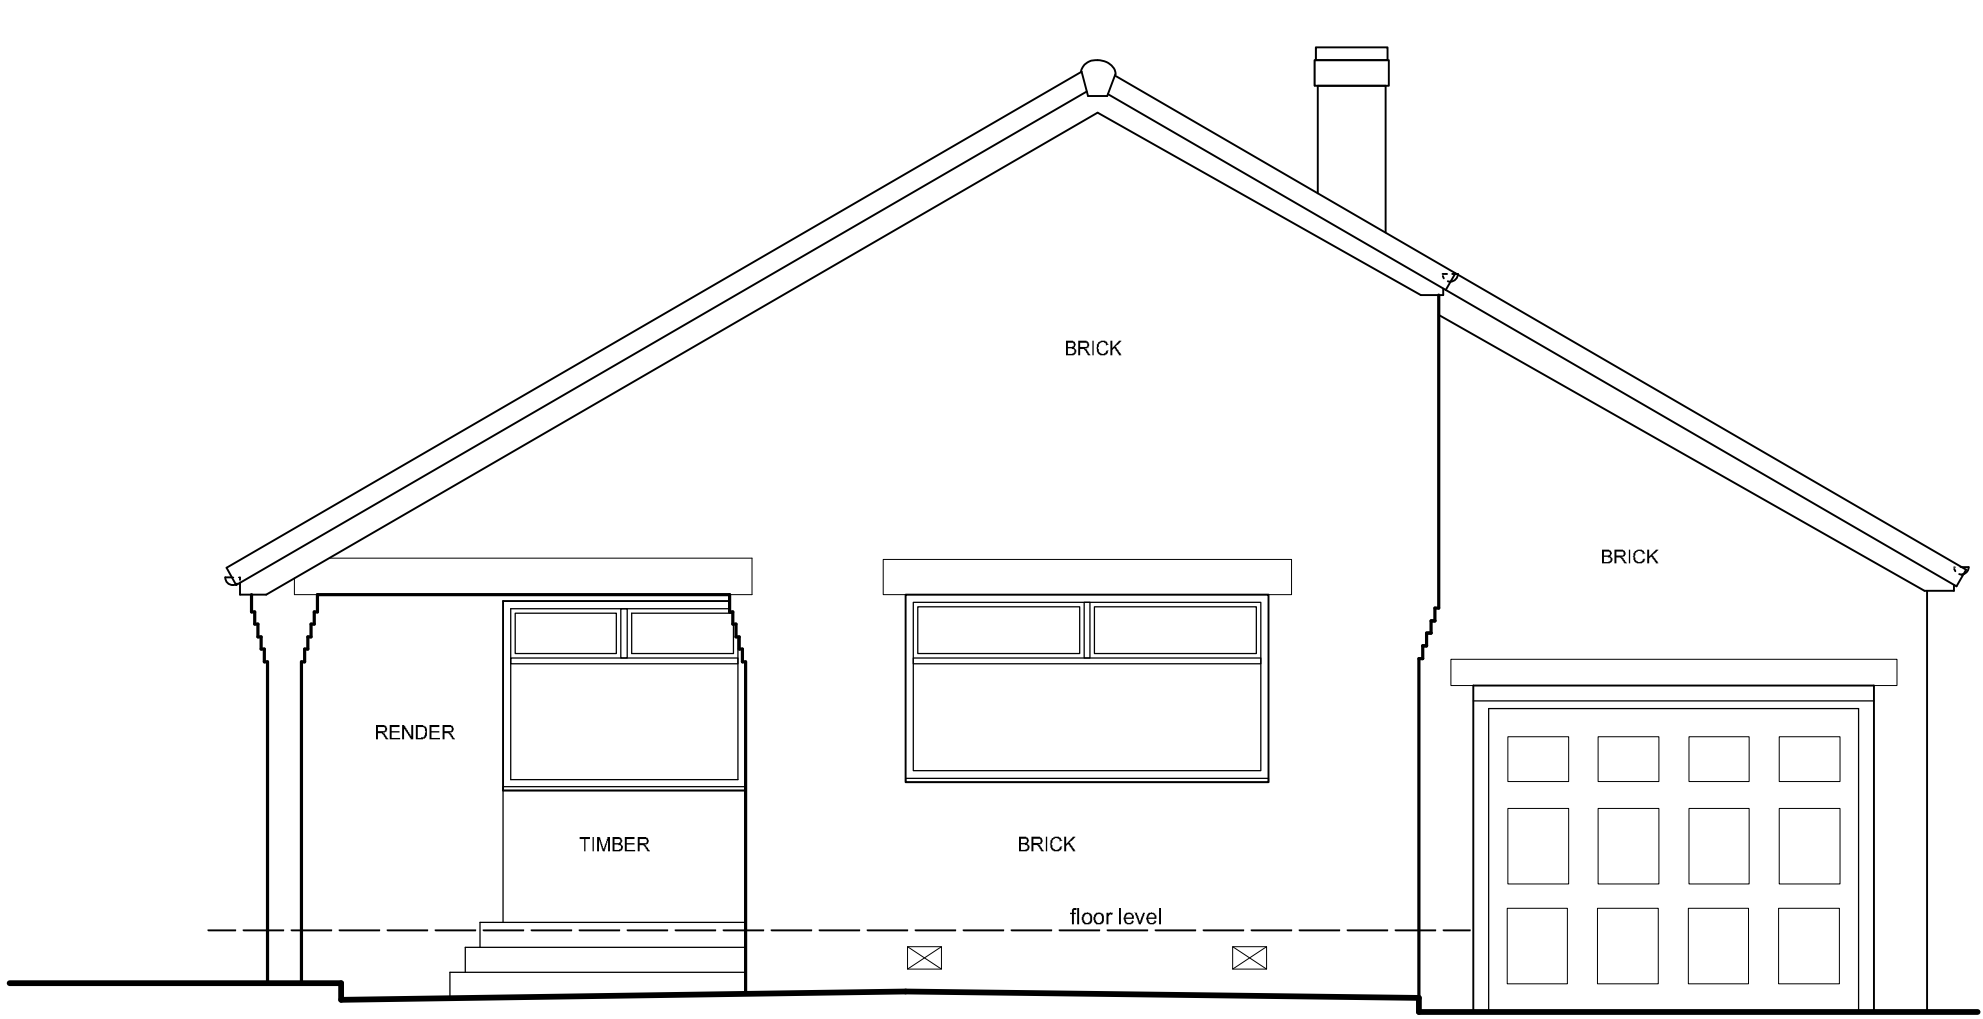


north elevation

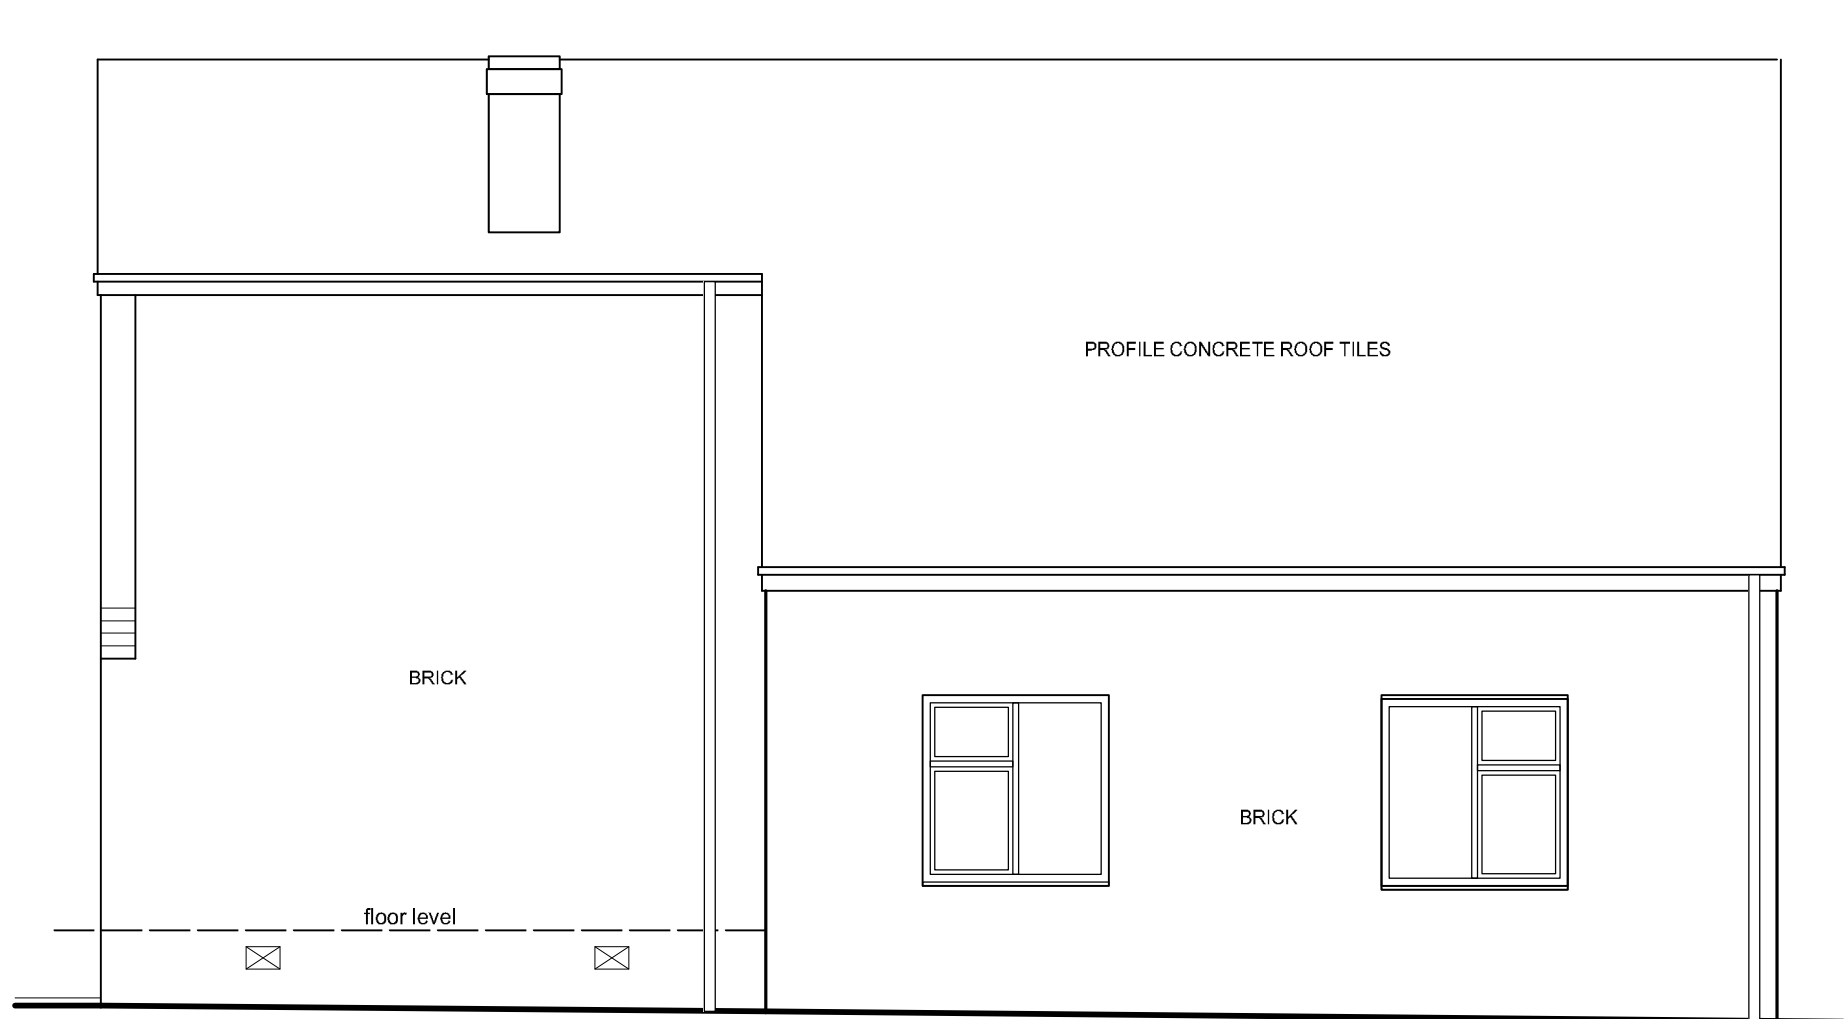


west elevation

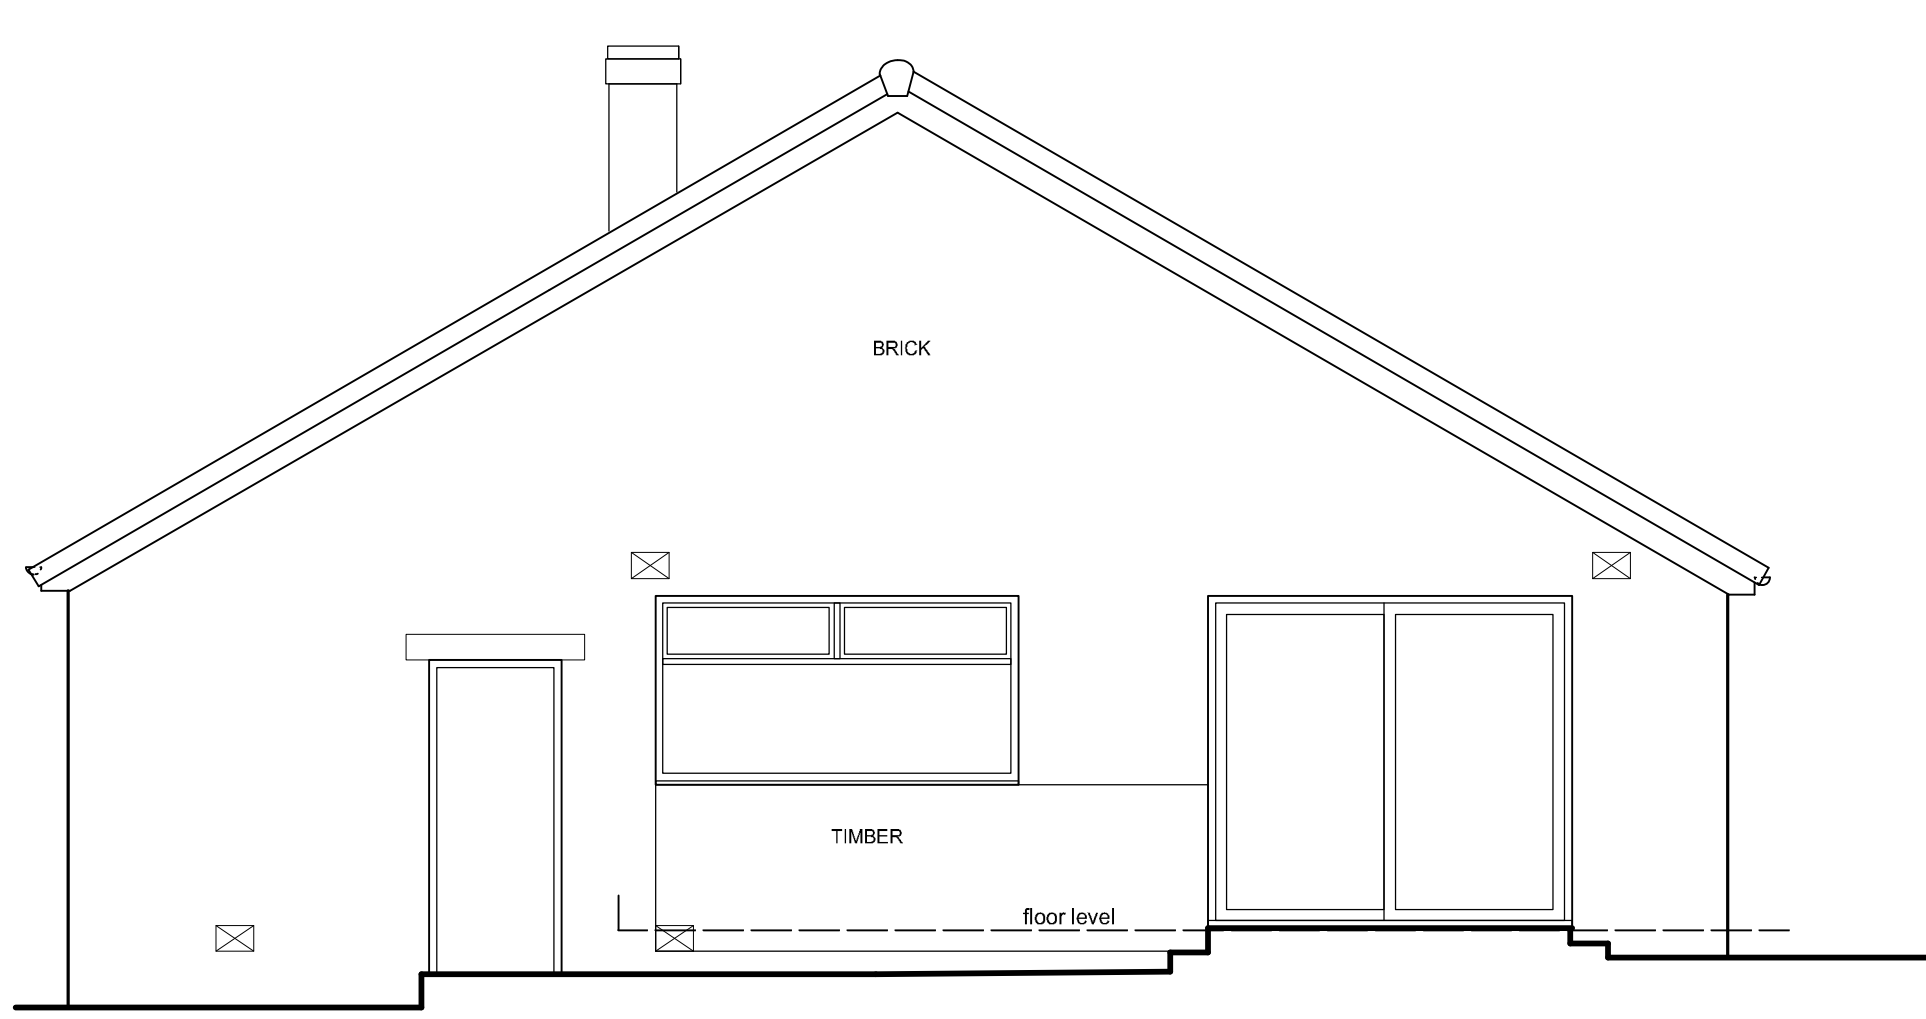


south elevation

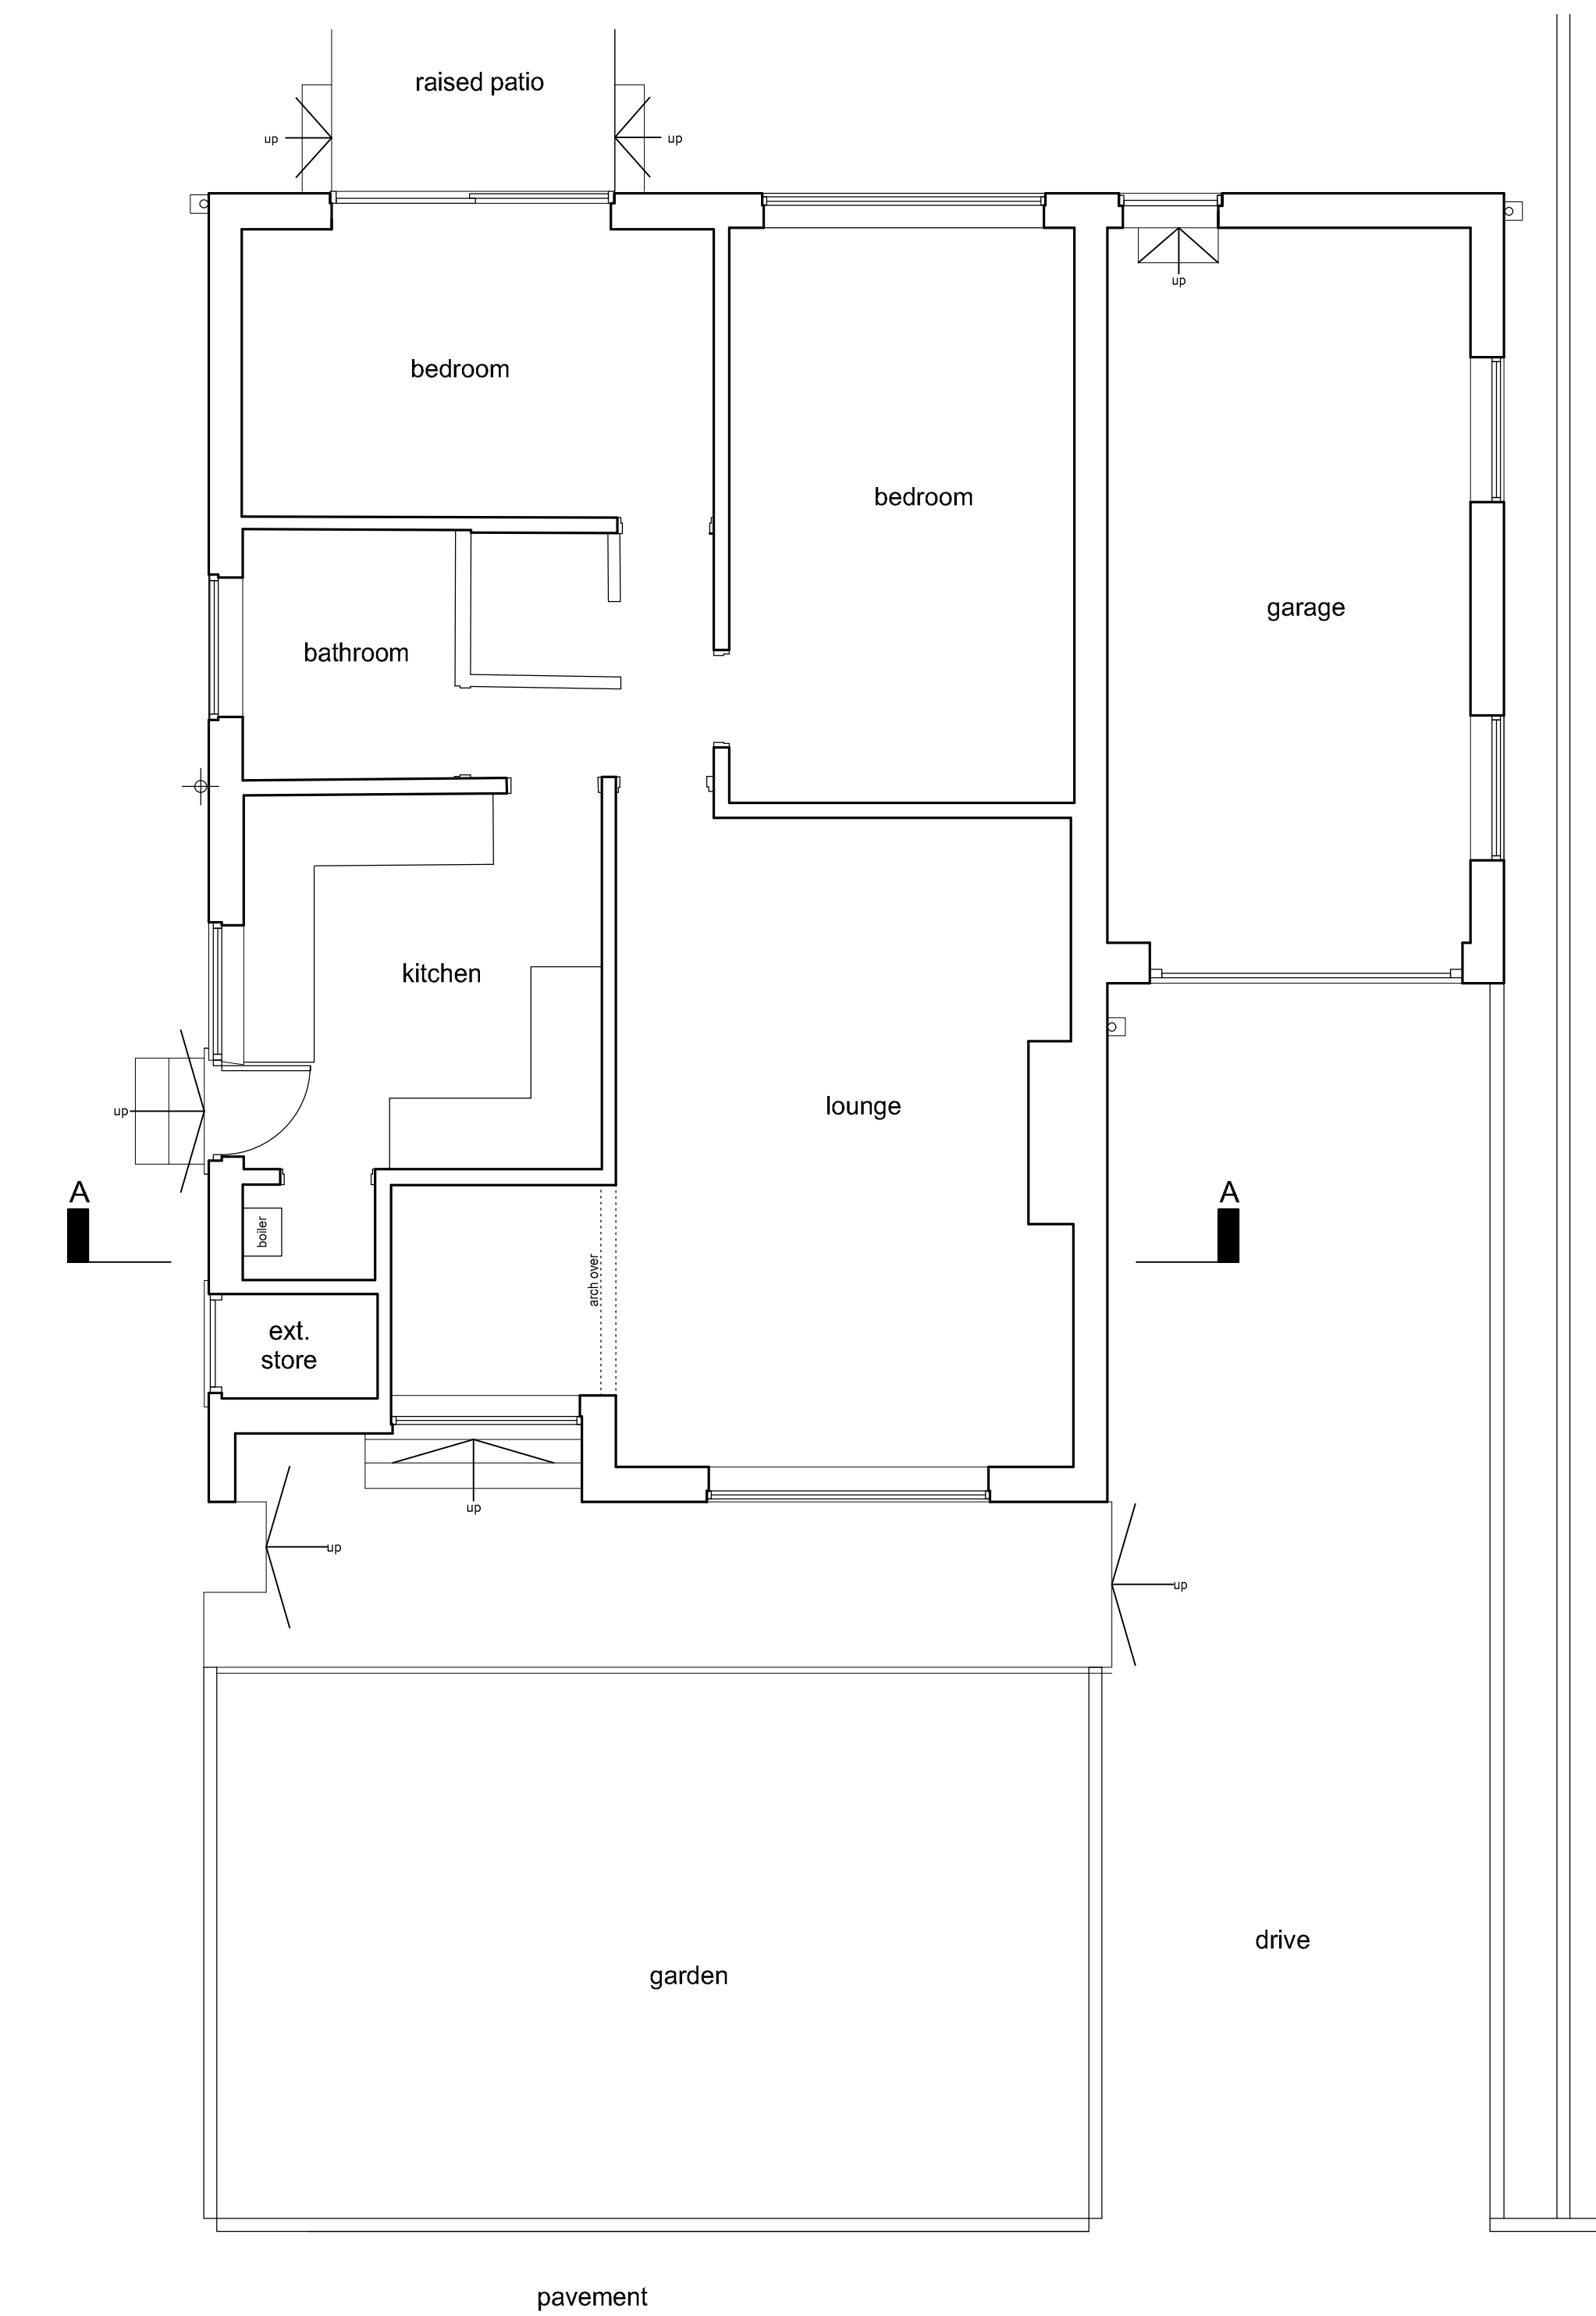

ground floor & site plan

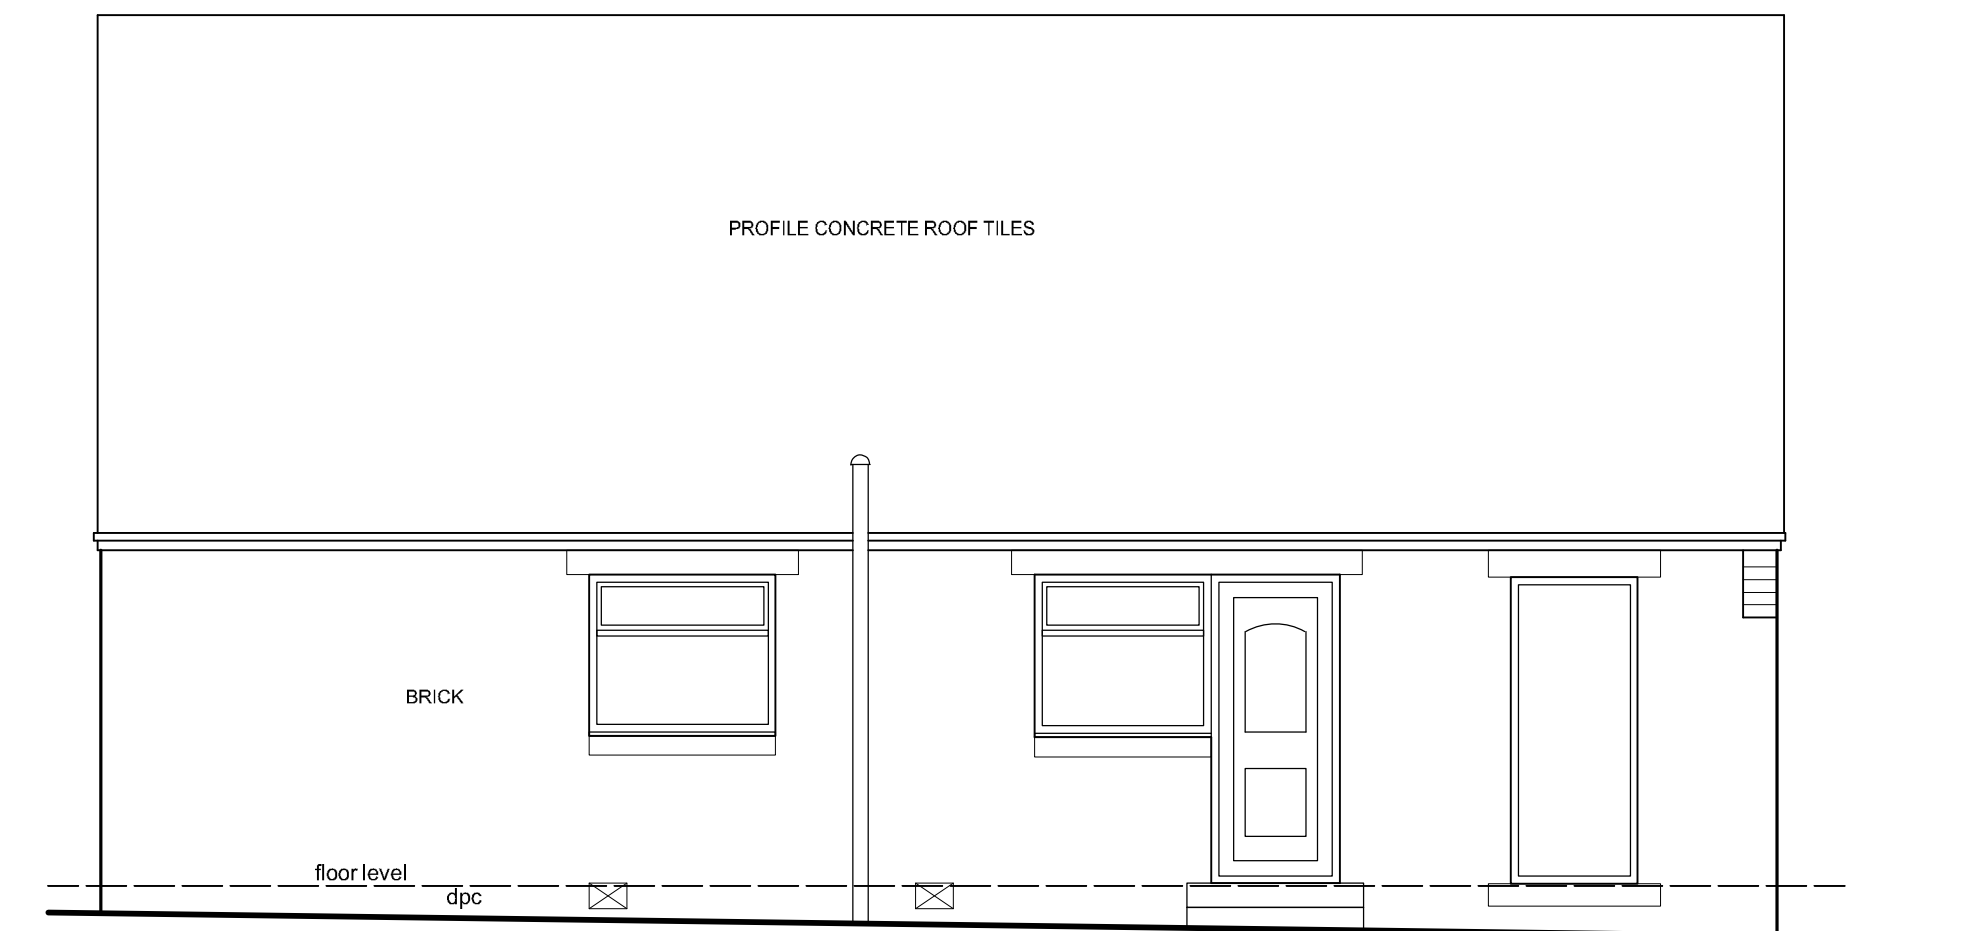

east elevation

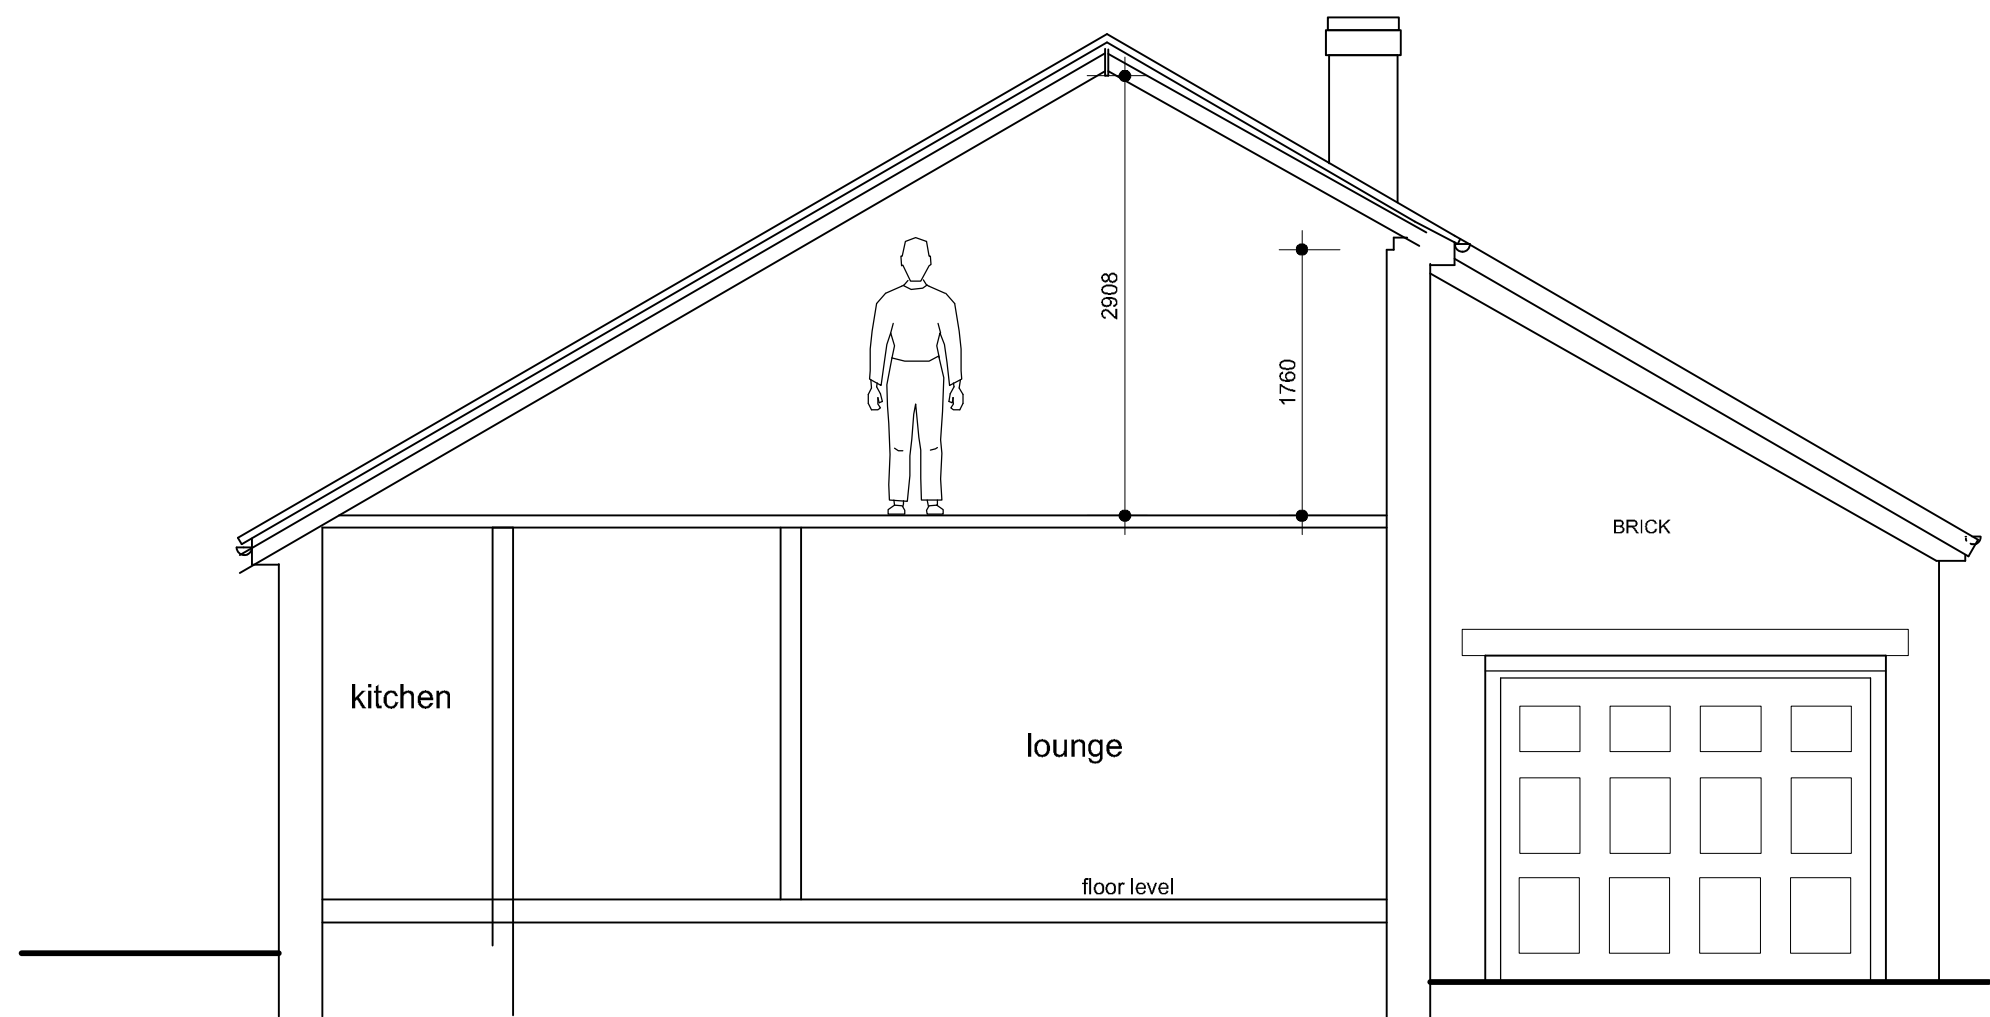

general section A-A



site plan 1-100

NOTES: This drawing has been prepared specifically for the purpose of Planning Permission (where appropriate) & Building Regulation Approval. Valley Properties accept no liability for errors or omissions. The drawing may be used for estimating purposes, but the Principal Contractor must carry out a site investigation. The Contractor is responsible for checking site dimensions, materials etc., and all building work, such work being checked by Building Control on site, as may be appropriate. Valley Properties disclaim any liability for works carried out.				
Revisions: Rev.A Rev.B Rev.C Rev.D Rev.E				
Valley Properties ARCHITECTURAL DESIGN SERVICES 5 Holmfirth Road Meltham Holmfirth HD9 4AA Tel: 01484 854100 Mob: 07769736142 E-mail: vpproperties@supanet.com				
Client Details Mr & Mrs Chesters				
Project Title Proposed extensions and alterations at 15 Woodlands Avenue Gomersal				
Drawing Title Survey Drawing - as existing				
Scale: 1:50	Drawing Number 2024/024/01	Rev: 1	Date Drawn January 2024	Drawn By Aodhew Smith