




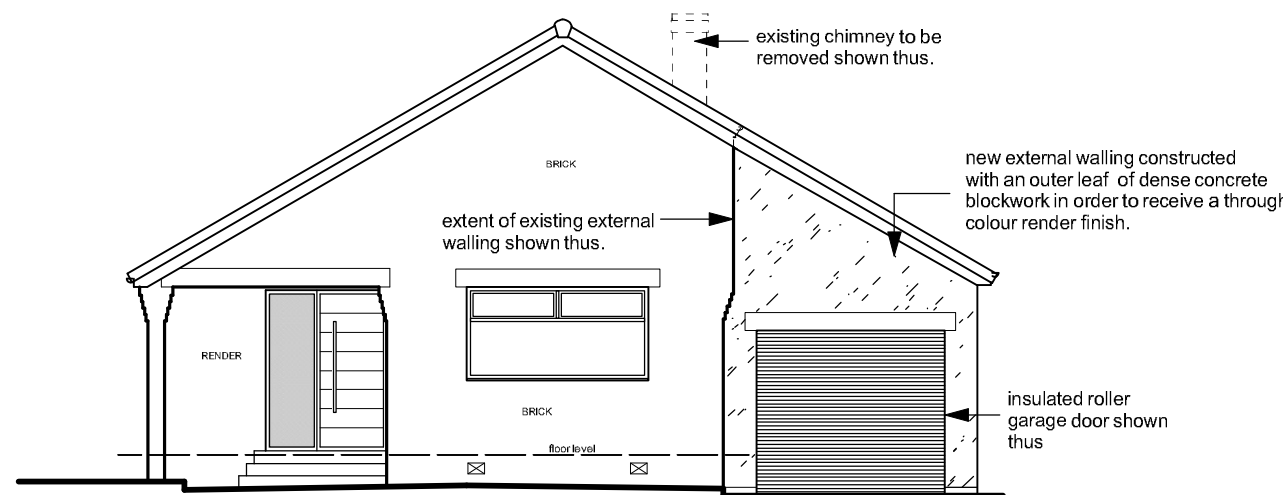


north elevation

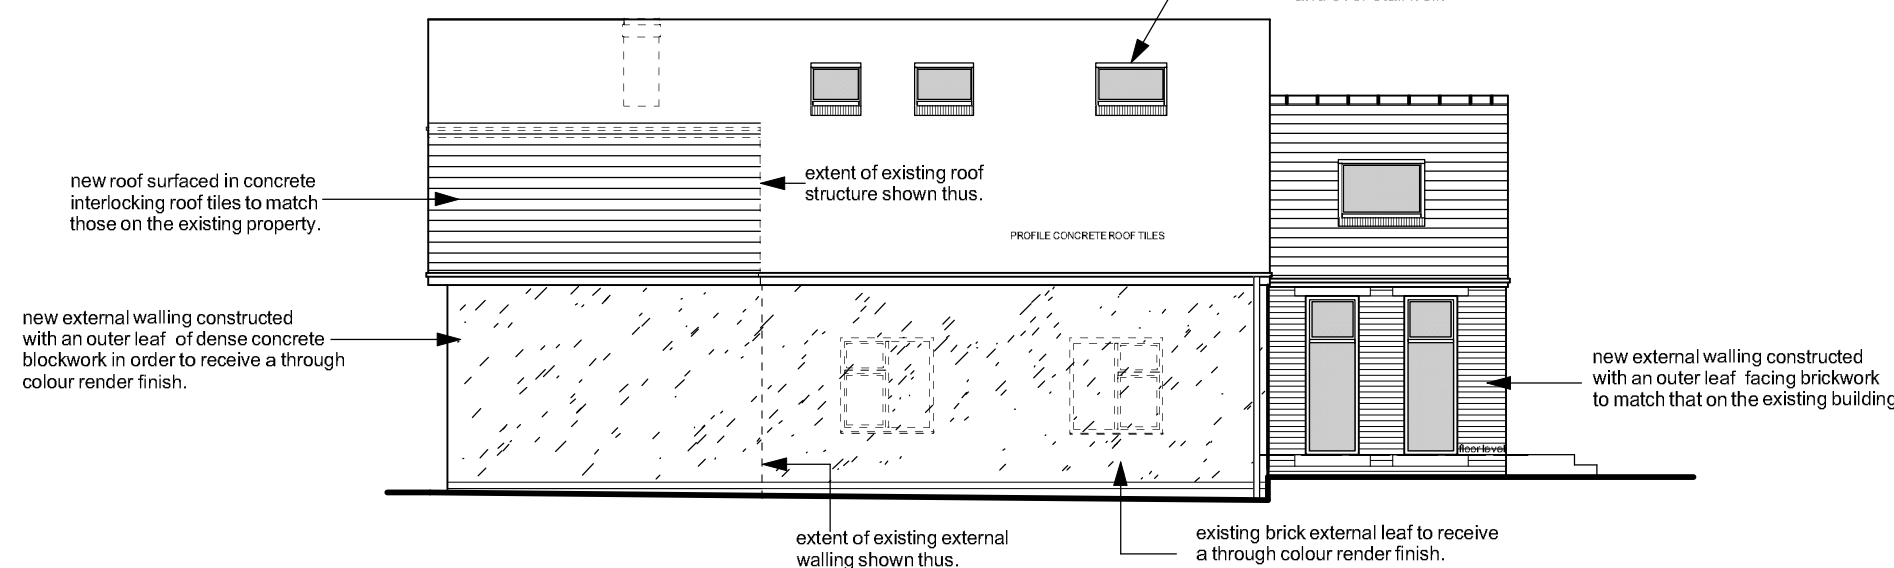


west elevation

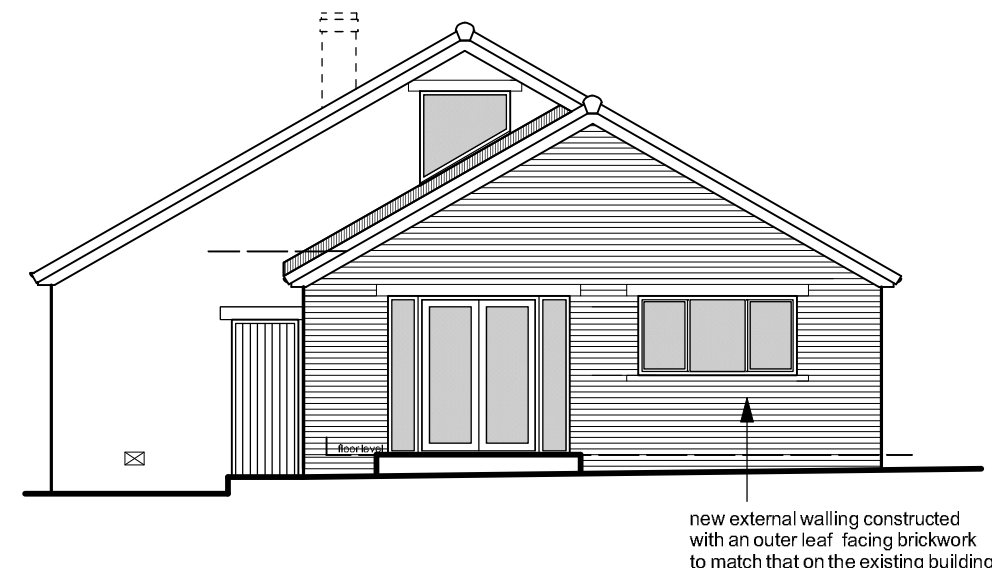


south elevation

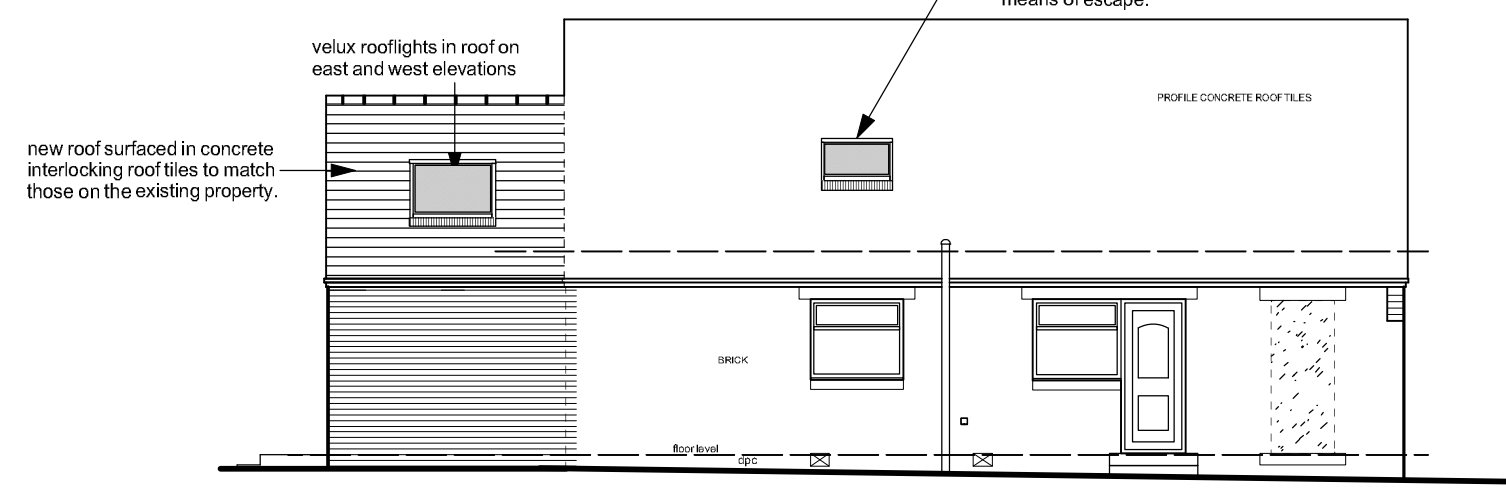


east elevation

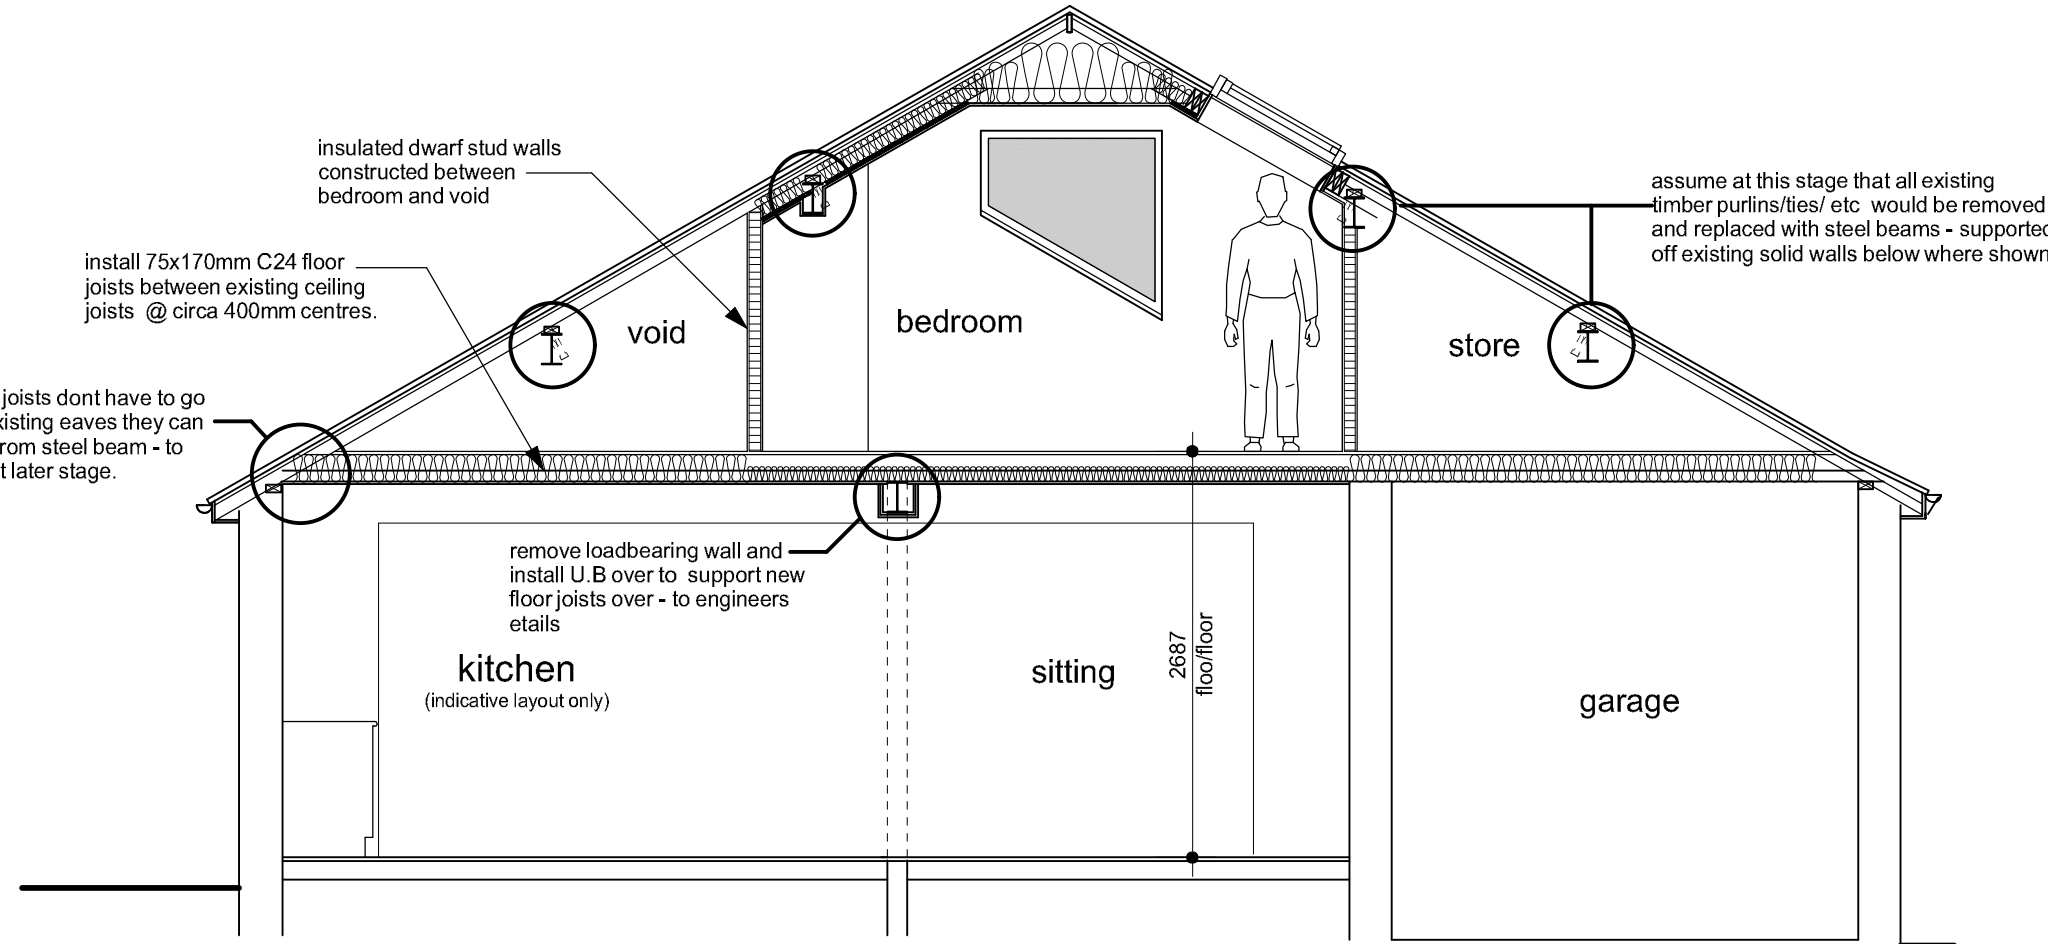


general section B-B

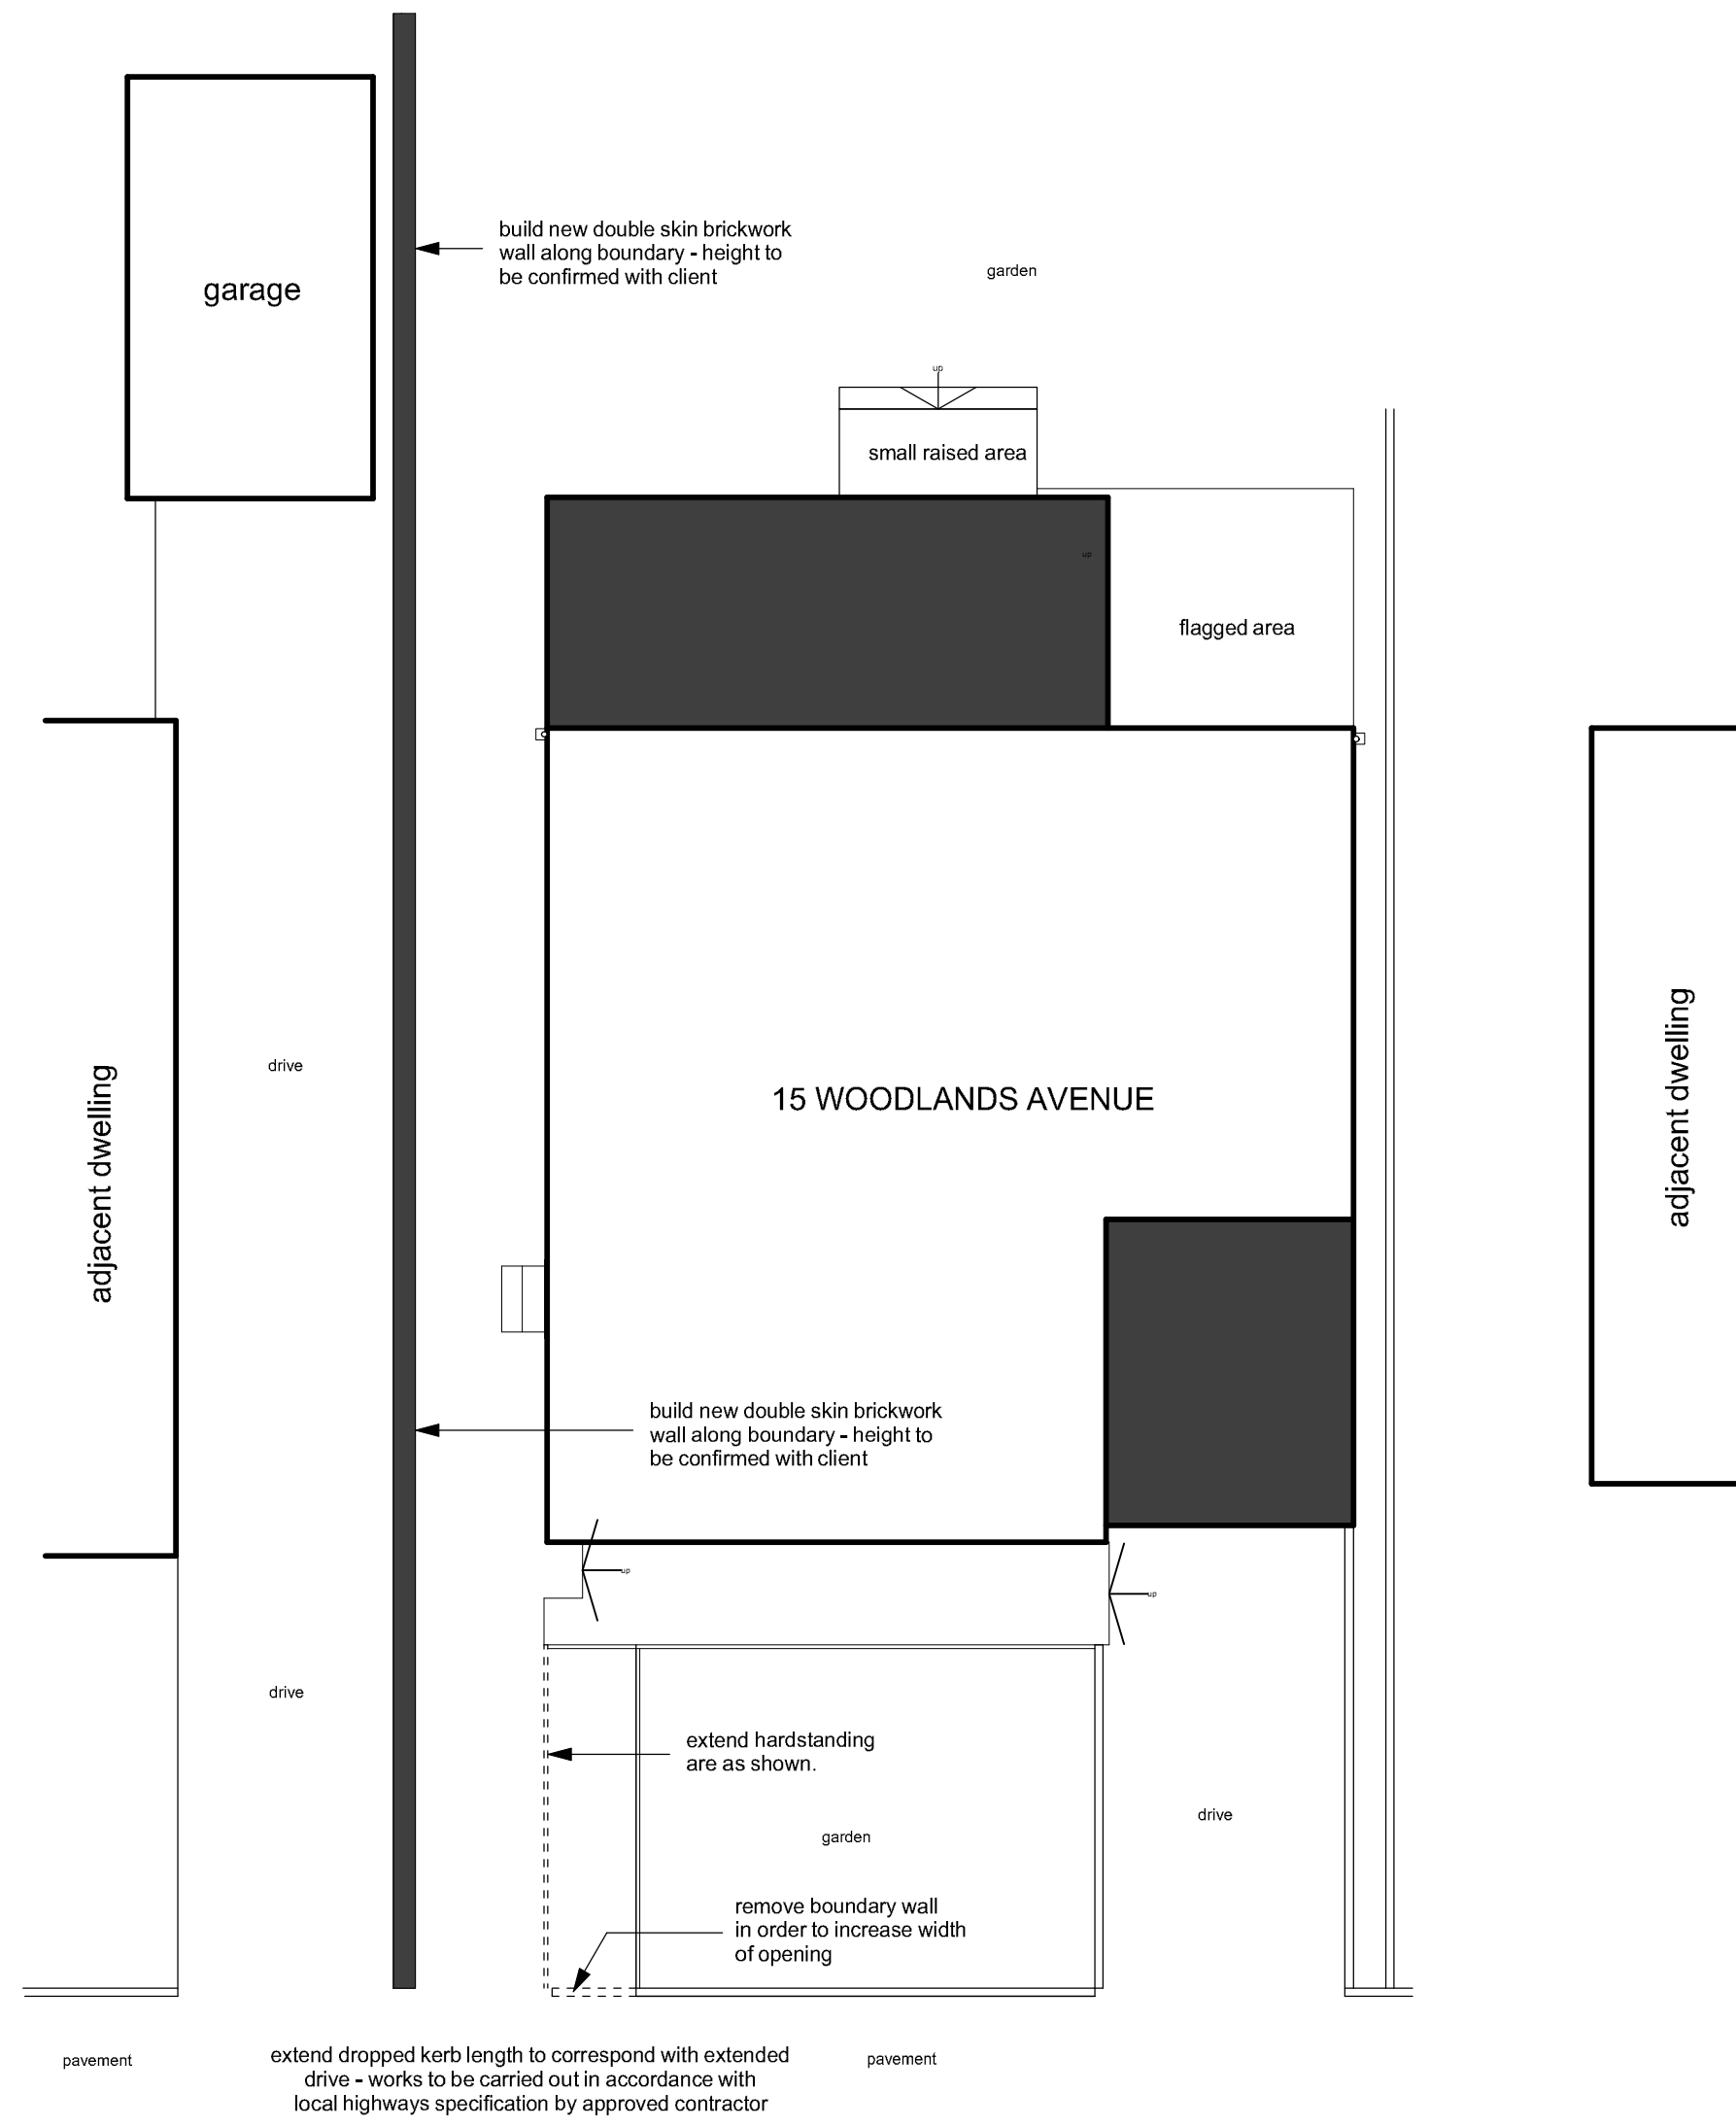

site plan

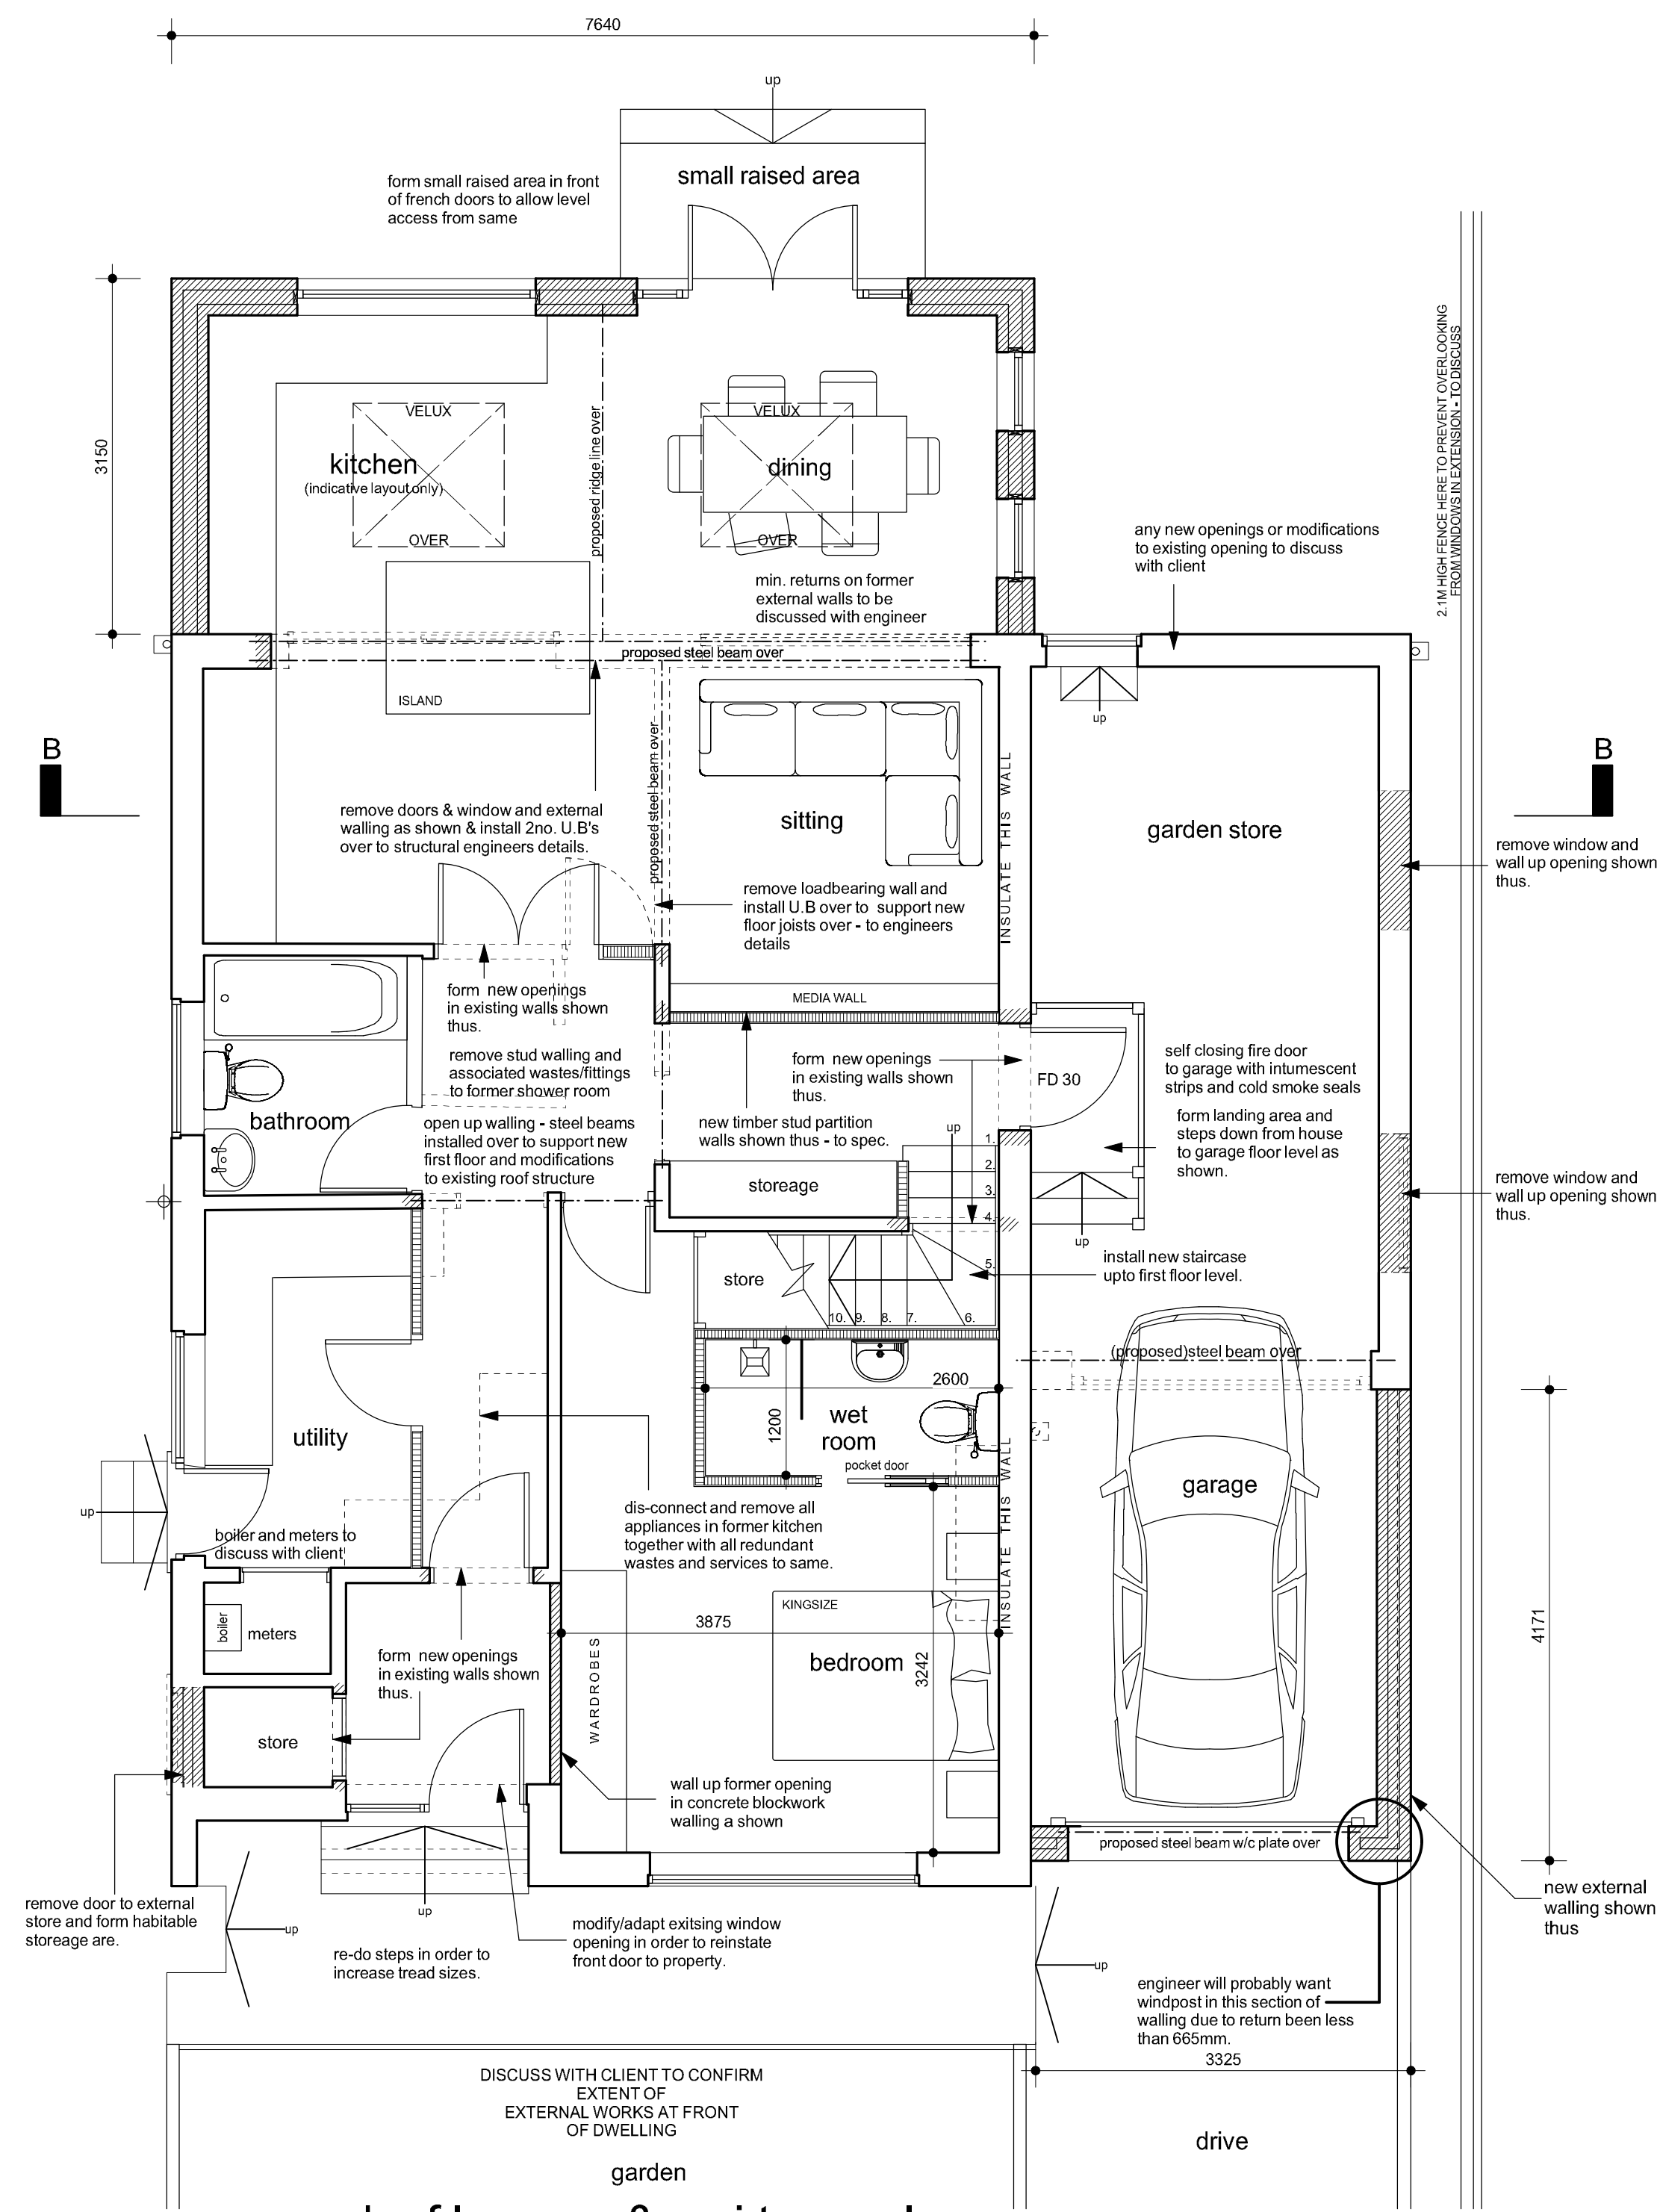

ground floor & site plan

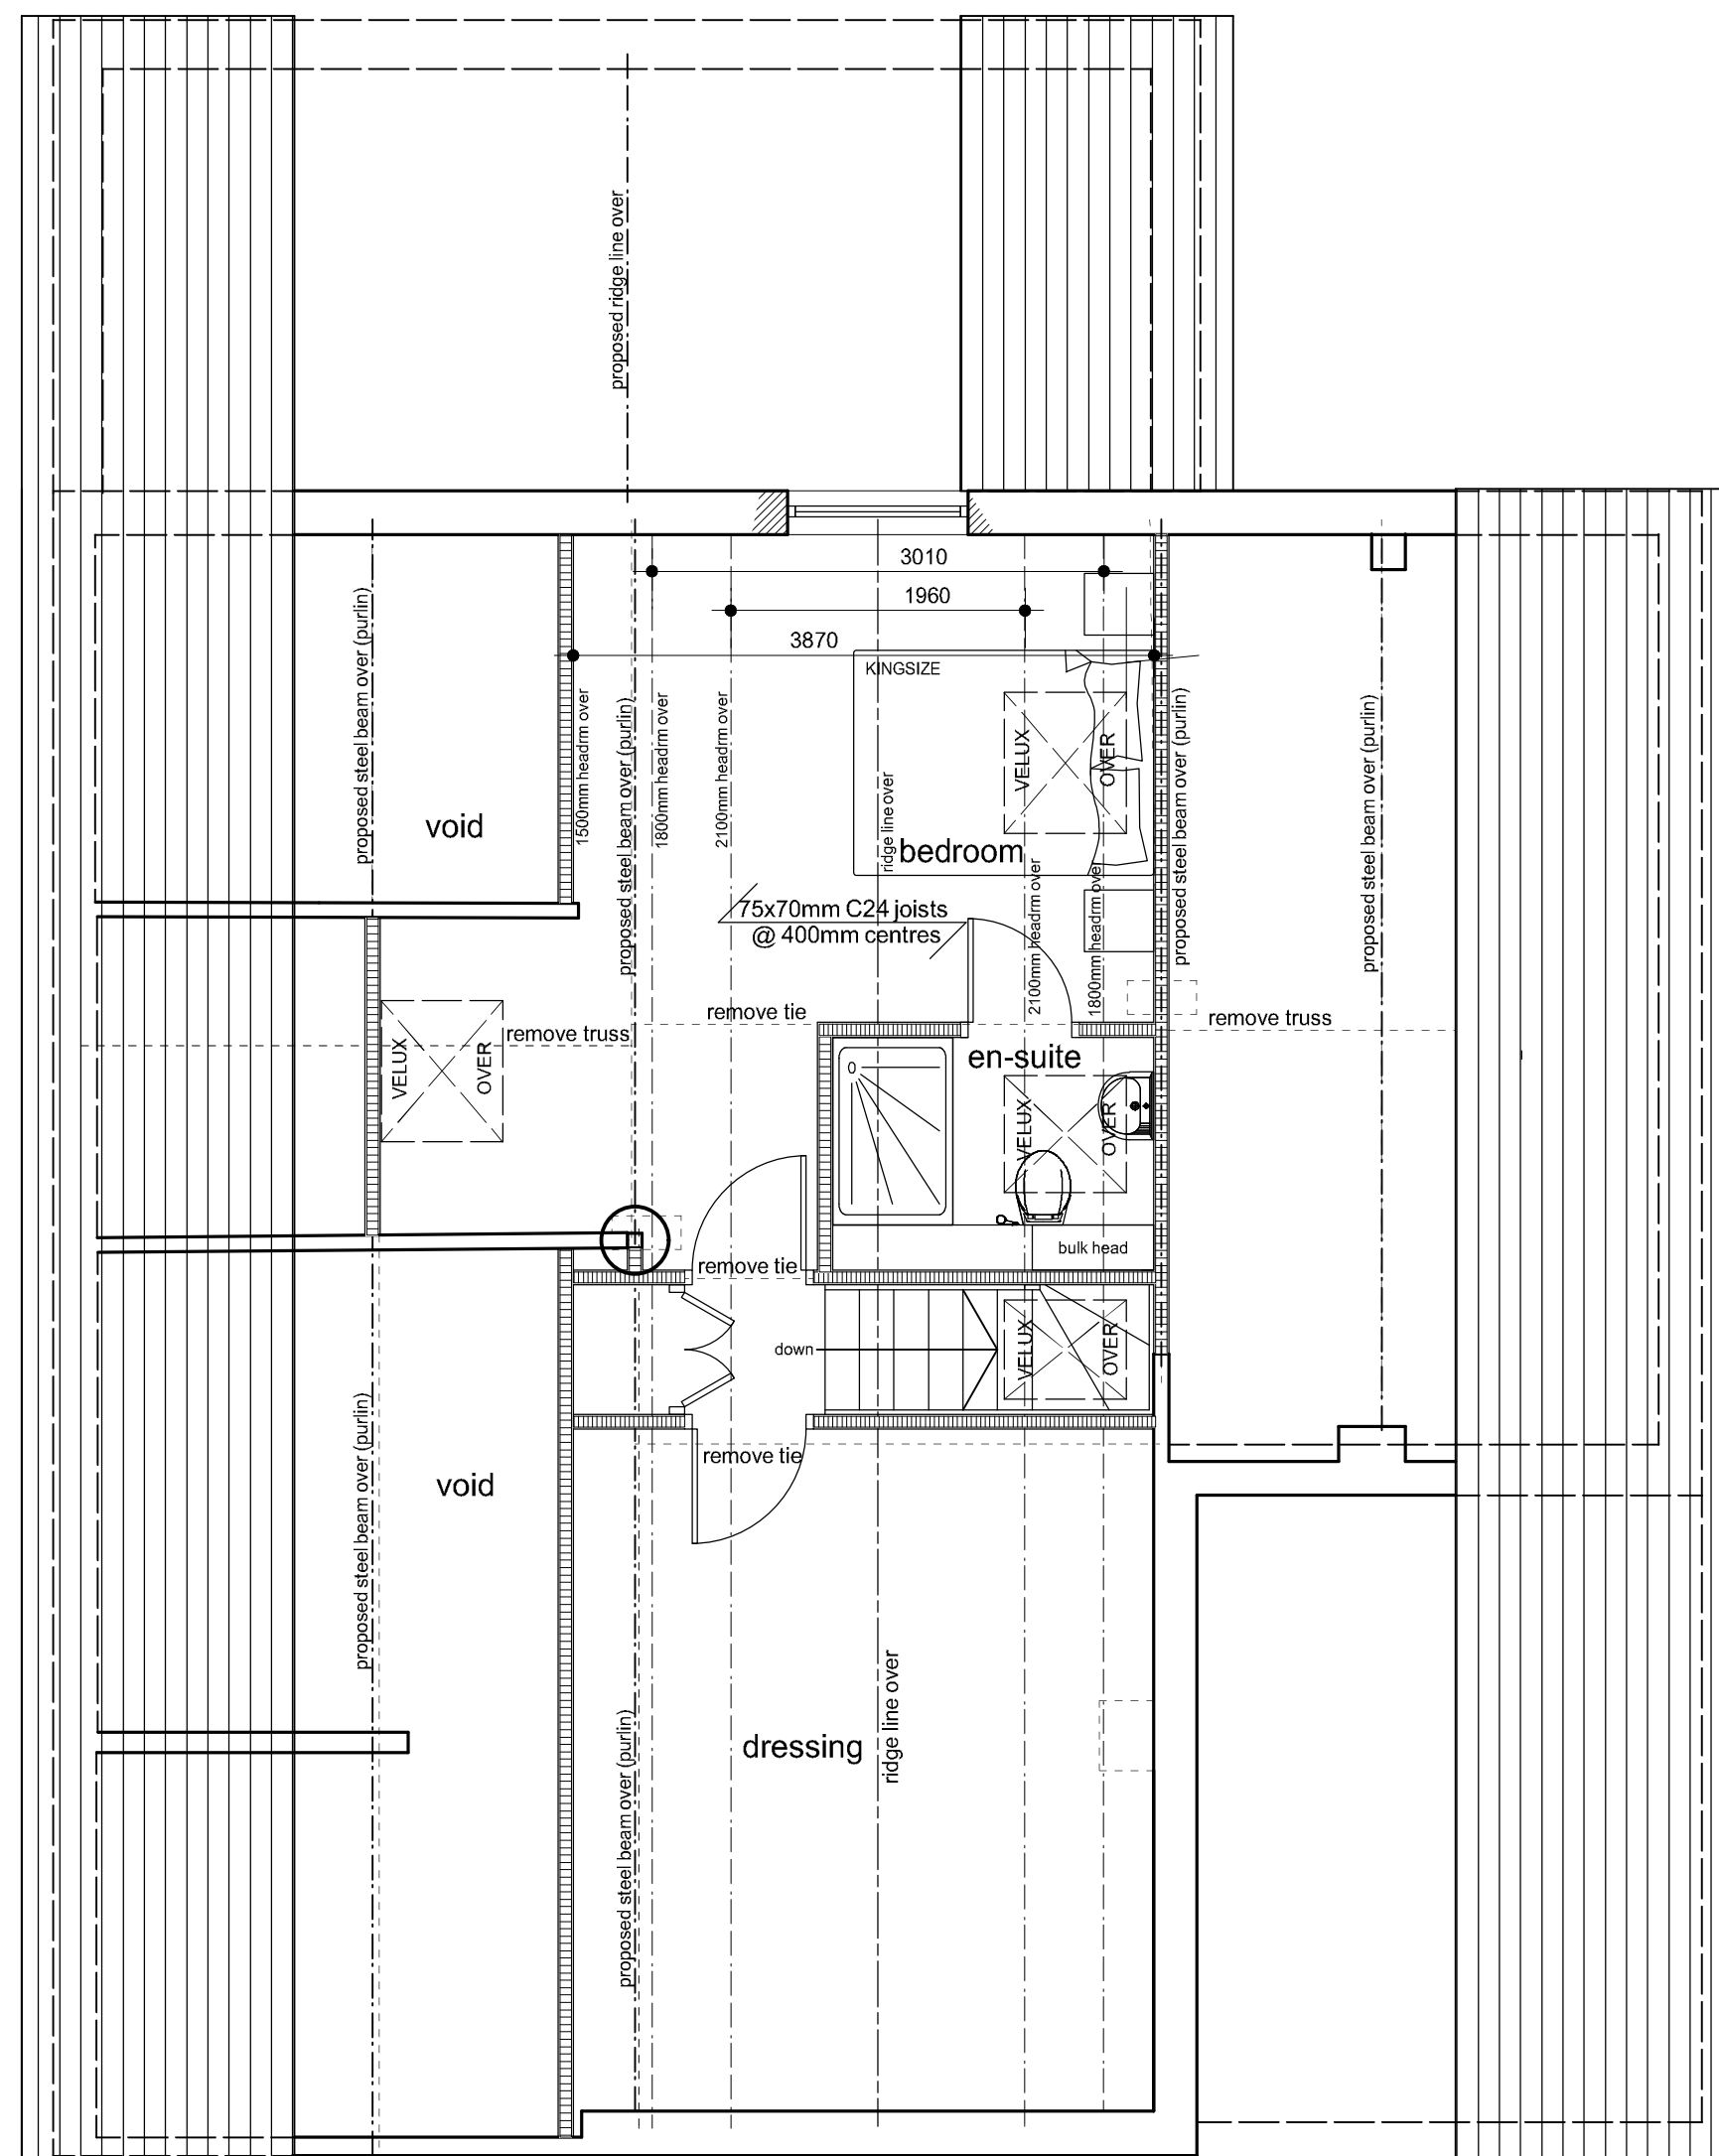

first floor plan

Notes:
This drawing has been prepared specifically for the purpose of Planning Permission (where appropriate) & Building Regulation Approval. Valley Properties accept no liability for errors or omissions. The drawing may be used for estimating purposes, but the Principal Contractor must cost fully from a site investigation. The Contractor is responsible for checking site dimensions, materials etc., and all building work, such work being checked by Building Control on site, as may be appropriate. Valley Properties disclaim any liability for works carried out.

Revisions:
Rev.A
Rev.B
Rev.C
Rev.D
Rev.E

VALLEY PROPERTIES
ARCHITECTURAL DESIGN SERVICES
5 Holmfirth Road
Meltham
Holmfirth HD9 4AA
Tel: 01484 854100 Mob: 07769736142
E-mail: vproperties@supanet.com

Client Details

Mr & Mrs Chesters

Project Title

Proposed extensions and alterations at
15 Woodlands Avenue
Gomersal

Drawing Title

Planning drawing

Scale: 1:50 & 1:100	Drawing Number: 2024/024/04	Rev.:	Date Drawn: July 2024	Drawn By: Andrew Smith
------------------------	--------------------------------	-------	--------------------------	---------------------------