







Front Elevation as Existing

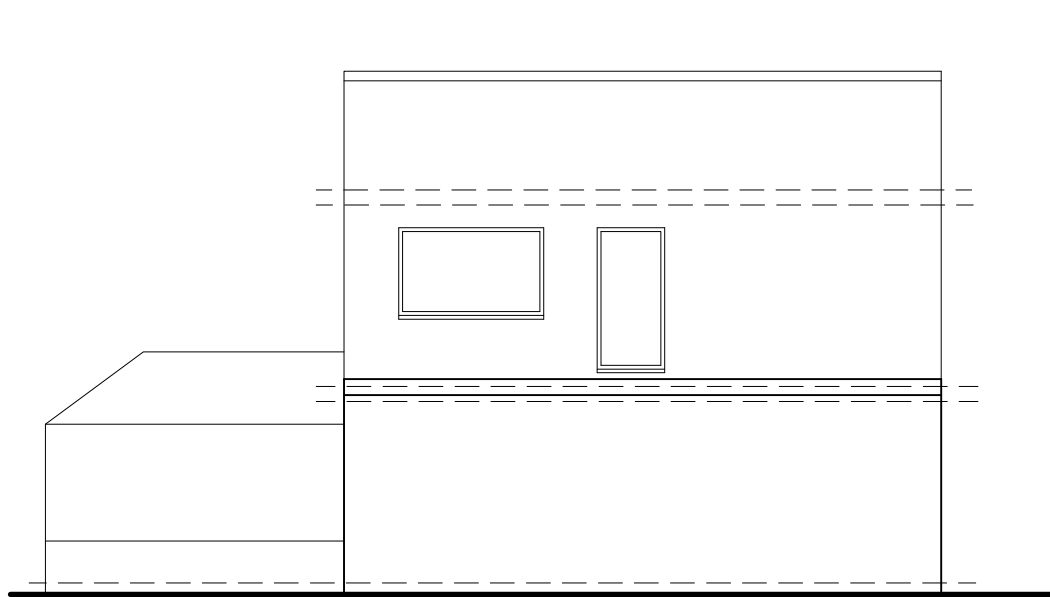


Rear Elevation as Existing




Side Elevation as Existing

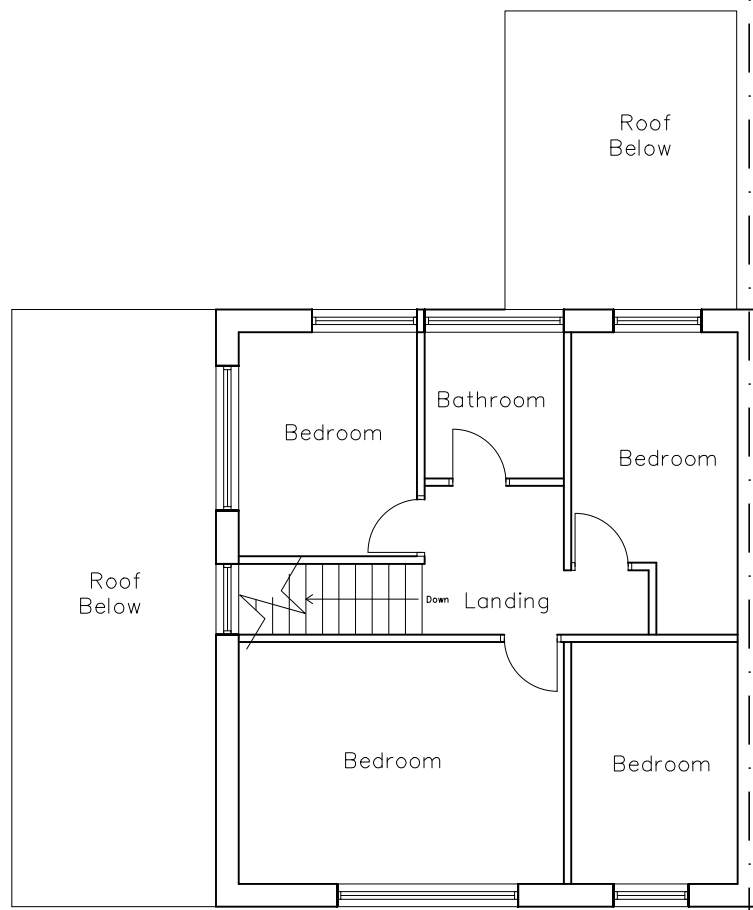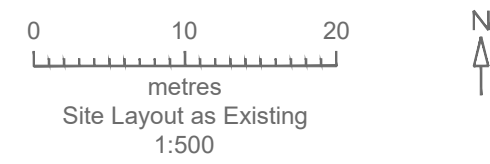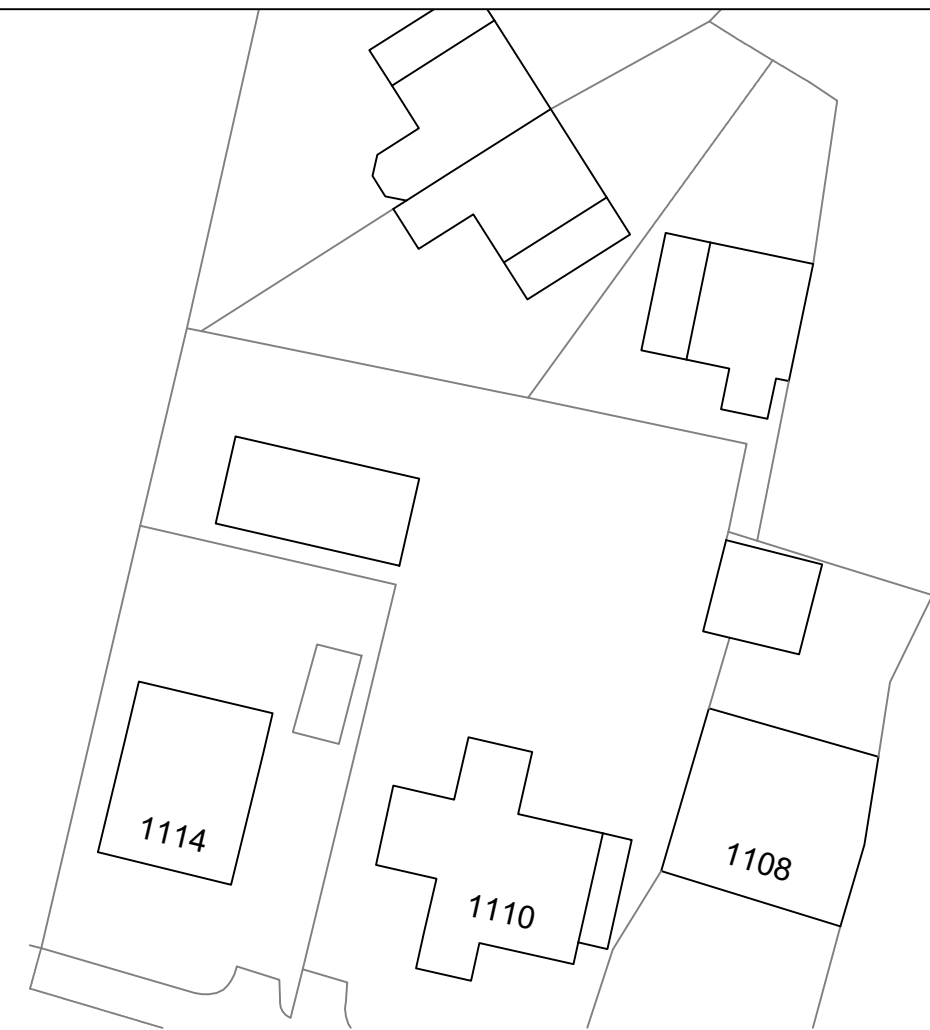


First Floor As Existing

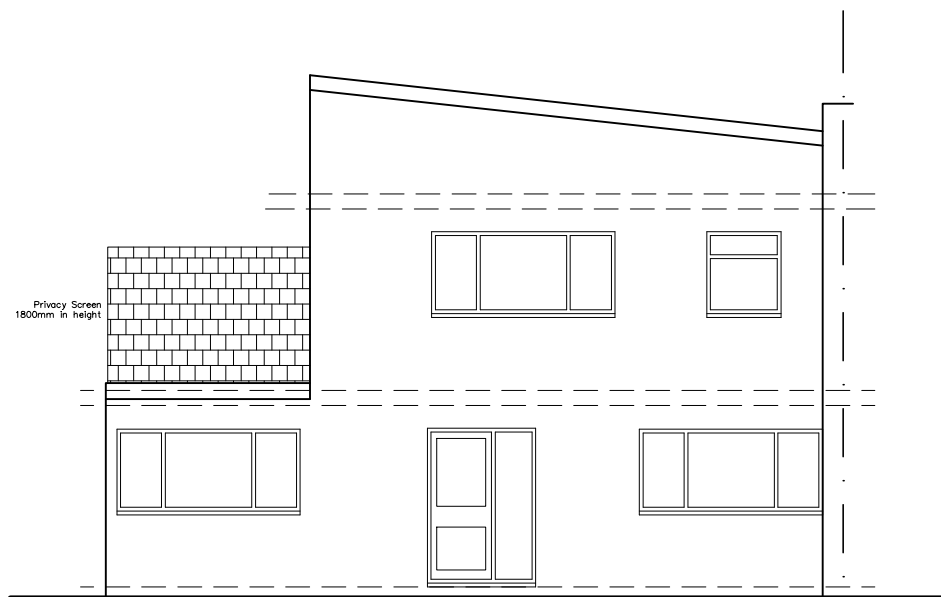




Front Elevation as Proposed

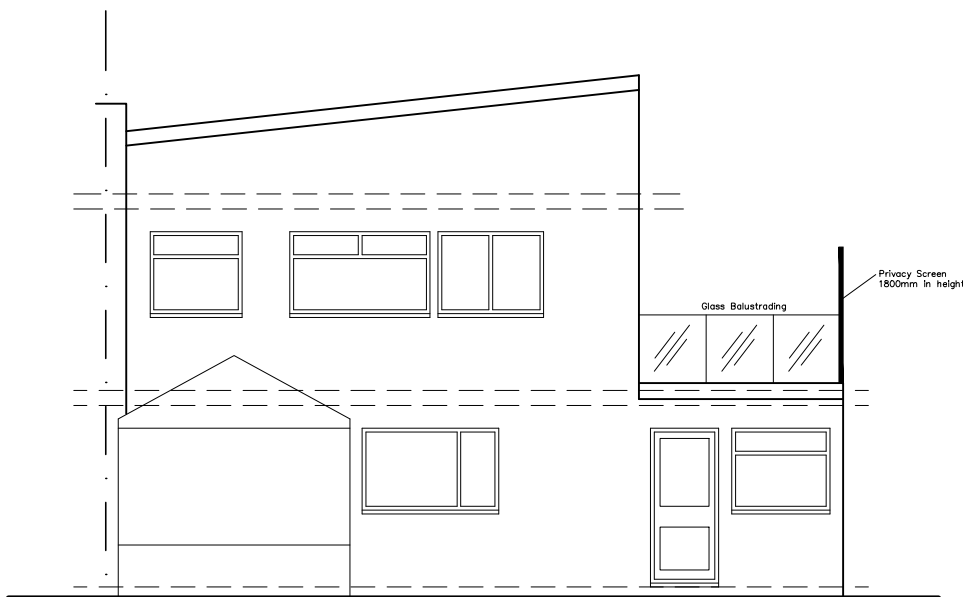

Rear Elevation as Proposed

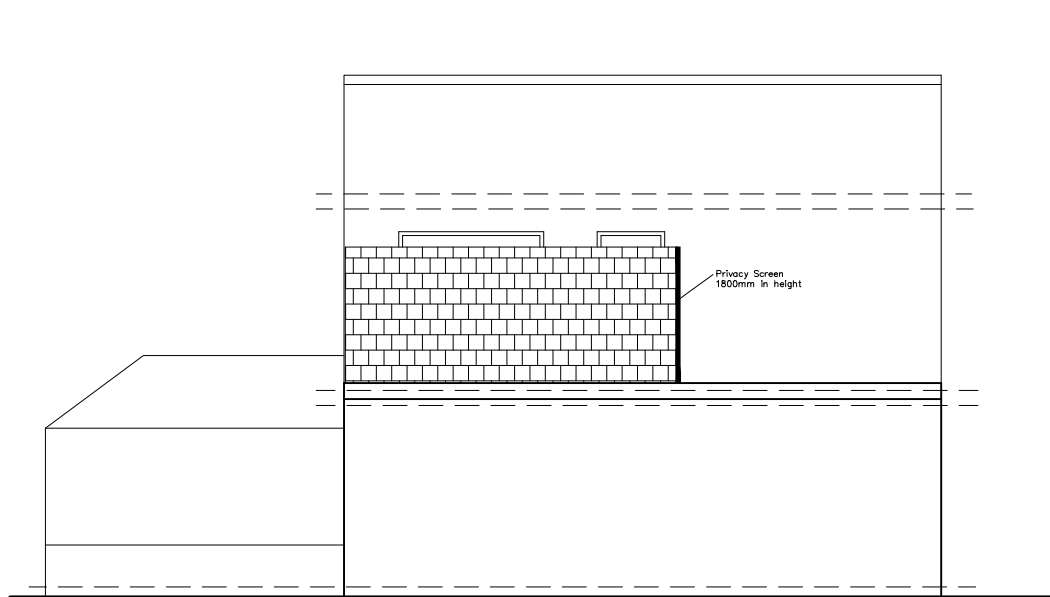

Side Elevation as Proposed

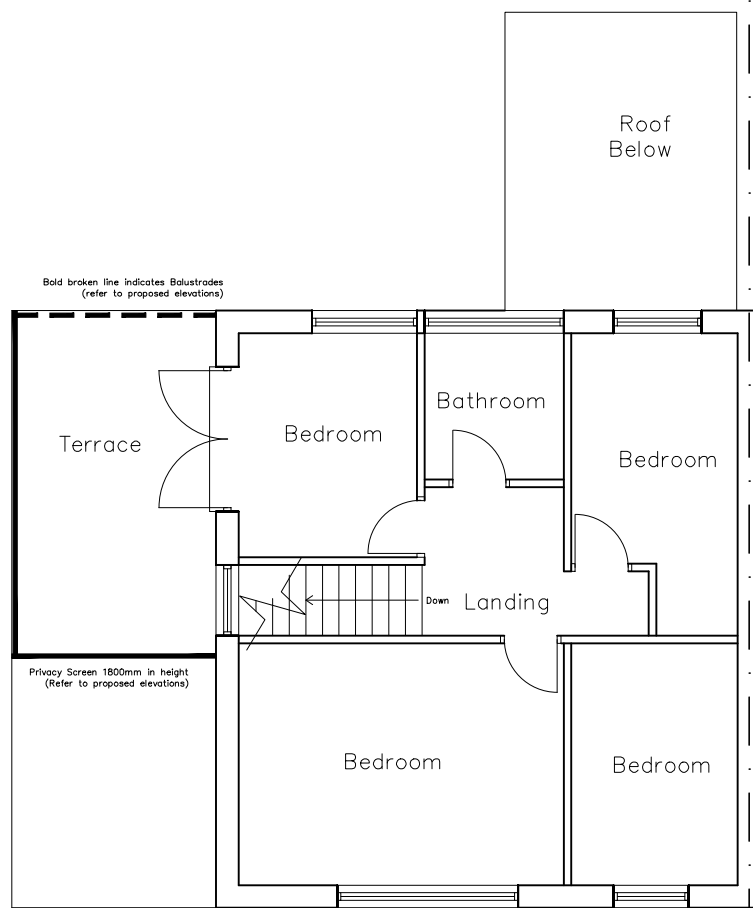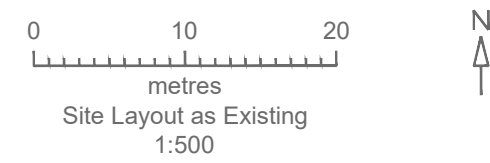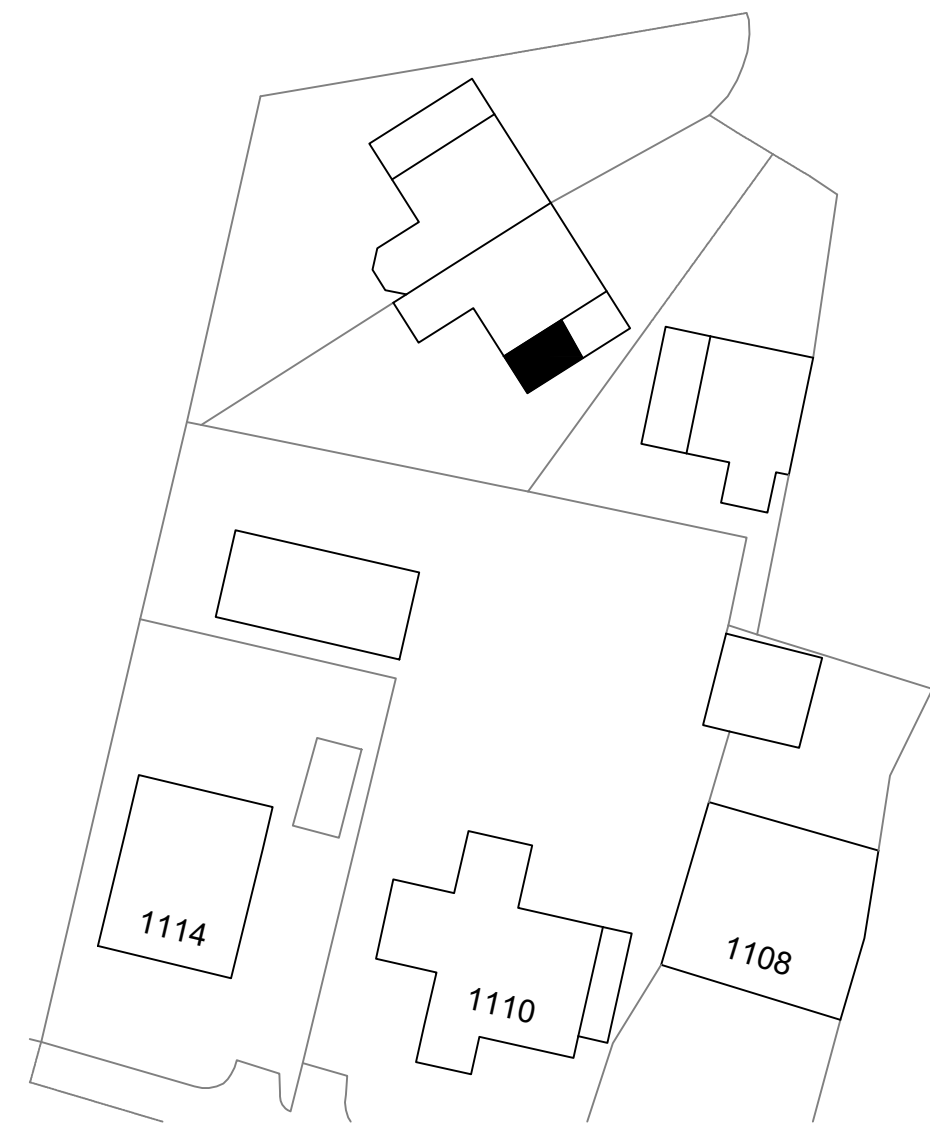

First Floor As Proposed





Yarm Architectural Design

Proposed Roof Terrace at 6 Moorfield Avenue for Mr and Mrs Jones Orriss

PLANS AS EXISTING AND PROPOSED

PLANNING DRAWING

SCALE 1:100	DATE 23.07.24
DRAWN JB	
REF.	
DRAWING NO. 2024/0084/0001	REV. B