



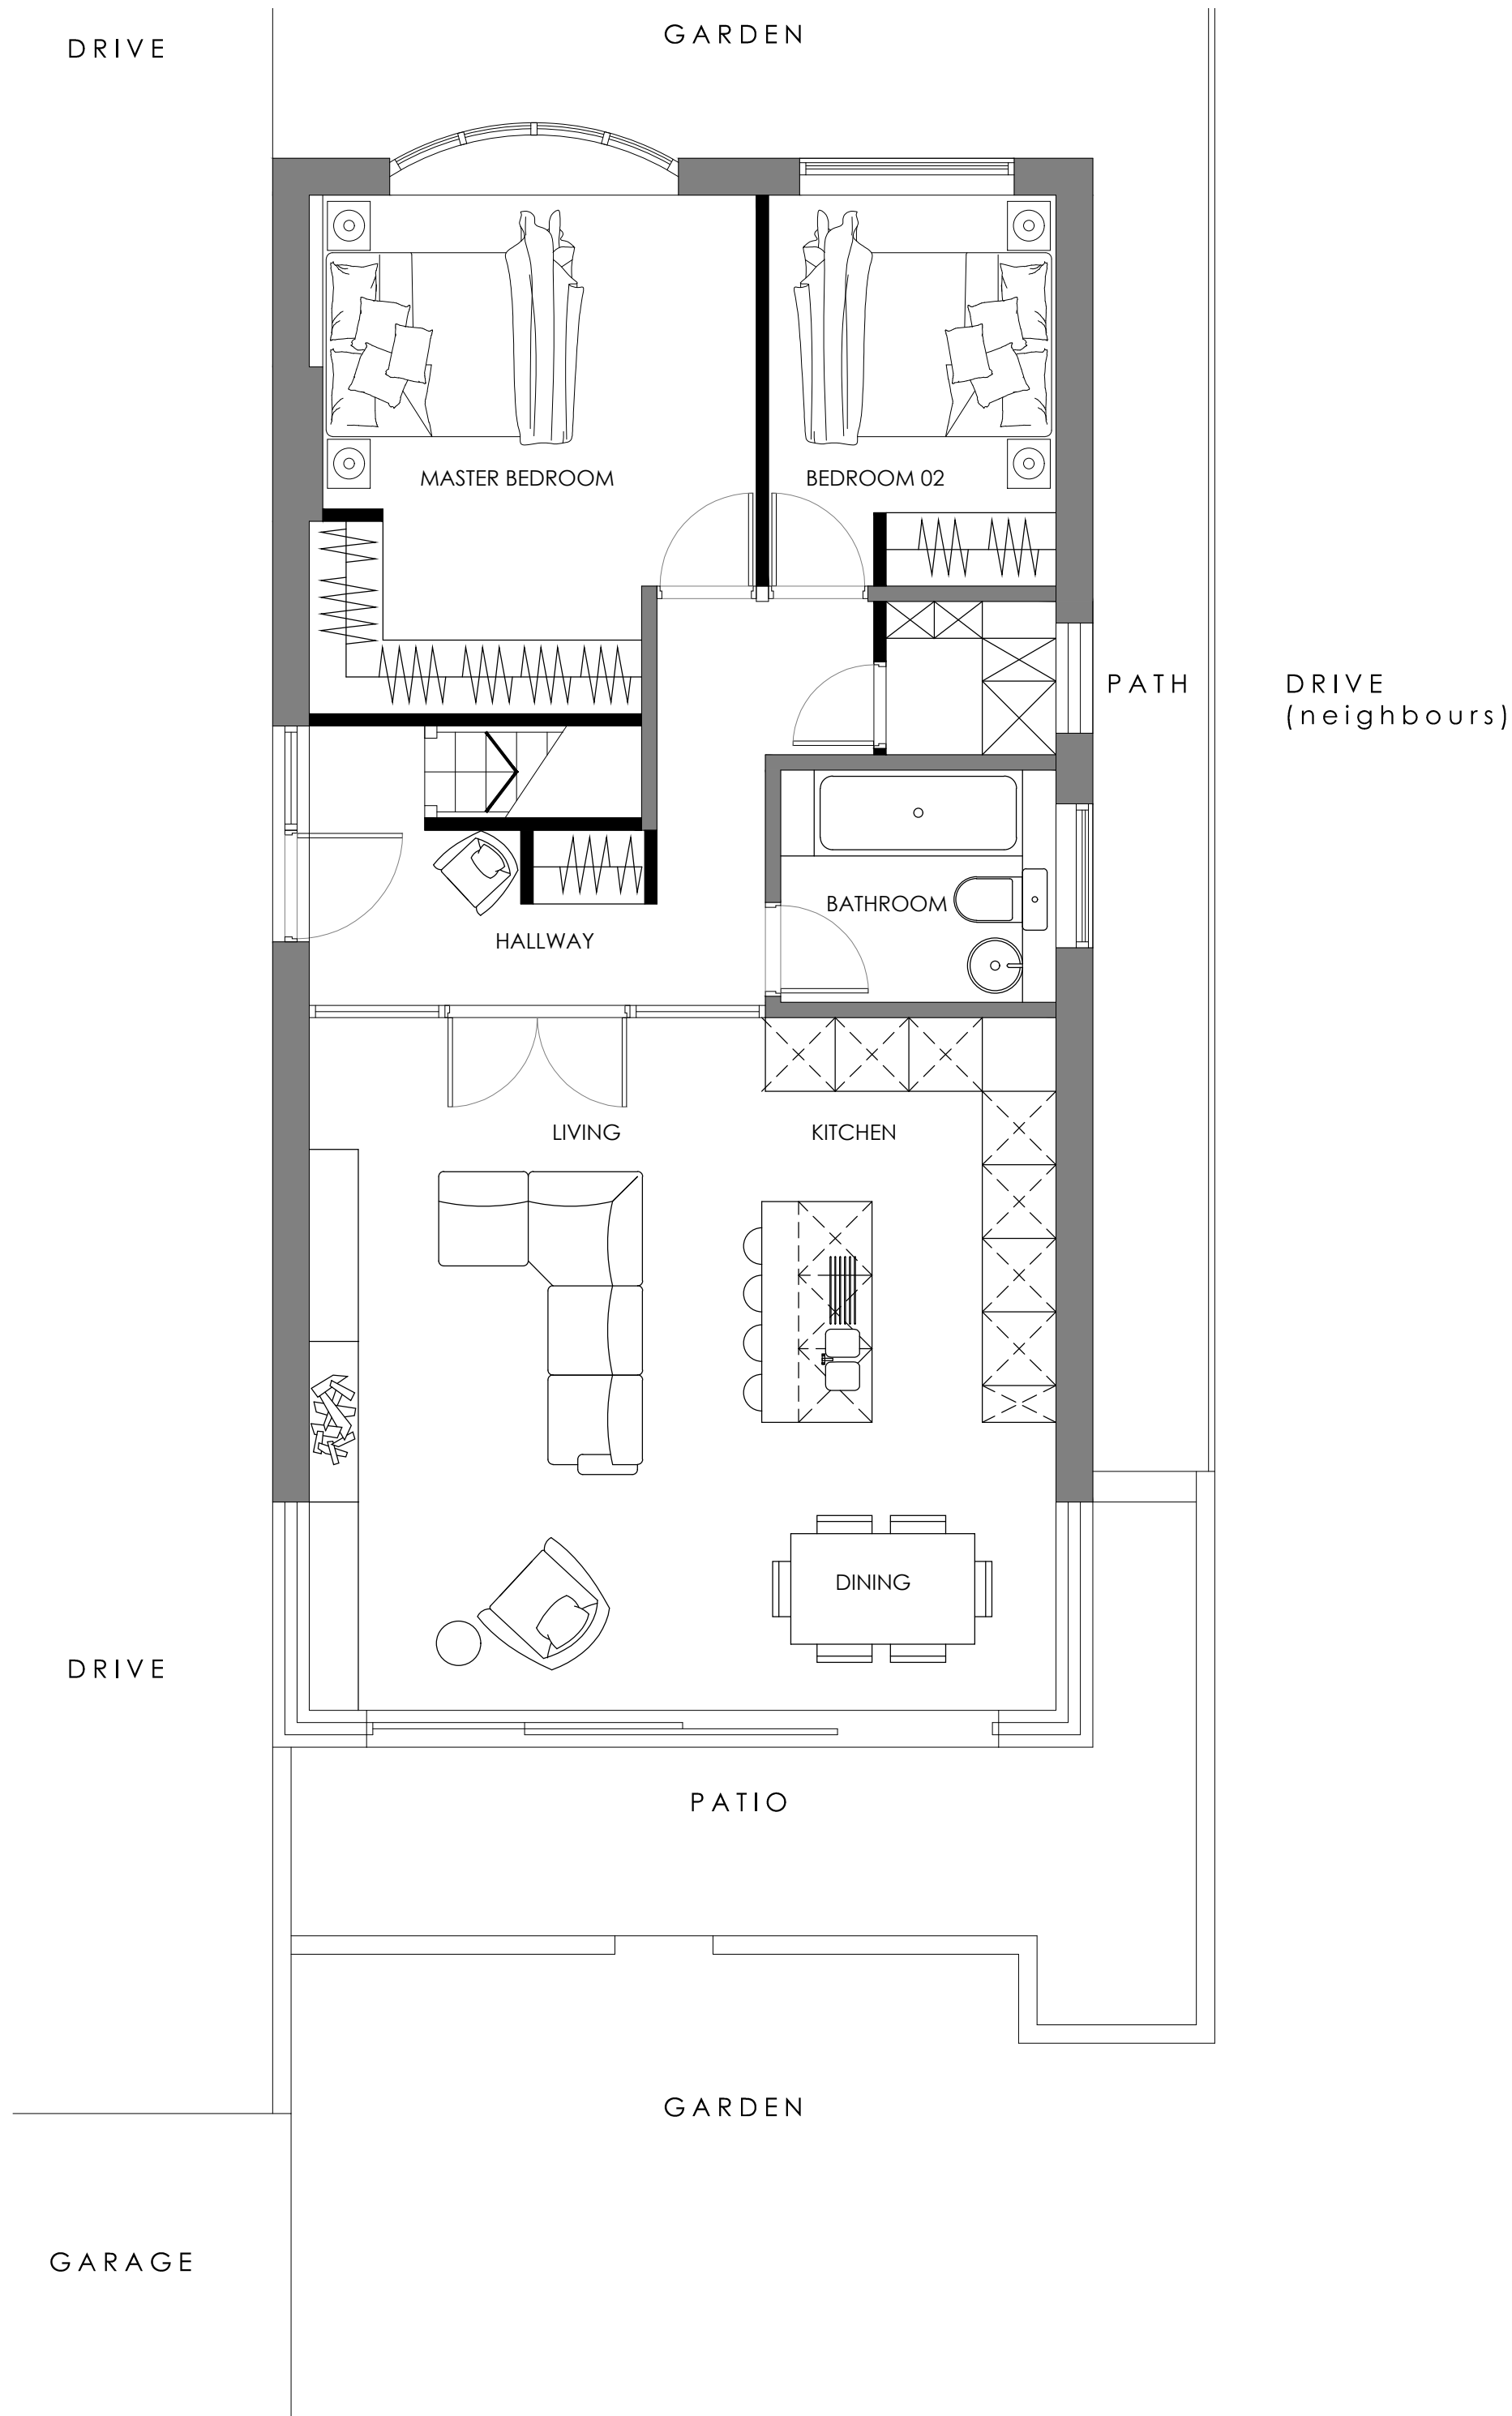


GROUND FLOOR PLAN_
AS PROPOSED_
Scale 1.50

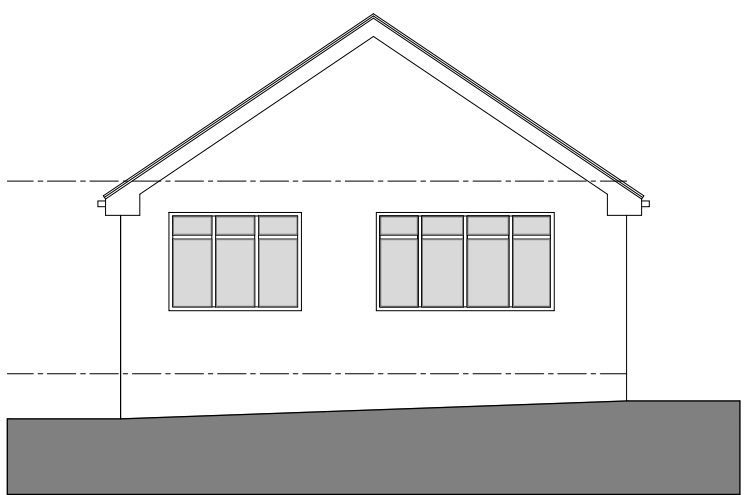


FRONT ELEVATION_
AS PROPOSED_
Scale 1.100




SIDE ELEVATION_
AS PROPOSED_
Scale 1.100

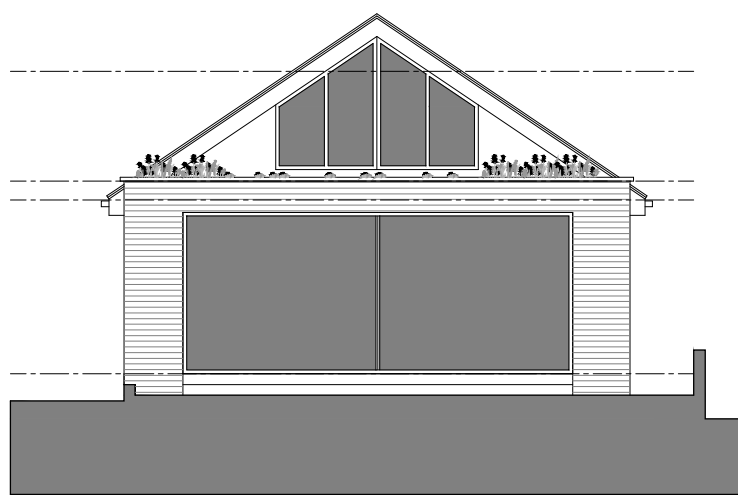

REAR ELEVATION_
AS PROPOSED_
Scale 1.100

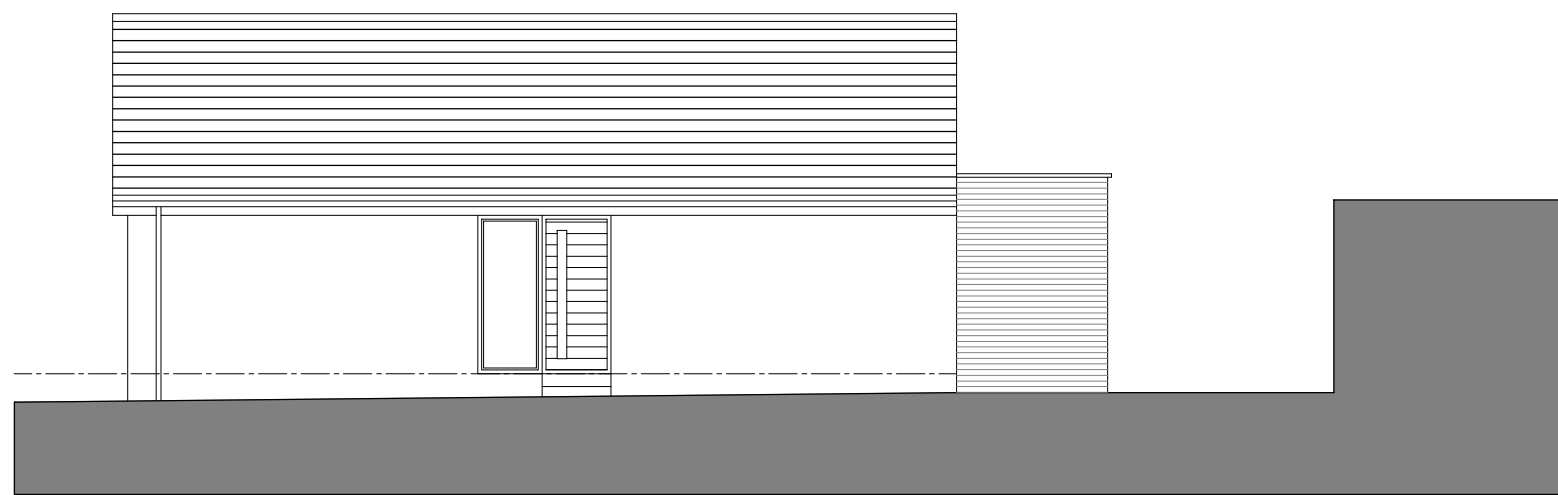


SIDE ELEVATION_
AS PROPOSED_
Scale 1.100

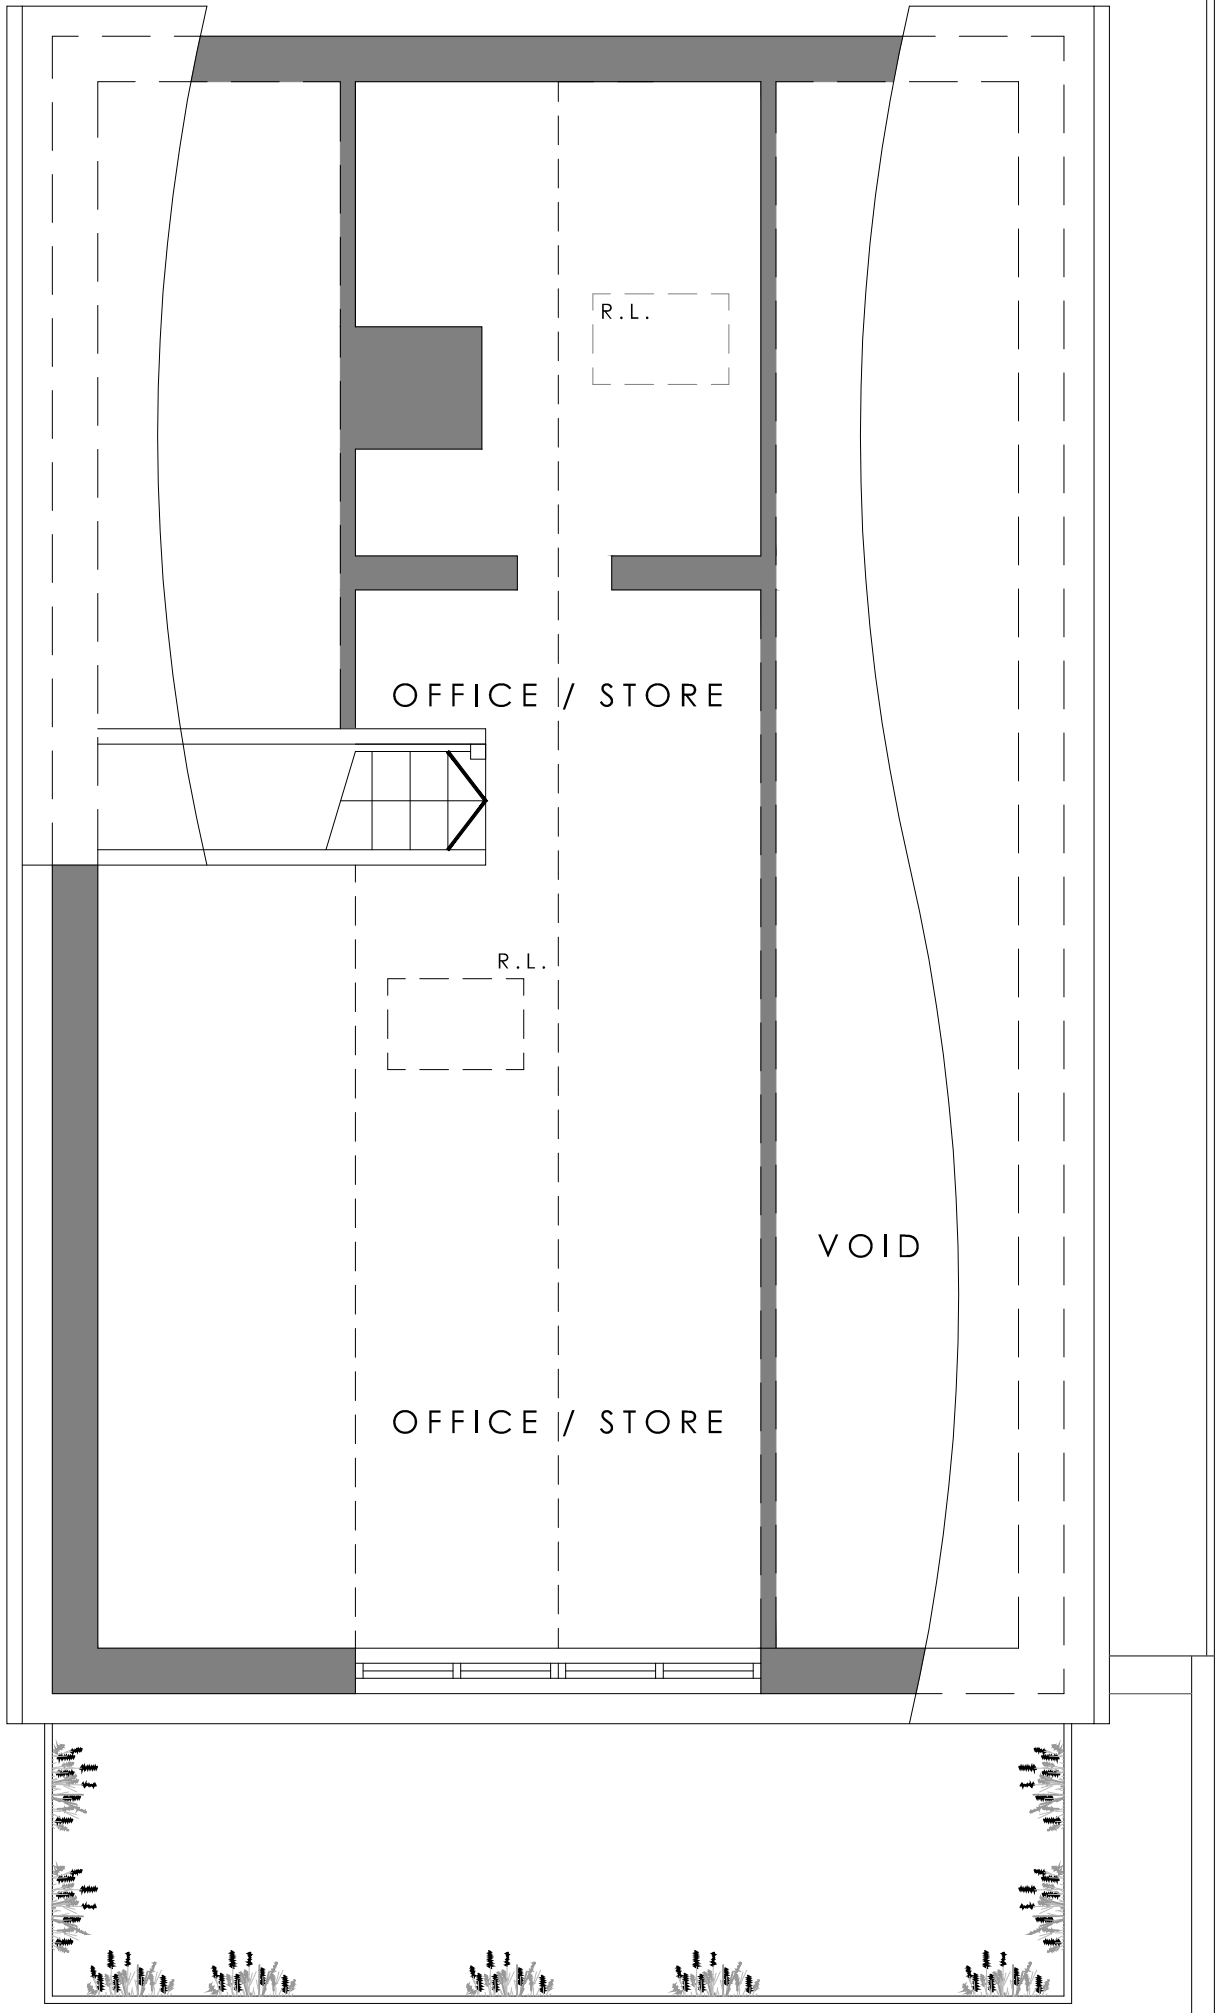


ATTIC PLAN_
AS PROPOSED_
Scale 1.50

The drawing is copyright © Eight One Two Architects Ltd. If in doubt... ASK.
Drawing measurements shall not be obtained from scaling from the drawing. All dimensions are to be checked prior to construction. Any discrepancies are to be reported to Eight One Two Architects Ltd immediately. This drawing is to be read in conjunction with all associated drawings and specifications including all relevant sub-consultants information.

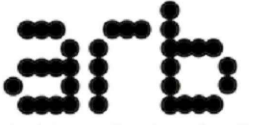RIBA  
Chartered Practice Architects Registration Board

Notes_

PLANNING

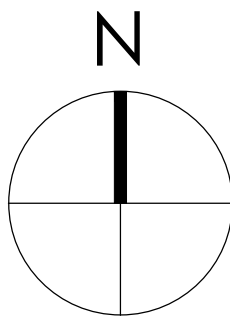

0 500 1000 1500 2000 2500mm
SCALE 1:50
0 1000 2000 3000 4000 5000mm
SCALE 1:100

Note:
Surrounding contextual buildings and information are based on received ordinance survey drawings and are shown for illustrative purposes only. assumed site boundary is subject to confirmation to legal confirmation

Note:
Information is based on OS map and received information and is subject to full topographical survey. Assumed site boundary and site constraints subject to legal confirmation. All Legal easements and extent of existing underground services locations are subject to confirmation.

Rev_ Date_ Amendments_ By_ Apr'd_

Eight_ OneTwo Architects

Tel_ +44 [0]7761 570735
Email_ mail@eightonetwo.co.uk
www.eightonetwo.co.uk
Studio A5_Brooke's Mill_Armitage Bridge_Huddersfield_HD4 7NR

Drawing Status_
PLANNING

Client_
MR + MRS KUTOR

Project_
09 OAK AVENUE_MELTHAM_HOLMFIRTH

Drawing Title_
AS PROPOSED_FLOOR PLANS + ELEVATIONS

Drawing Scale_ 1:50 Drawn By_ Jotl Checked By_ Jotl

Paper Size_ A1 Drawn Date_ JUNE 2024 Checked Date_ JULY 2024

Drawing Number_
24_810 101