


Notes_

PLANNING


0 1000 2000 3000 4000 5000mm
SCALE 1:100

0 500 1000 1500 2000 2500mm
SCALE 1:50

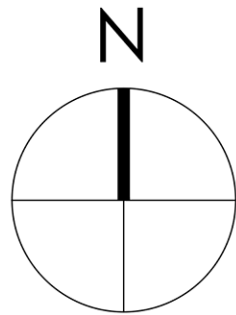


Note:
Surrounding contextual buildings and information are based on received ordinance survey drawings and are shown for illustrative purposes only, assumed site boundary is subject to confirmation to legal confirmation

Note:
Information is based on OS map and received information and is subject to full topographical survey.
Assumed site boundary and site constraints subject to legal confirmation.
All legal easements and extent of existing underground services locations are subject to confirmation.

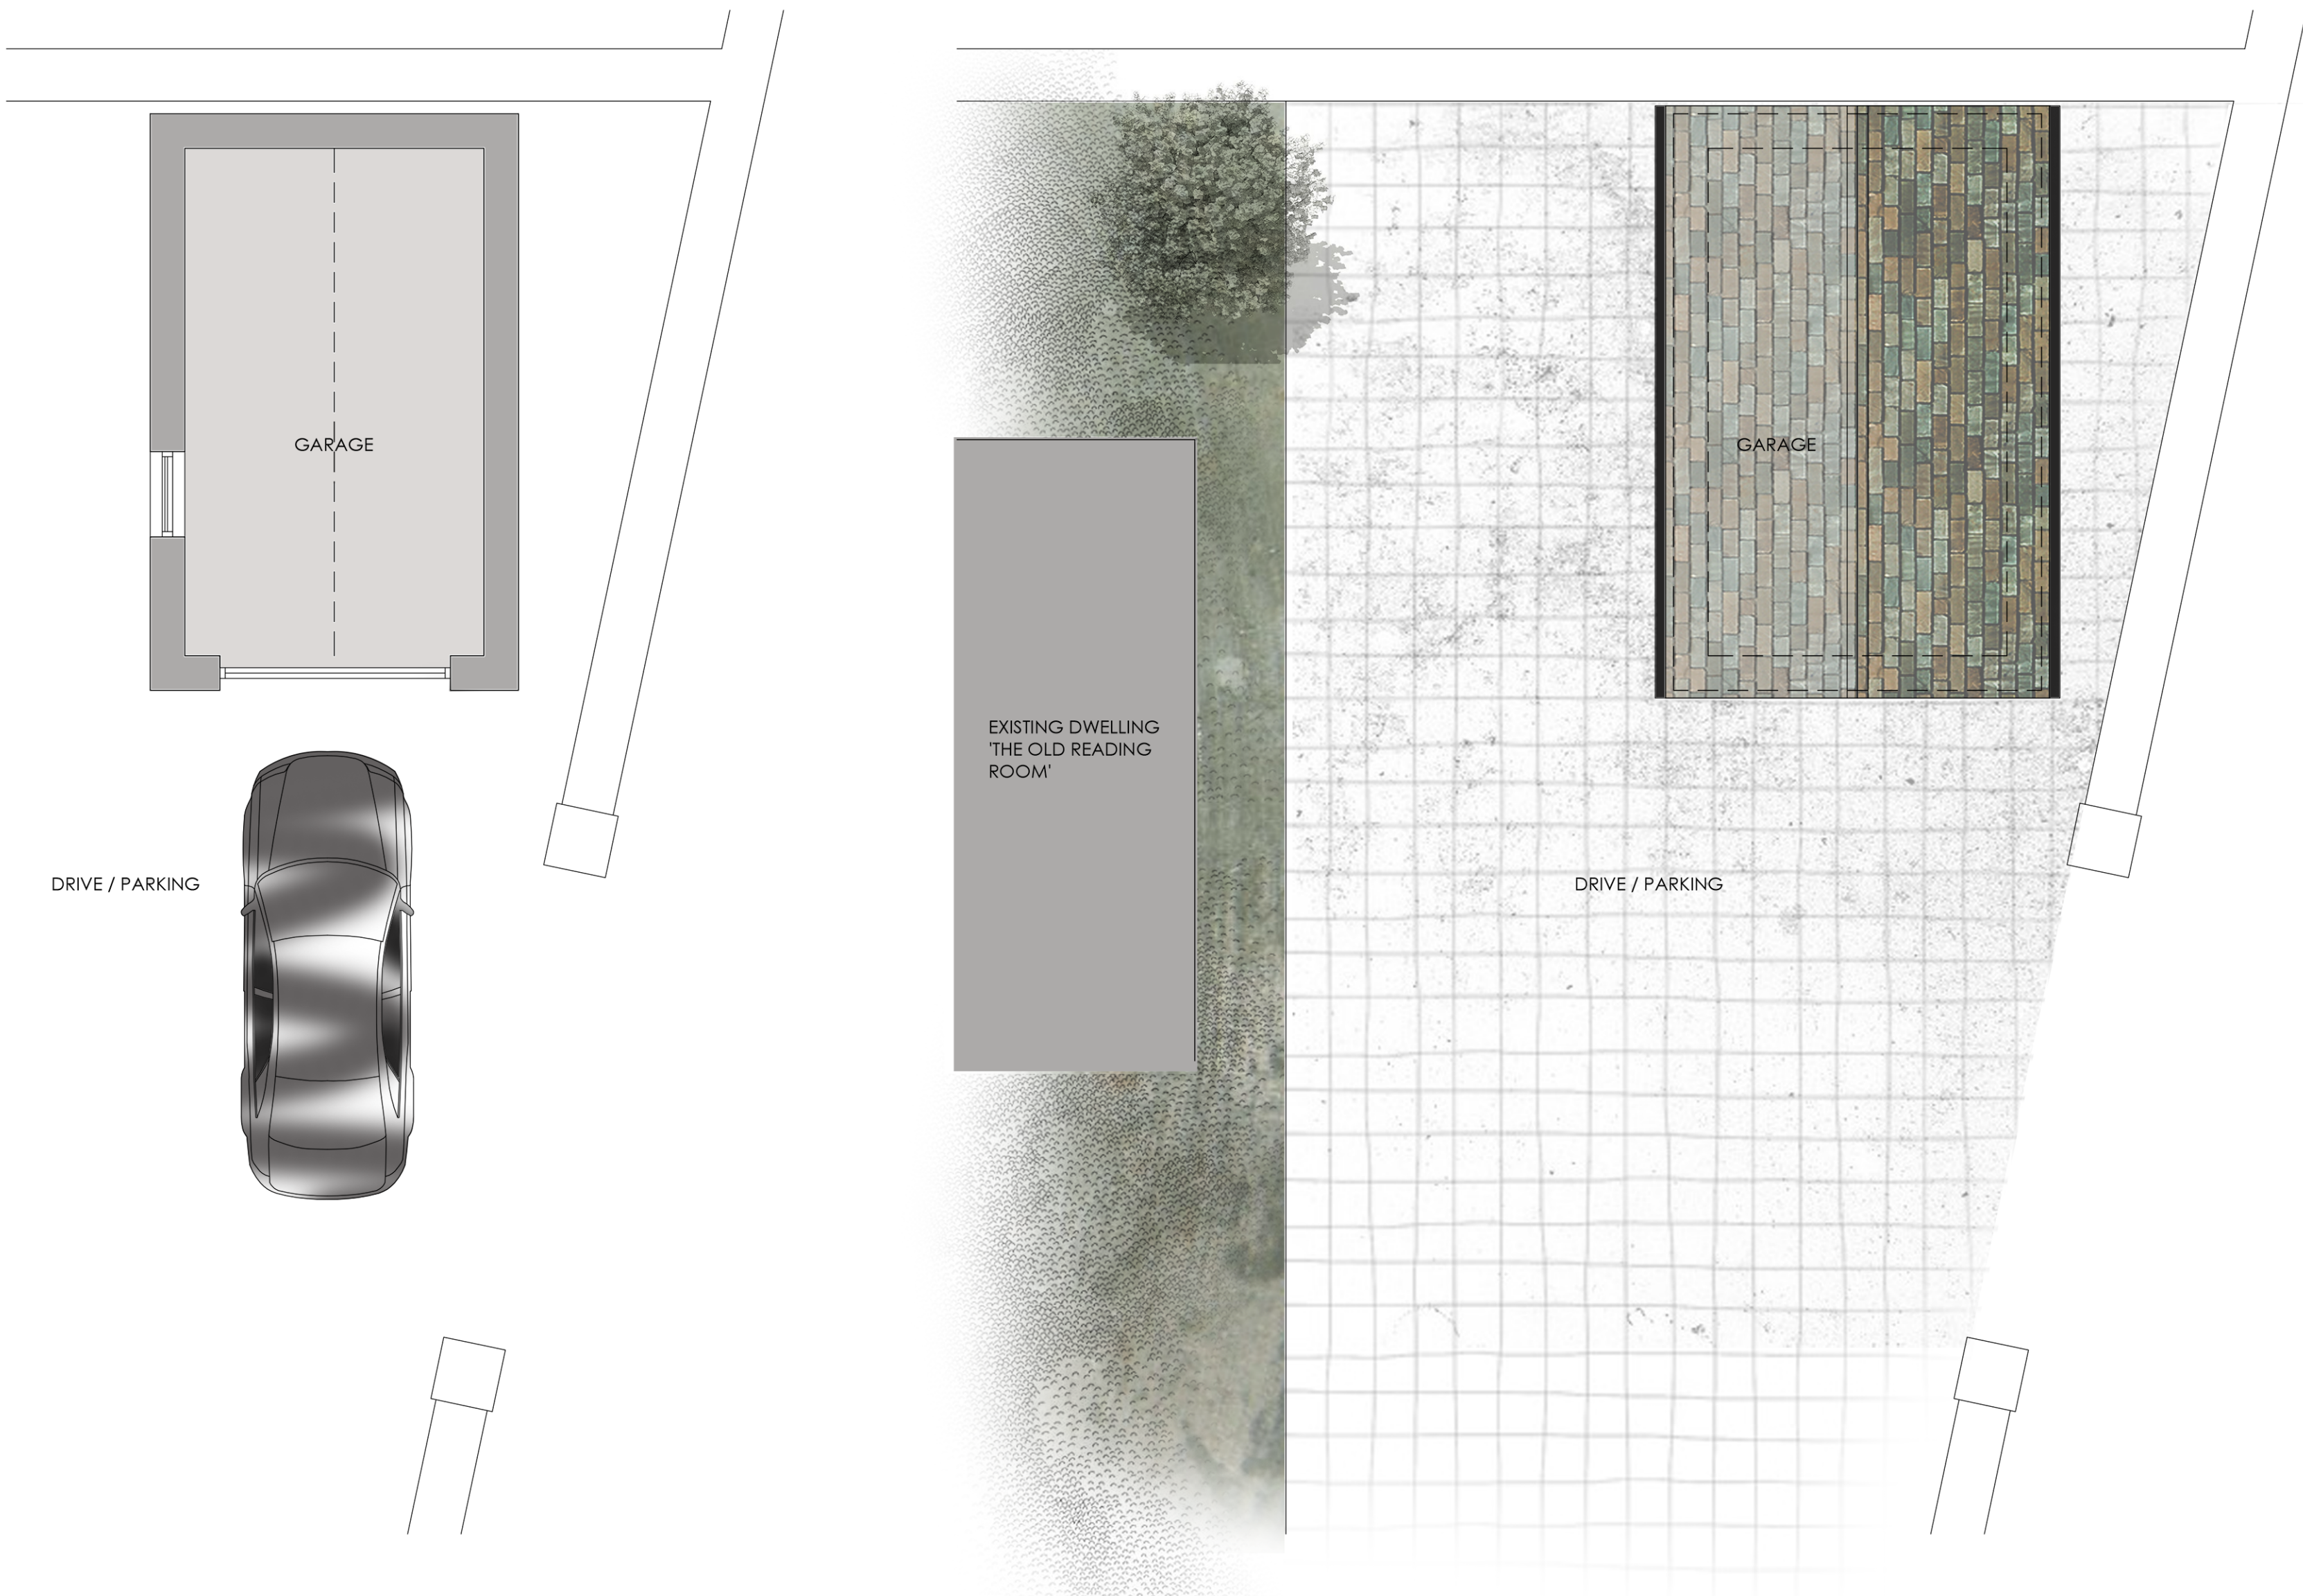

GROUND FLOOR PLAN_
AS EXISTING
Scale 1:50


ROOF PLAN PLAN_
AS EXISTING
Scale 1:50

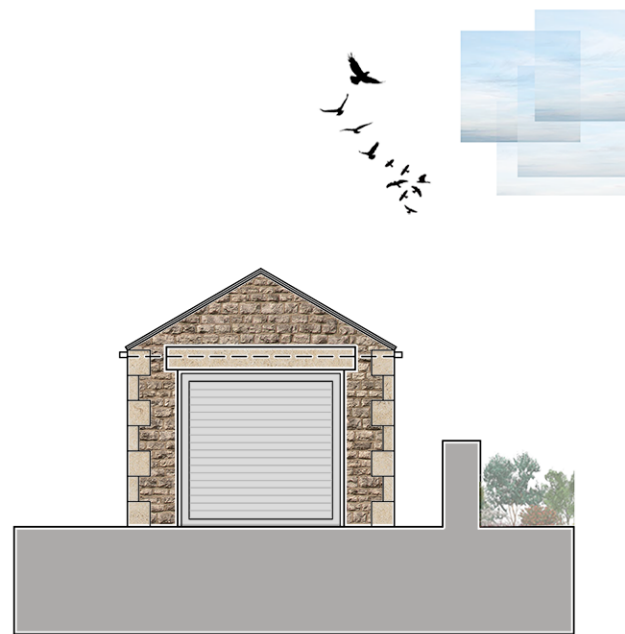

FRONT ELEVATION_
AS EXISTING
Scale 1:100



SIDE ELEVATION_
AS EXISTING
Scale 1:100

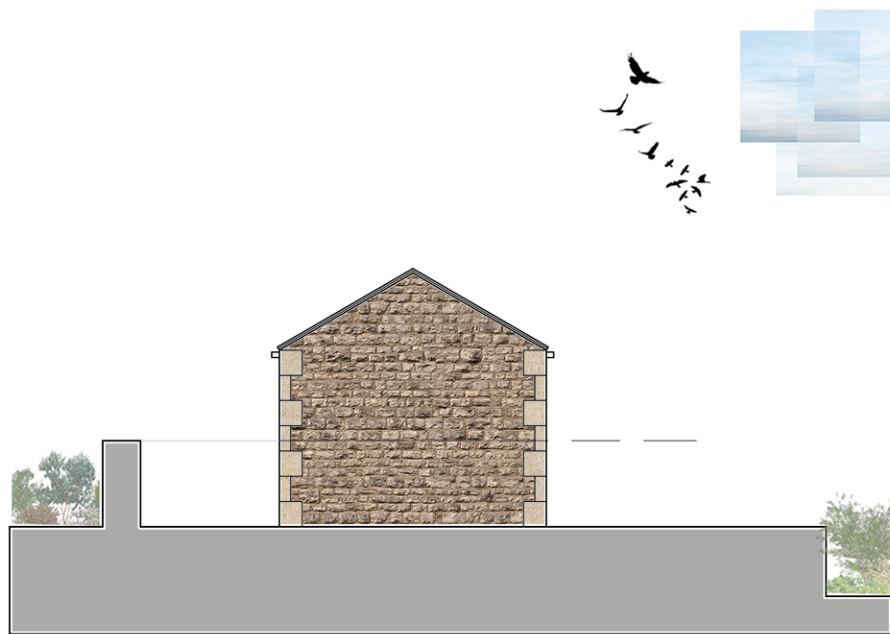

REAR ELEVATION_
AS EXISTING
Scale 1:100



SIDE ELEVATION_
AS EXISTING
Scale 1:100

Rev_ Date_ Amendment_ Bv_ Apr'd_

Eight_ OneTwo Architects

Tel_ +44 [0]7761 570735
Email_ mail@eightonetwo.co.uk
www.eightonetwo.co.uk
Studio A5_Brooke's Mill_Armitage Bridge_Huddersfield_HD4 7NR

Drawing Status_
PLANNING

Client_
MR LEES

Project_
THE OLD READING ROOMS, THE VILLAGE, FARNLEY TYAS, HUDDERSFIELD

Drawing Title_
AS EXISTING_ SITE PLAN_ FLOOR PLAN_ ELEVATIONS

Drawing Scale_ 1:100/50 Drawn By_ N/A Checked By_ JAL

Paper Size_ A1 Drawn Date_ JULY 2024 Checked Date_ JULY 2024

Drawing Number_
24_811_100