




Blue dashed line indicates
extent of ownership boundary

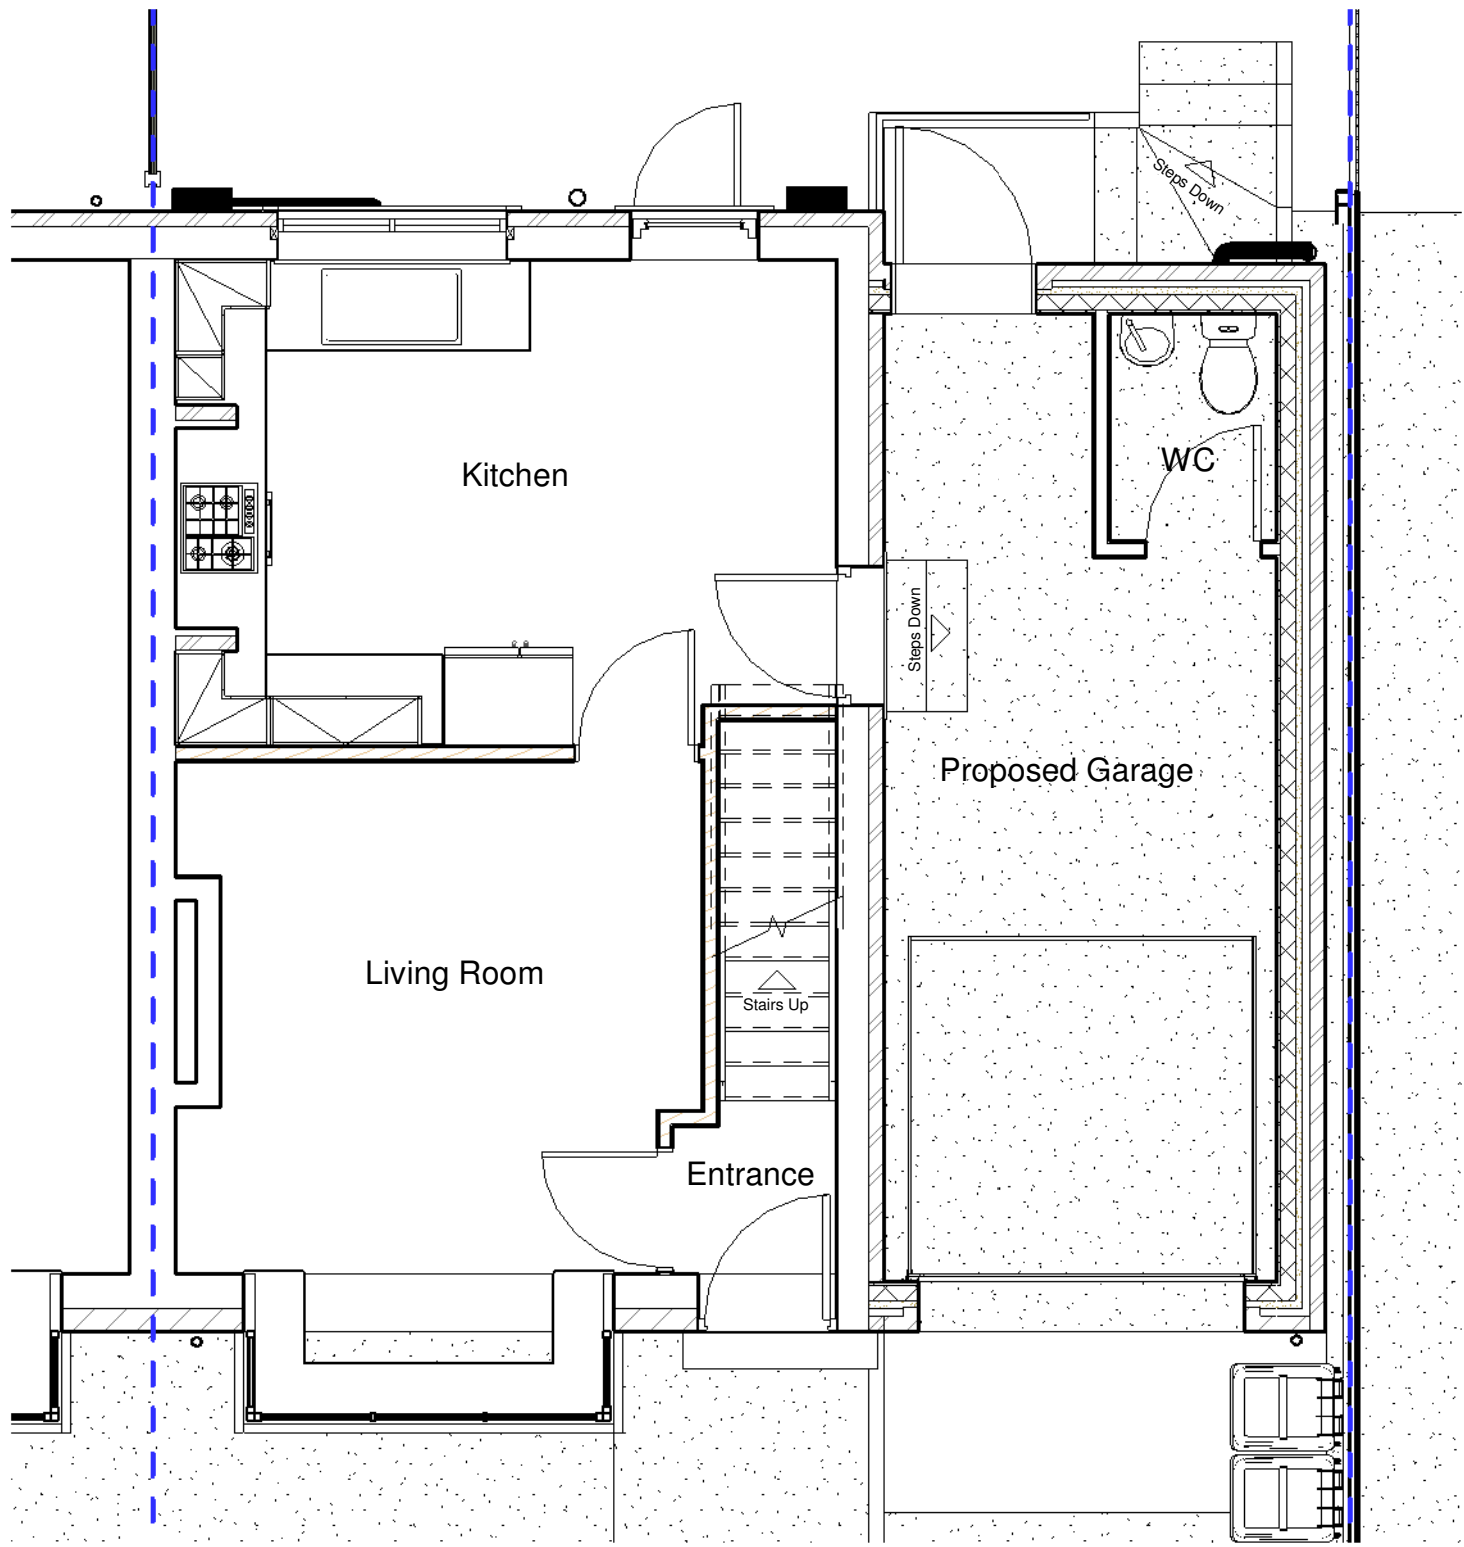

Proposed Ground Floor
1 : 50

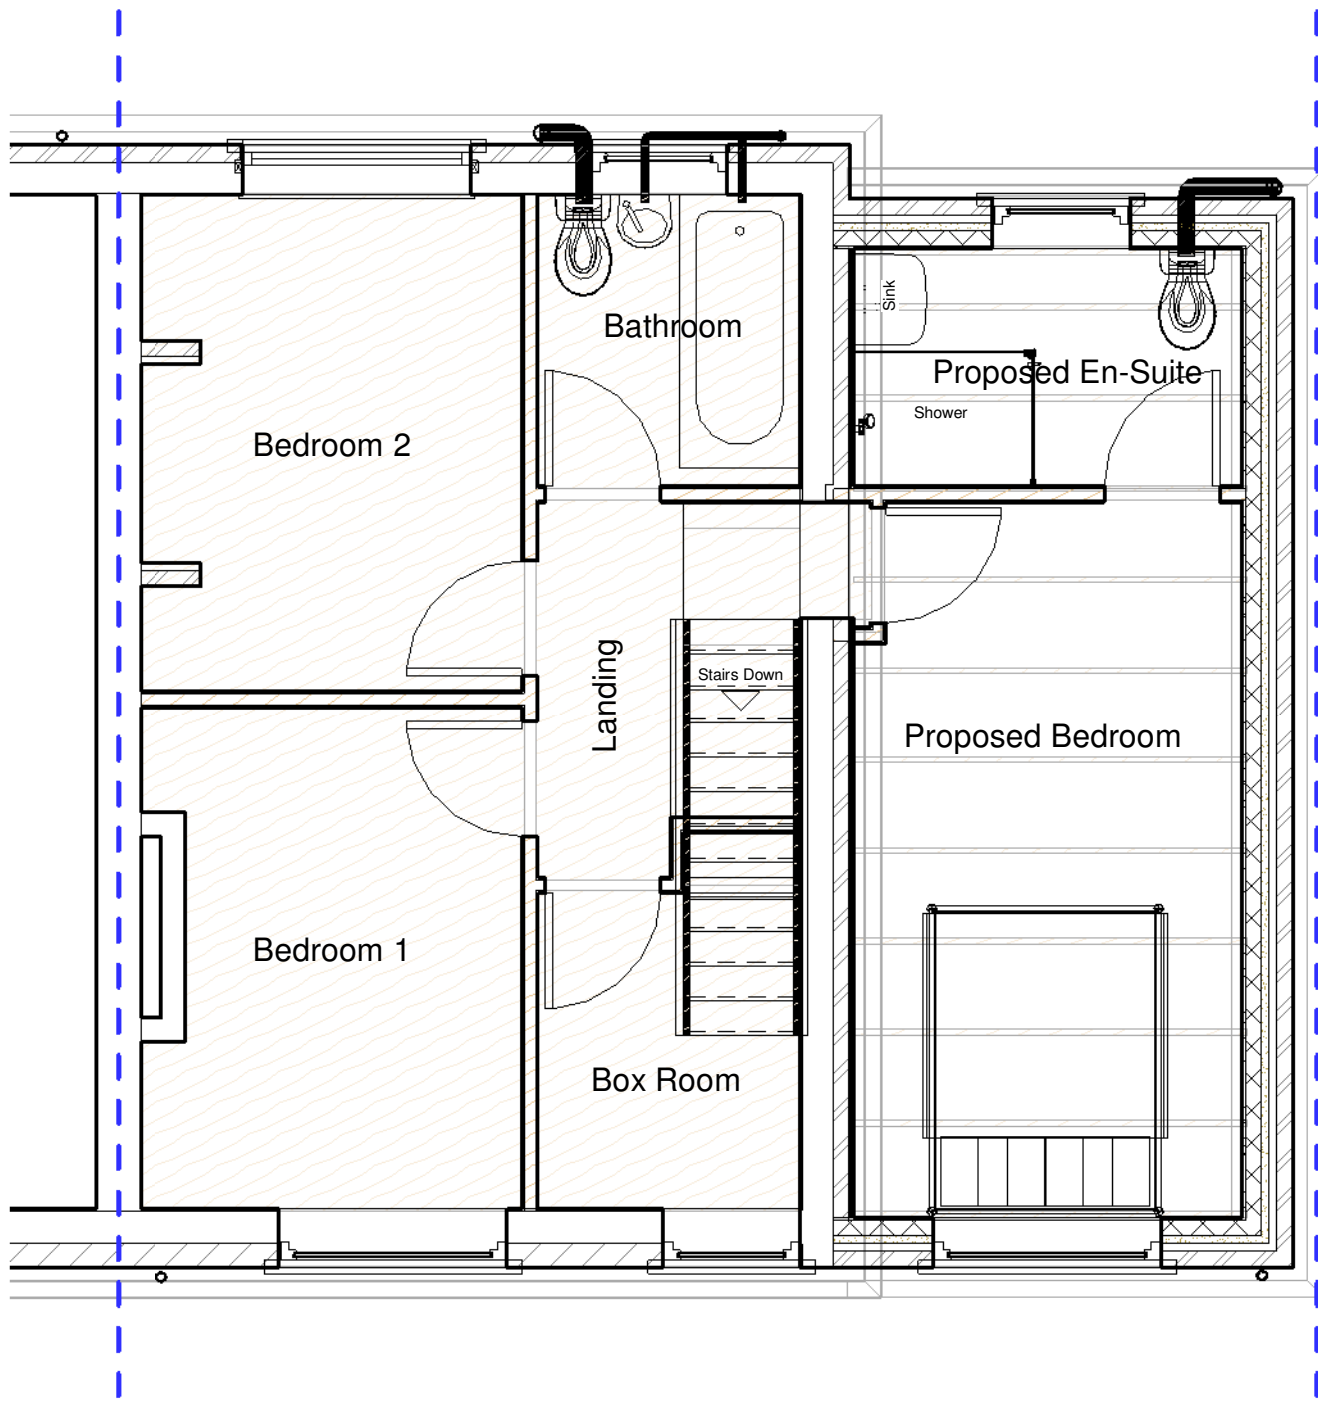


Proposed First Floor
1 : 50

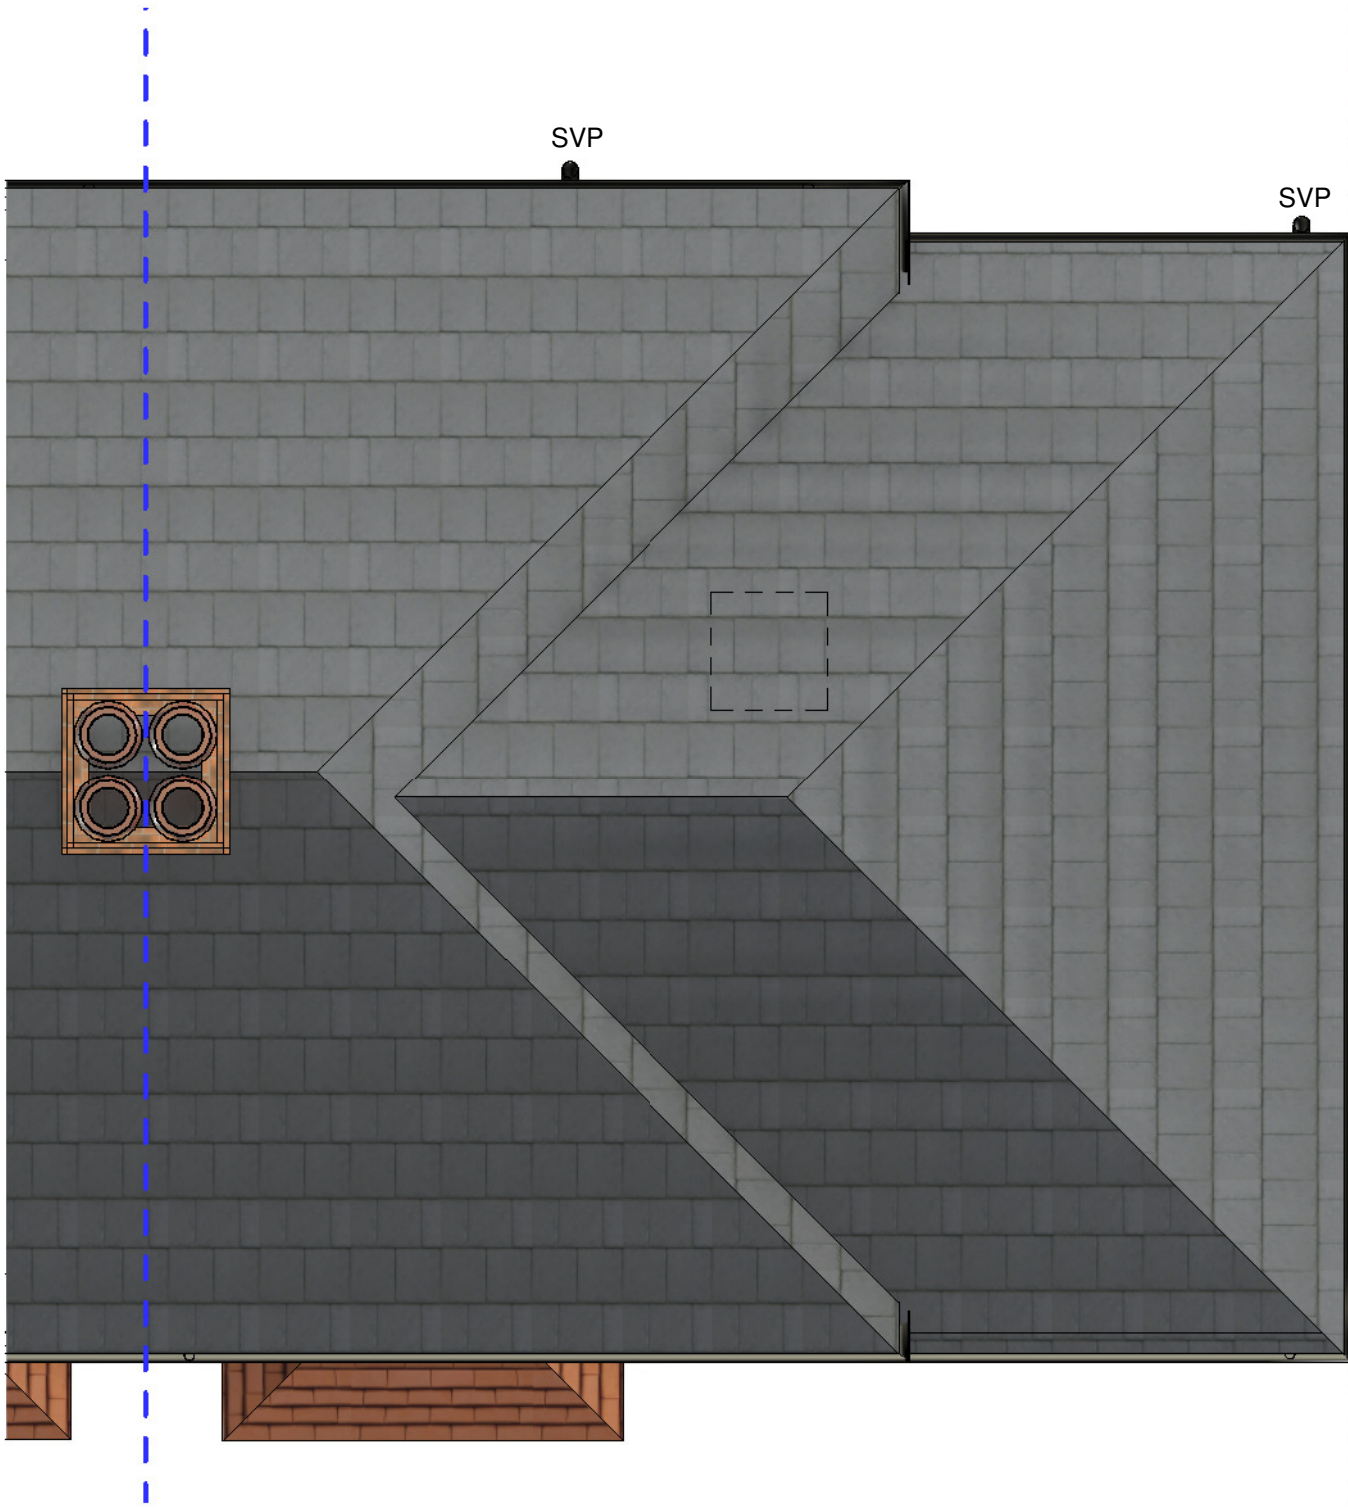

Proposed Roof Plan
1 : 50

All drawings and proposals
subject to confirmation from
Structural Engineer and
Building Control.

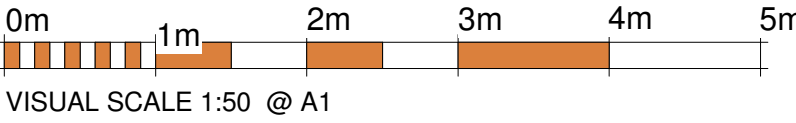

Client		Daniel Aspinall	
Project		20 Hallas Grove, Dalton - Side Extension	
Drawing Title		Proposed Floor Plans	
Drawn By	Checked By	Date	Project Number
IR	Checker	08/03/22	2022-000
Status	PLANNING		Drawing Number
			PL-DR-20-13
		Scale (@ A1)	Rev
		1 : 50	B
© 08/03/22 Langhus Ltd			
This drawing should be read in conjunction with all related drawings. All dimensions should be checked and confirmed on site before any works commenced and sub-contractors drawings are produced. Any discrepancies should be high lighted to the drawing originator immediately. This drawing is copyright and should not be reproduced without authority from Langhus. Do not scale from this drawing.			