




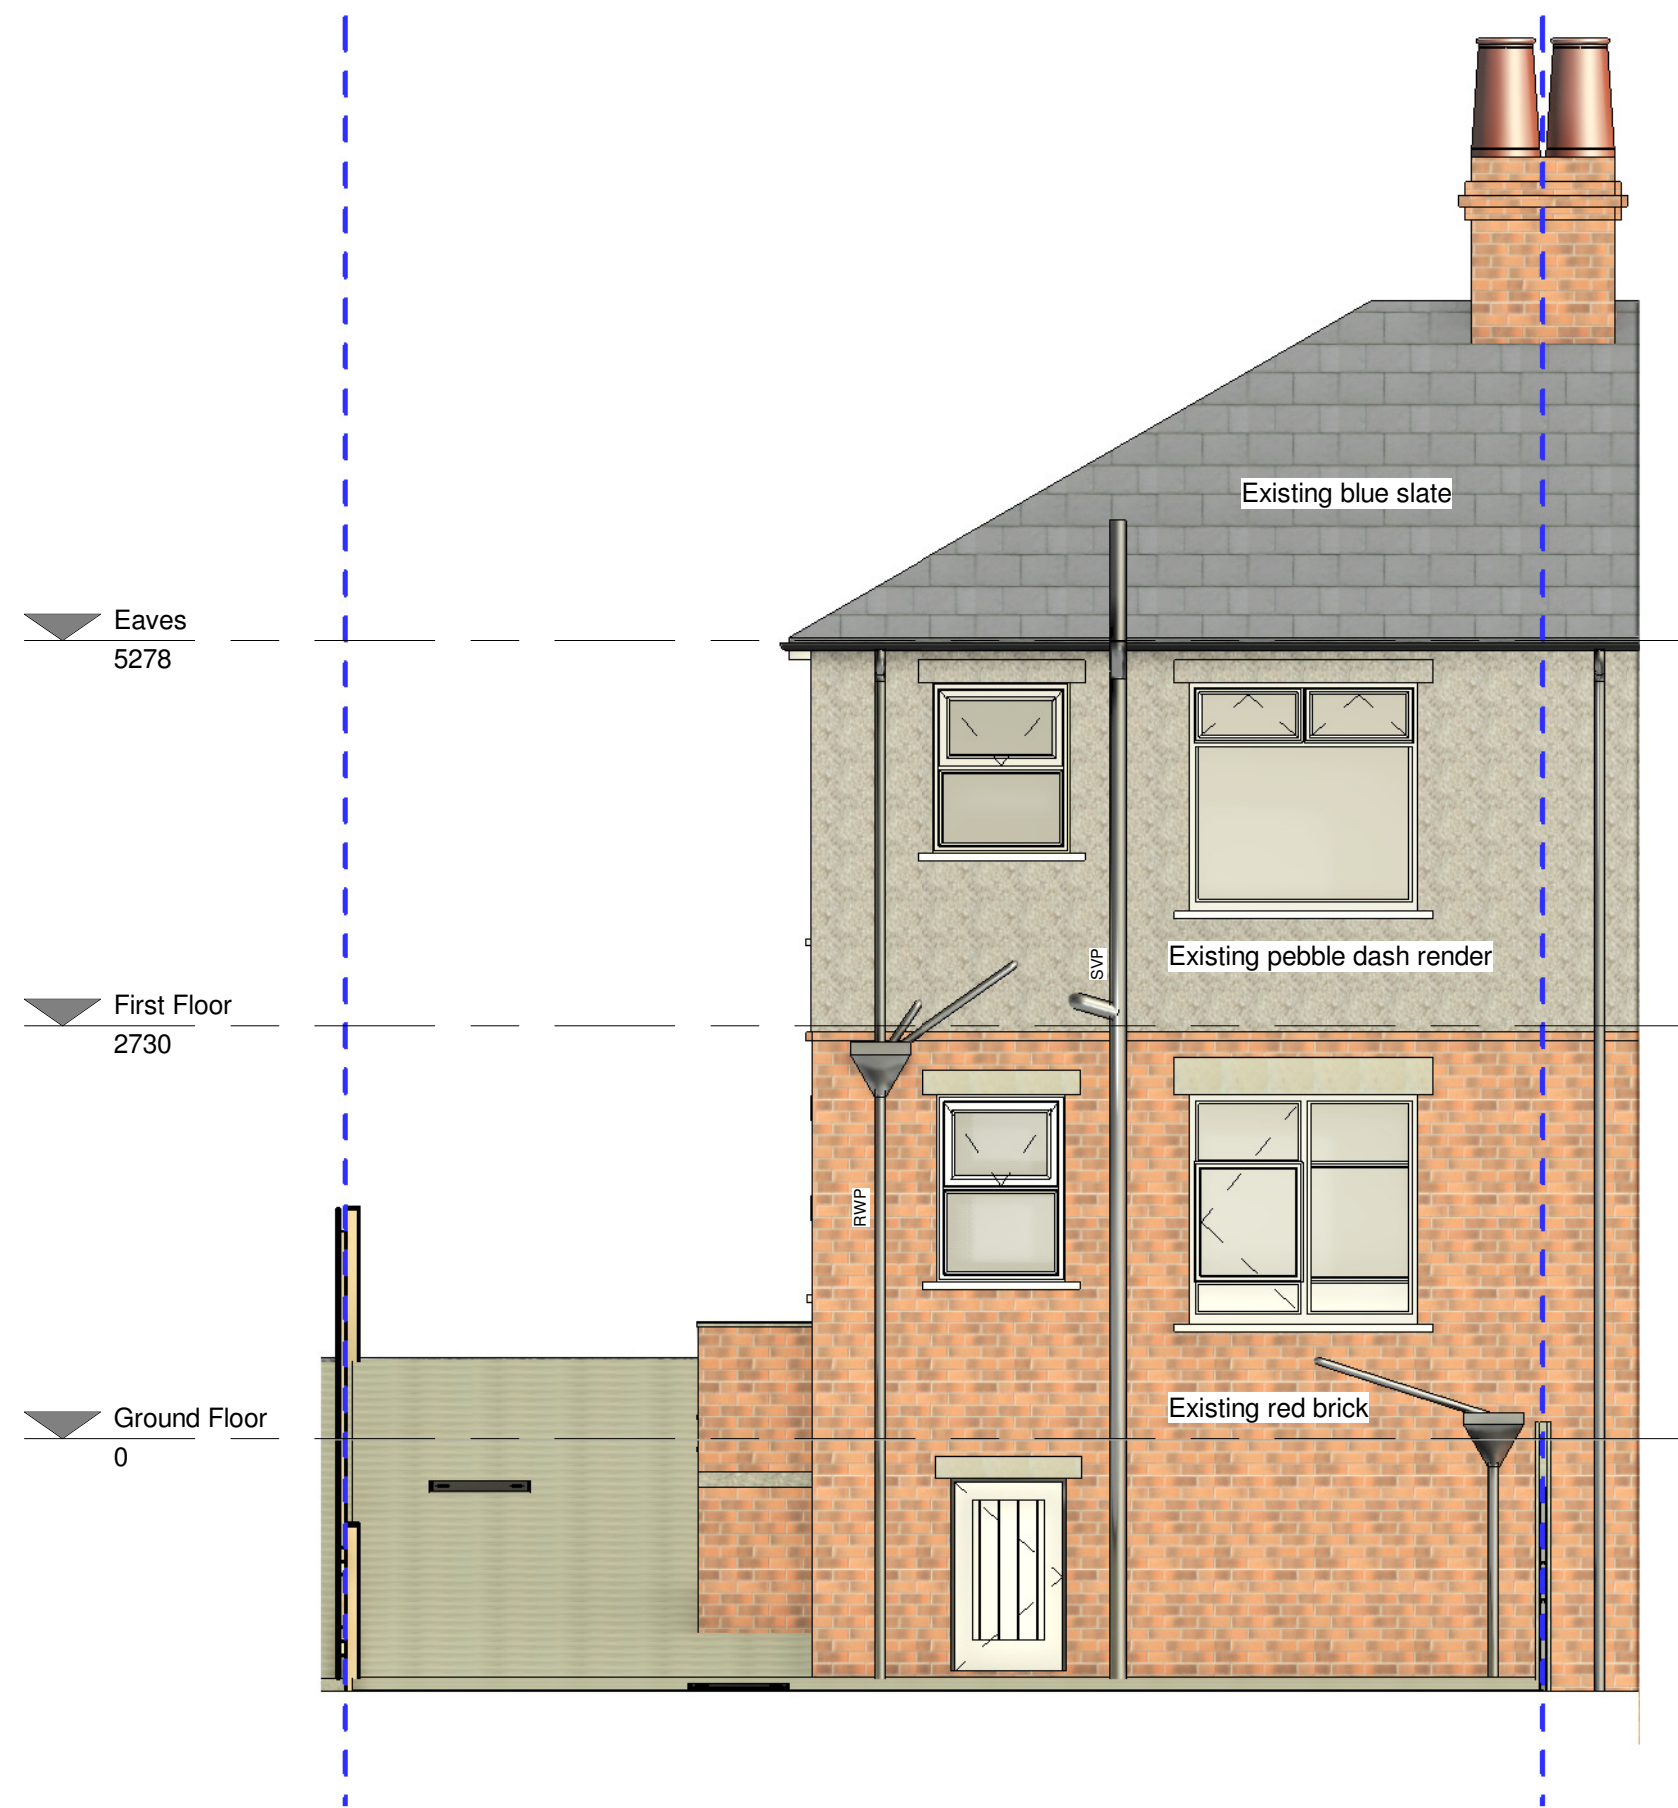


Existing North
1 : 50

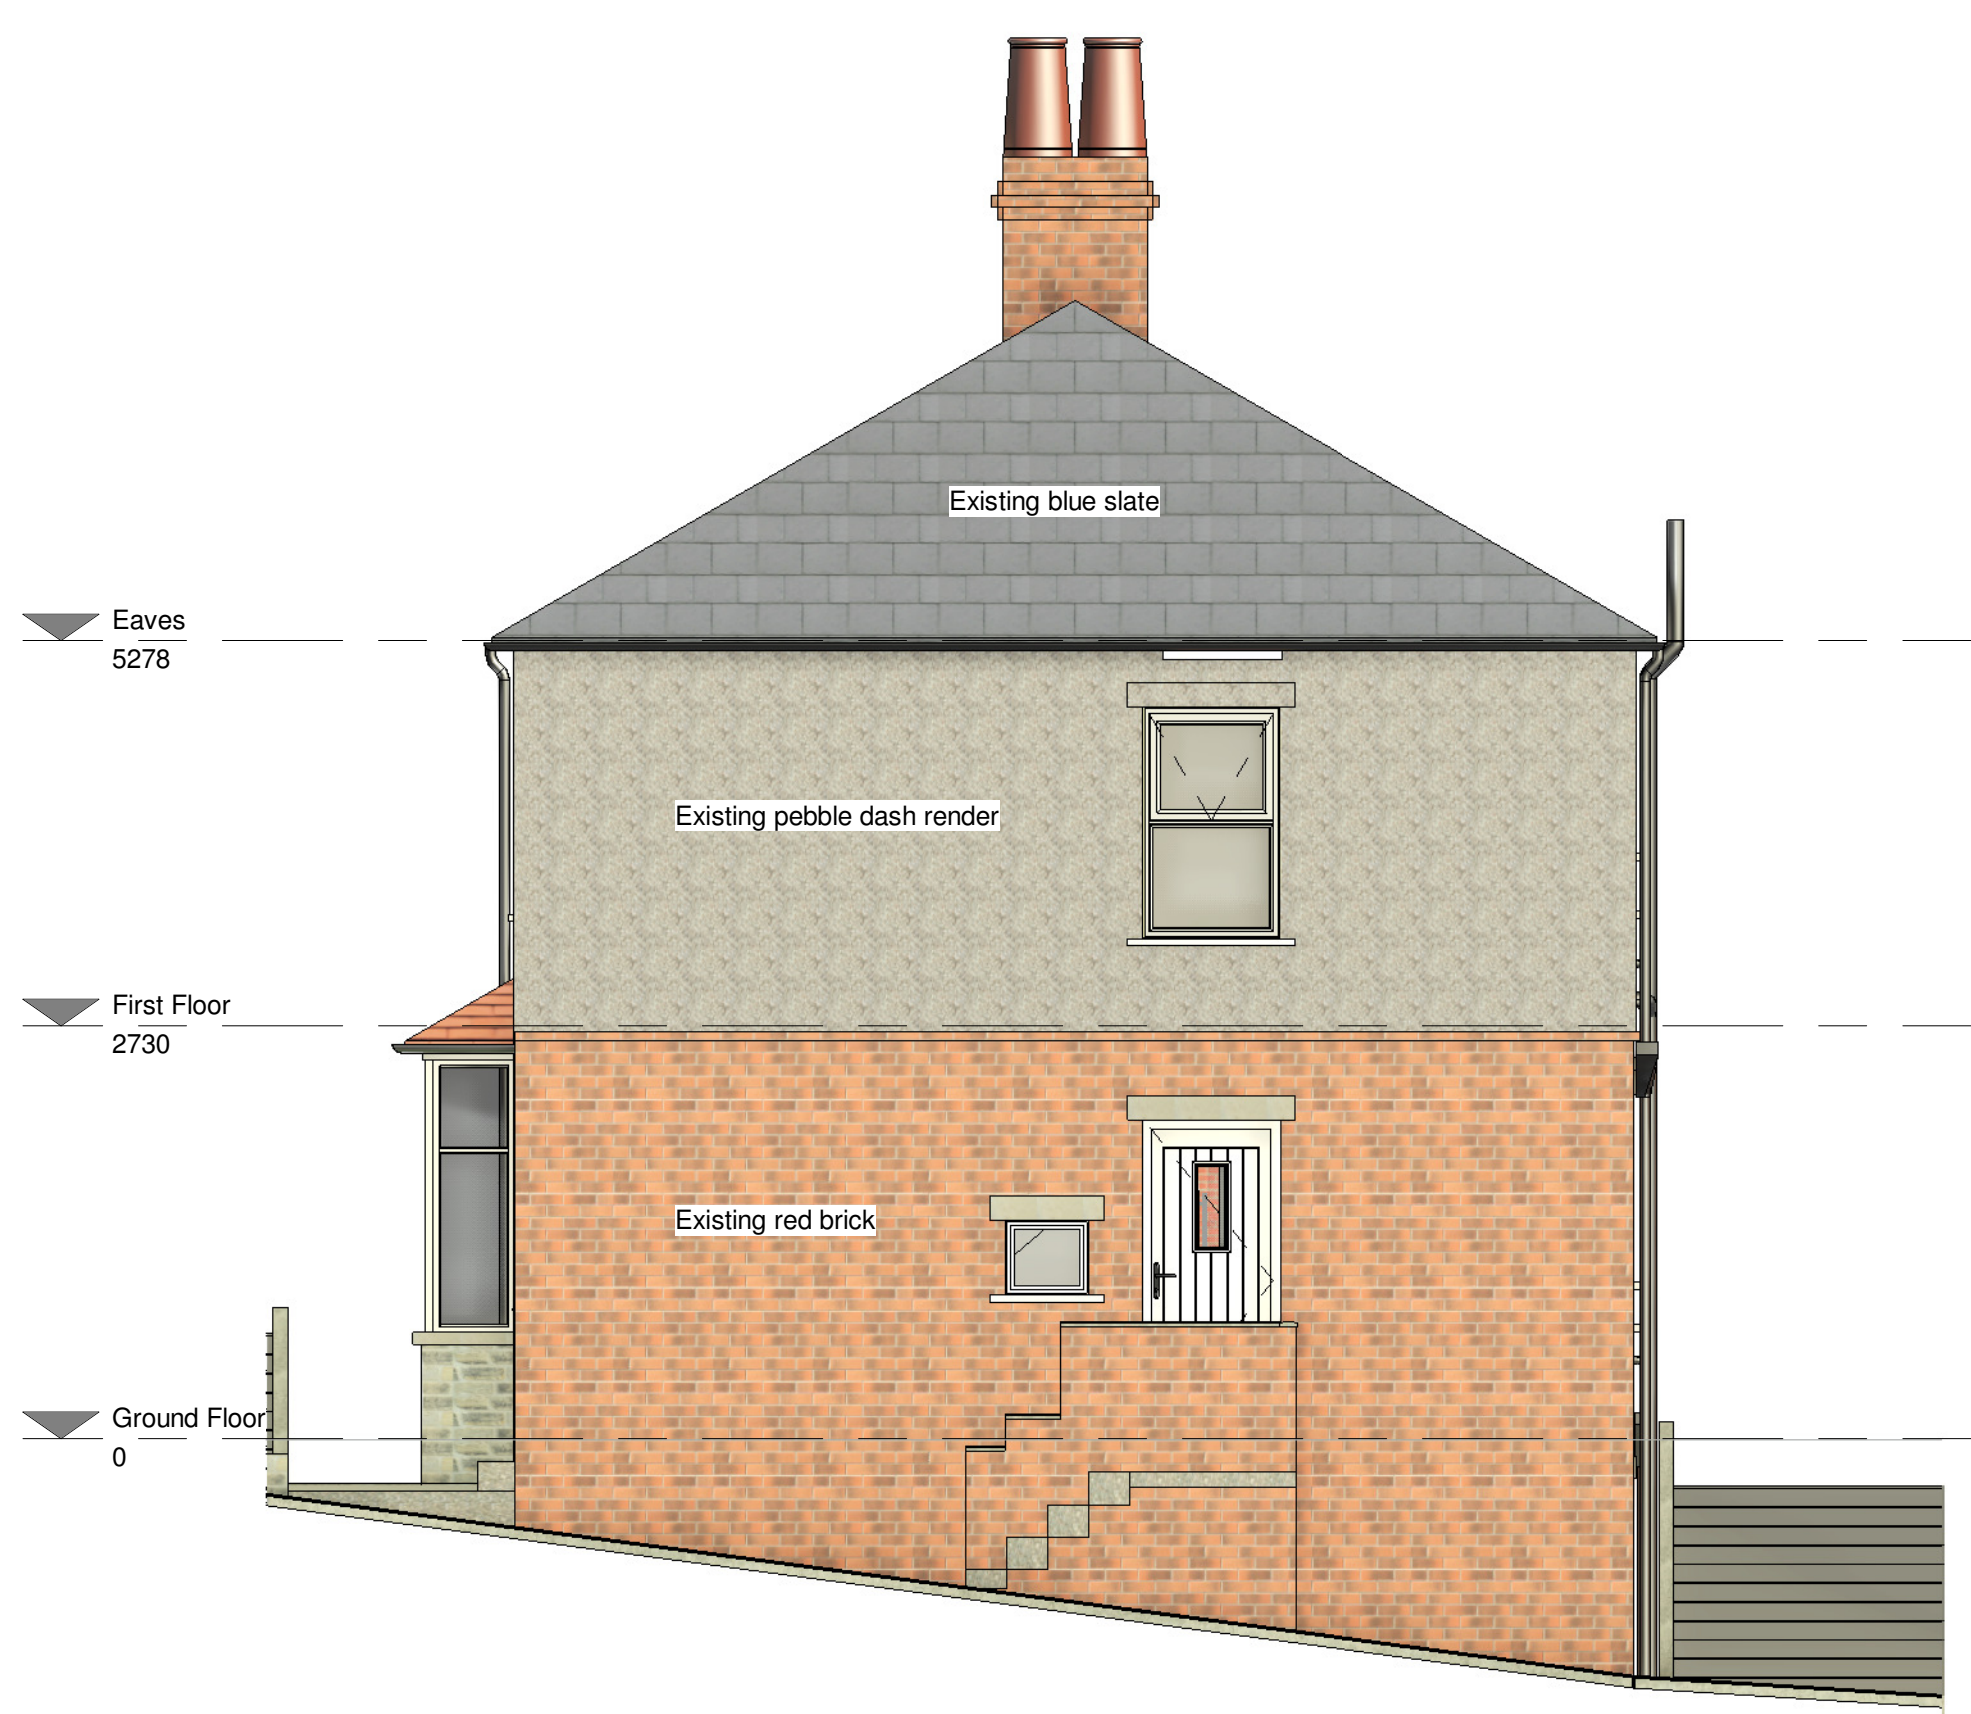


Existing West
1 : 50

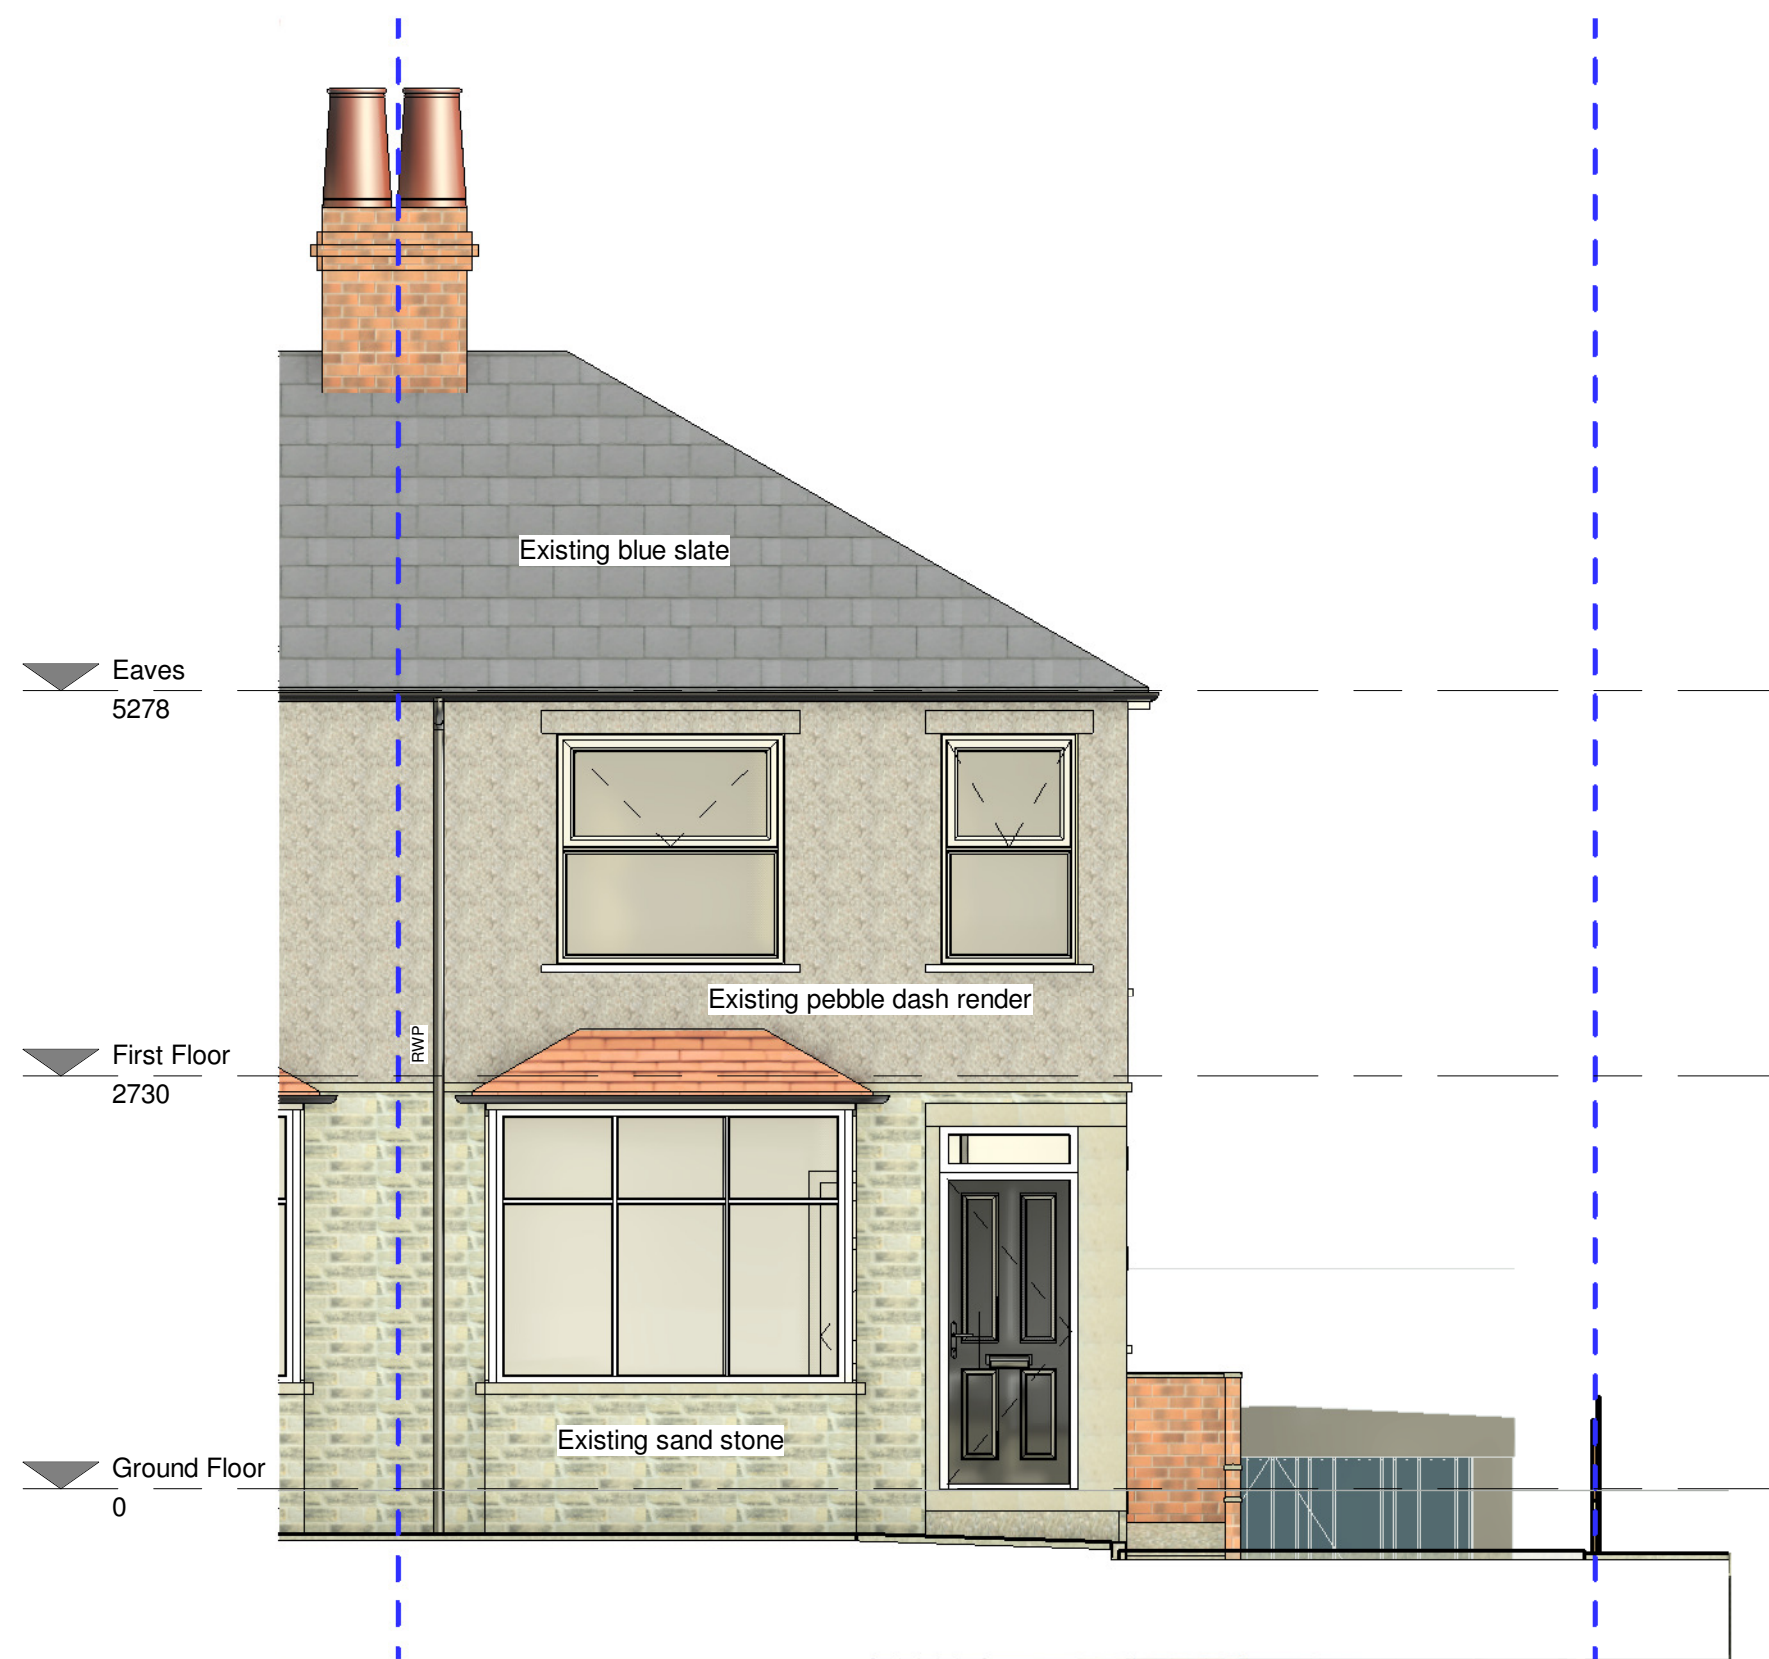

Existing South
1 : 50

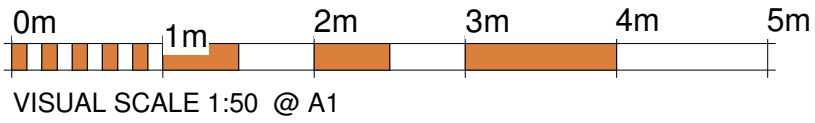

North Elevation

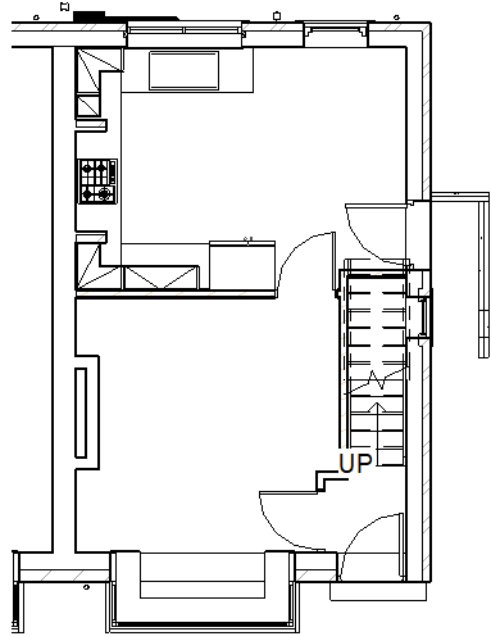

West
Elevation

South Elevation

Blue dashed line indicates
extent of ownership boundary

All drawings and proposals
subject to confirmation from
Structural Engineer and
Building Control.

Client		Daniel Aspinall	
Project		20 Hallas Grove, Dalton - Side Extension	
Drawing Title		Existing Elevations	
Drawn By	Checked By	Date	Project Number
IR	Checker	07/27/22	2022-000
Status	PLANNING		Drawing Number
			PL-DR-25-04
Sc:As@ A1)		Rev	indicated
		Rev	A

File Path: E:\Job No. 62 - Hallas Grove, Dalton HD5 8ED\06 - Design\Revit\2024-062 - 20 Hallas Grove, Dalton.rvt

This drawing should be read in conjunction with all related drawings. All dimensions should be checked and confirmed on site before any works commenced and sub-contractors drawings are produced. Any discrepancies should be high lighted to the drawing originator immediately.

This drawing is copyright and should not be reproduced without authority from Langhus. Do not scale from this drawing.