


PLANNING APPLICATION

rev	description	date	
drawn	Paul McGuire	22.07.24	

Paul McGuire MCIAT, AClOB.
Chartered Architectural Technologist
46 Riley Park Kirkburton Huddersfield HD8 0SA
T. +44 (0)1484 602893 M. 07960 303343
E. info@pmcg-archtech.co.uk
Web. www.pmcg-archtech.co.uk

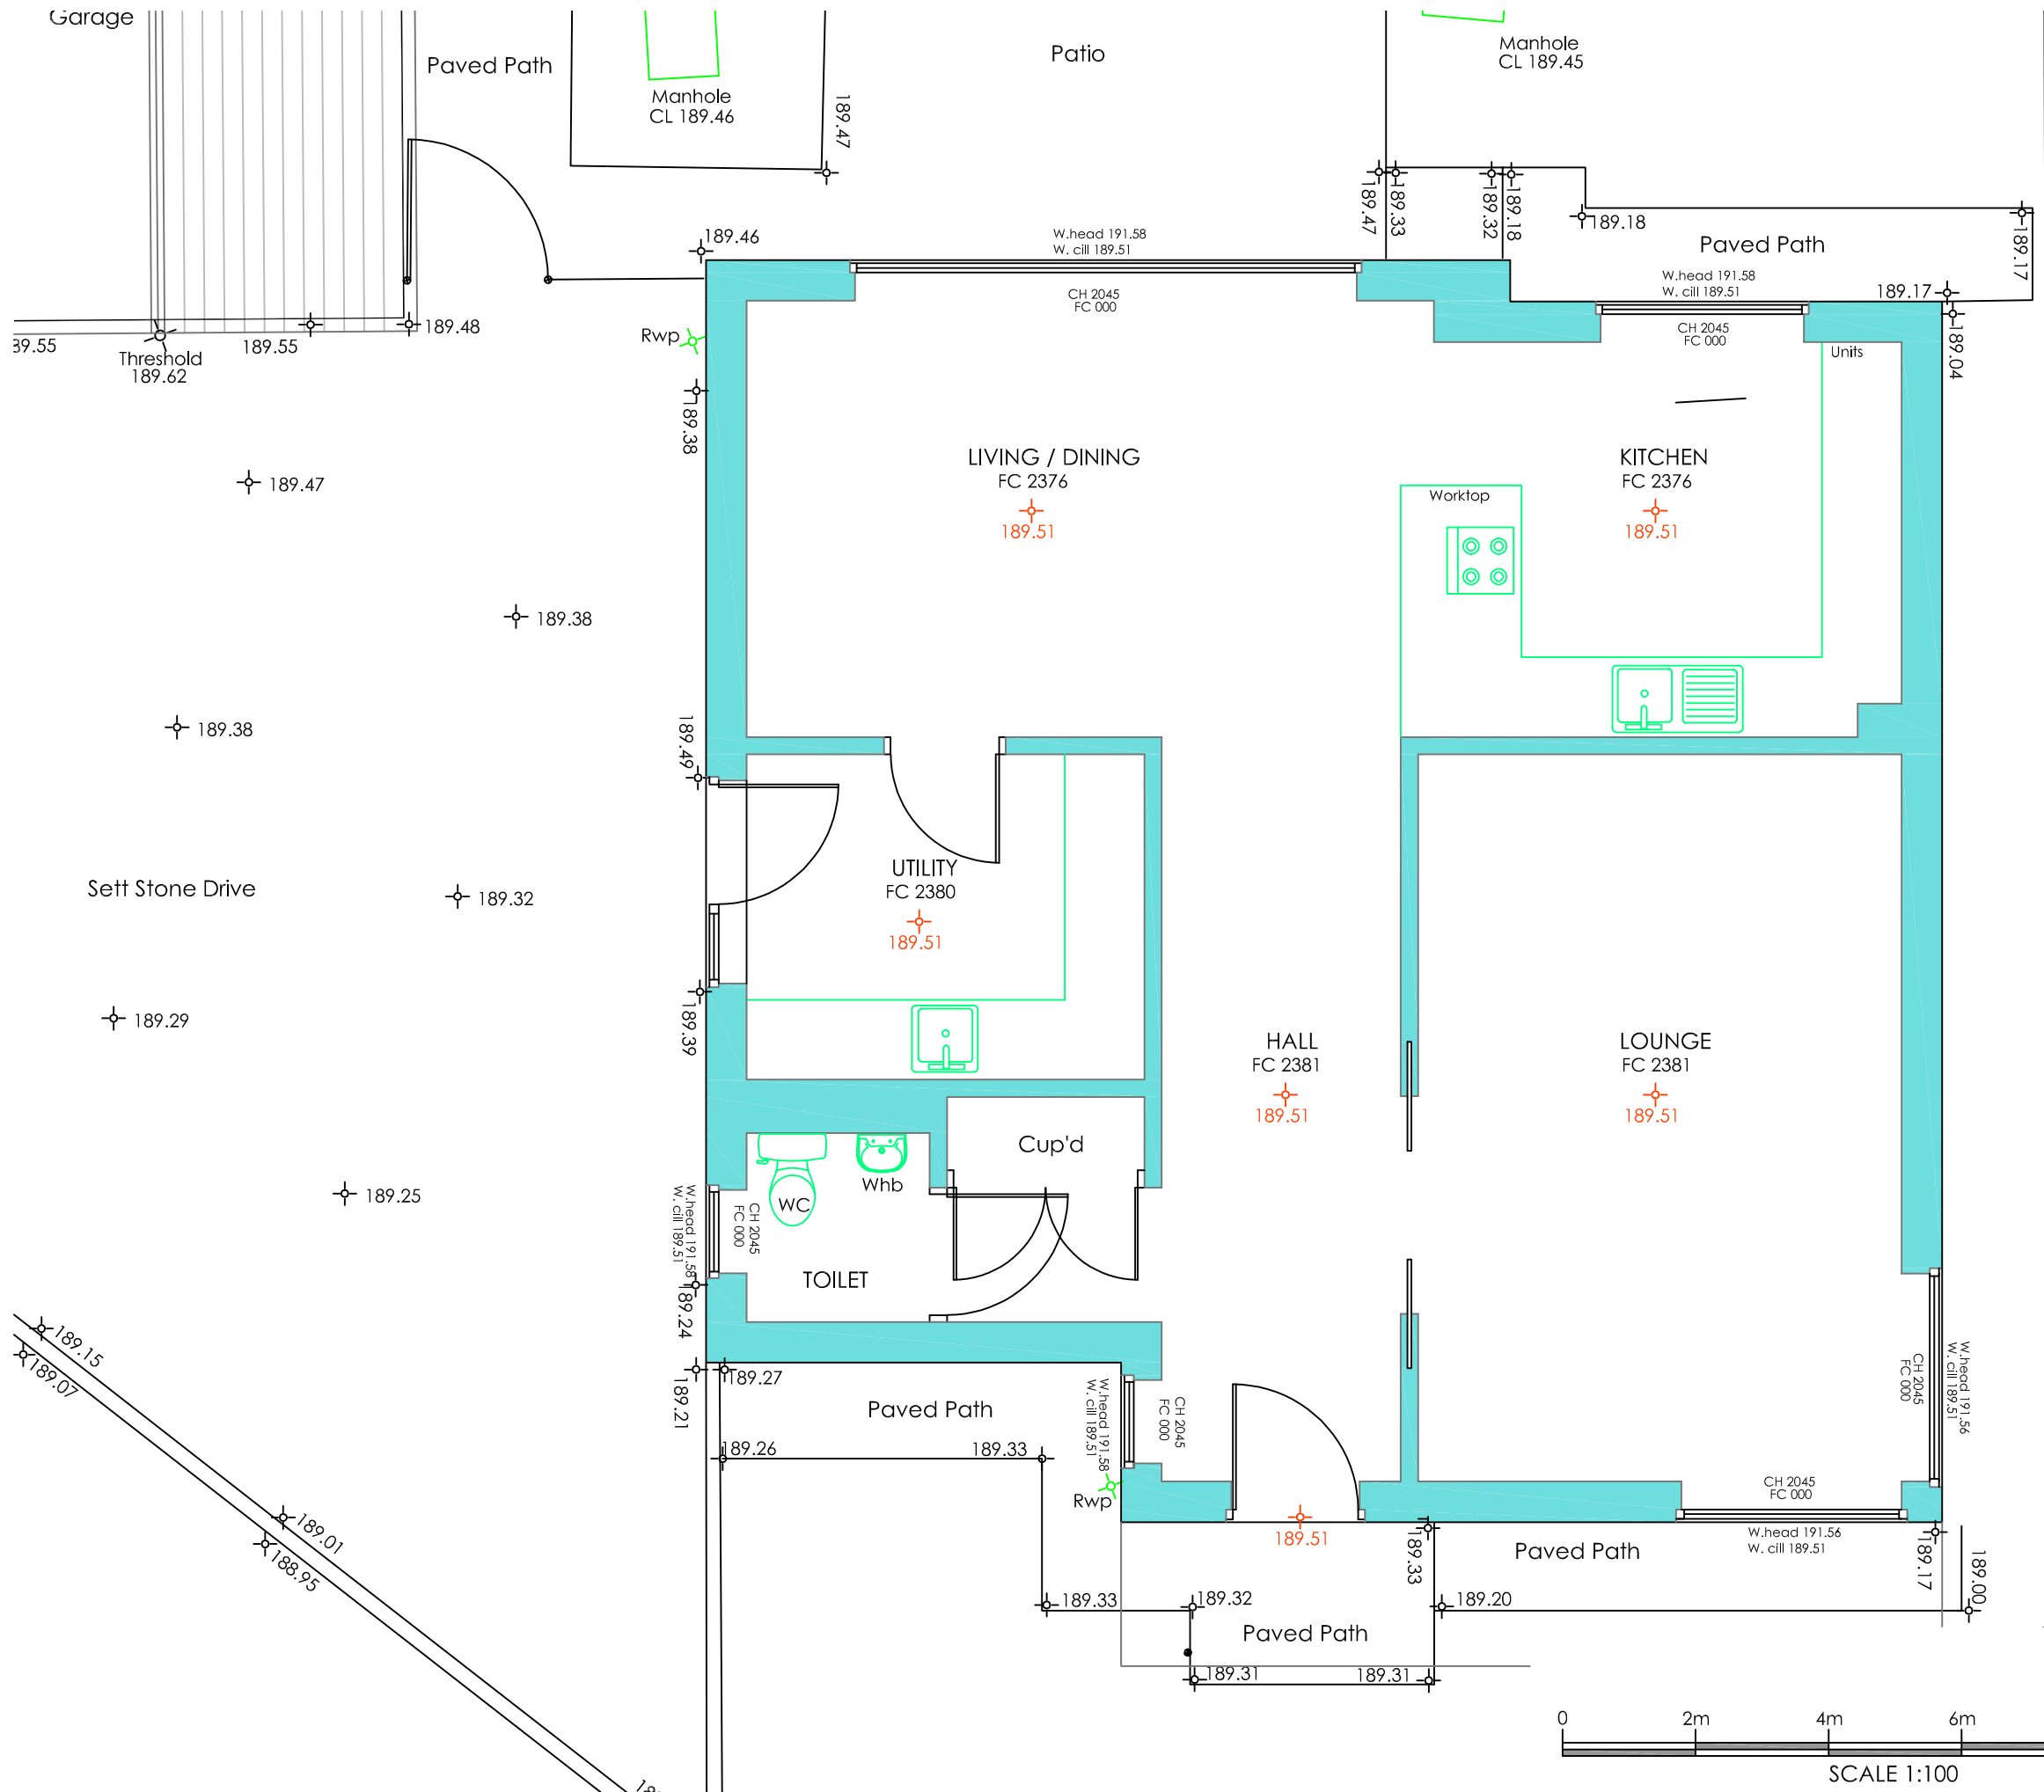

client
Mrs J. BOWKER

project
PROPOSED PORCH EXTENSION

address
**17 HEATHER FOLD
SKELMANTHORPE HUDDERSFIELD HD8 9LD**

drawing title
GROUND FLOOR PLAN AS EXISTING

scale	prefix	drawing No	rev
1:50 @ A3	(JB)	PD01	