



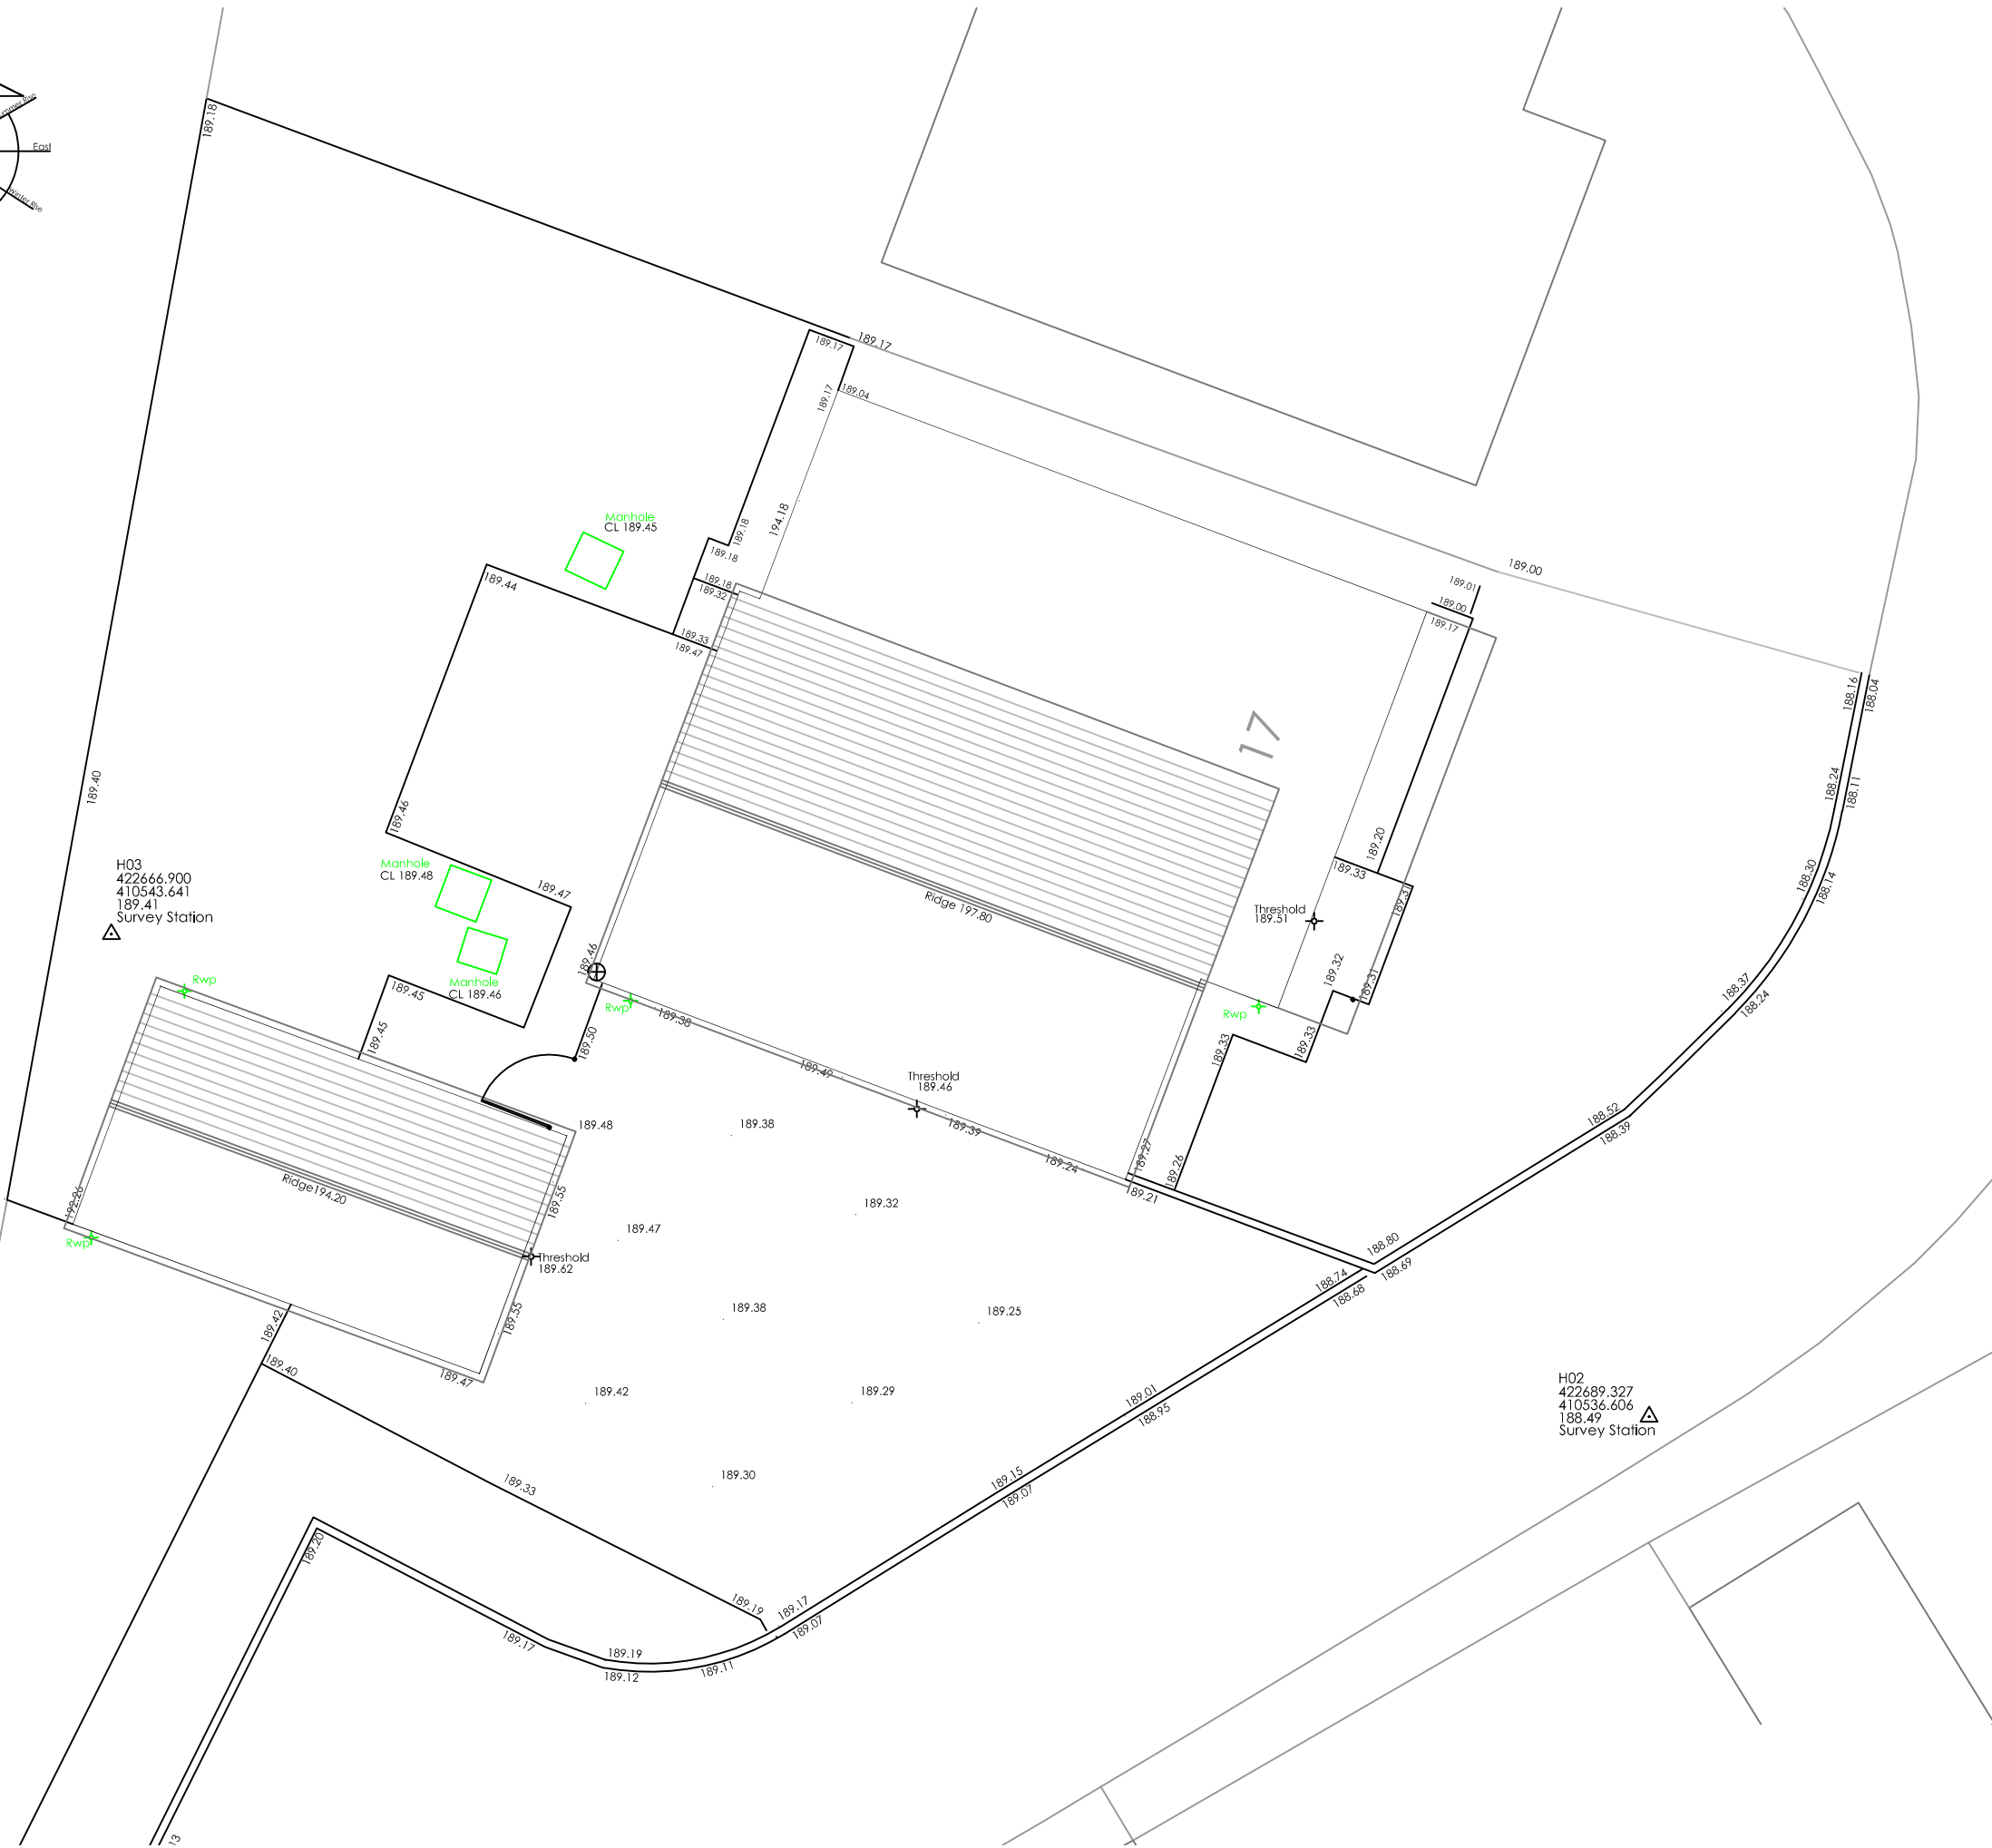

| PLANNING APPLICATION   |              |                                                       |          |
|---|--------------|-------------------------------------------------------|----------|
| rev   | description  | date                                                  |          |
| drawn   | Paul McGuire | date                                                  | 22.07.24 |
| <b>Paul McGuire MCIAT, ACIOB.</b><br>Chartered Architectural Technologist<br>46 Riley Park Kirkburton Huddersfield HD8 0SA<br>T. +44 (0)1484 602893 M. 07960 303343<br>E. info@pmcg-archtech.co.uk<br>Web. www.pmcg-archtech.co.uk |              |                                                       |          |
| client   |              | Mrs J. BOWKER                                         |          |
| project   |              | PROPOSED PORCH EXTENSION                              |          |
| address   |              | 17 HEATHER FOLD<br>SKELMANTHORPE HUDDERSFIELD HD8 9LD |          |
| drawing title   |              | SITE PLAN AS EXISTING                                 |          |
| scale   | prefix       | drawing No                                            | rev      |
| 1:100 @ A3   | (JB)         | SP01                                                  |          |

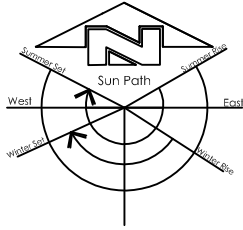