






Front Elevation South.
1 : 100

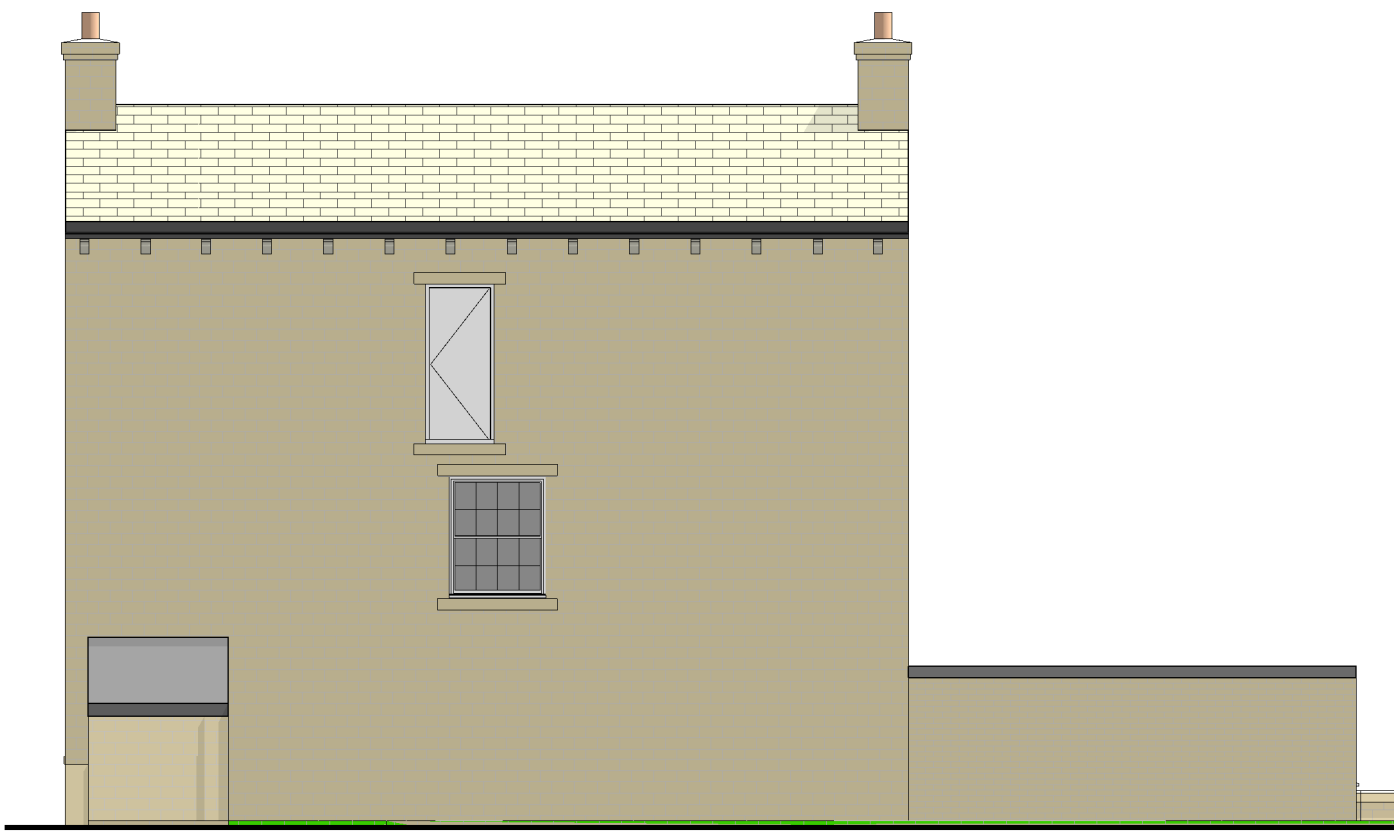

Rear Elevation North.
1 : 100

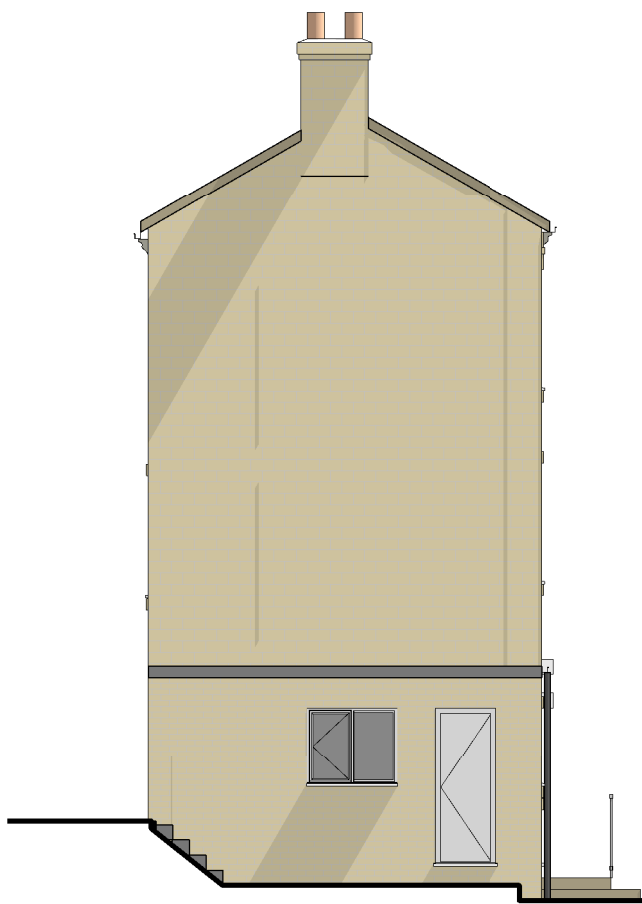



Side Elevation East.
1 : 100

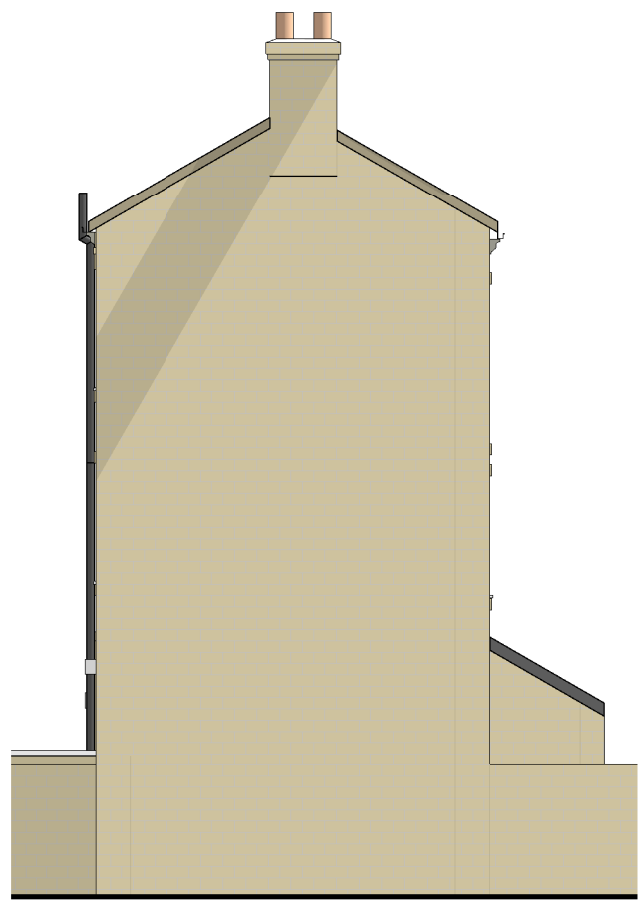


Side Elevation West.
1 : 100





Second Floor Plan
1 : 100

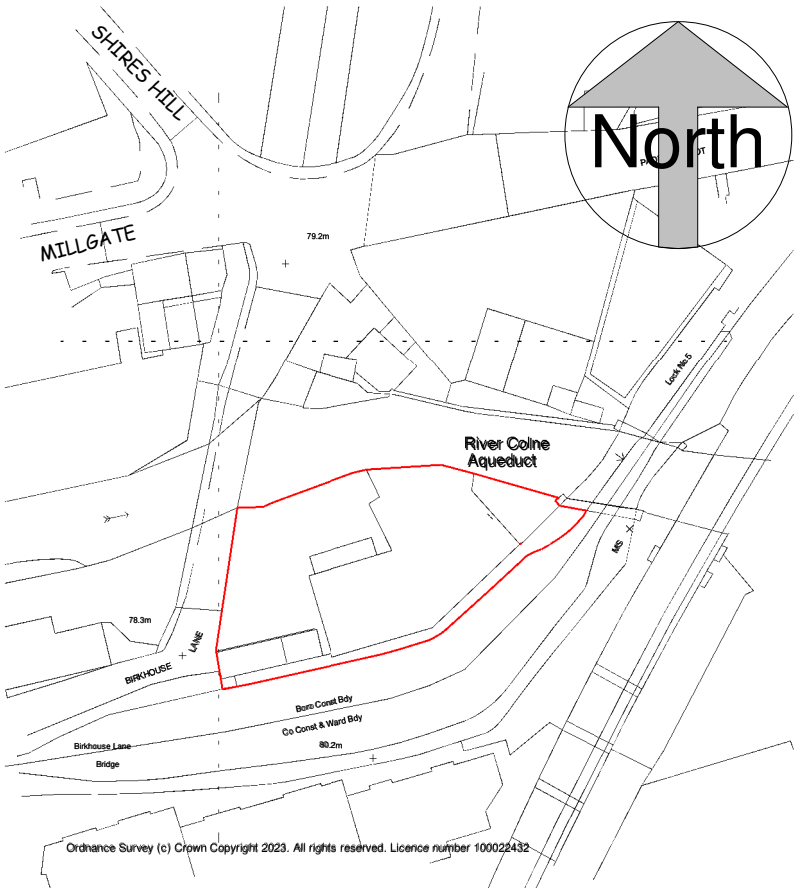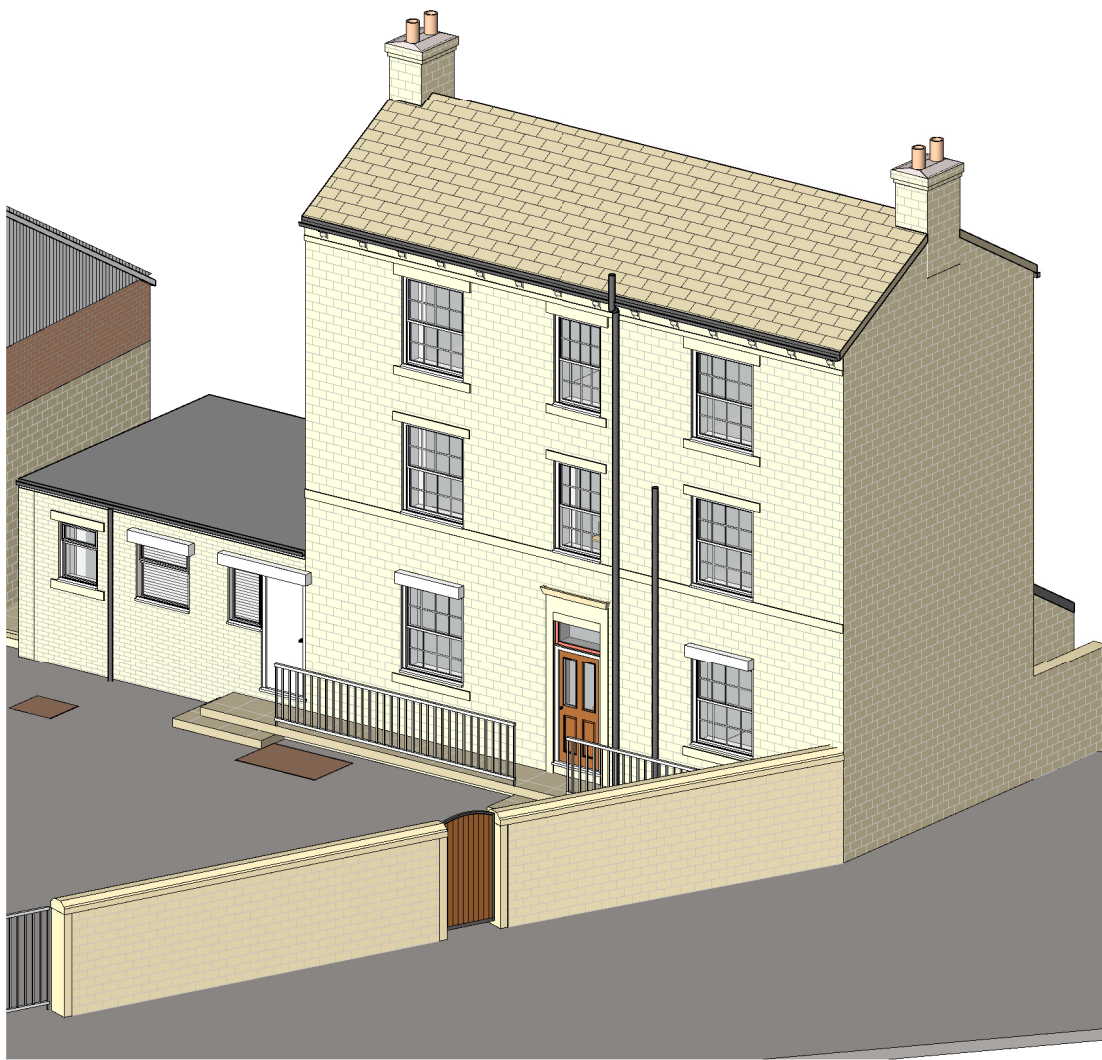

A4 Location Plan
1 : 1250

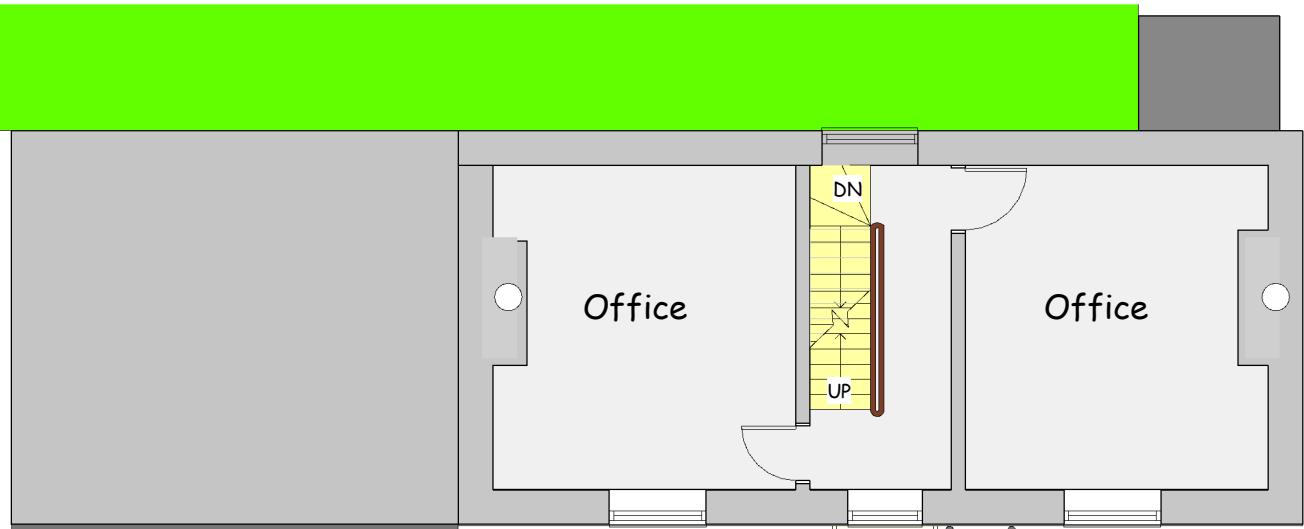

First Floor Plan
1 : 100

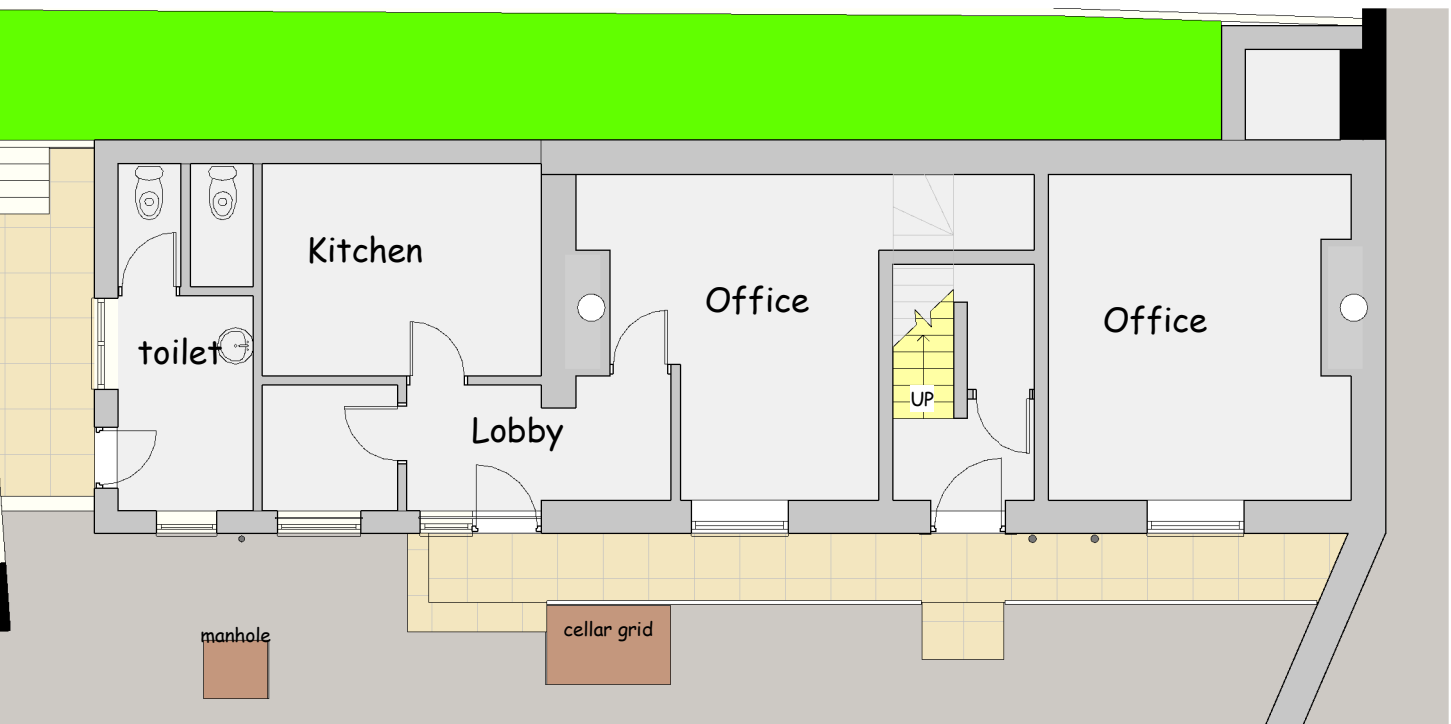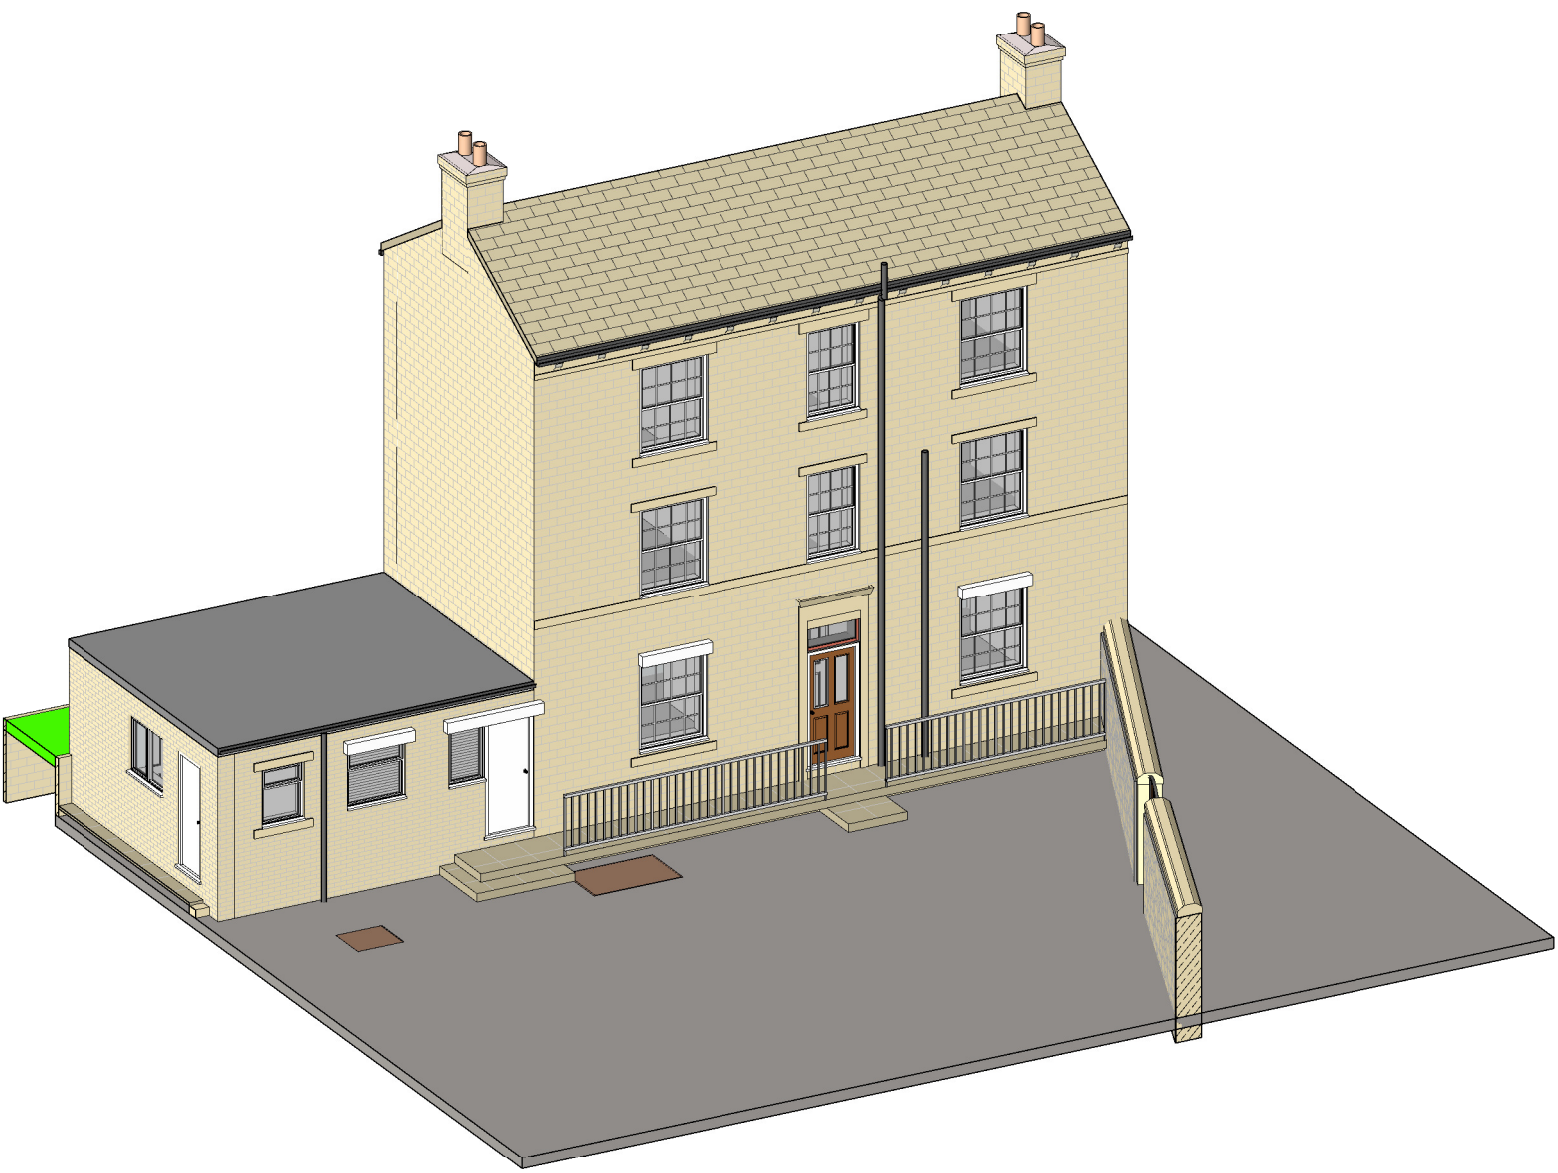

Ground Floor Plan
1 : 100



scale 1 : 100 @ sheet size A1

This drawing is copyright and must not be reproduced without written permission
Do not scale - Use figured dimensions only

PROJECT	Proposed Modernisation and Extension of Office Block at Tower Works, Birkhouse Lane, Paddock, Huddersfield. HD1 4SF		
CLIENT	Mr Longo		
DWG TITLE	Plans, Elevations and View as Existing		
DWG NO.	2419 - 01	SCALE	1 : 100 1 : 1250
		DATE	14/06/2024
DB ARCHITECTS		31 Moor View, Meltham, Holmfirth, HD9 5RT t:01484 850579 e:david.dbarchitects@virginmedia.com	

