




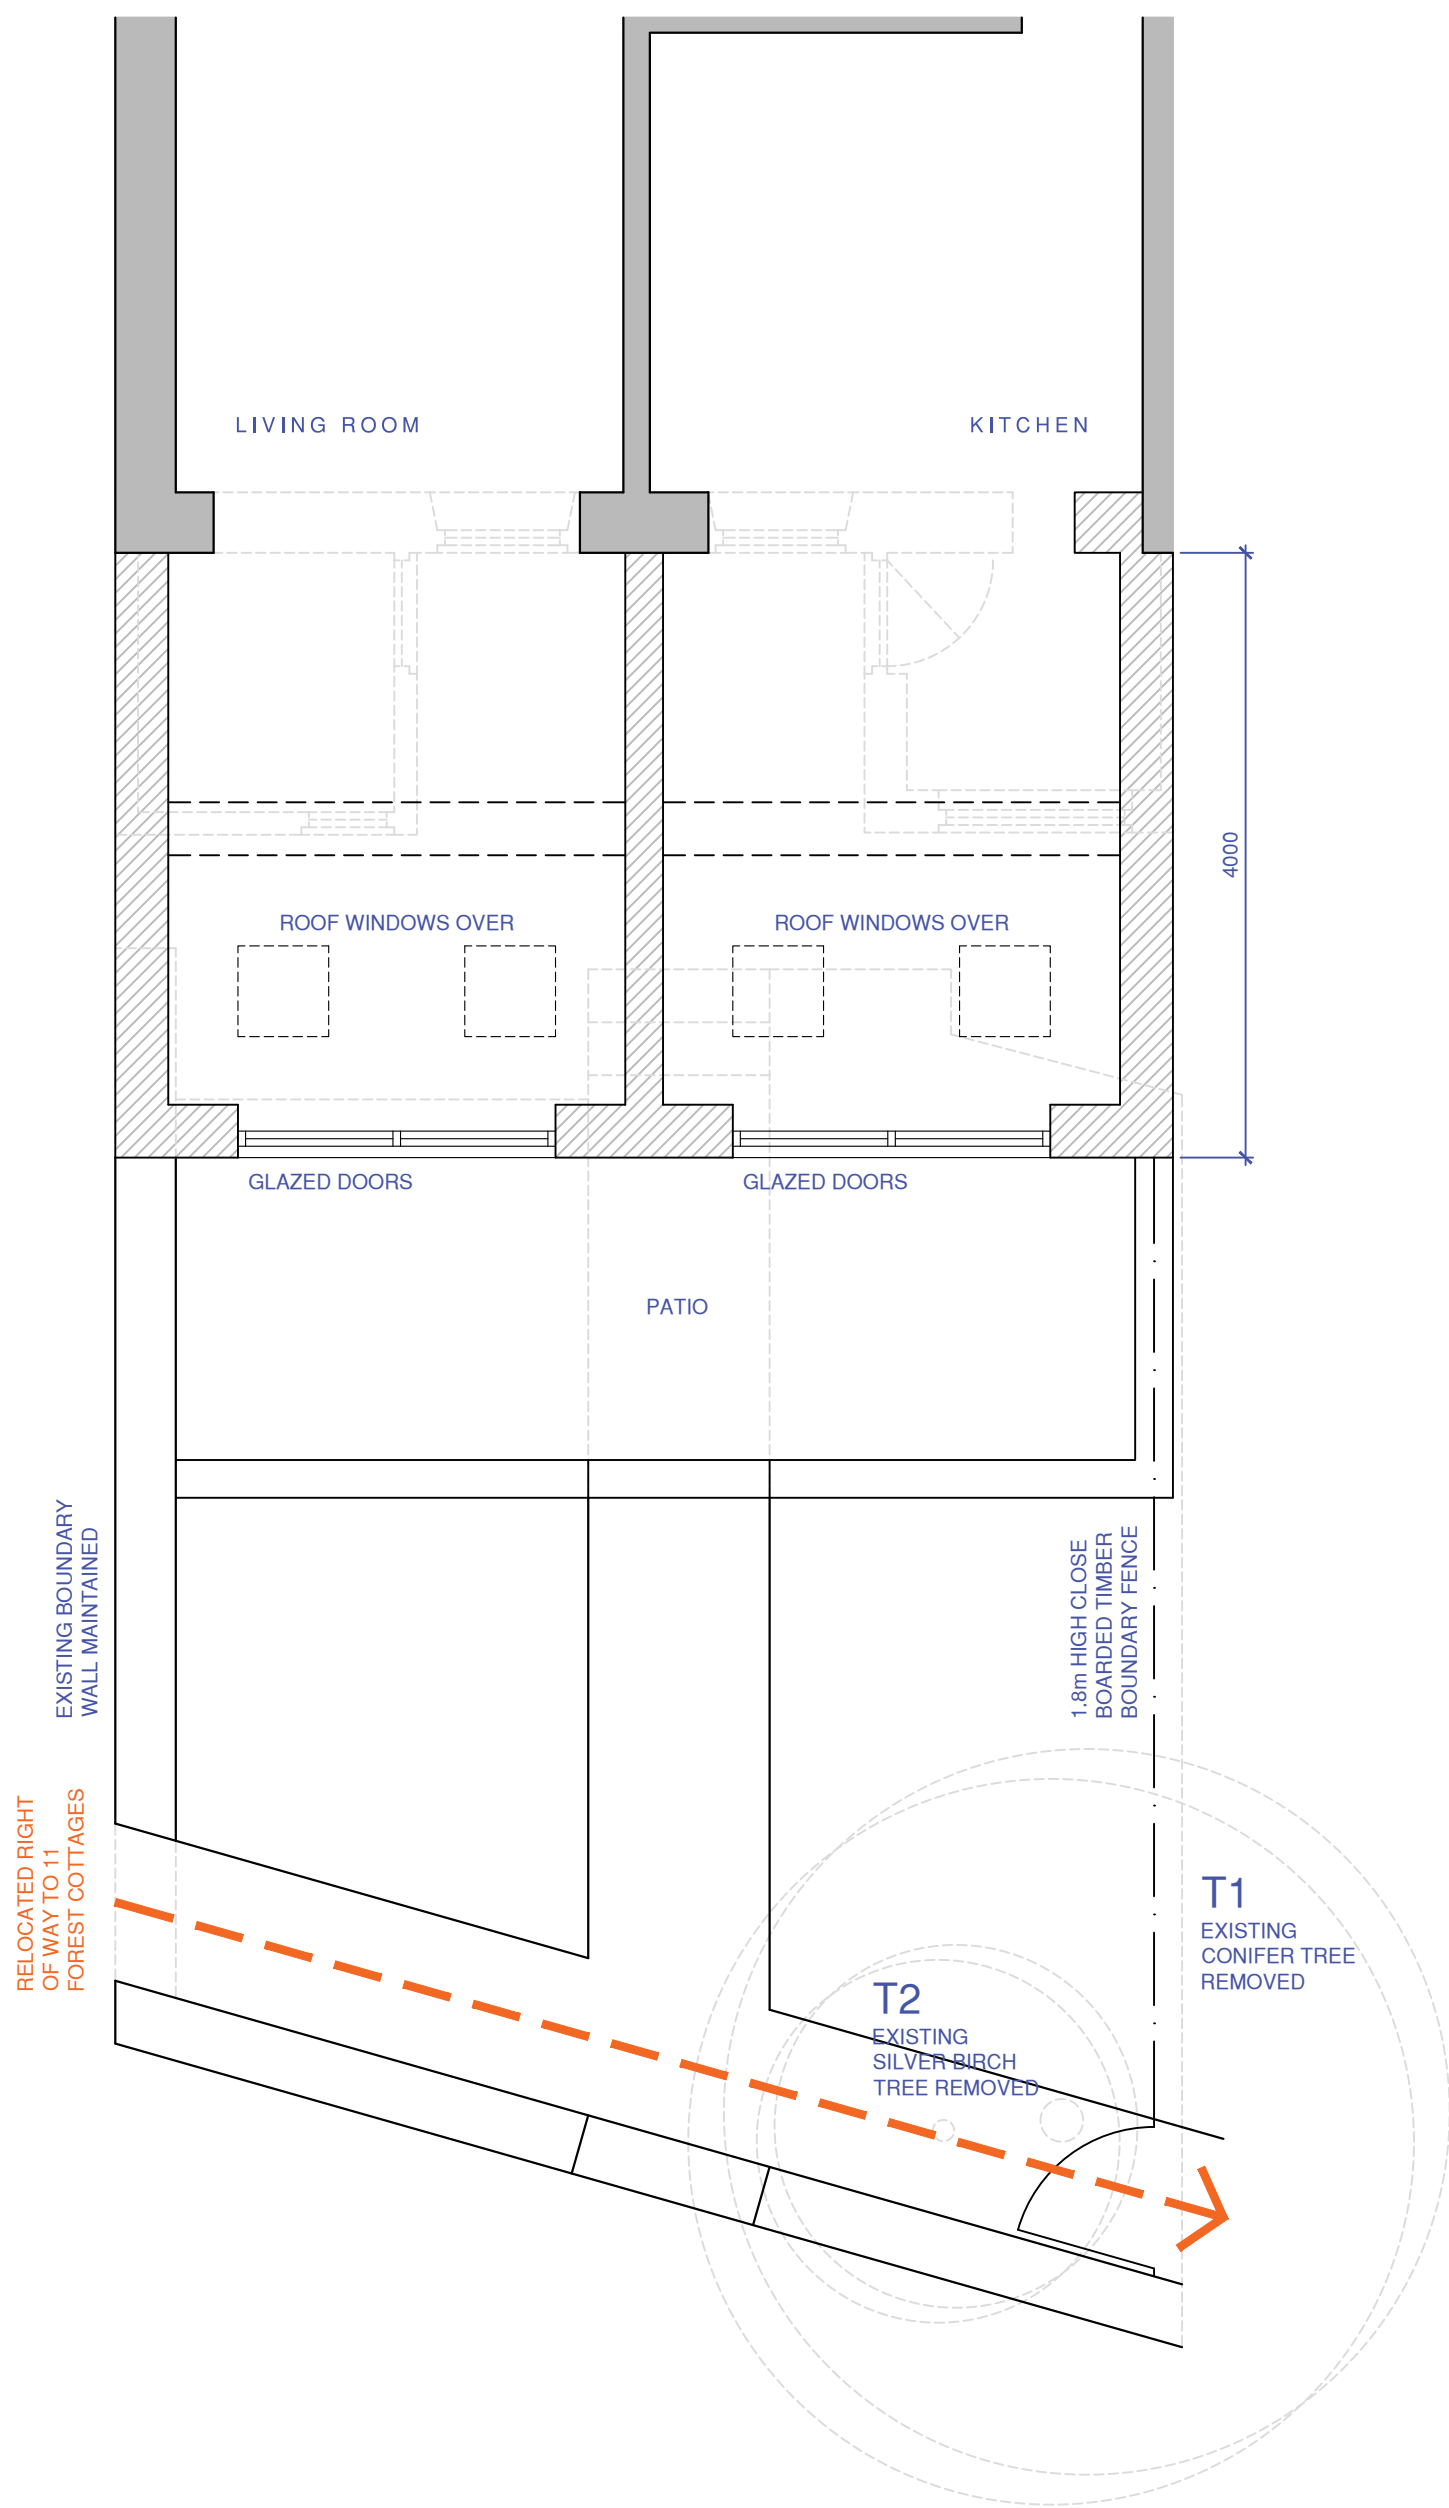

1 GROUND / SITE BLOCK PLAN AS PROPOSED
SCALE 1:50

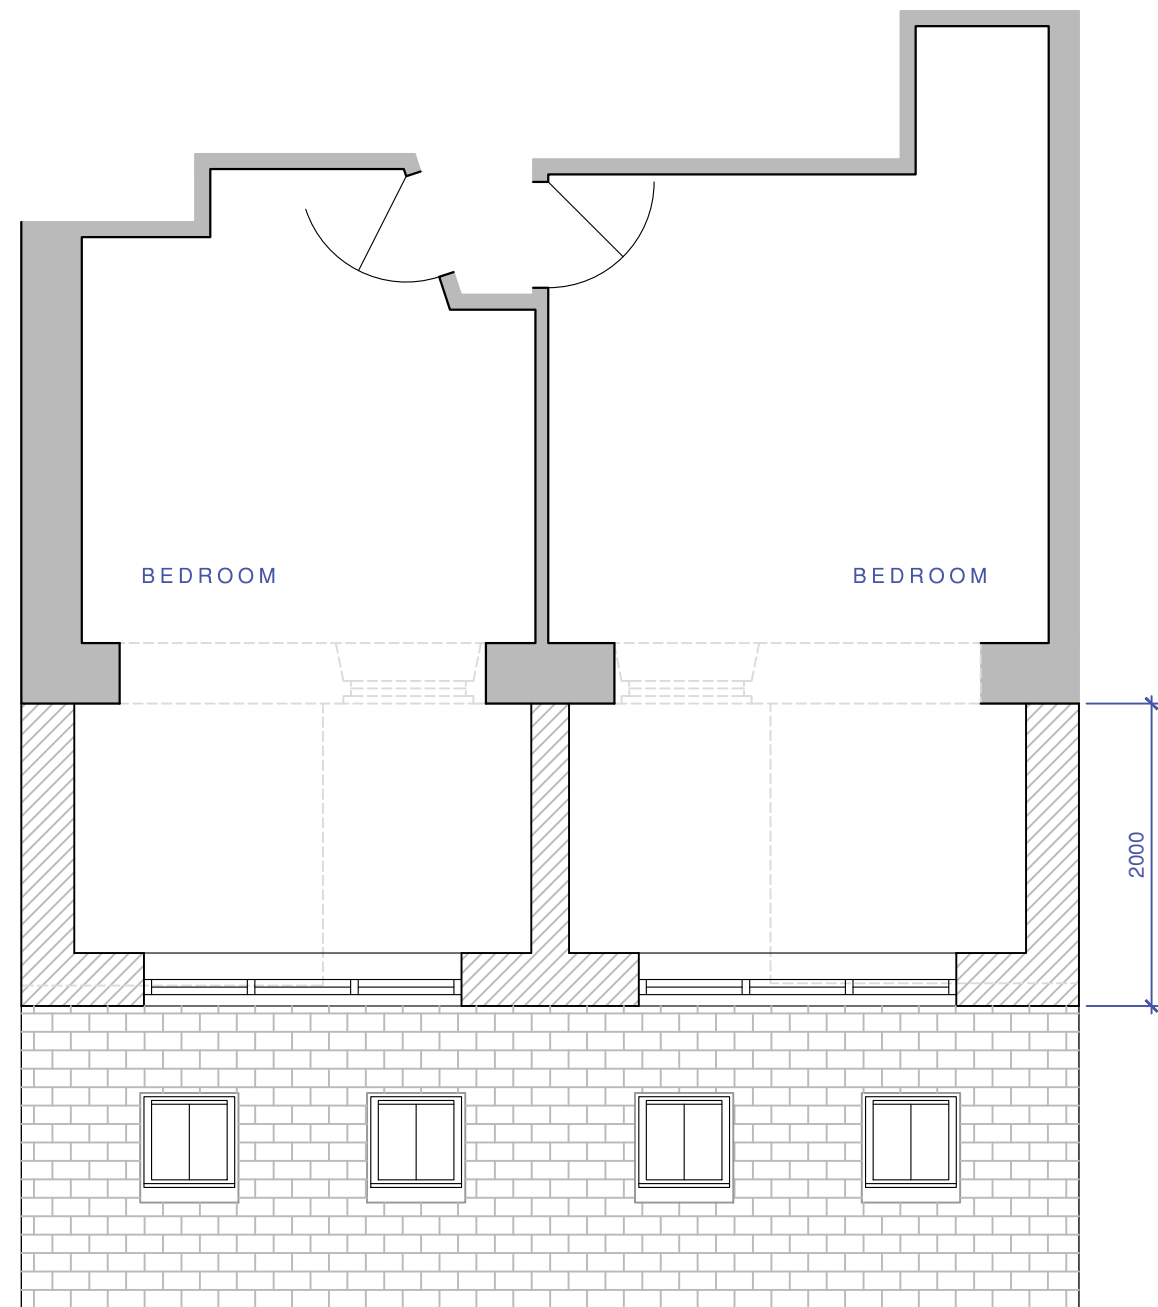


2 FIRST FLOOR AS PROPOSED
SCALE 1:50

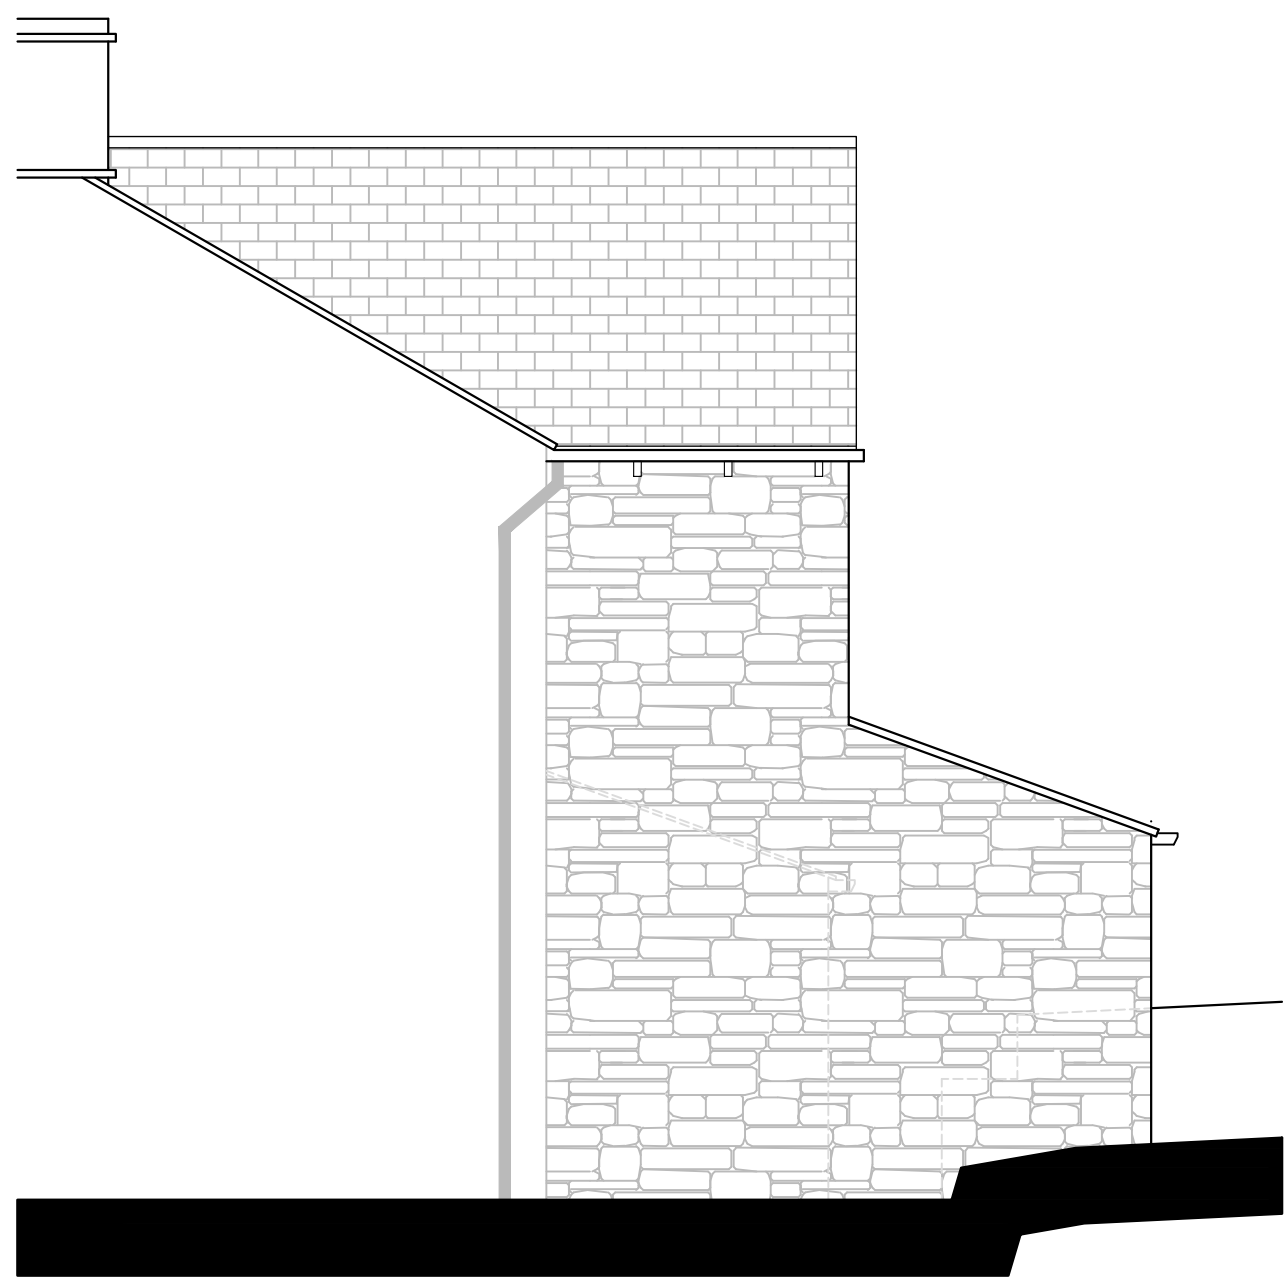

3 SIDE ELEVATION AS PROPOSED
SCALE 1:50



4 REAR ELEVATION AS PROPOSED
SCALE 1:50

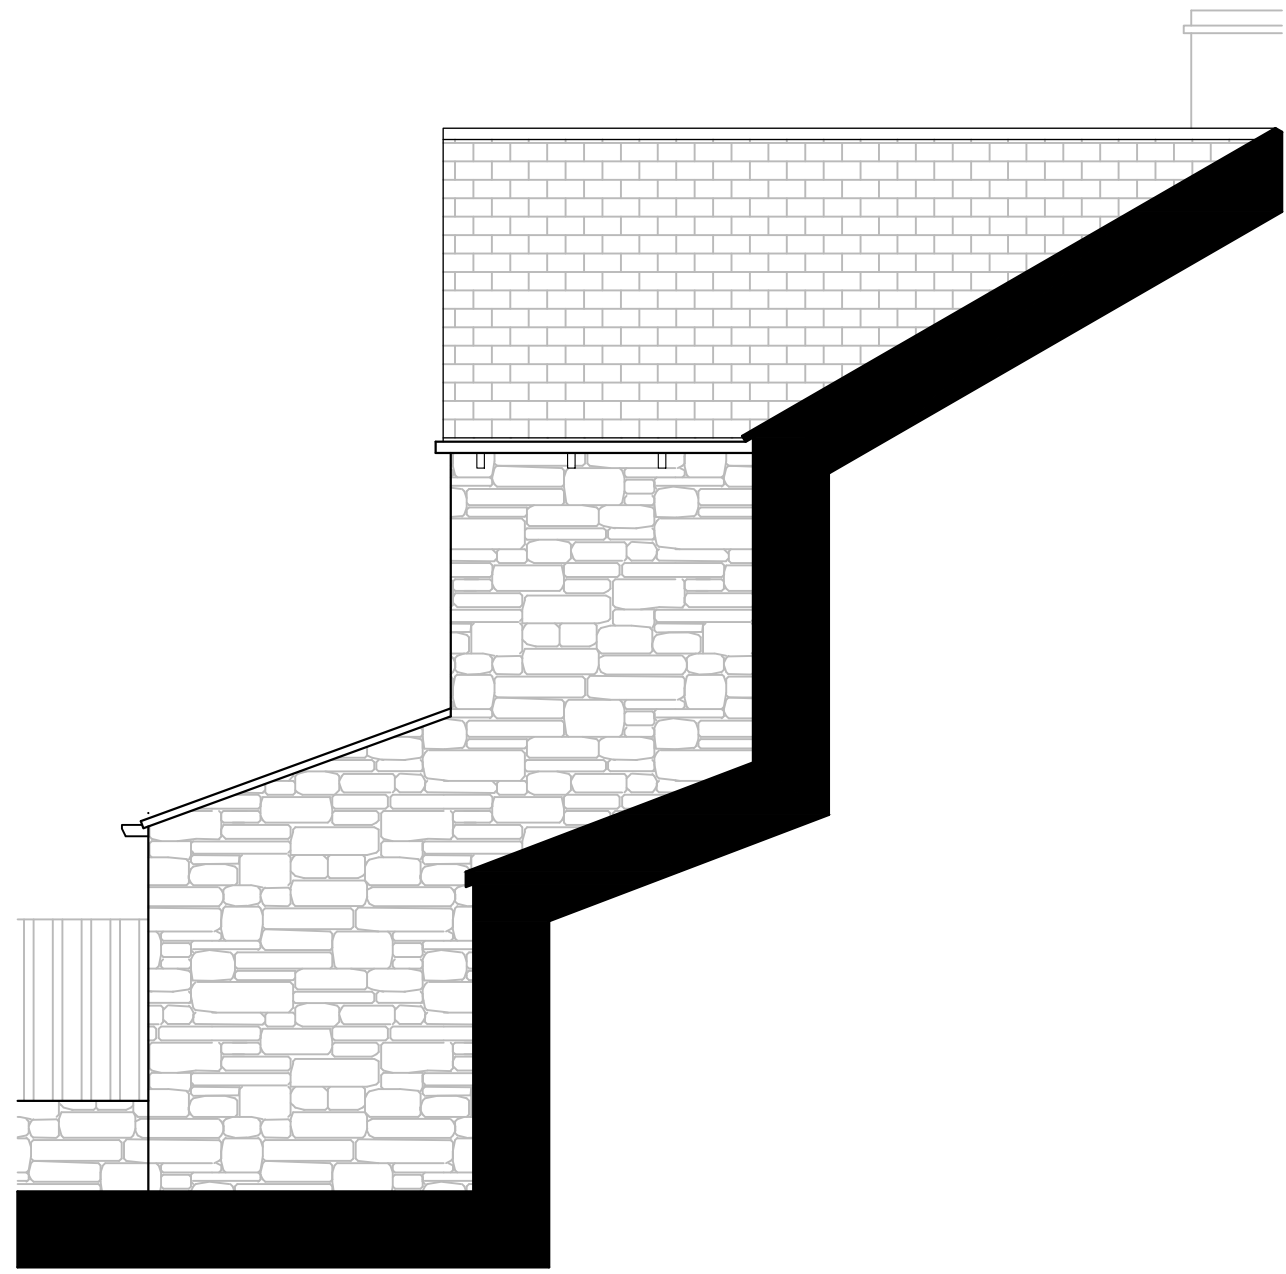

5 SIDE ELEVATION AS PROPOSED
SCALE 1:50

6 PROPOSED MATERIALS SCHEDULE

WALLS	NATURAL COURSED STONE FACING WITH ASHLAR HEADS, CILLS AND CORBELS TO MATCH EXISTING
ROOF	ARTIFICIAL STONE ROOF TILES WITH BLACK UPVC GUTTERS & DOWNPIPES
WINDOWS	UPVC DOUBLE GLAZED WINDOW UNITS ALUMINIUM FRAMED DOUBLE GLAZED ROOF WINDOWS
DOORS	UPVC DOUBLE GLAZED DOOR UNITS