






Site plan
as proposed
1:100

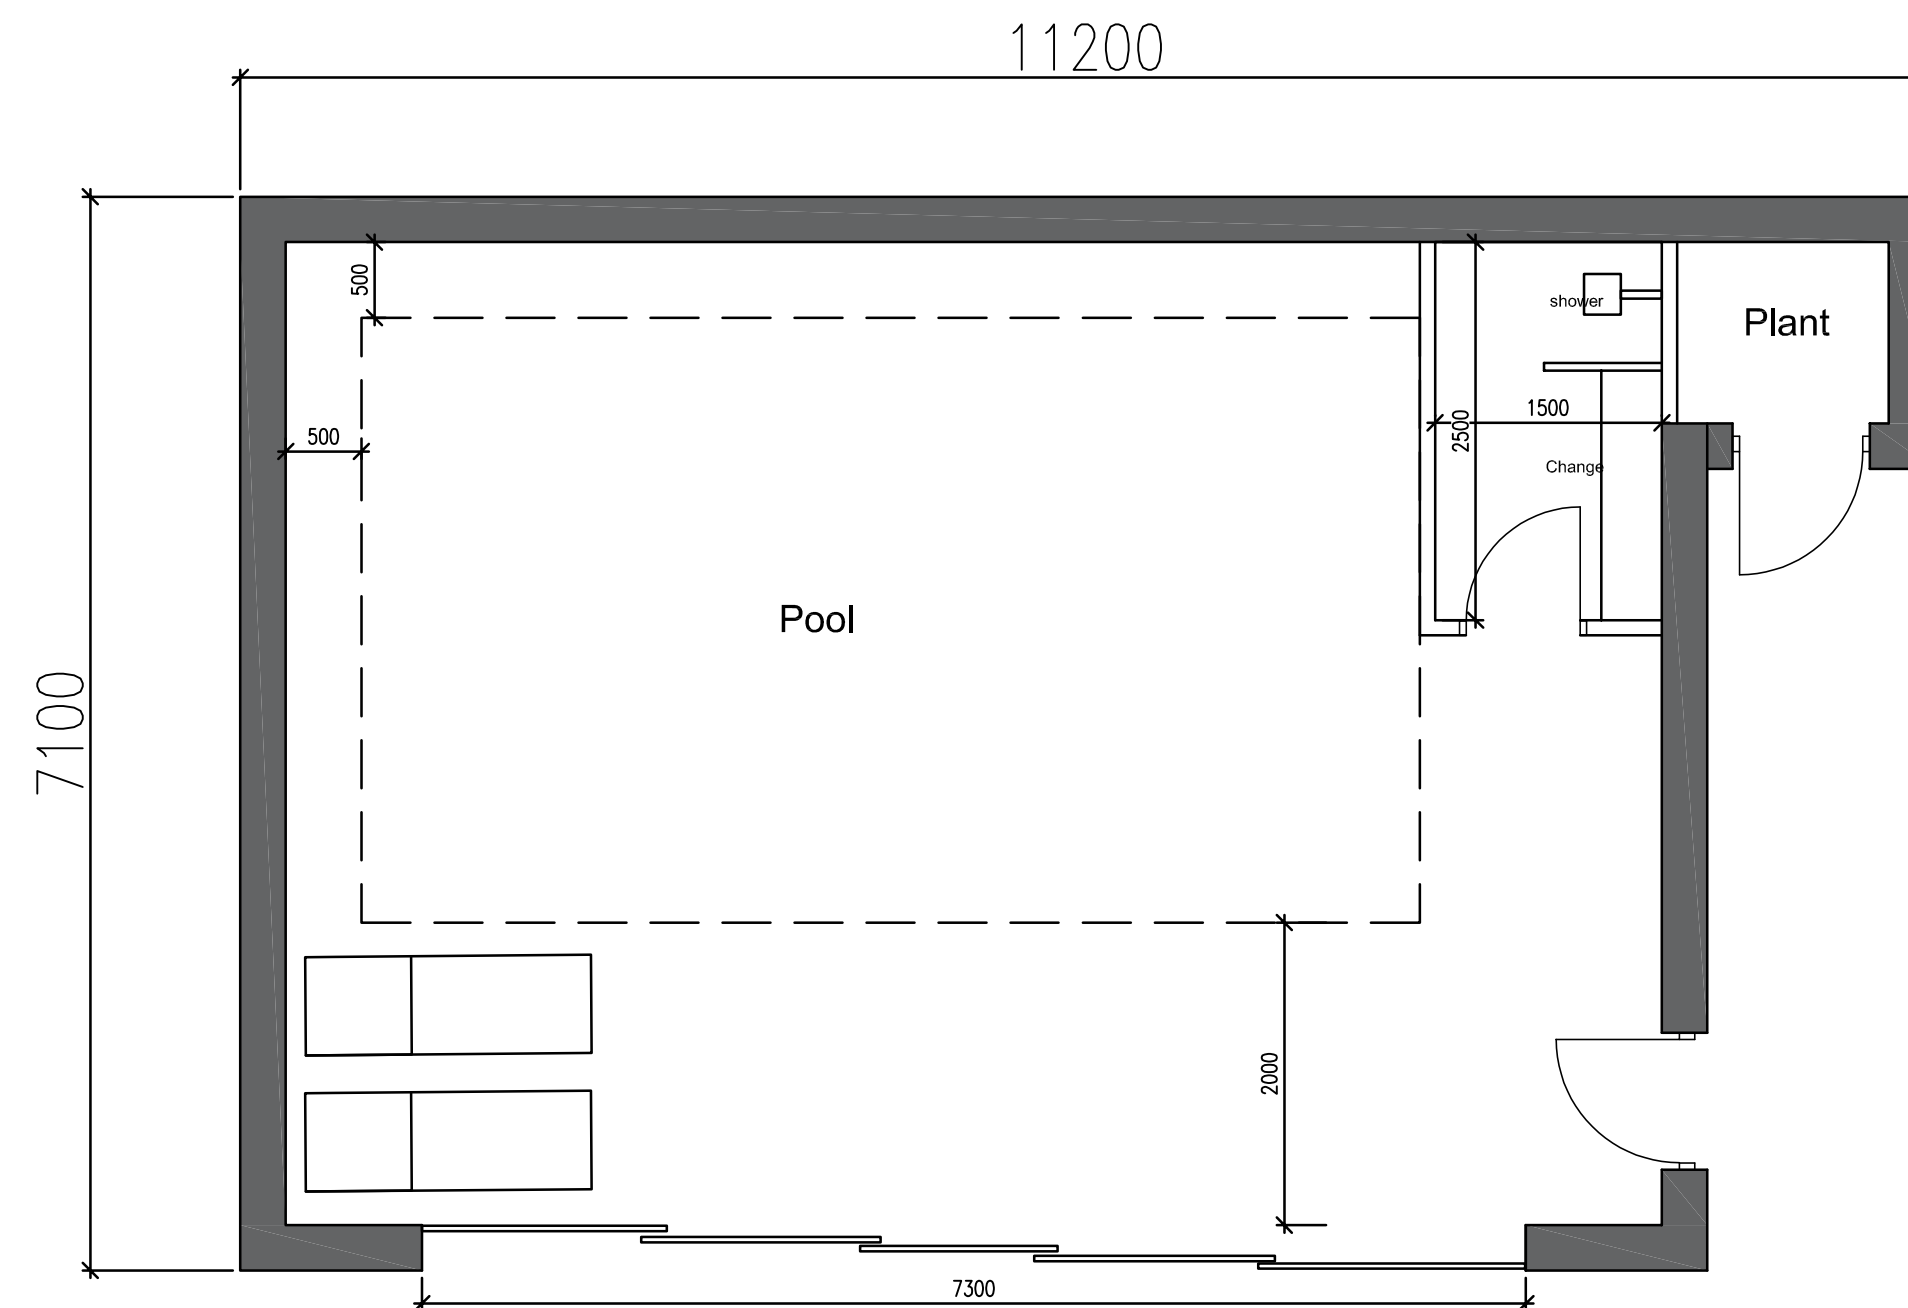


Ground floor
as proposed
1:50

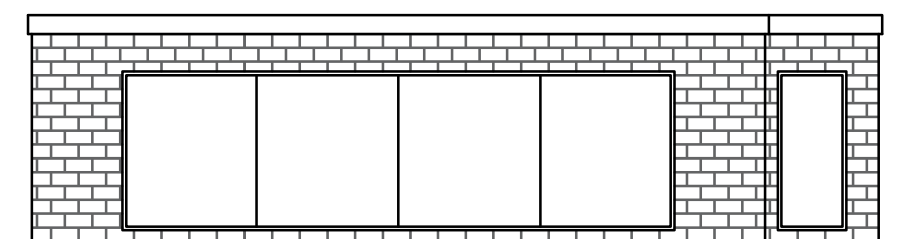


Front Elevation.
as proposed
1:100

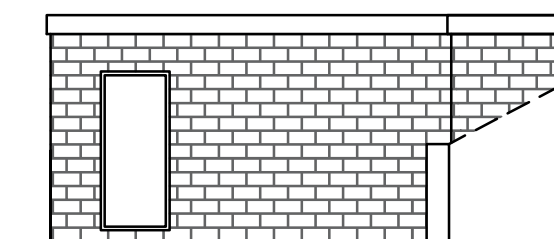


Side Elevation.
as proposed

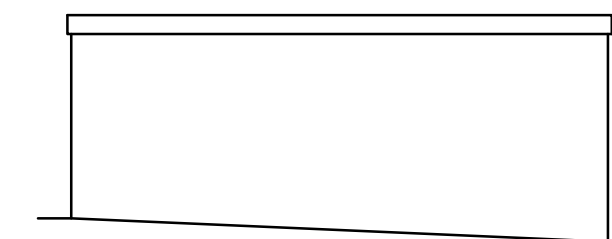

Side Elevation.
as proposed

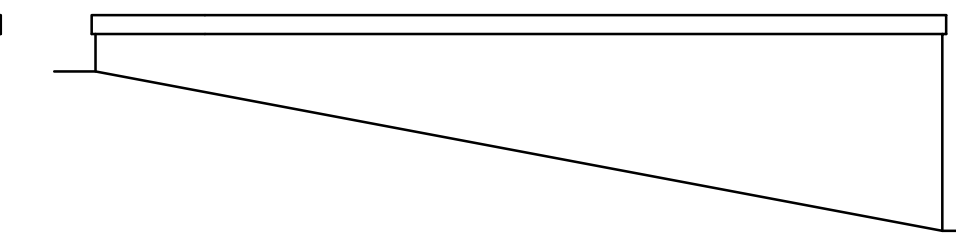


Rear Elevation.
as proposed

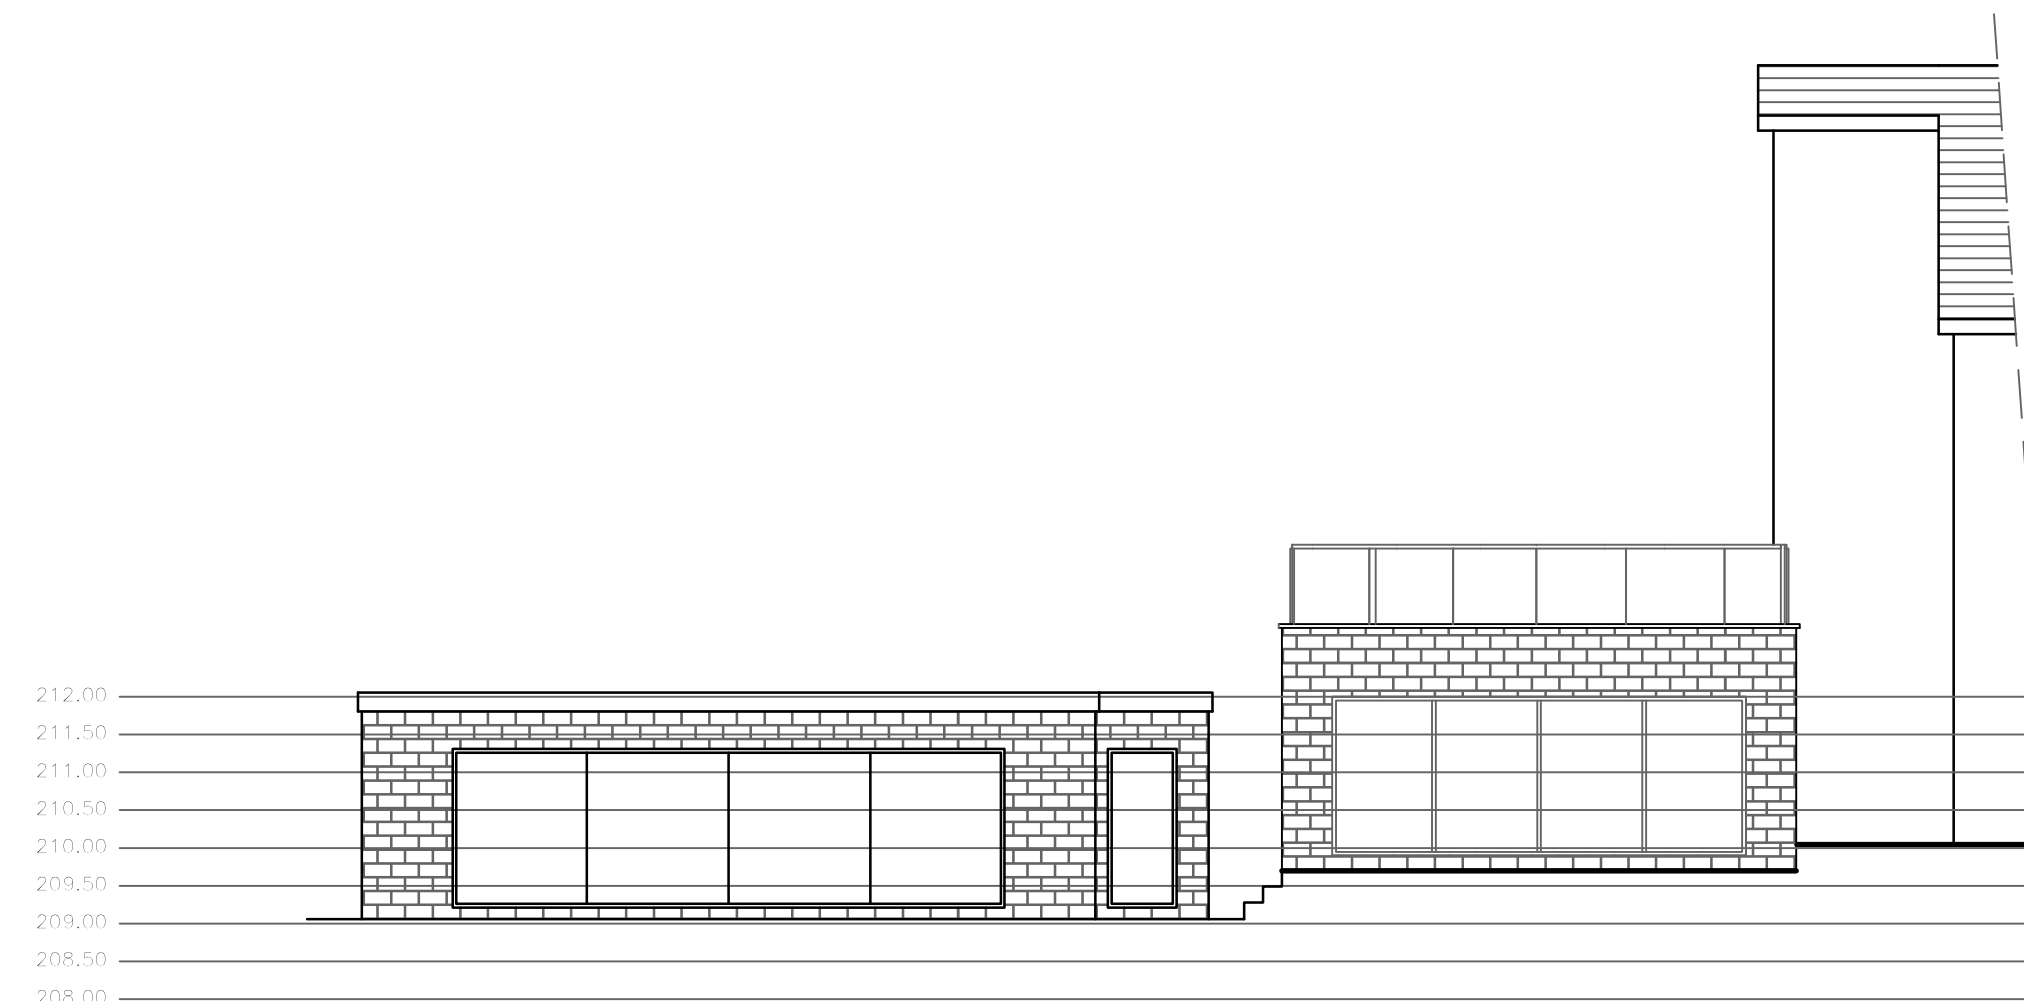

Section
as proposed
1:100

SUBMITTED FOR BUILDING REGULATIONS
PRELIMINARY IE : NOT APPROVED YET

REVISION	DATE	DESCRIPTION

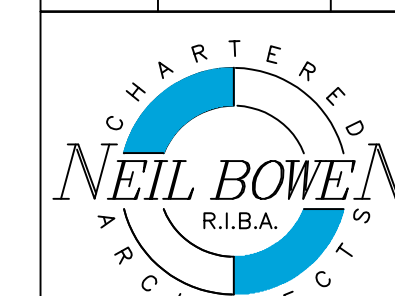

Office F7
Flexspace
Monckton Road
Wakefield, WF2 7AS
Email: neil@neilbowenarchitects.co.uk
Phone: 01924 380873

Date 08/06/2023

Project
Proposed outbuilding to house swimming pool
at Stonewell House, Park Head Lane, Holmfirth HD92LB

A1

2459	Scale
R	1:50 1:100

Drawing
Proposed site plan, plans, elevations and site section

Drg No 7