



RAD


Consultant
Address
Address
Phone
Fax
e-mail

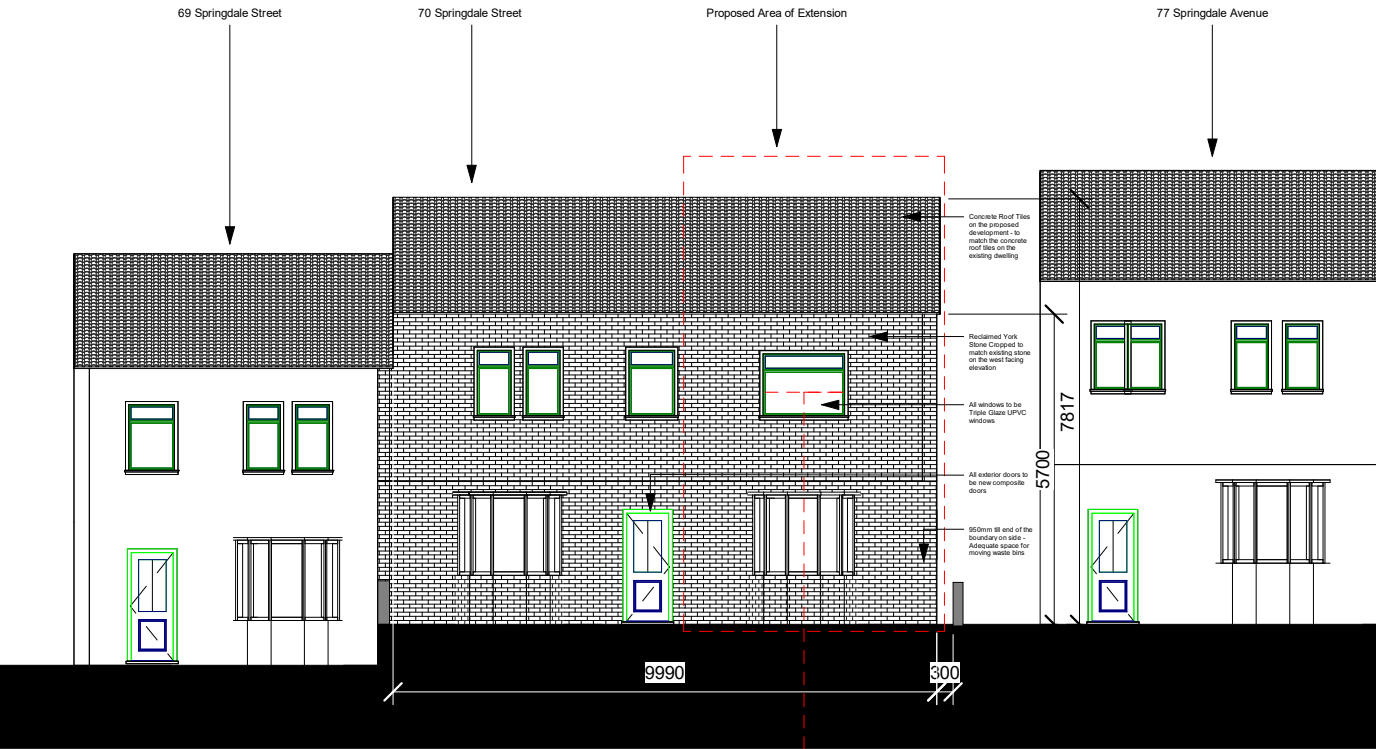


Proposed Front Elevation
West Facing Elevation

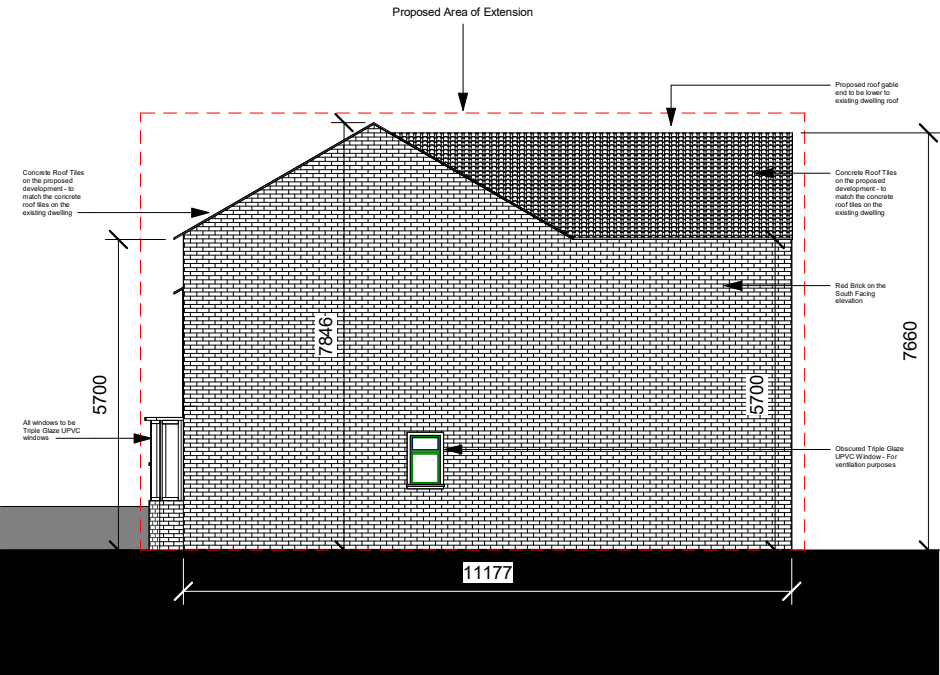

Proposed Side Elevation
South Facing Elevation

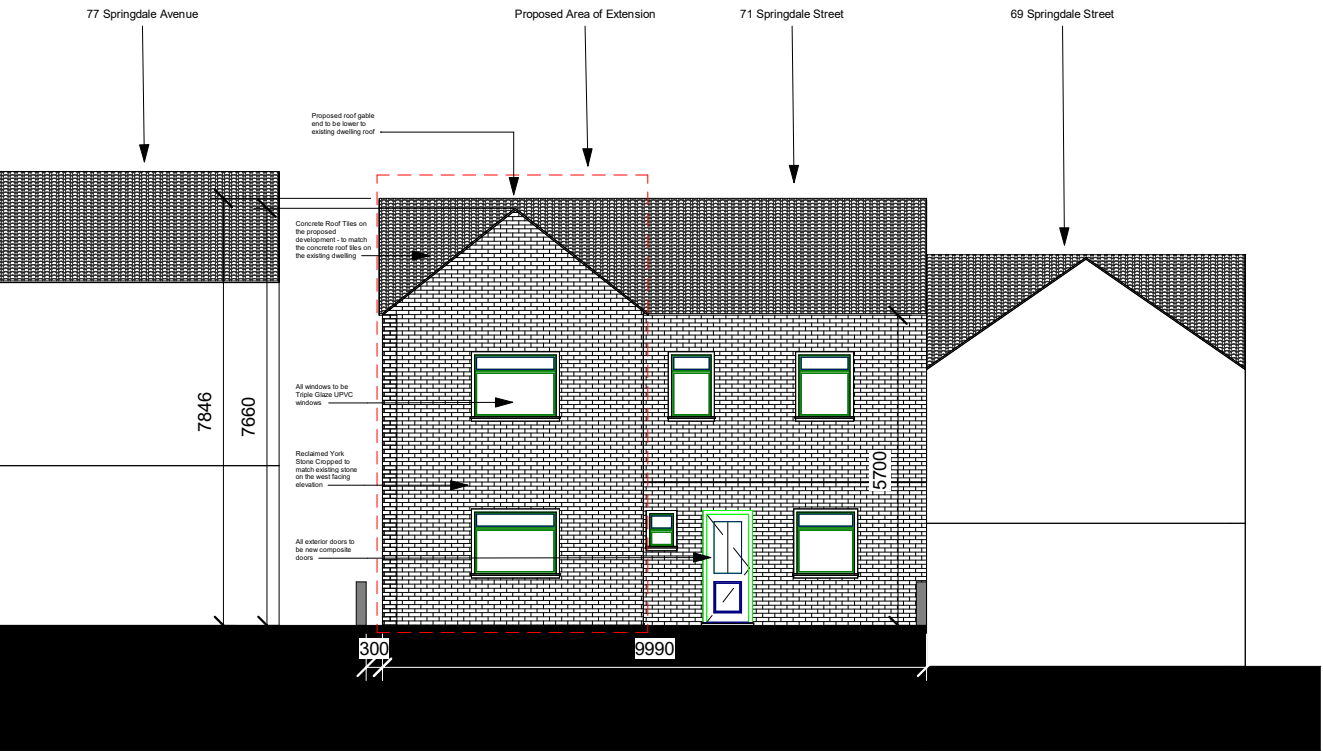

Proposed Back Elevation
East Facing Elevation

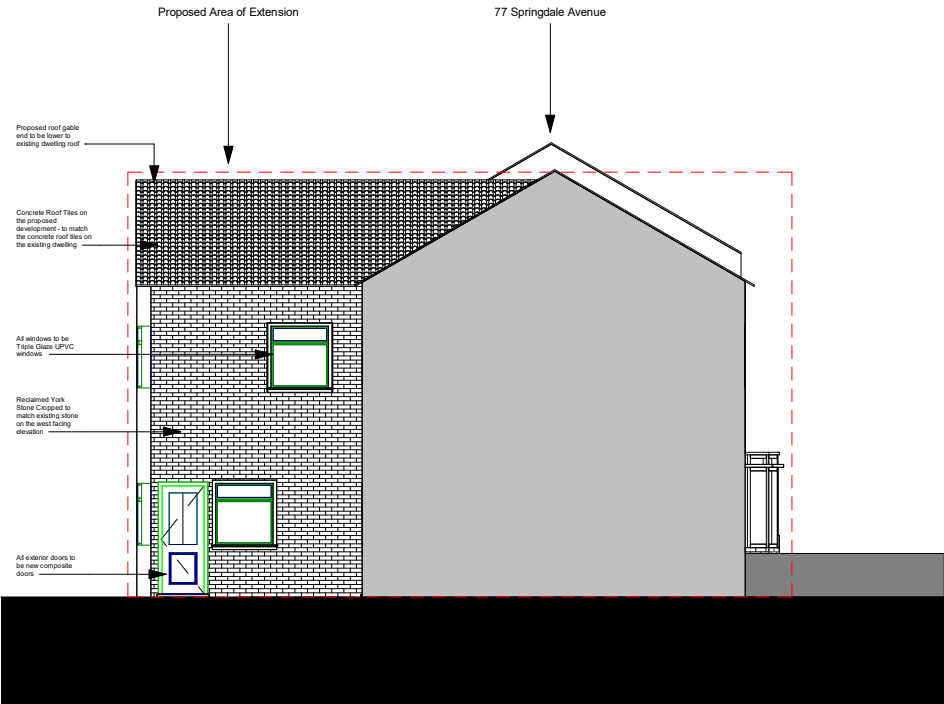

Proposed Side Elevation
North Facing Elevation



VISUAL SCALE 1:100 @ A3

71 Springdale Avenue, Huddersfield HD1 3NE

Proposed Elevations

Project number

Date

Drawn by

RA

Checked by

RA

A103

Scale

1 : 100