



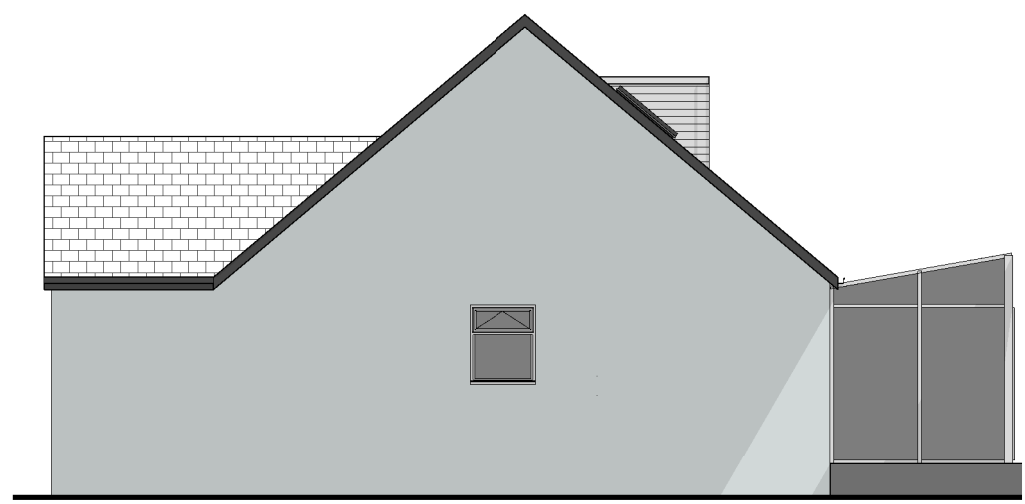


Side Elevation NE
1 : 100

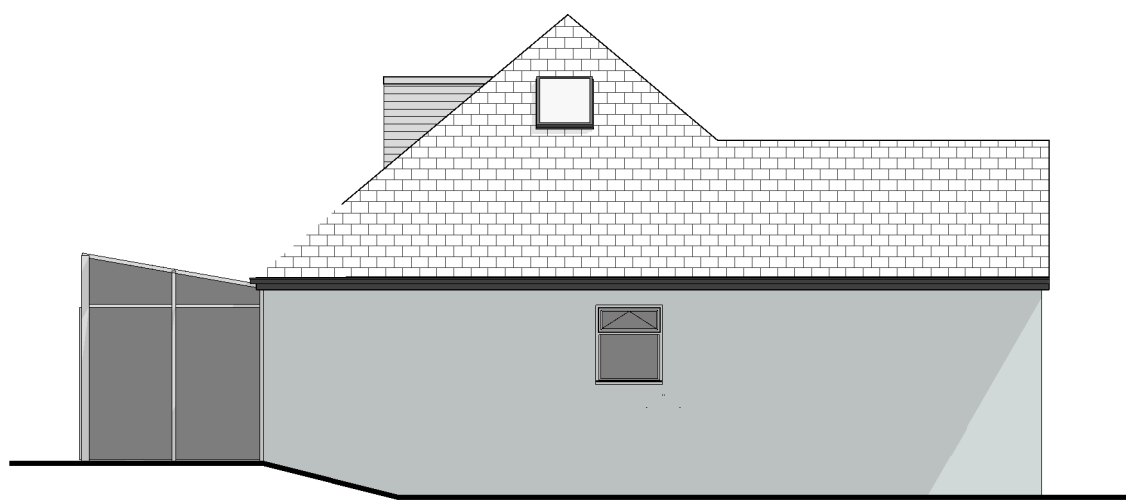


Side Elevation SW
1 : 100





Side Elevation NE
1 : 100

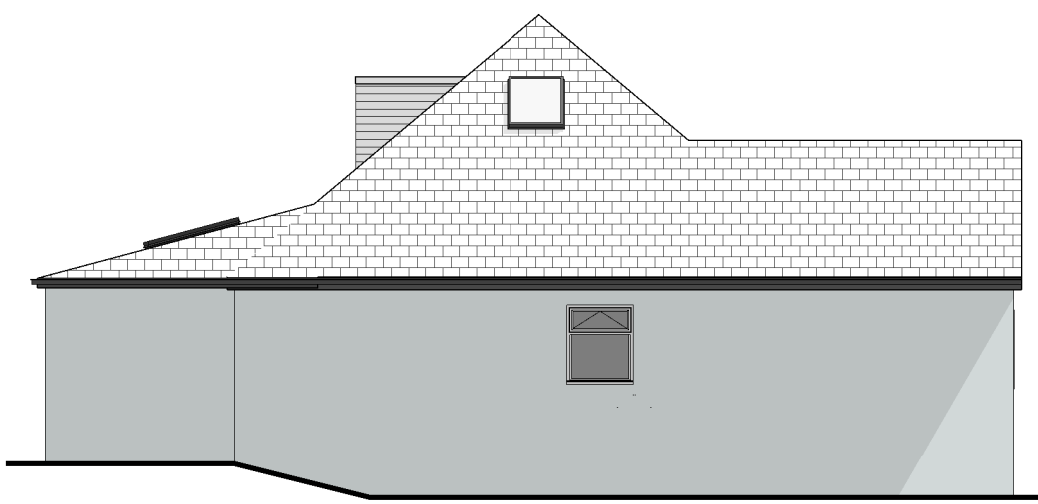


Side Elevation SW
1 : 100

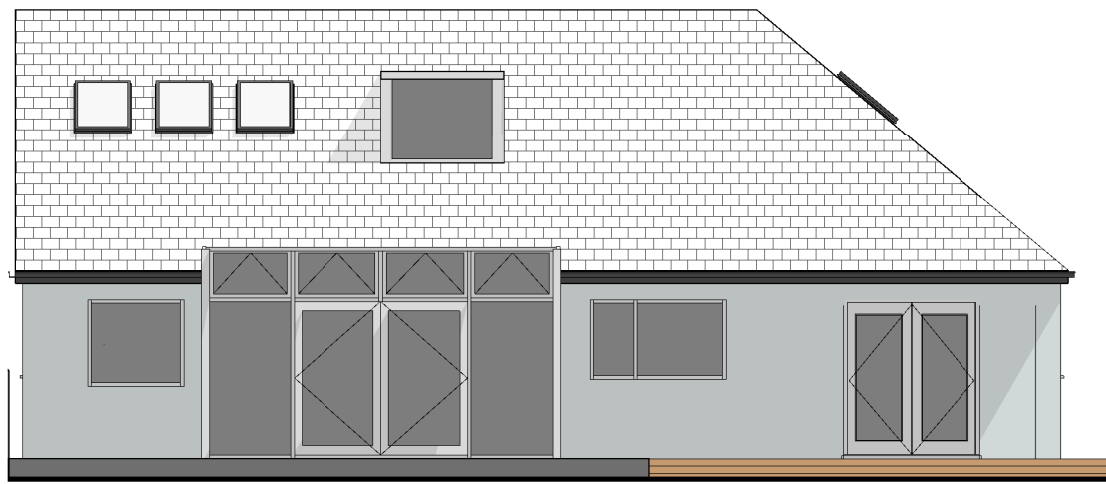


Rear Elevation NW
1 : 100

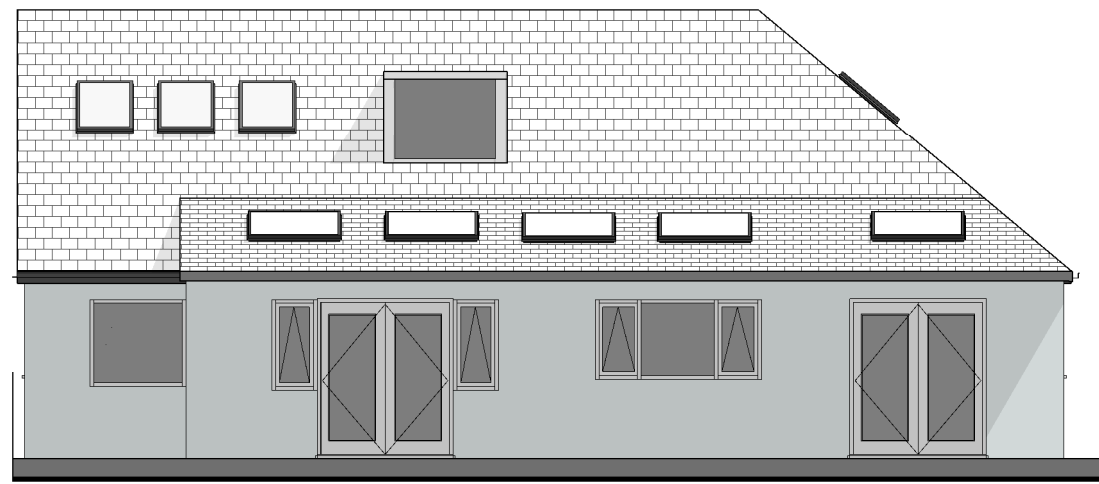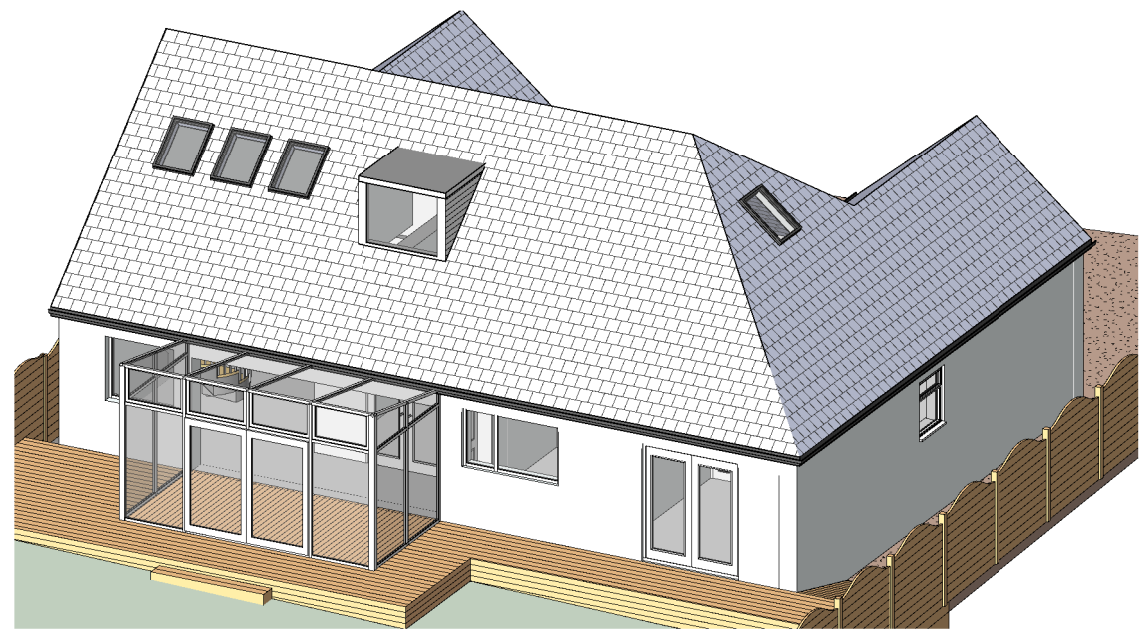




Rear Elevation NW
1 : 100

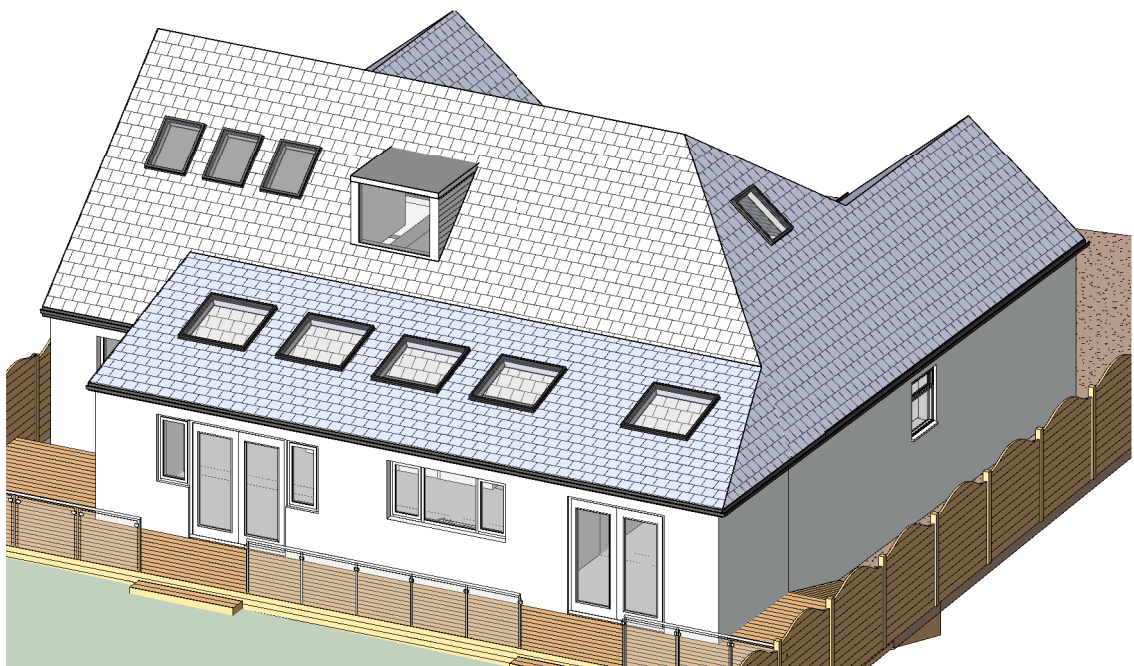


Front Elevation SE
1 : 100

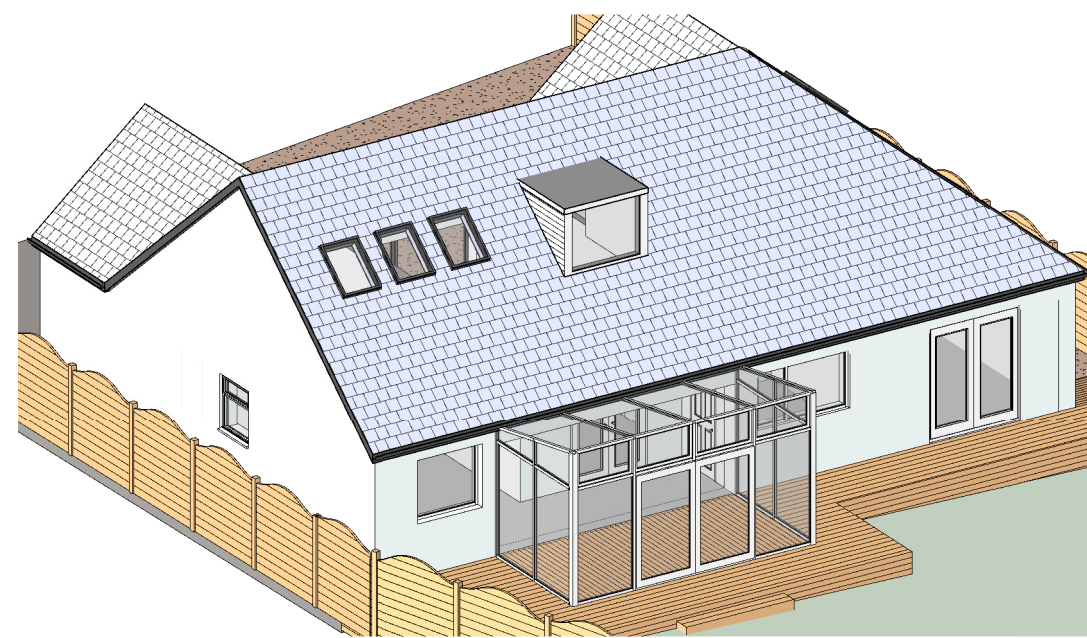


Front Elevation SE
1 : 100

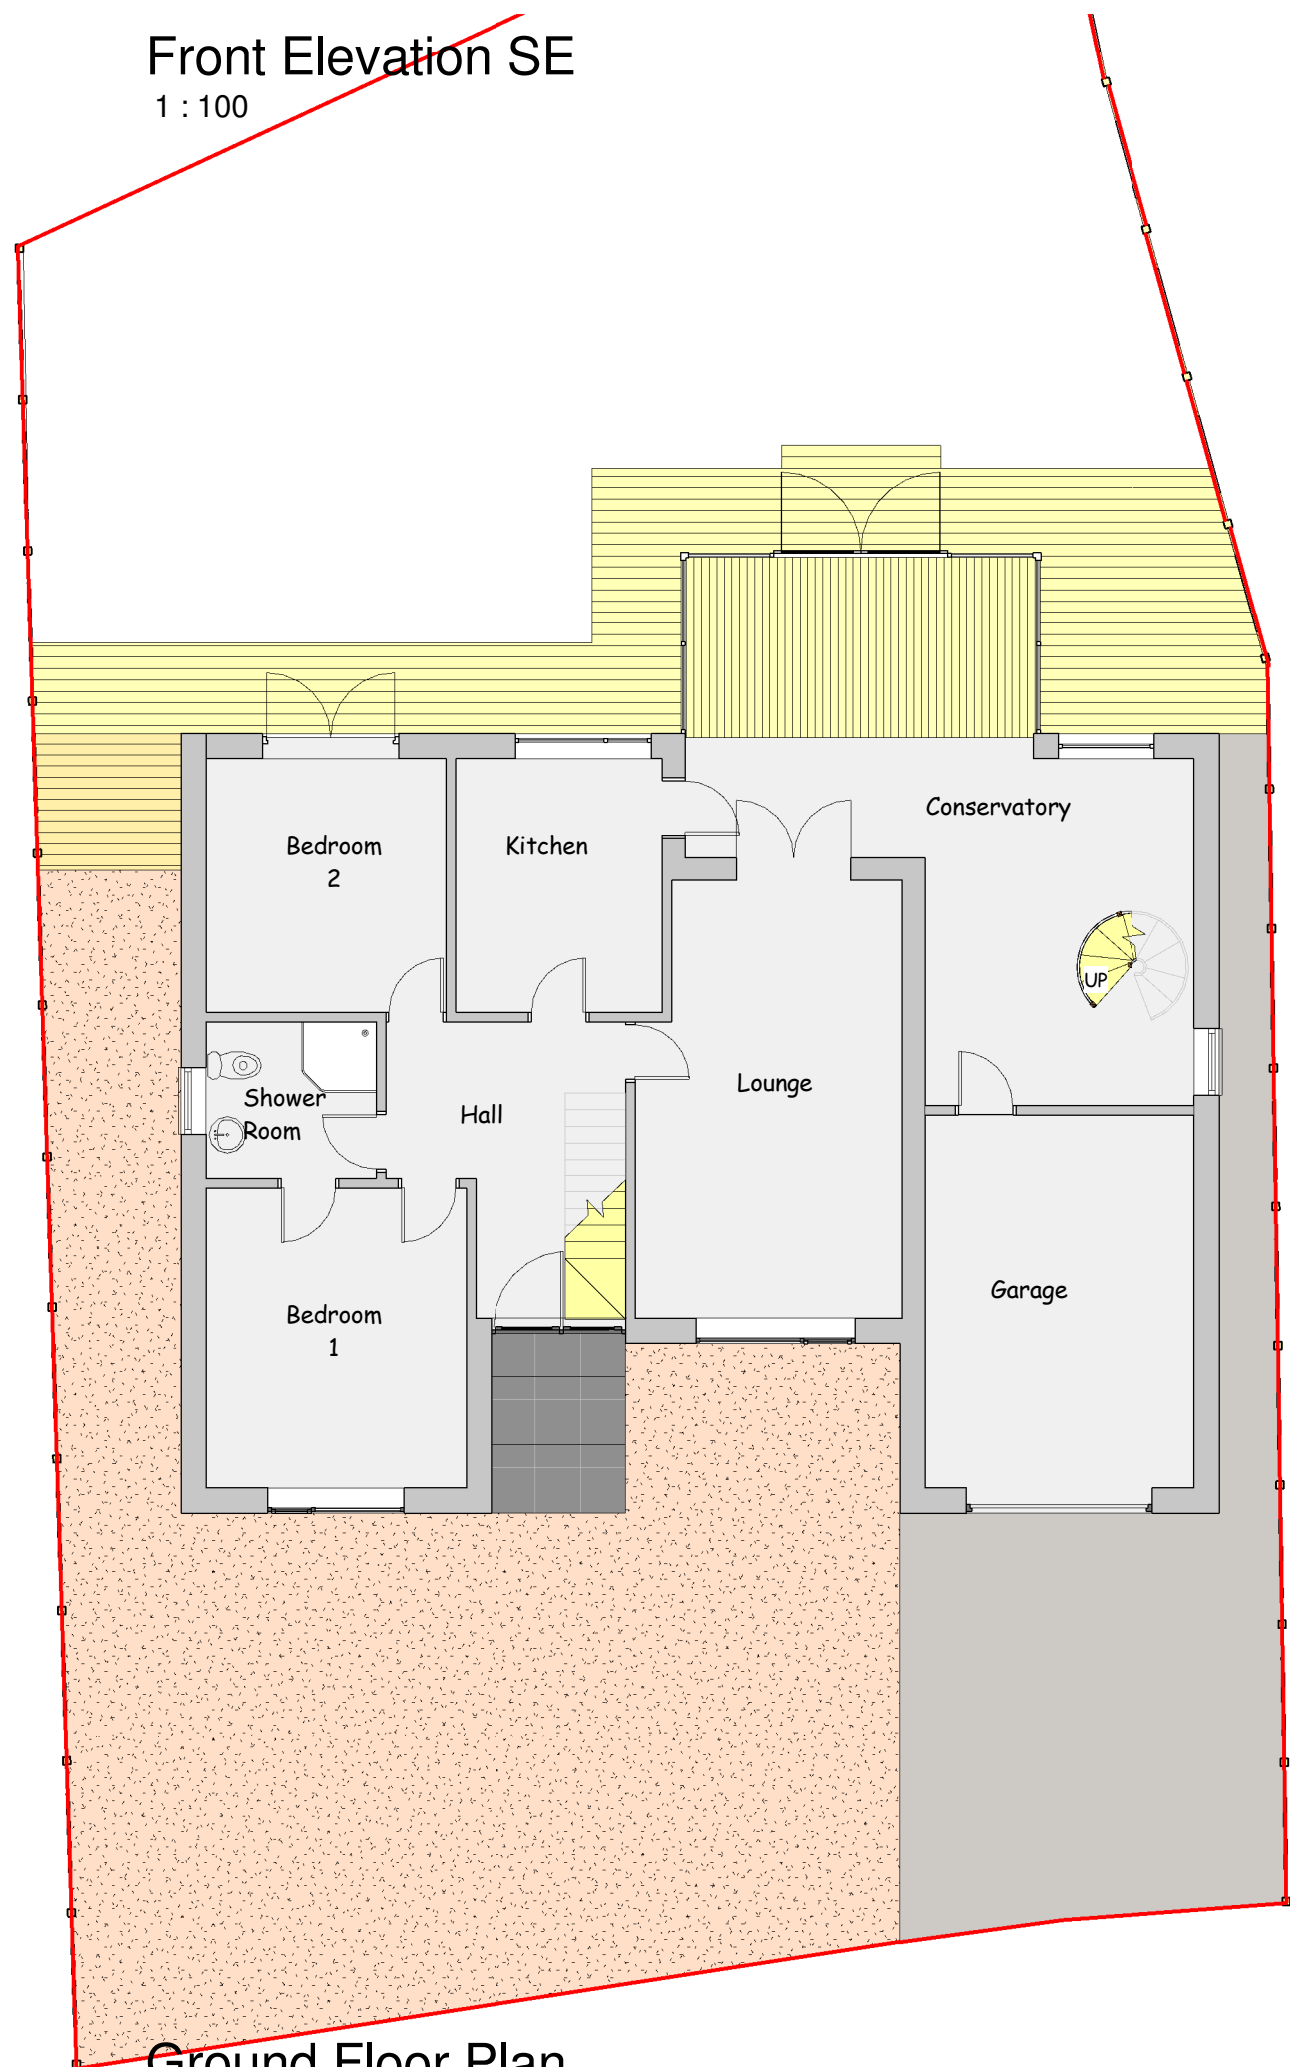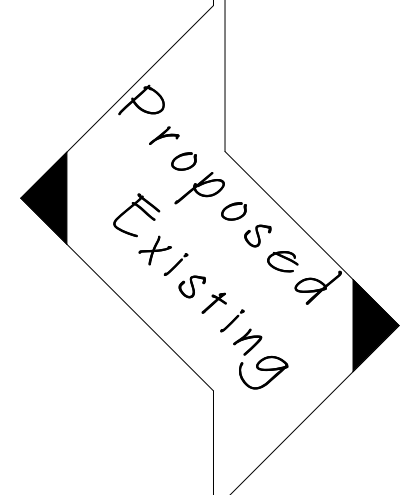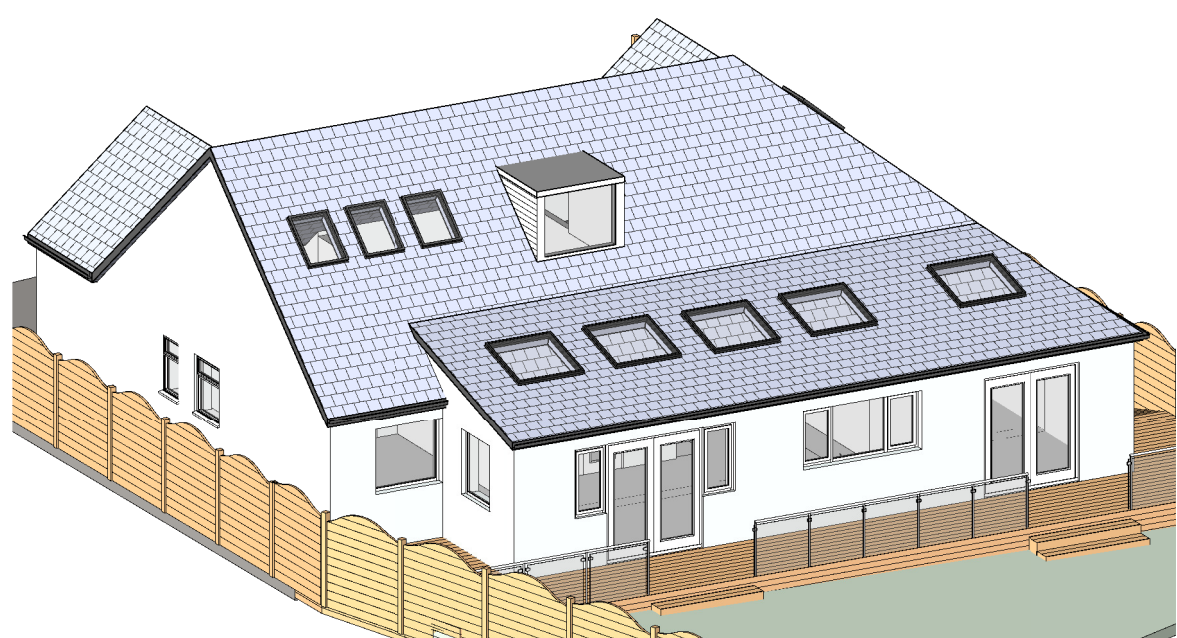


Ground Floor Plan
1 : 100

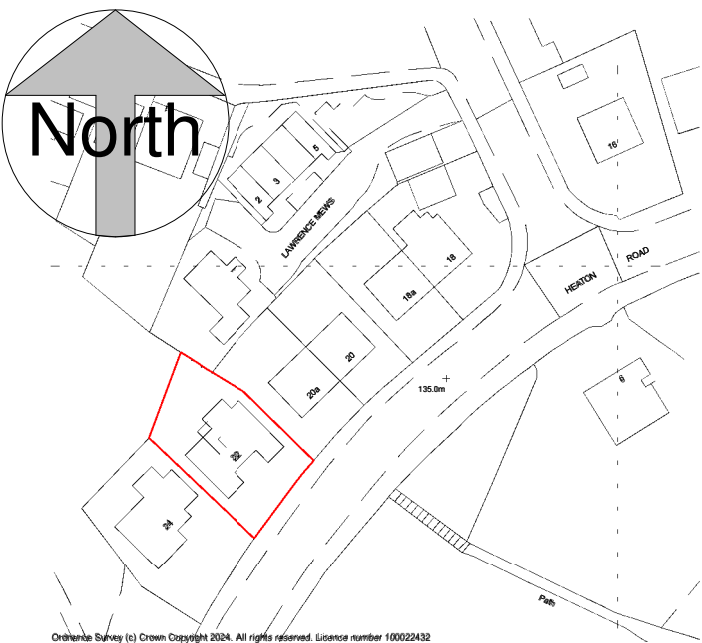

A4 Location Plan
1 : 1250

 

scale 1 : 100 @ sheet size A1

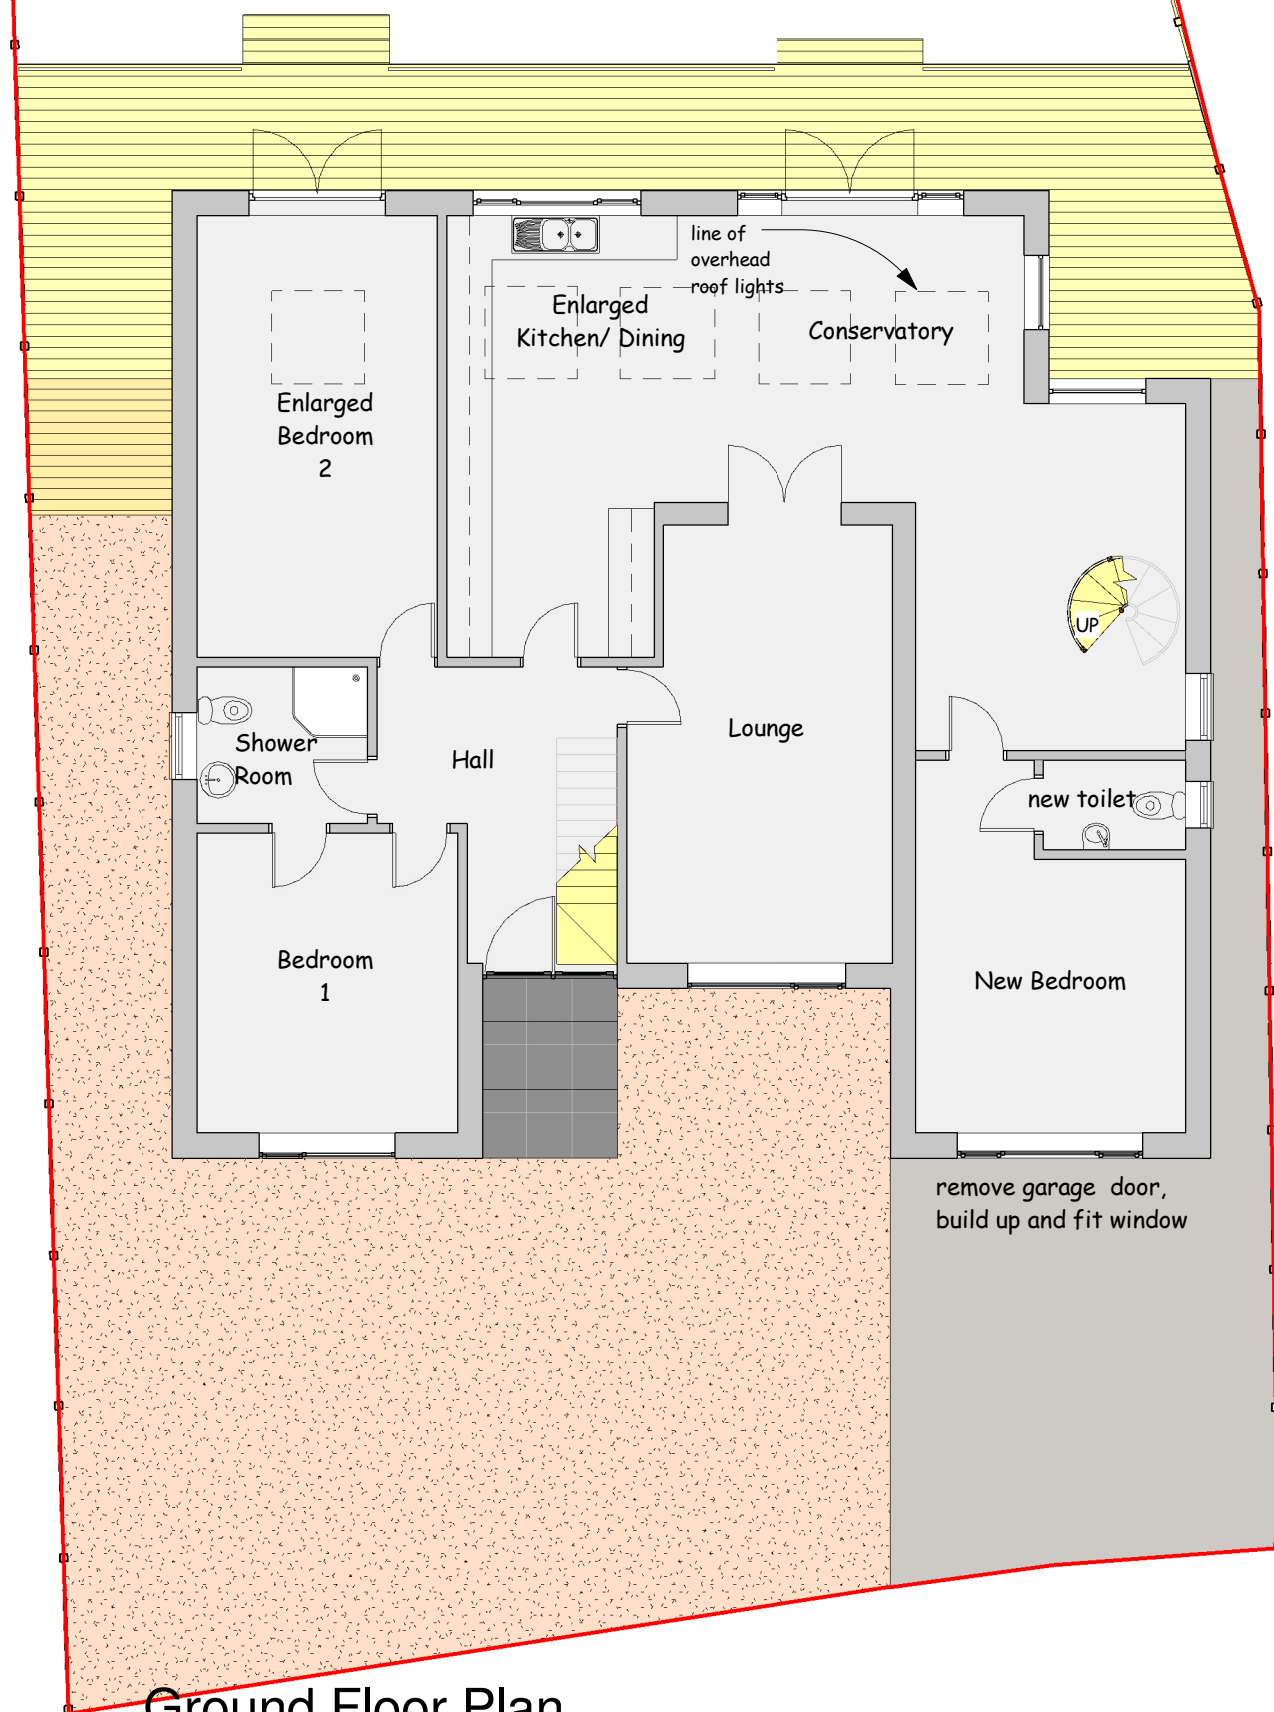

Ground Floor Plan
1 : 100



Block Plan
1 : 500

This drawing is copyright and must not be reproduced without written permission
Do not scale - Use figured dimensions only

PROJECT Proposed Rear Extension to Property at 22 Heaton Road, Huddersfield. HD1 4HZ

CLIENT Lady T McCabe

DWG TITLE Plans, Elevations and Views as Existing and Proposed

DWG NO. 2422 - 01

SCALE
1 : 100
1 : 500
1 : 1250

DATE 25/07/2024

DB ARCHITECTS

31 Moor View, Meltham, Holmfirth, HD9 5RT

t:01484 850579 e:david.dbarchitects@virginmedia.com

