



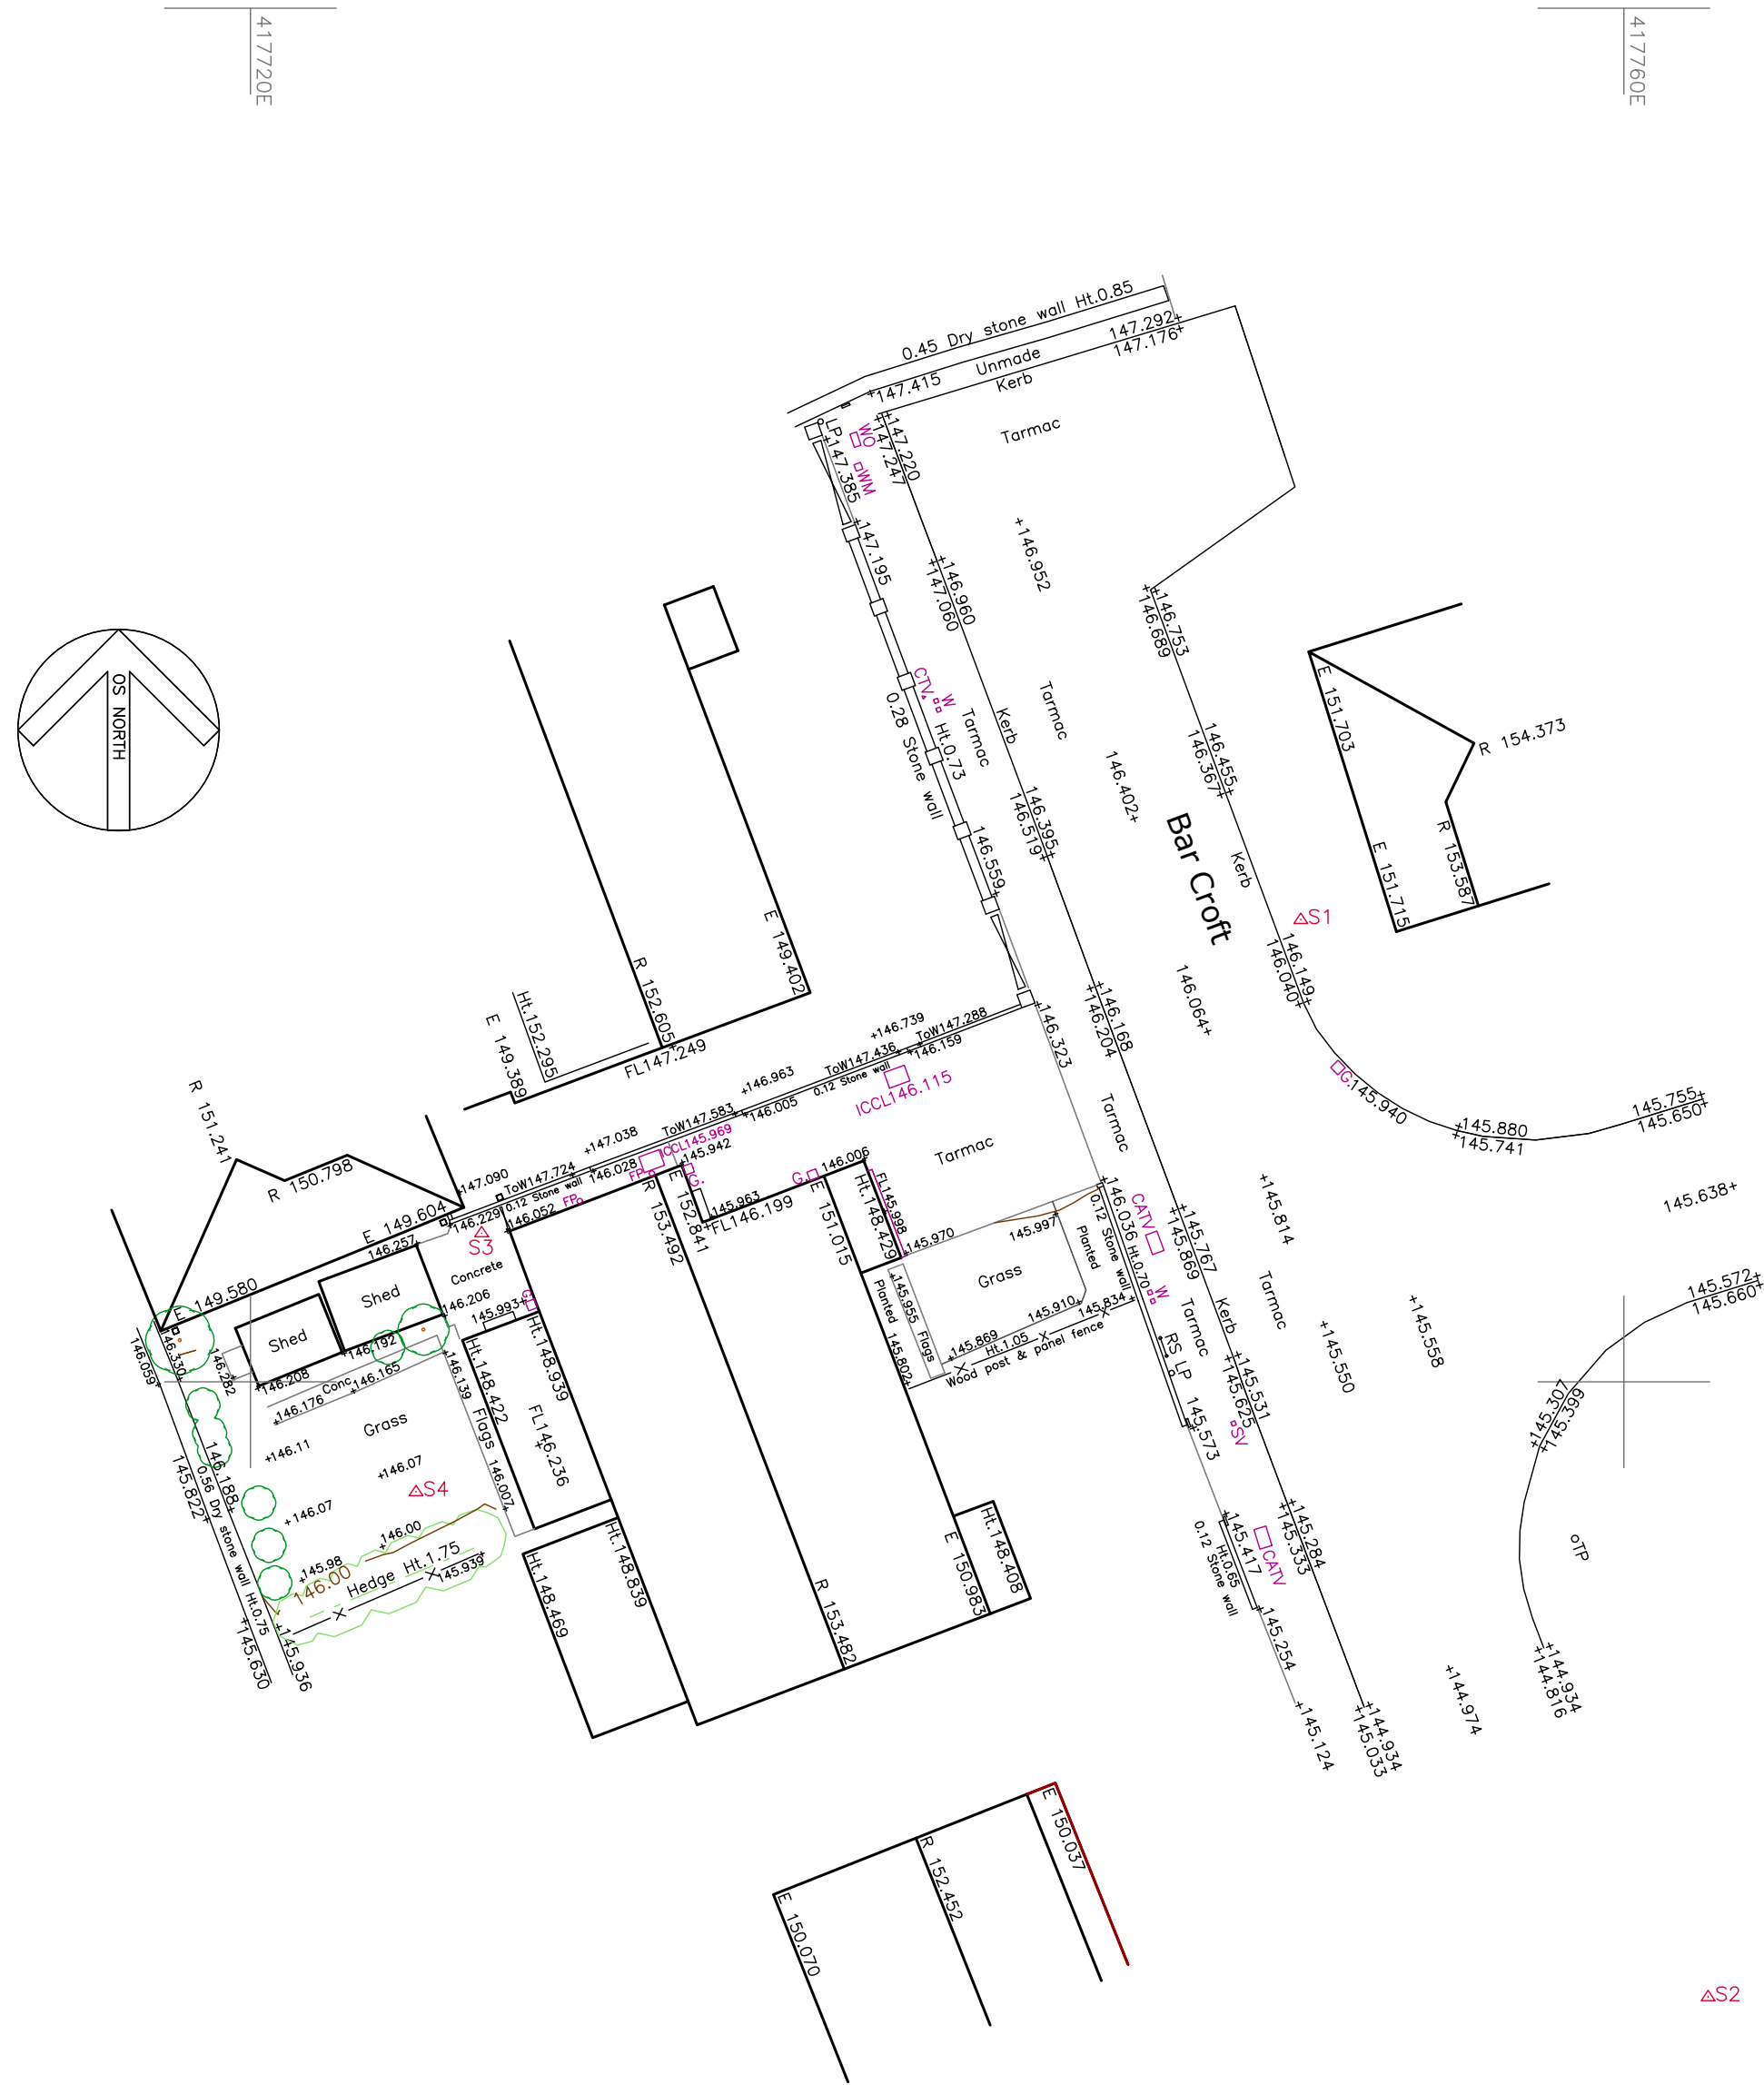

site plan 1:200

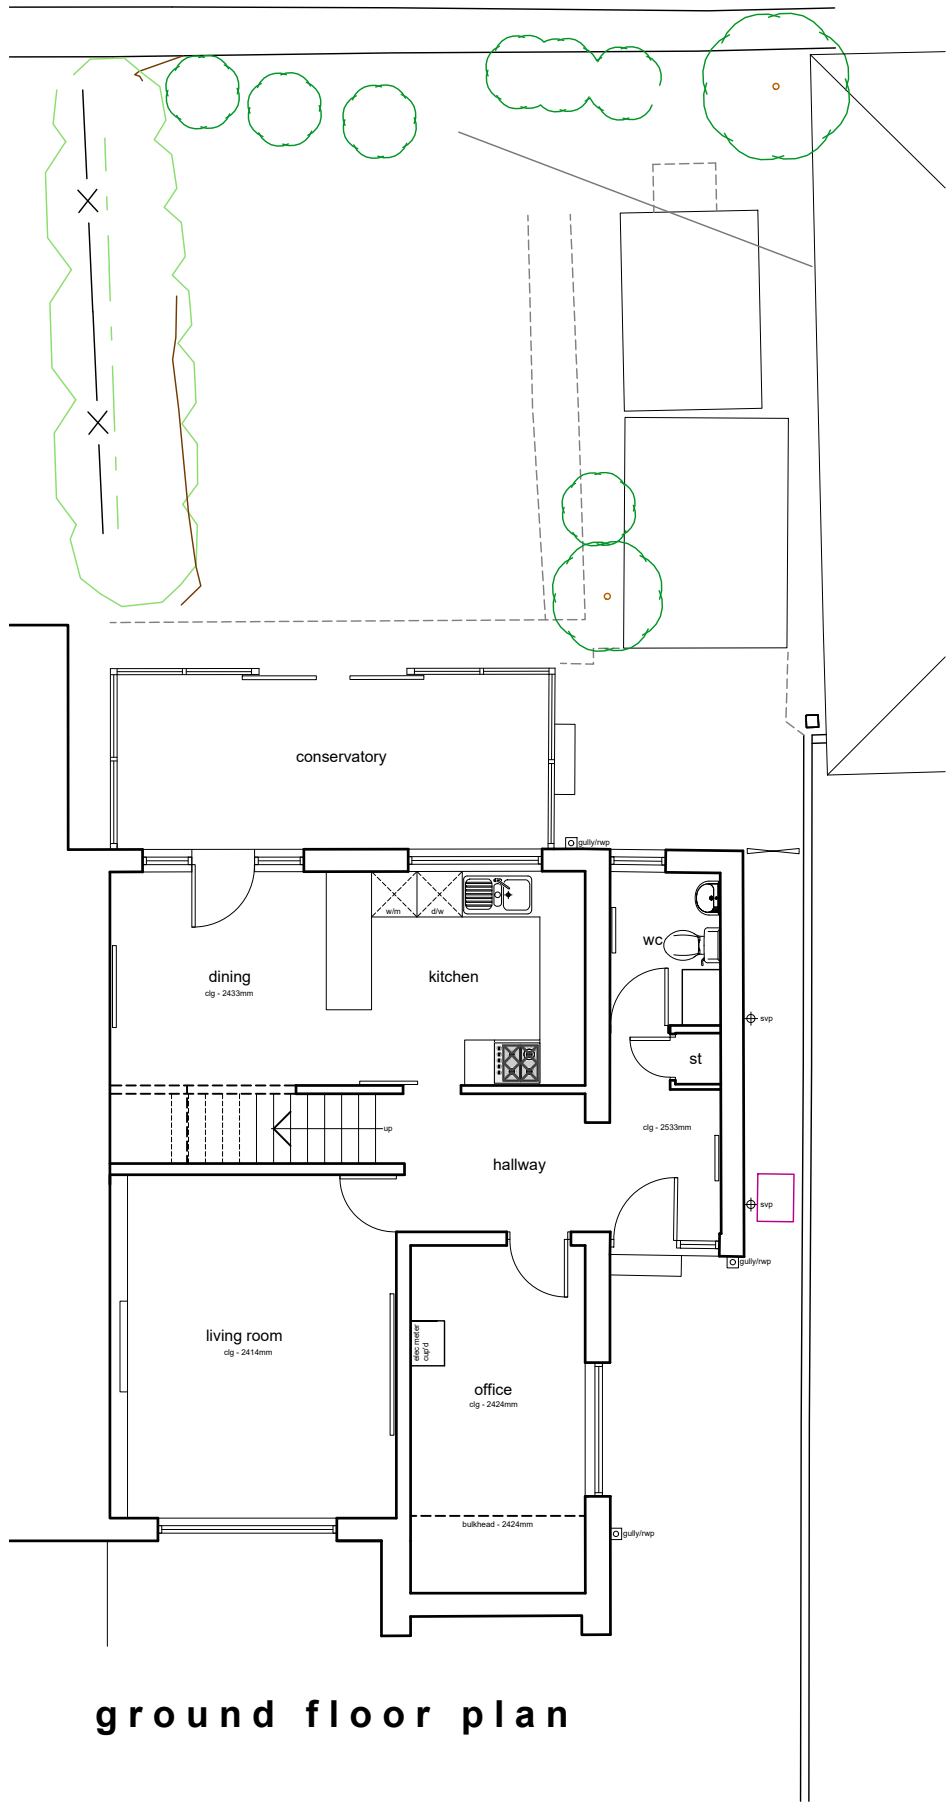


ground floor plan



south west elevation



north east elevation

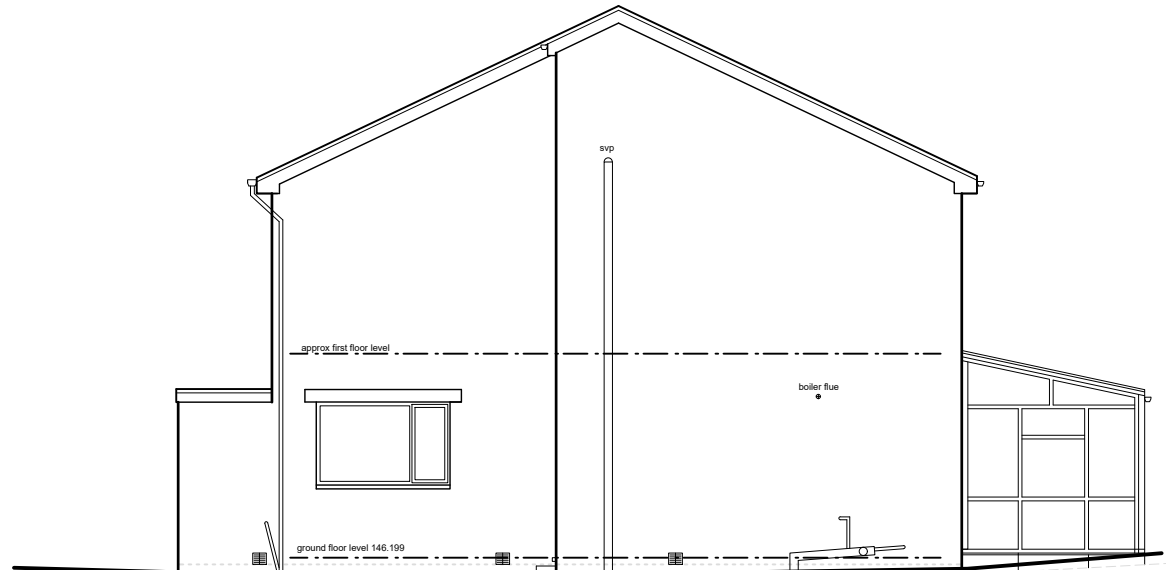

north west elevation



location plan 1:1250

LEGEND	
Manhole shown thus	o MH
Inspection Cover	o IC
Lamp post	o LP
Gully	o G
Lampost	o LP
Telegraph Pole	o TP
Electricity Pole	o EP
Road Traffic Signs	o RS
Traffic Lights	o TL
British Telecom	o BT
Cable Television	o CATV
Fire Hydrant	o FH
Safety Valve	o SV
Stop tap Water	o W
Stopcock Gas	o GS
Unknown Stop tap	o ST

Floor Level	FL 10.907
Height floor to ceiling	C 2.22
Height floor to struct. soffit	SS 2.87
Height floor to false ceiling	FC 2.22
Height floor to sill	SO 6.7
Height sill to window head	WH 2.3
Height of Door	D1.98
Height floor to underside	US 3.61
Ceiling Slopes Up	CSU
Height floor to Arch	Ar2.99
Height floor to Arch Spring	Sp2.67
Vent.	VP
Fall Pipe	FP
Sky Light	SL
Water Closet	WC
Sink	S
Boxed Column	BC

Station	Easting	Northing	Level
S1	417750.592	418493.448	146.289
S2	417762.455	418462.081	144.390
S3	417726.734	418484.325	146.128
S4	417724.824	418476.789	146.209

This drawing has been prepared specifically for the purpose of obtaining Planning Permission and/or Building Regulation Approval. Its suitability for other purposes, without supplementary details and specifications cannot be guaranteed. The Permissions and/or Approvals are beyond the Architects control, and no guarantee that such will be granted is given or to be inferred by reason of the preparation of this drawing. Only figured dimensions are to be used. All dimensions to be checked on site. This drawing together with the design is the property and copyright of the Architect and must not be reproduced without prior written permission.

P01	Drawing Originated	08.05.24	JW	NG
rev.	description	date	drawn	approved

AADP

project Proposed rear extension
at
31 Bar Croft
Kirkheaton
Huddersfield, HD5 0HY

for
Mr & Mrs Leach

title GA as existing
number 24022D-01-P01
scale 1:100 or as shown
size A1

ARCHITECTURE
AND DESIGN

The Old Police Station 16 Bridge Lane Holmfirth HD9 7AN
T: 01484 685411 E: hello@aadp-architects.com
W: www.aadp-architects.com

RIBA
Chartered Practice